


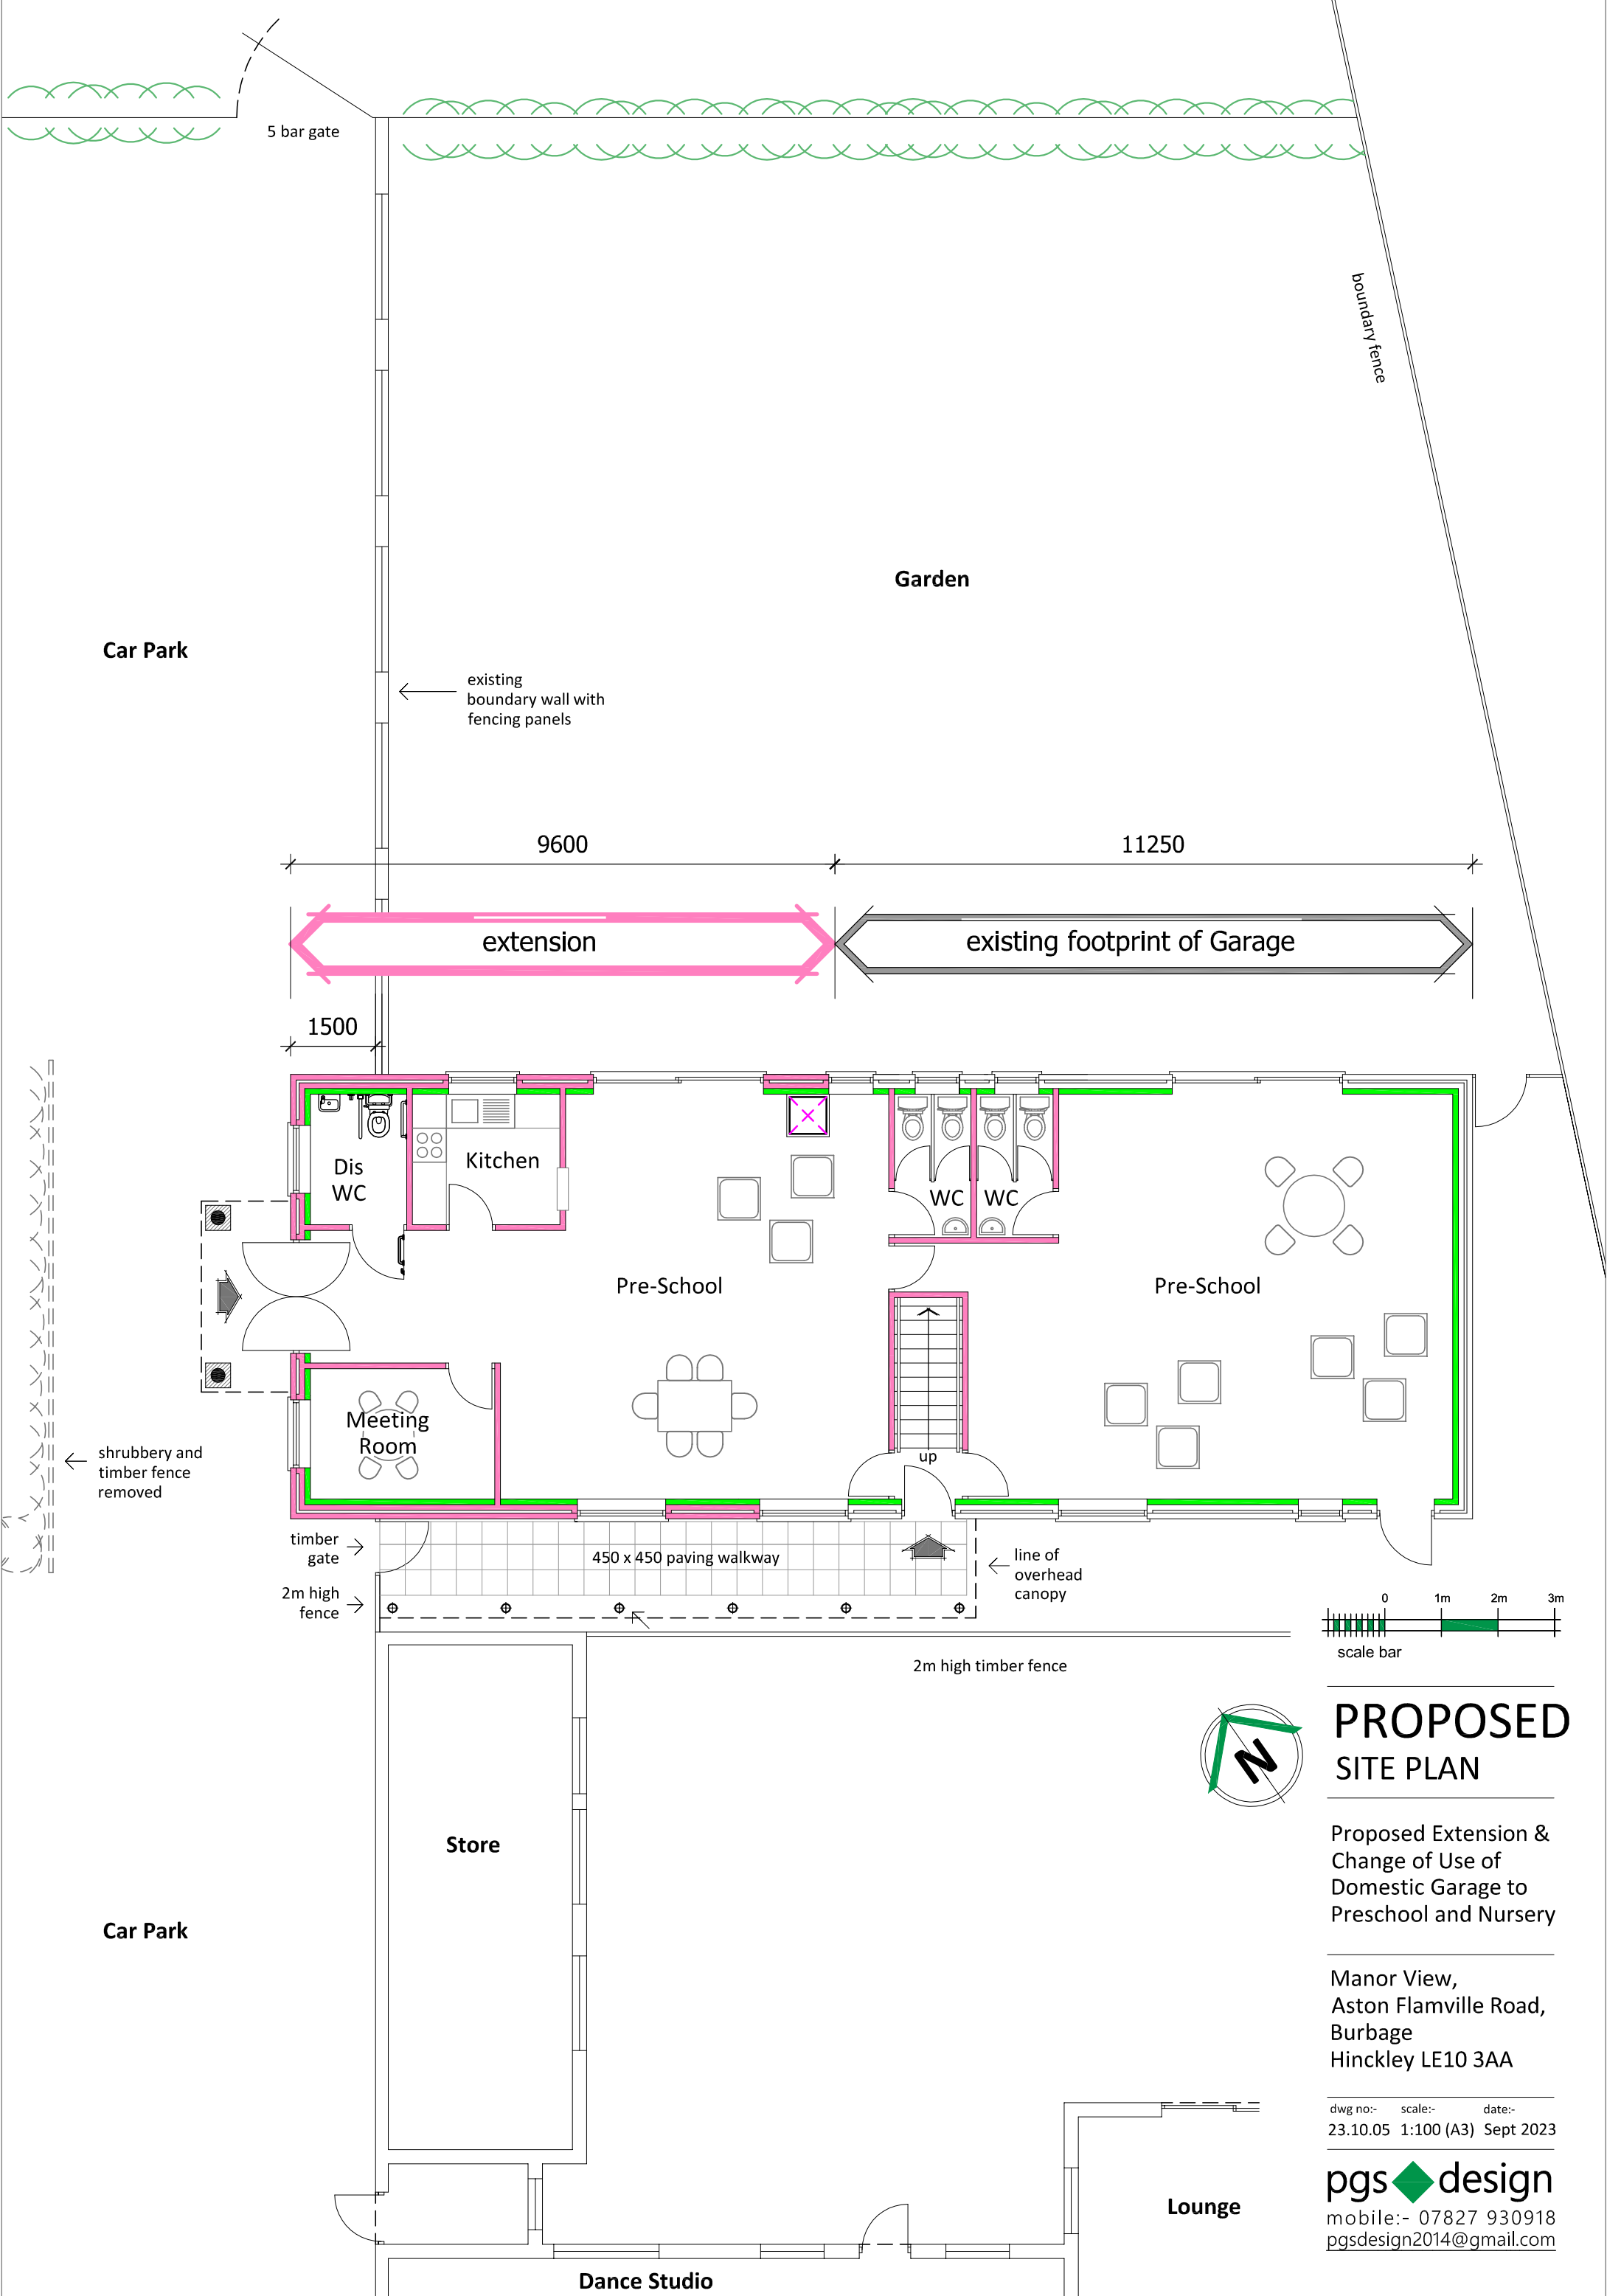

PROPOSED SITE PLAN

Proposed Extension &
Change of Use of
Domestic Garage to
Preschool and Nursery

Manor View,
Aston Flamville Road,
Burbage
Hinckley LE10 3AA

dwg no:- 23.10.05 scale:- 1:100 (A3) date:- Sept 2023

pgs design
mobile:- 07827 930918
pgsdesign2014@gmail.com