





Existing and Proposed West Elevation (No change)

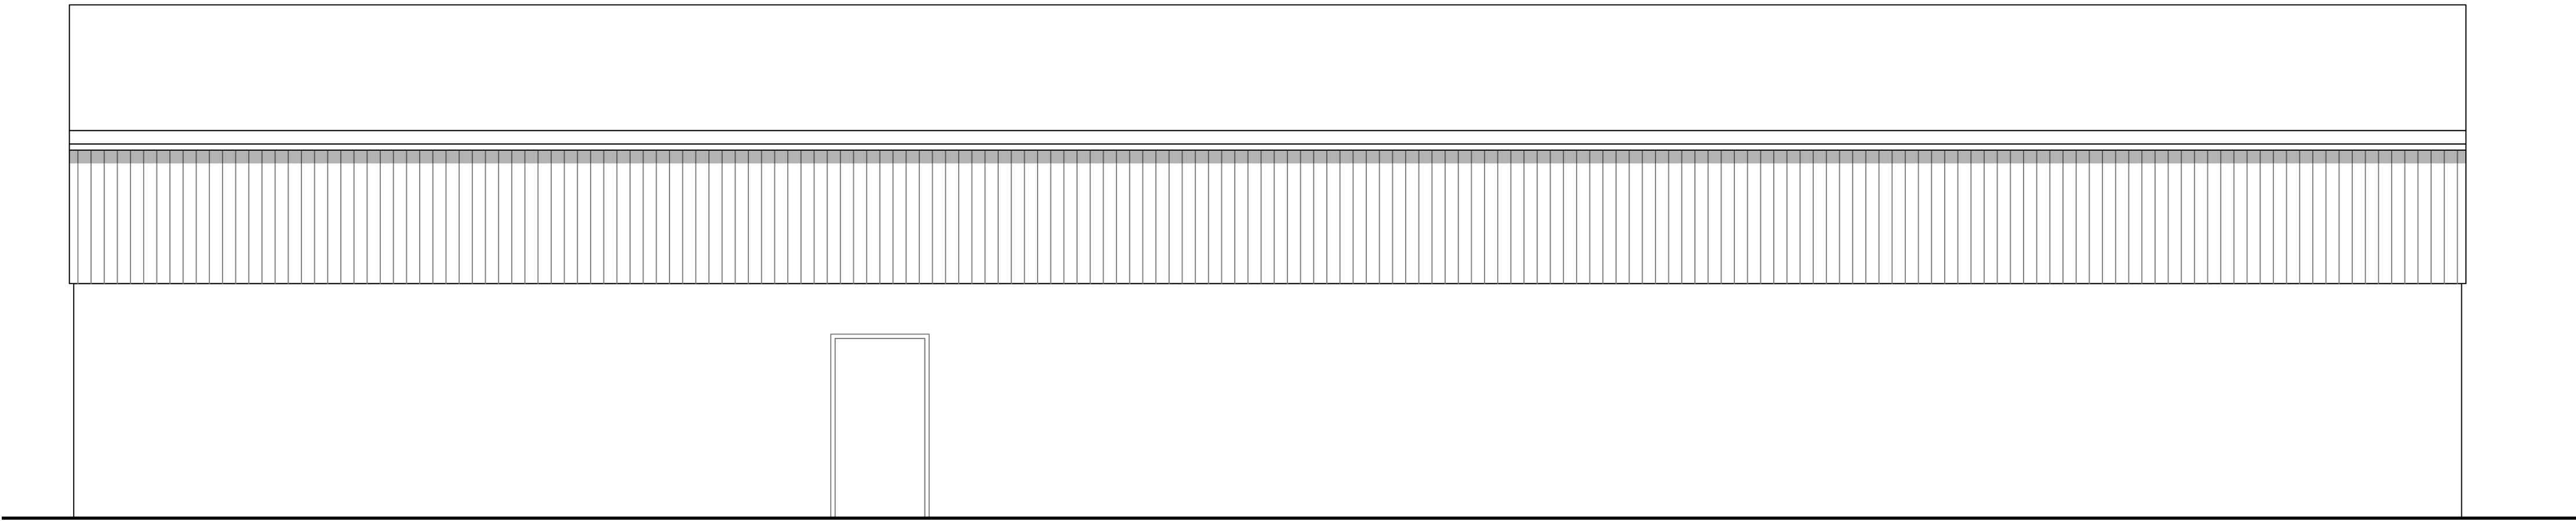

Existing and Proposed North Elevation (No change)

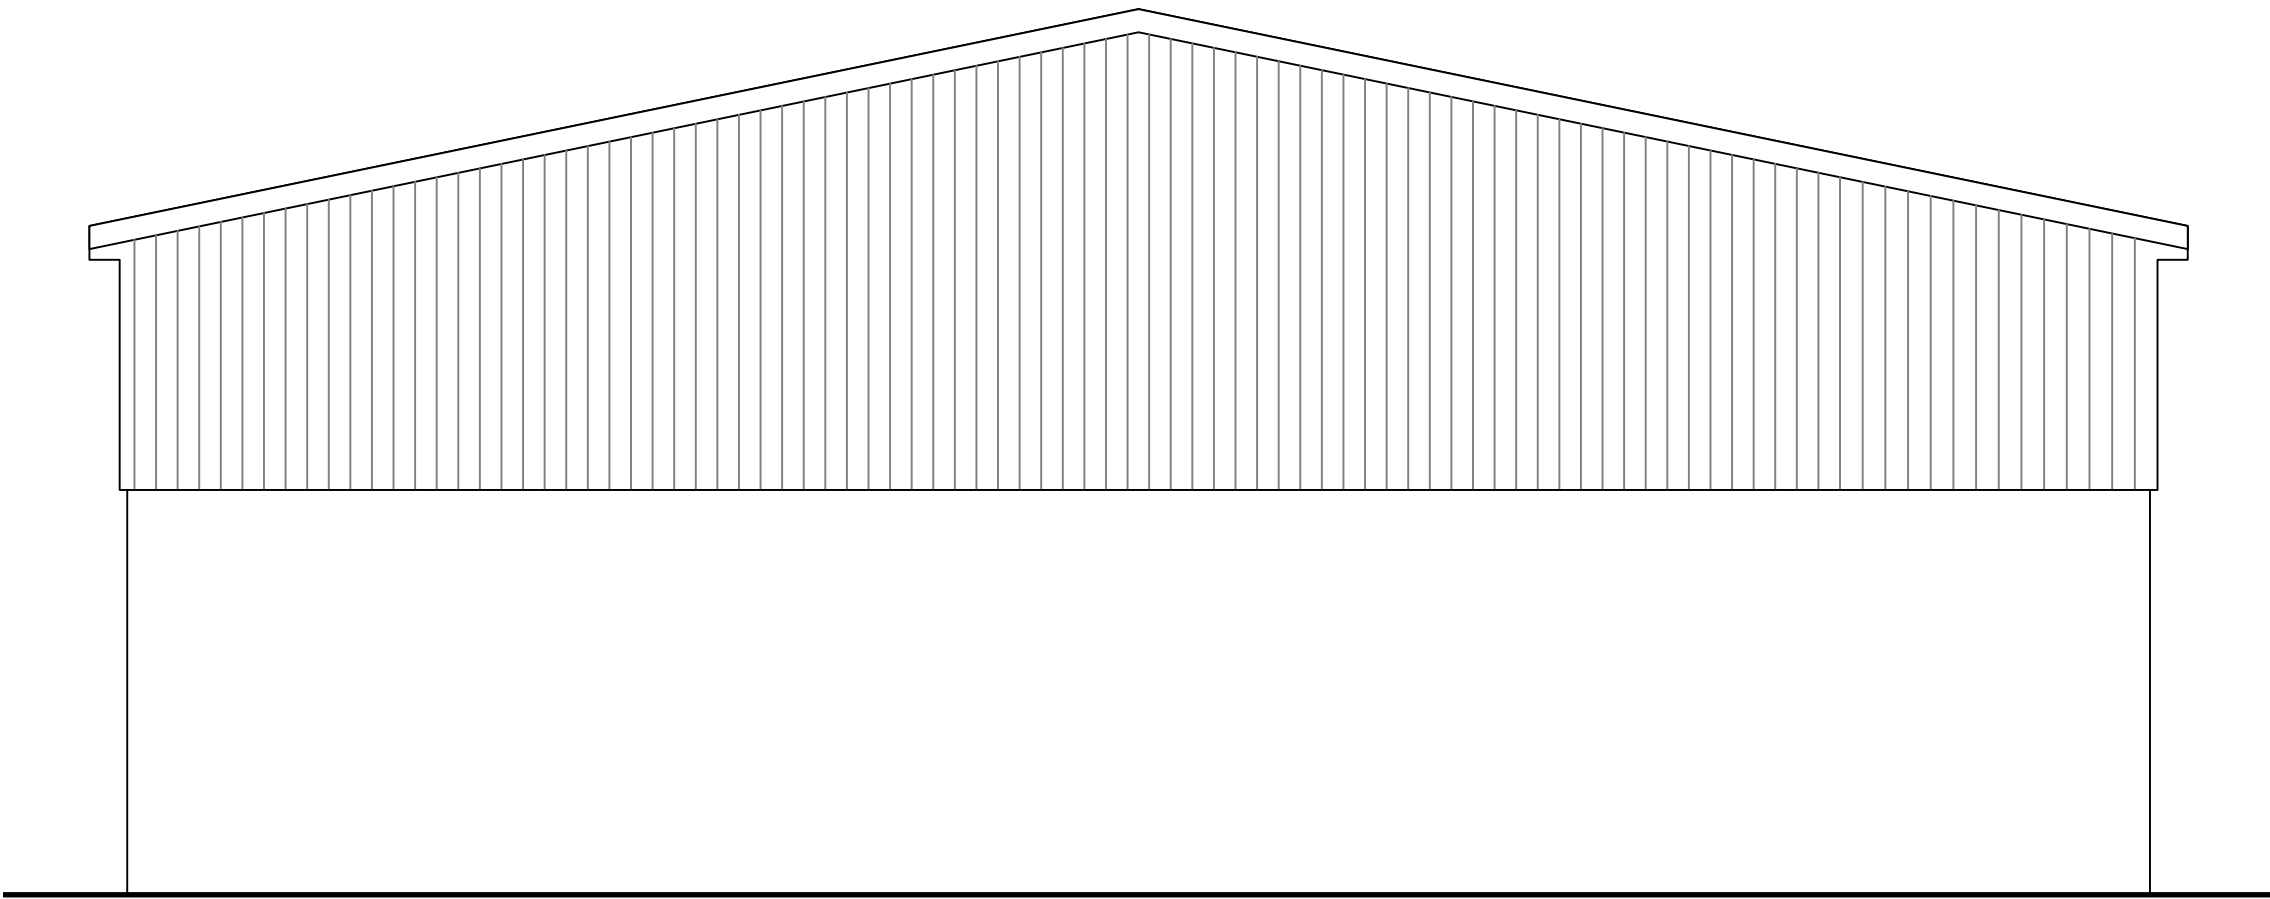

Existing and Proposed East Elevation (No change)

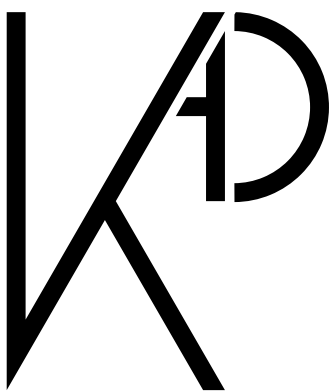 

KIYANI ARCHITECTURE
AND DEVELOPMENTS

+44 7960 714649

ik@kiyaniad.com

www.kiyaniad.com

- Copyright of Kiyani Architecture and Developments Ltd
- Do not scale from drawing.
- Use figured dimensions only.
- All dimensions to be checked on site.

/ First Issue 18.03.2024

Revision	Description	Date
----------	-------------	------

Client:
Rash Gill

Project:
**Designer Furniture Outlet, Ashby Road
Leicestershire, LE9 8JE**

Drawing Title:
Existing and Proposed Elevations

Project Number: 2005	Drawing Number: 200
-----------------------------	----------------------------

First Issue Date: 18.03.2024	Revision: /	Drawn By: IK	Checked By: KAD
--	-----------------------	------------------------	---------------------------

Drawing Status: **Planning** Scale: **1:50@A1**