

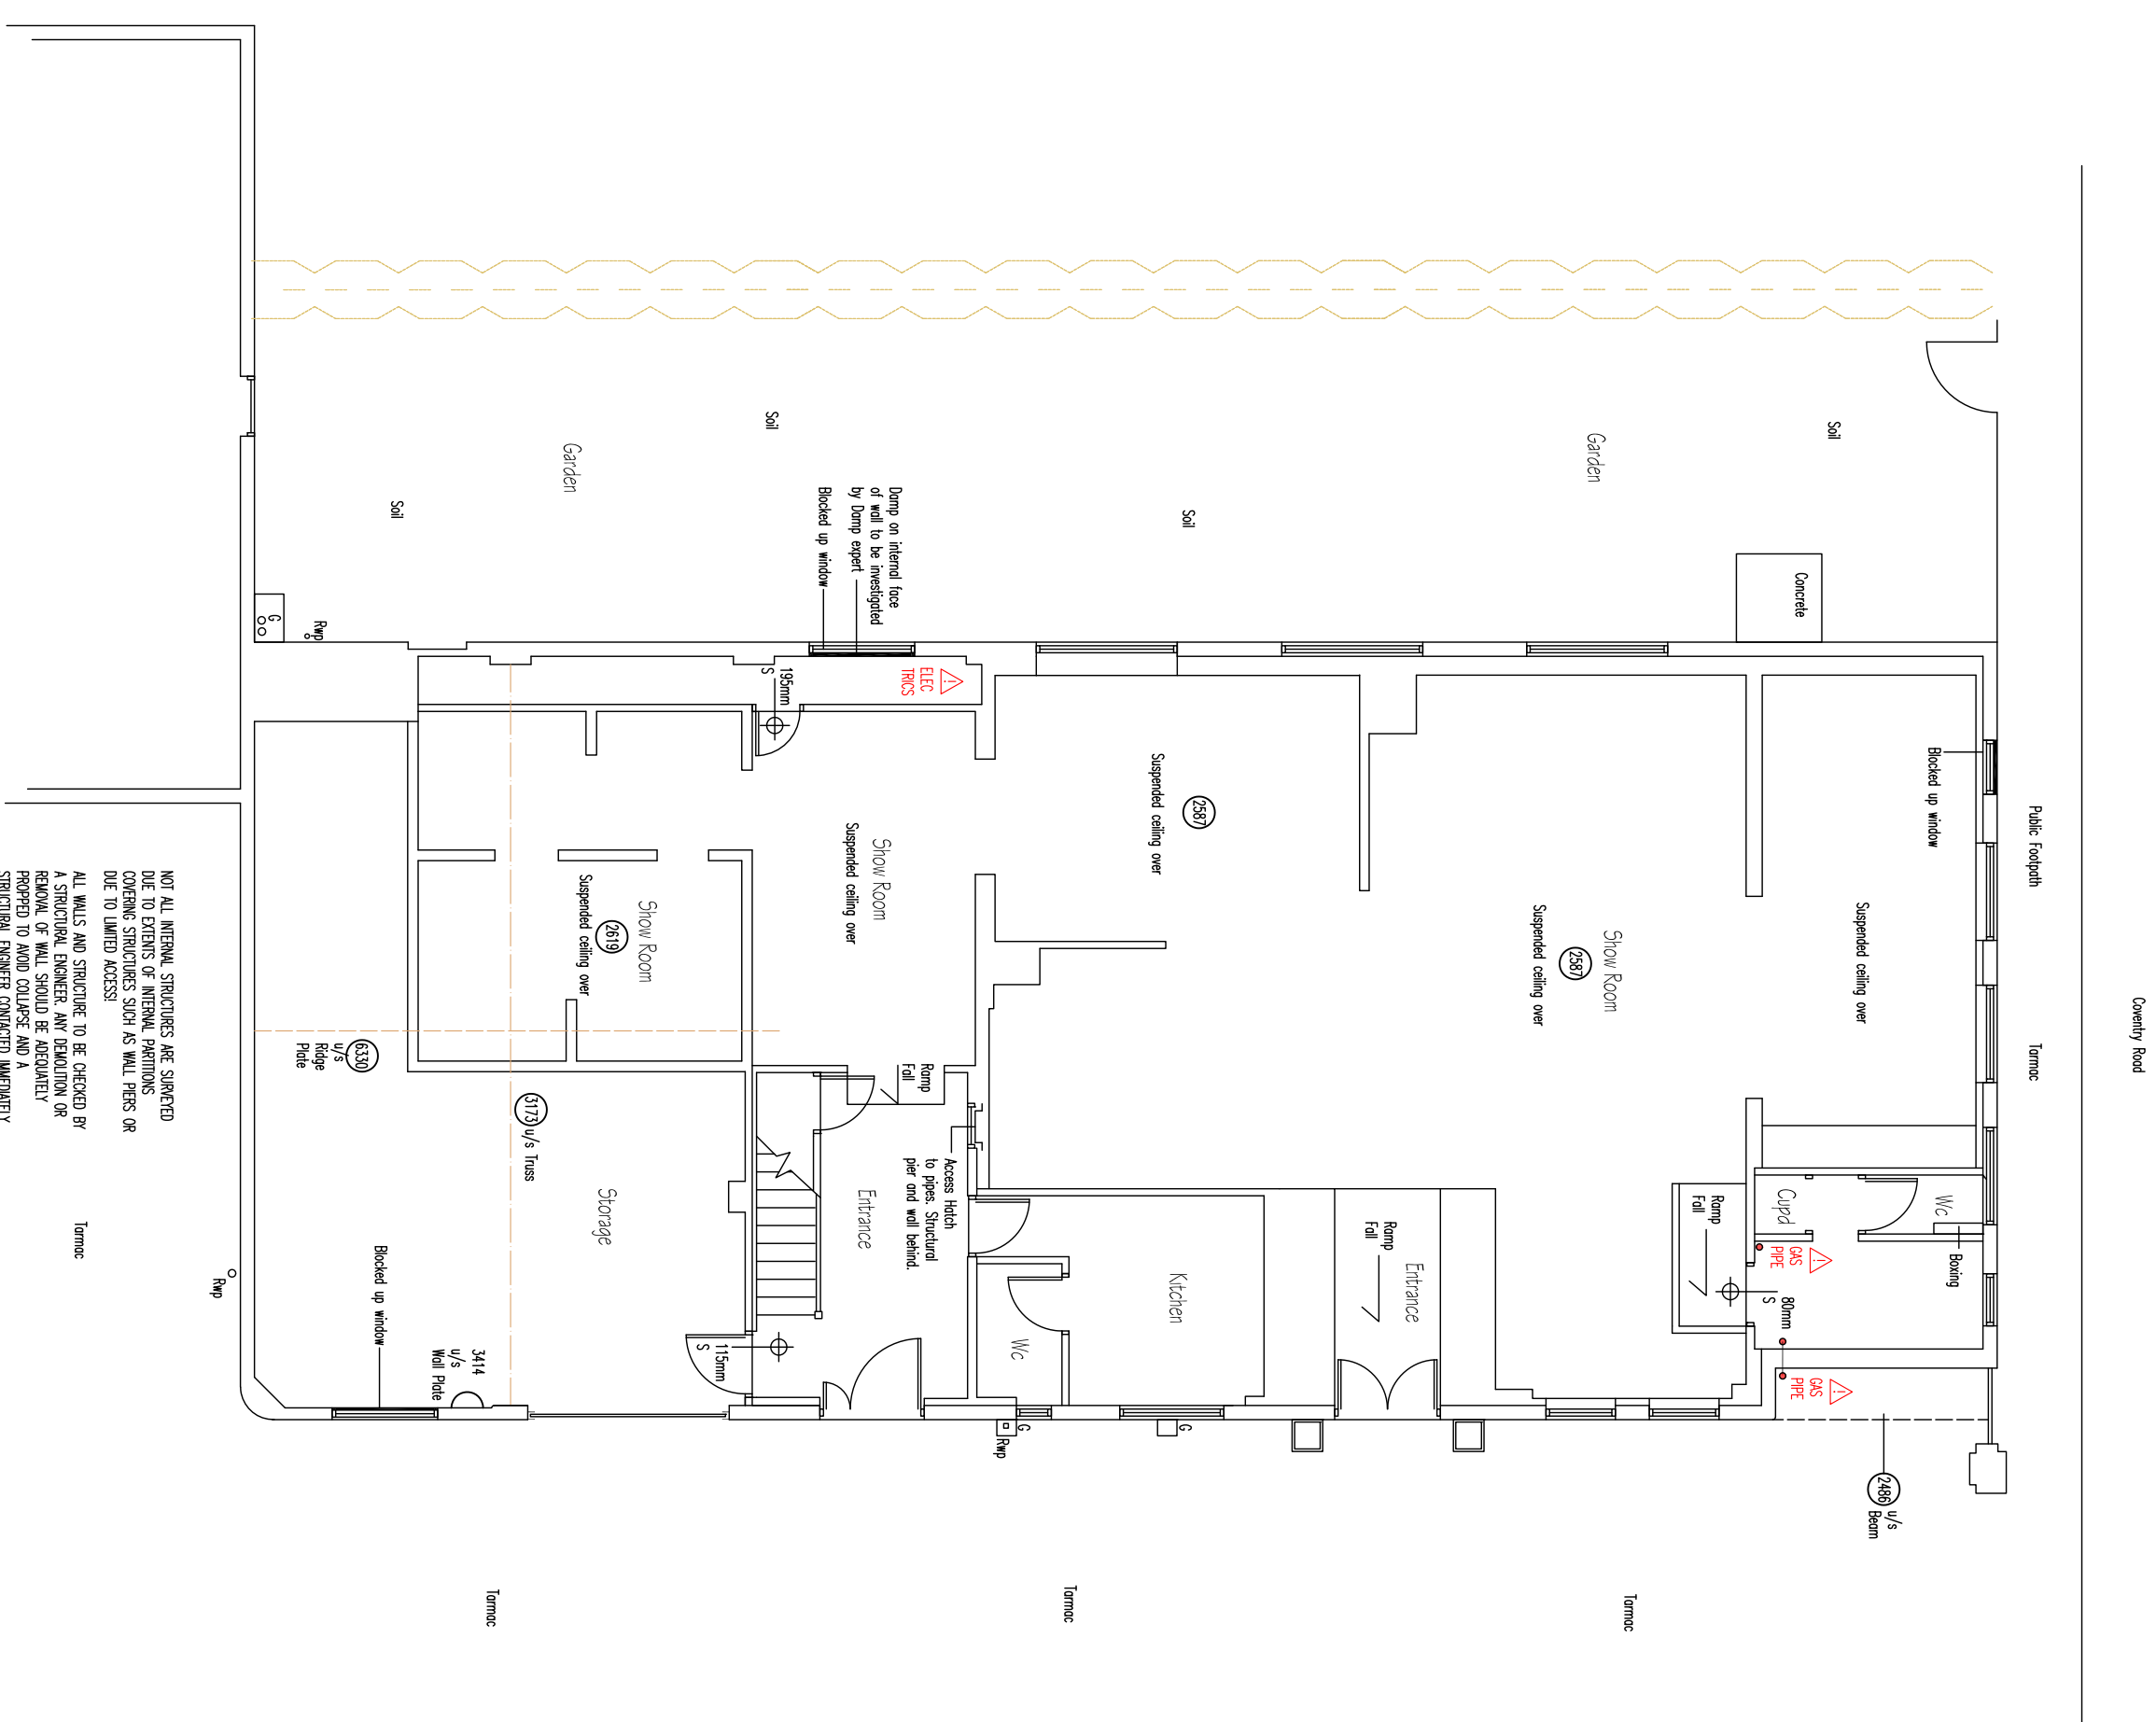



1. Drawings copyright of © Architectural Vistas designs Ltd
2. Drawings not to be used without prior consent.
3. Planning drawings should not be used for the purpose of construction or working drawings.
4. Building Regulation approved drawings are not construction or working drawings.
5. All dimensions must be checked and verified on site before commencing works.
6. OS data may have been used for the purpose of a Planning submission.
7. Do not scale from the drawings.

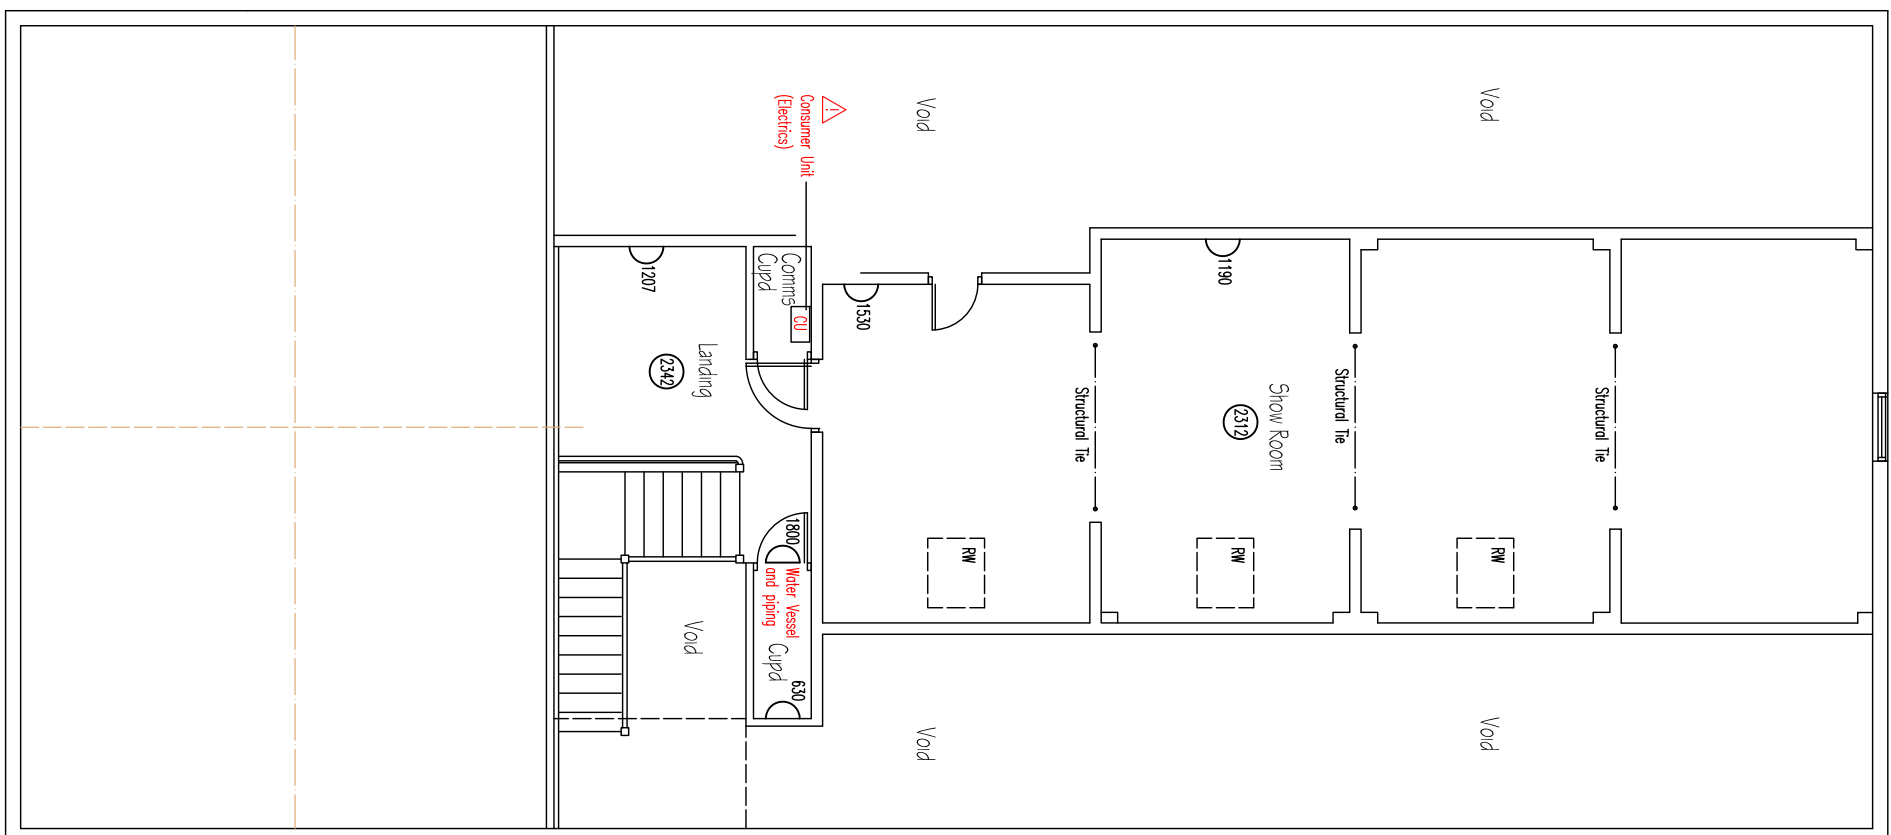

EXISTING GROUND FLOOR PLAN

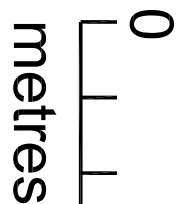


EXISTING FIRST FLOOR PLAN

 

EXISTING ROOF PLAN

Revisions		
Rev.	Date	Comments

- [illegible]

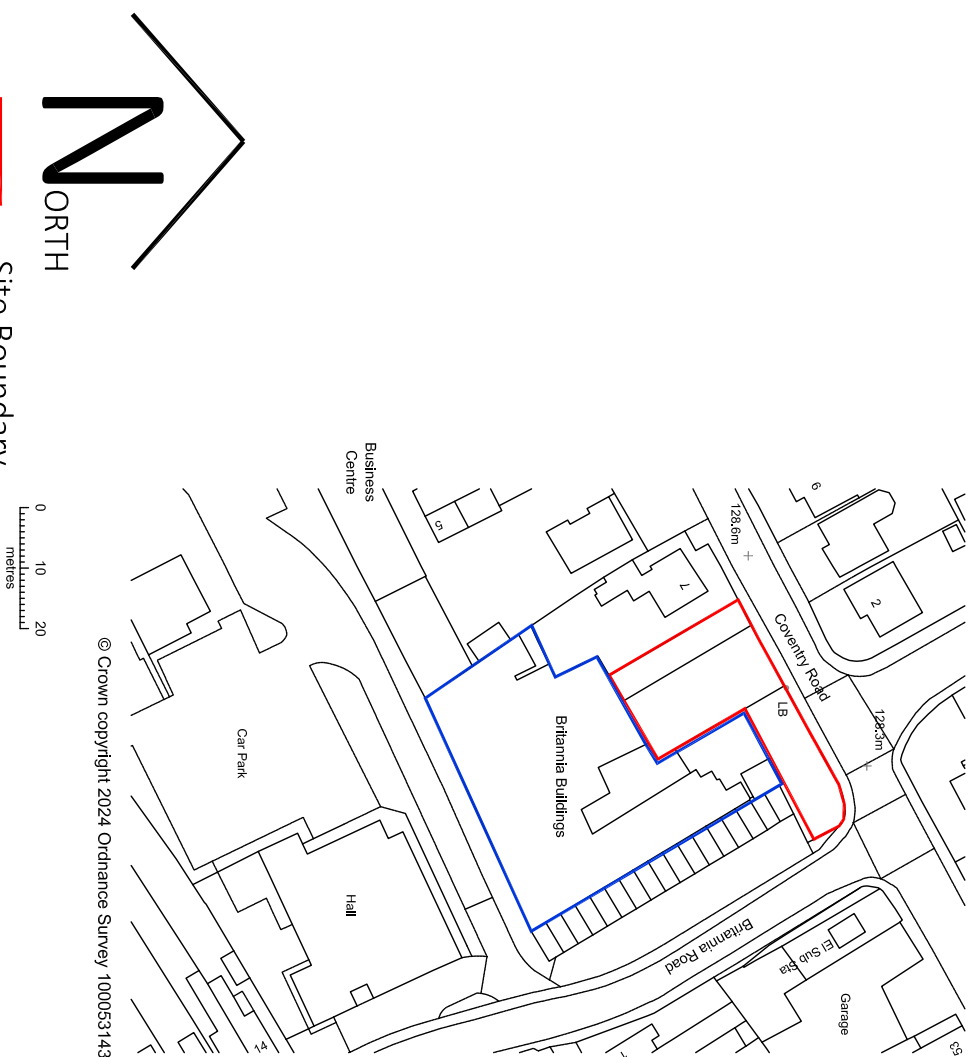

LOCATION PLAN - 1:1250

Site Boundary
Other Land in Clients Ownership

CIAT

ArchitecturalVistadesigns Ltd
a: The Paddock, 118 Paddock Way, Hinckley, Leics LE10 0BZ

m: 0785 458 2584 t: 01455 698 839

w: www.architecturalistadesigns.co.uk

e: studio@architecturalvistadesigns.co.uk

Client: Priesthills Nursery

Dwg Status: PLANNING

Dwg: Existing Plans

**Project: Proposed Children's Nursery
Unit A - Britannia Buildings, Coventry Road, Bursage LE10 2HJ**

Scale: 1:100 & 1:1250 @ A1

Date: 21.03.2024

Drawn By: map

Dwg No. _____ Rev _____