



1. Drawings copyright of © Architectural Vista designs Ltd
2. Drawings not to be used without written consent
3. Planning drawings should not be used for the purpose of construction or working drawings.
4. Building Regulation approved drawings are not construction or working drawings.
5. All dimensions must be checked and verified on site before commencing works.
6. OS data may have been used for the purpose of a Planning submission.
7. Do not scale from the drawings.


metres

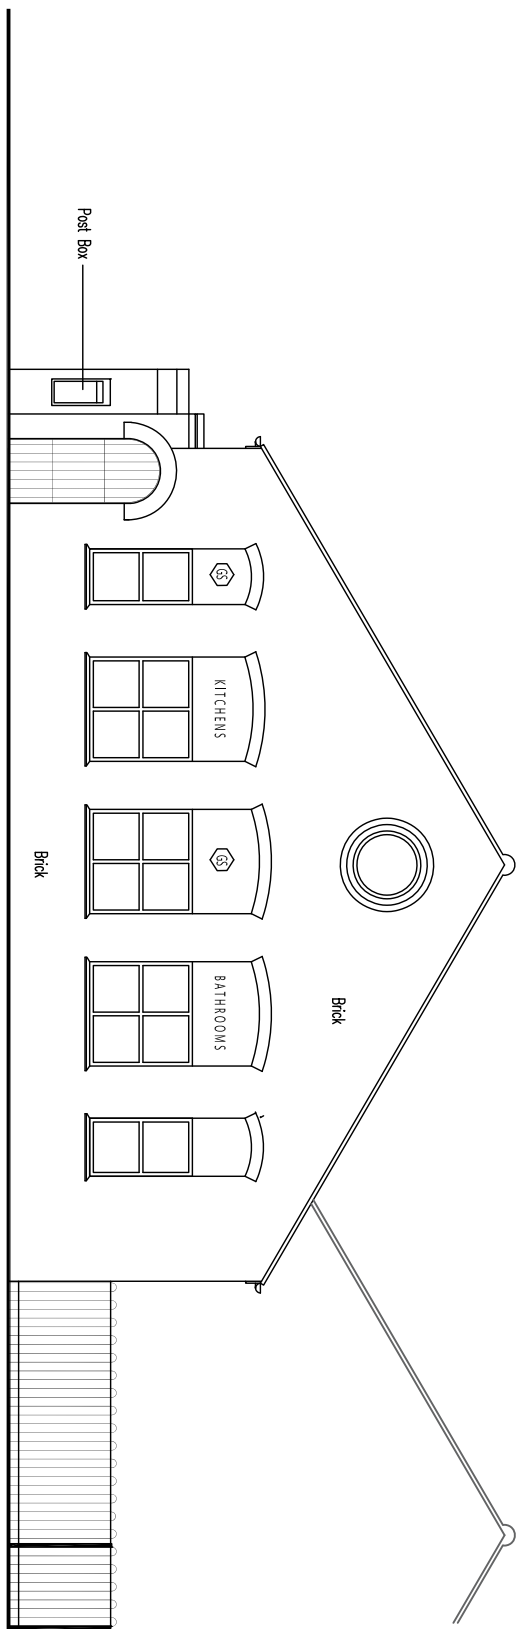


EXISTING STREET ELEVATION

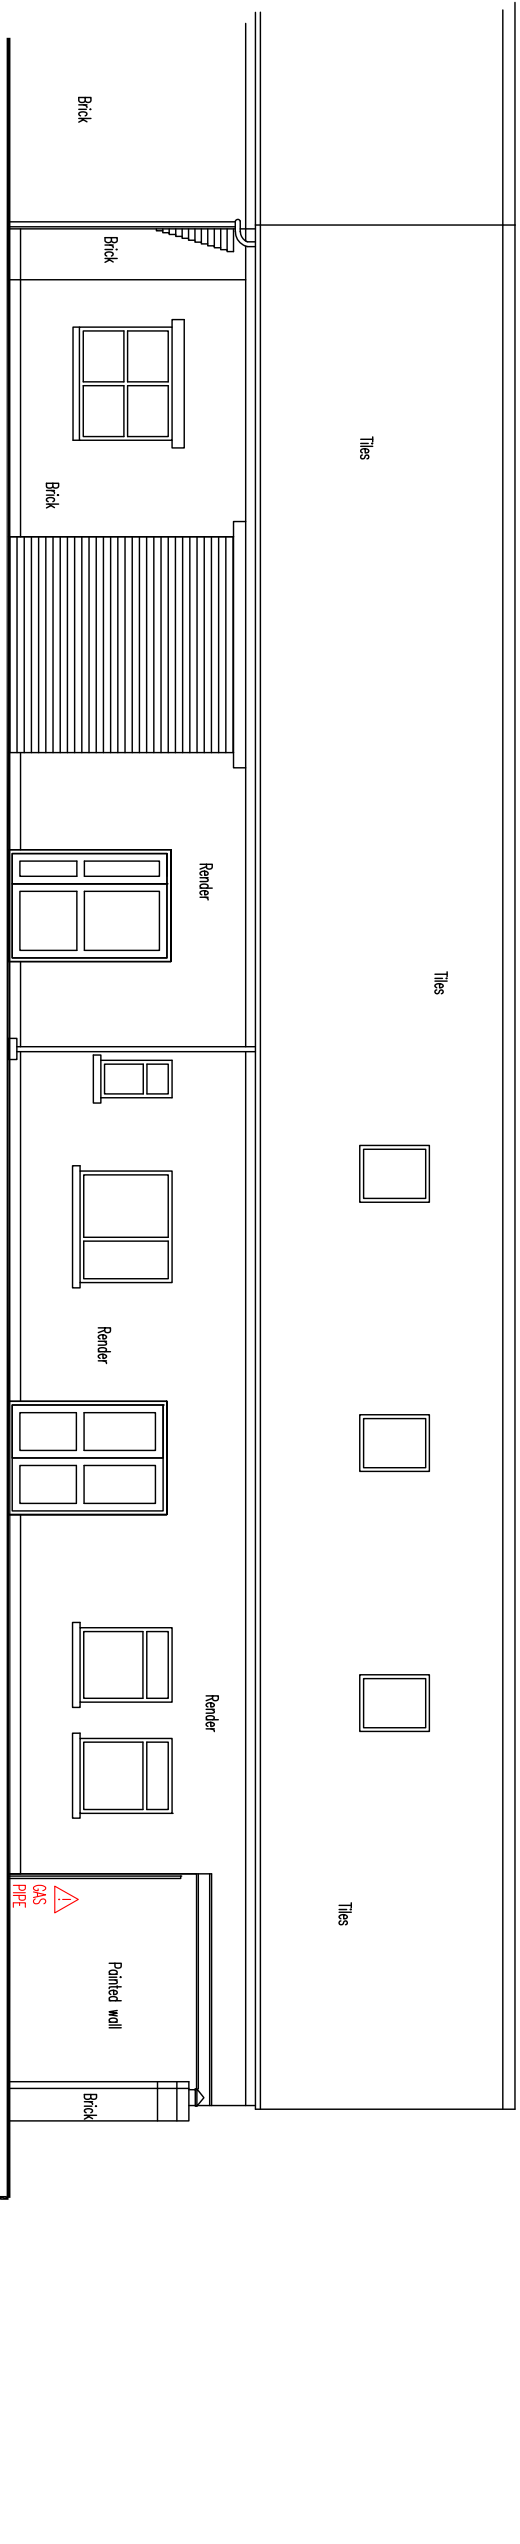

EXISTING FRONT ELEVATION

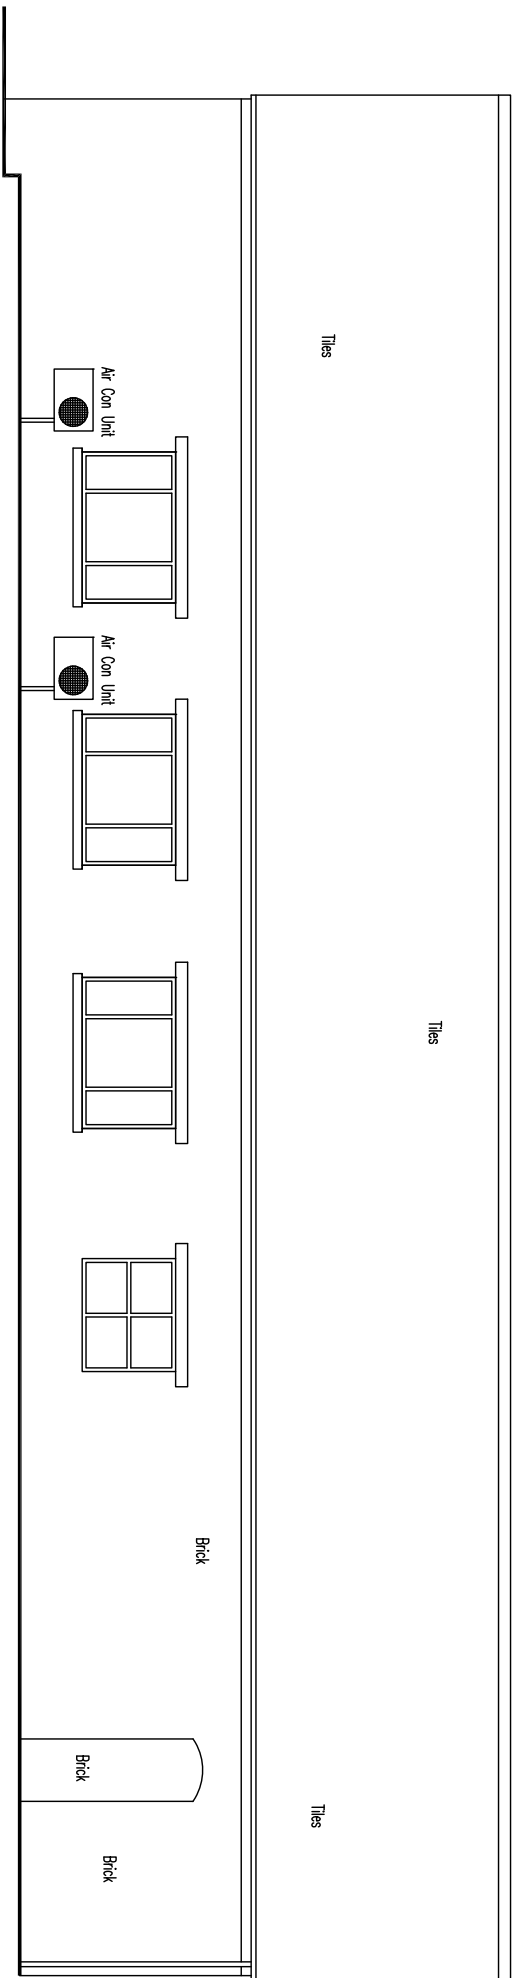



EXISTING SIDE ELEVATION

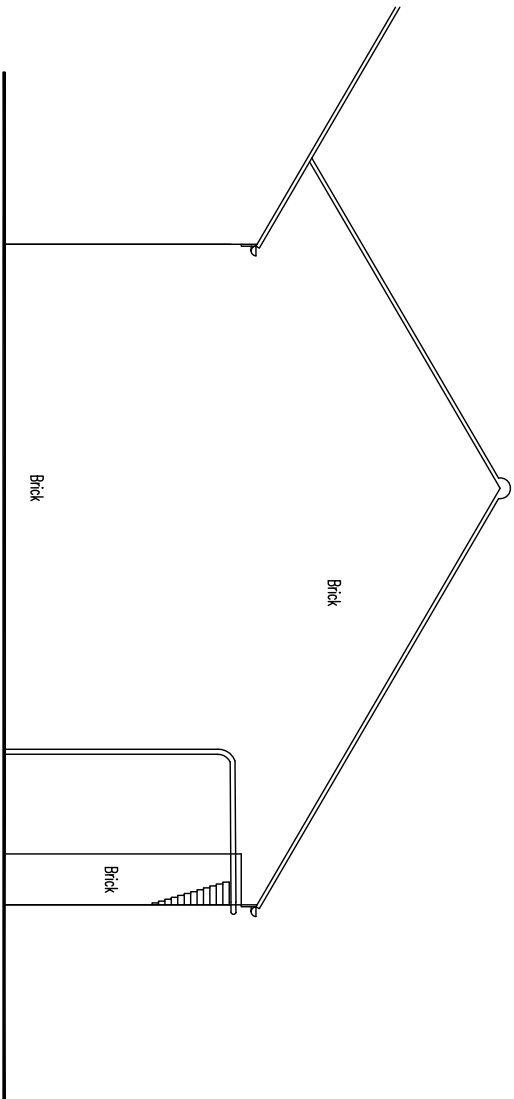

EXISTING REAR ELEVATION

- [illegible]

Revisions		
Rev.	Date	Comments

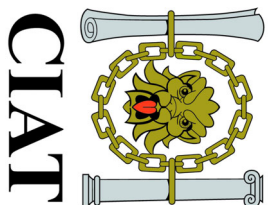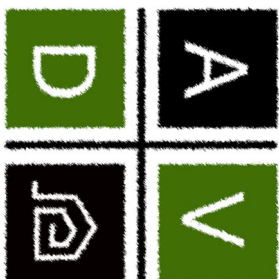

ArchitecturalVistadesigns Ltd
a: The Paddock, 118 Paddock Way, Hinckley, Leics LE10 0BZ

m: 0785 458 2584 t: 01455 698 839

w: www.architecturalvistadesigns.co.uk

e: studio@architecturalvistadesigns.co.uk

Client: Priesthills Nursery Dwg Status: PLANNING

Dwg: Existing Elevations

Project: Proposed Children's Nursery
Unit A - Britannia Buildings, Coventry Road, Burbage LE10 2HL

Scale: 1:100 @ A1

Date: 21.03.2024

Dwg No.

Rev.

AVD-810-BBB-PL02