





PRINCIPAL FAÇADE 1:50

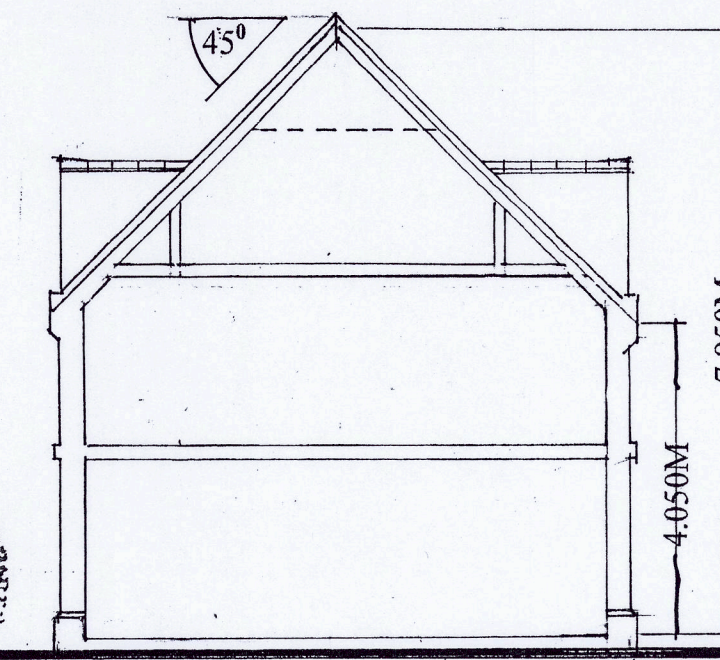

DESIGN SECTION A/A' 1:100

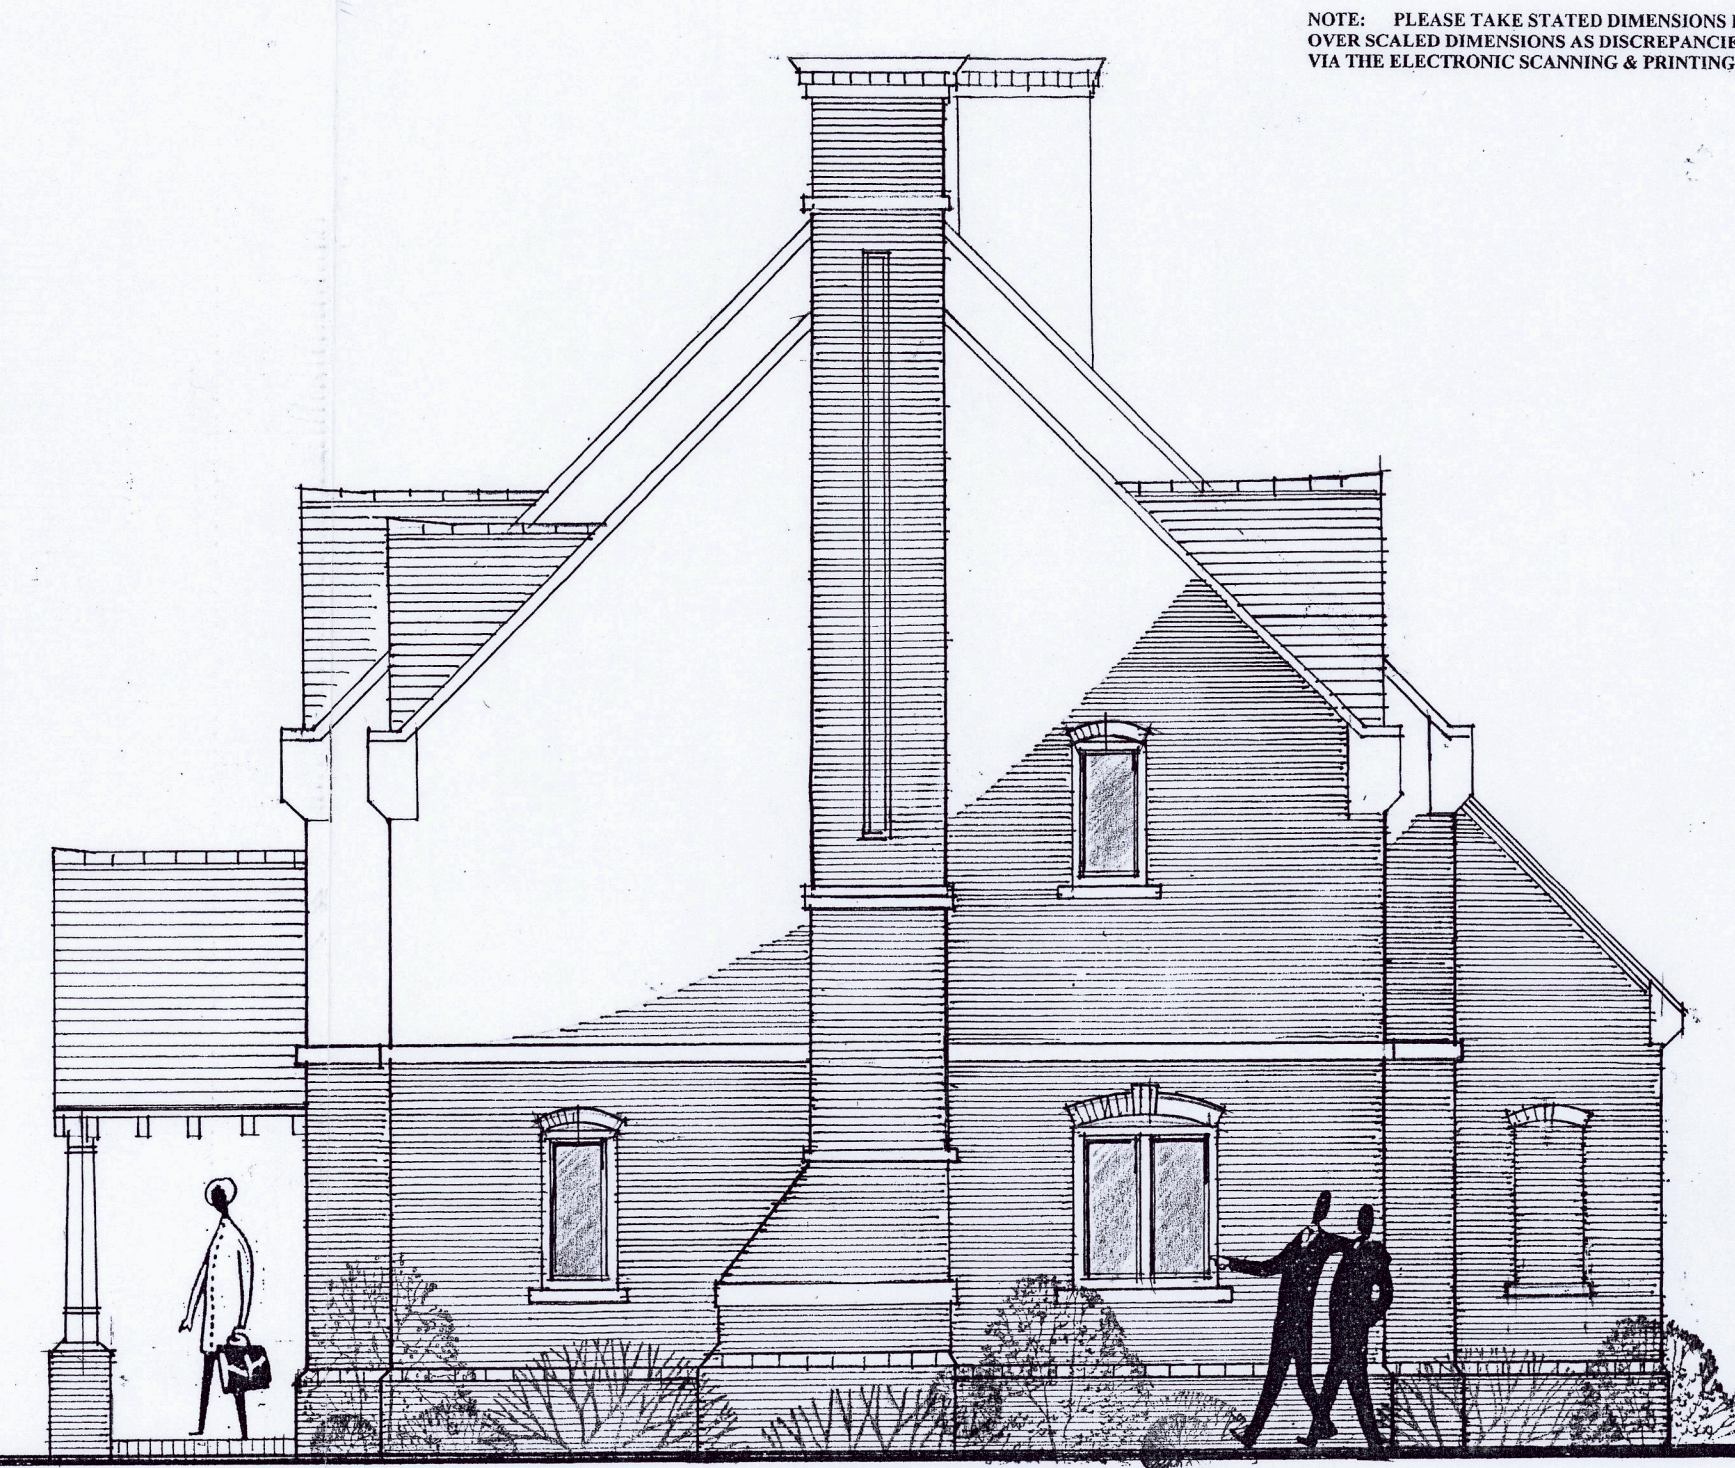


GABLE ELEVATION 1:50


PROPOSED FLOOR PLANS,
ELEVATIONS & DESIGN SECTION




REAR ELEVATION 1:100

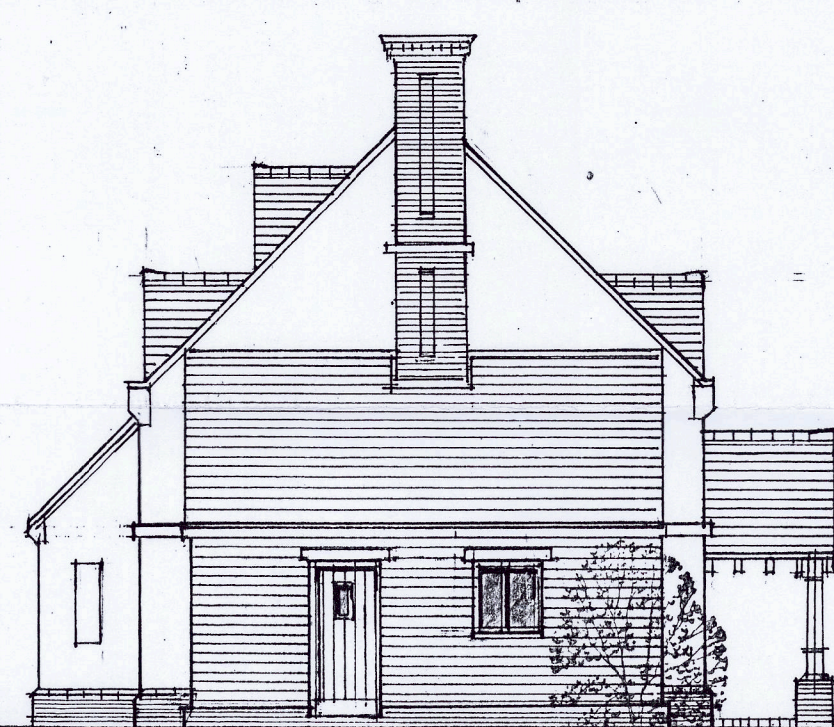


GABLE ELEVATION 1:100

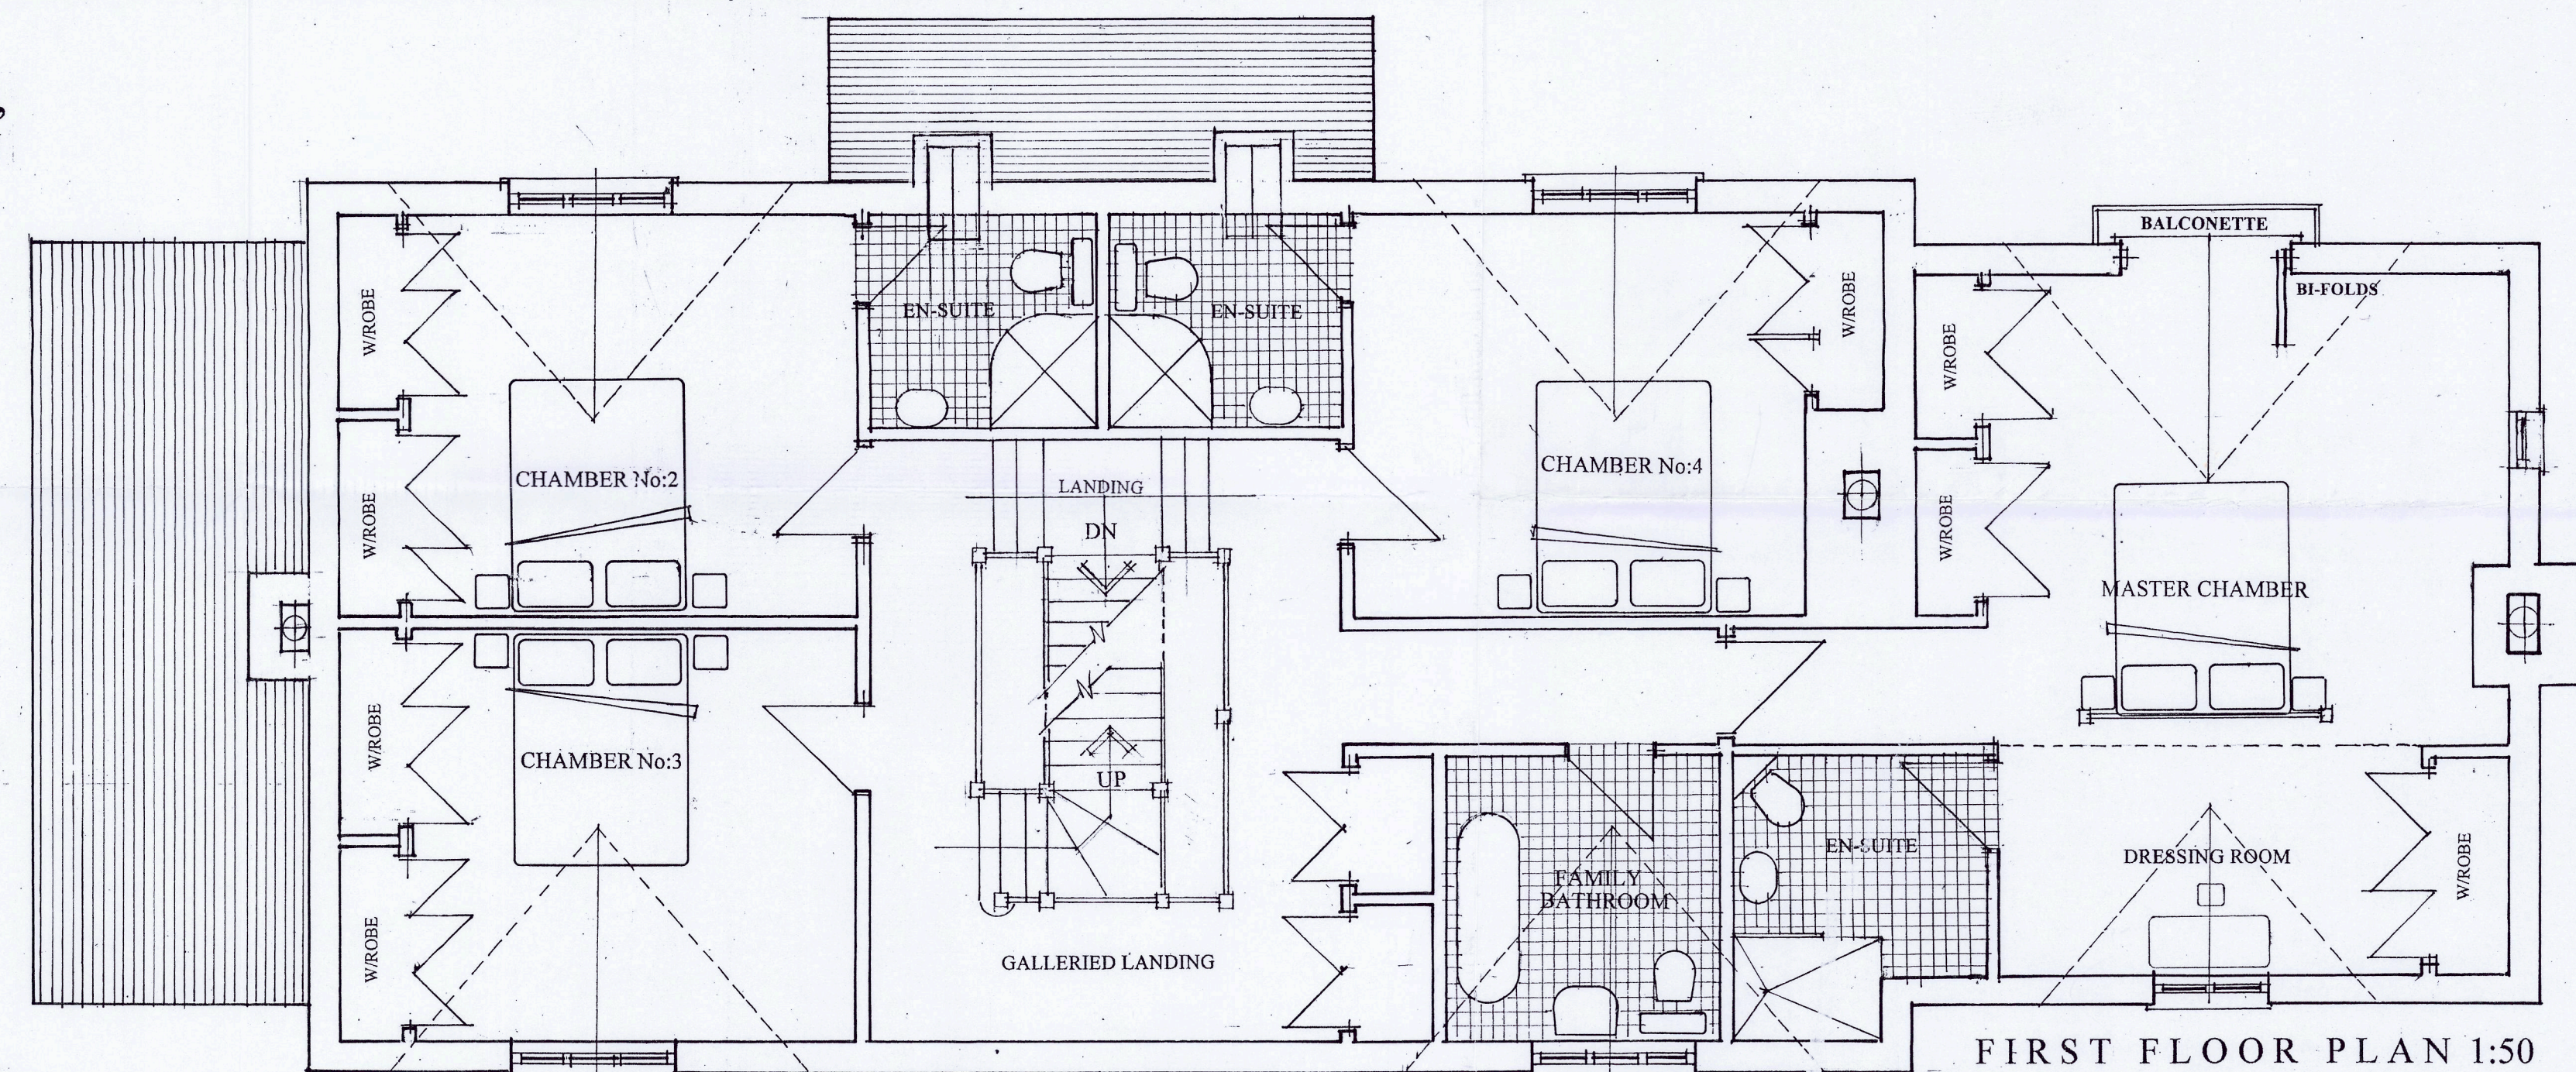

FIRST FLOOR PLAN 1:50

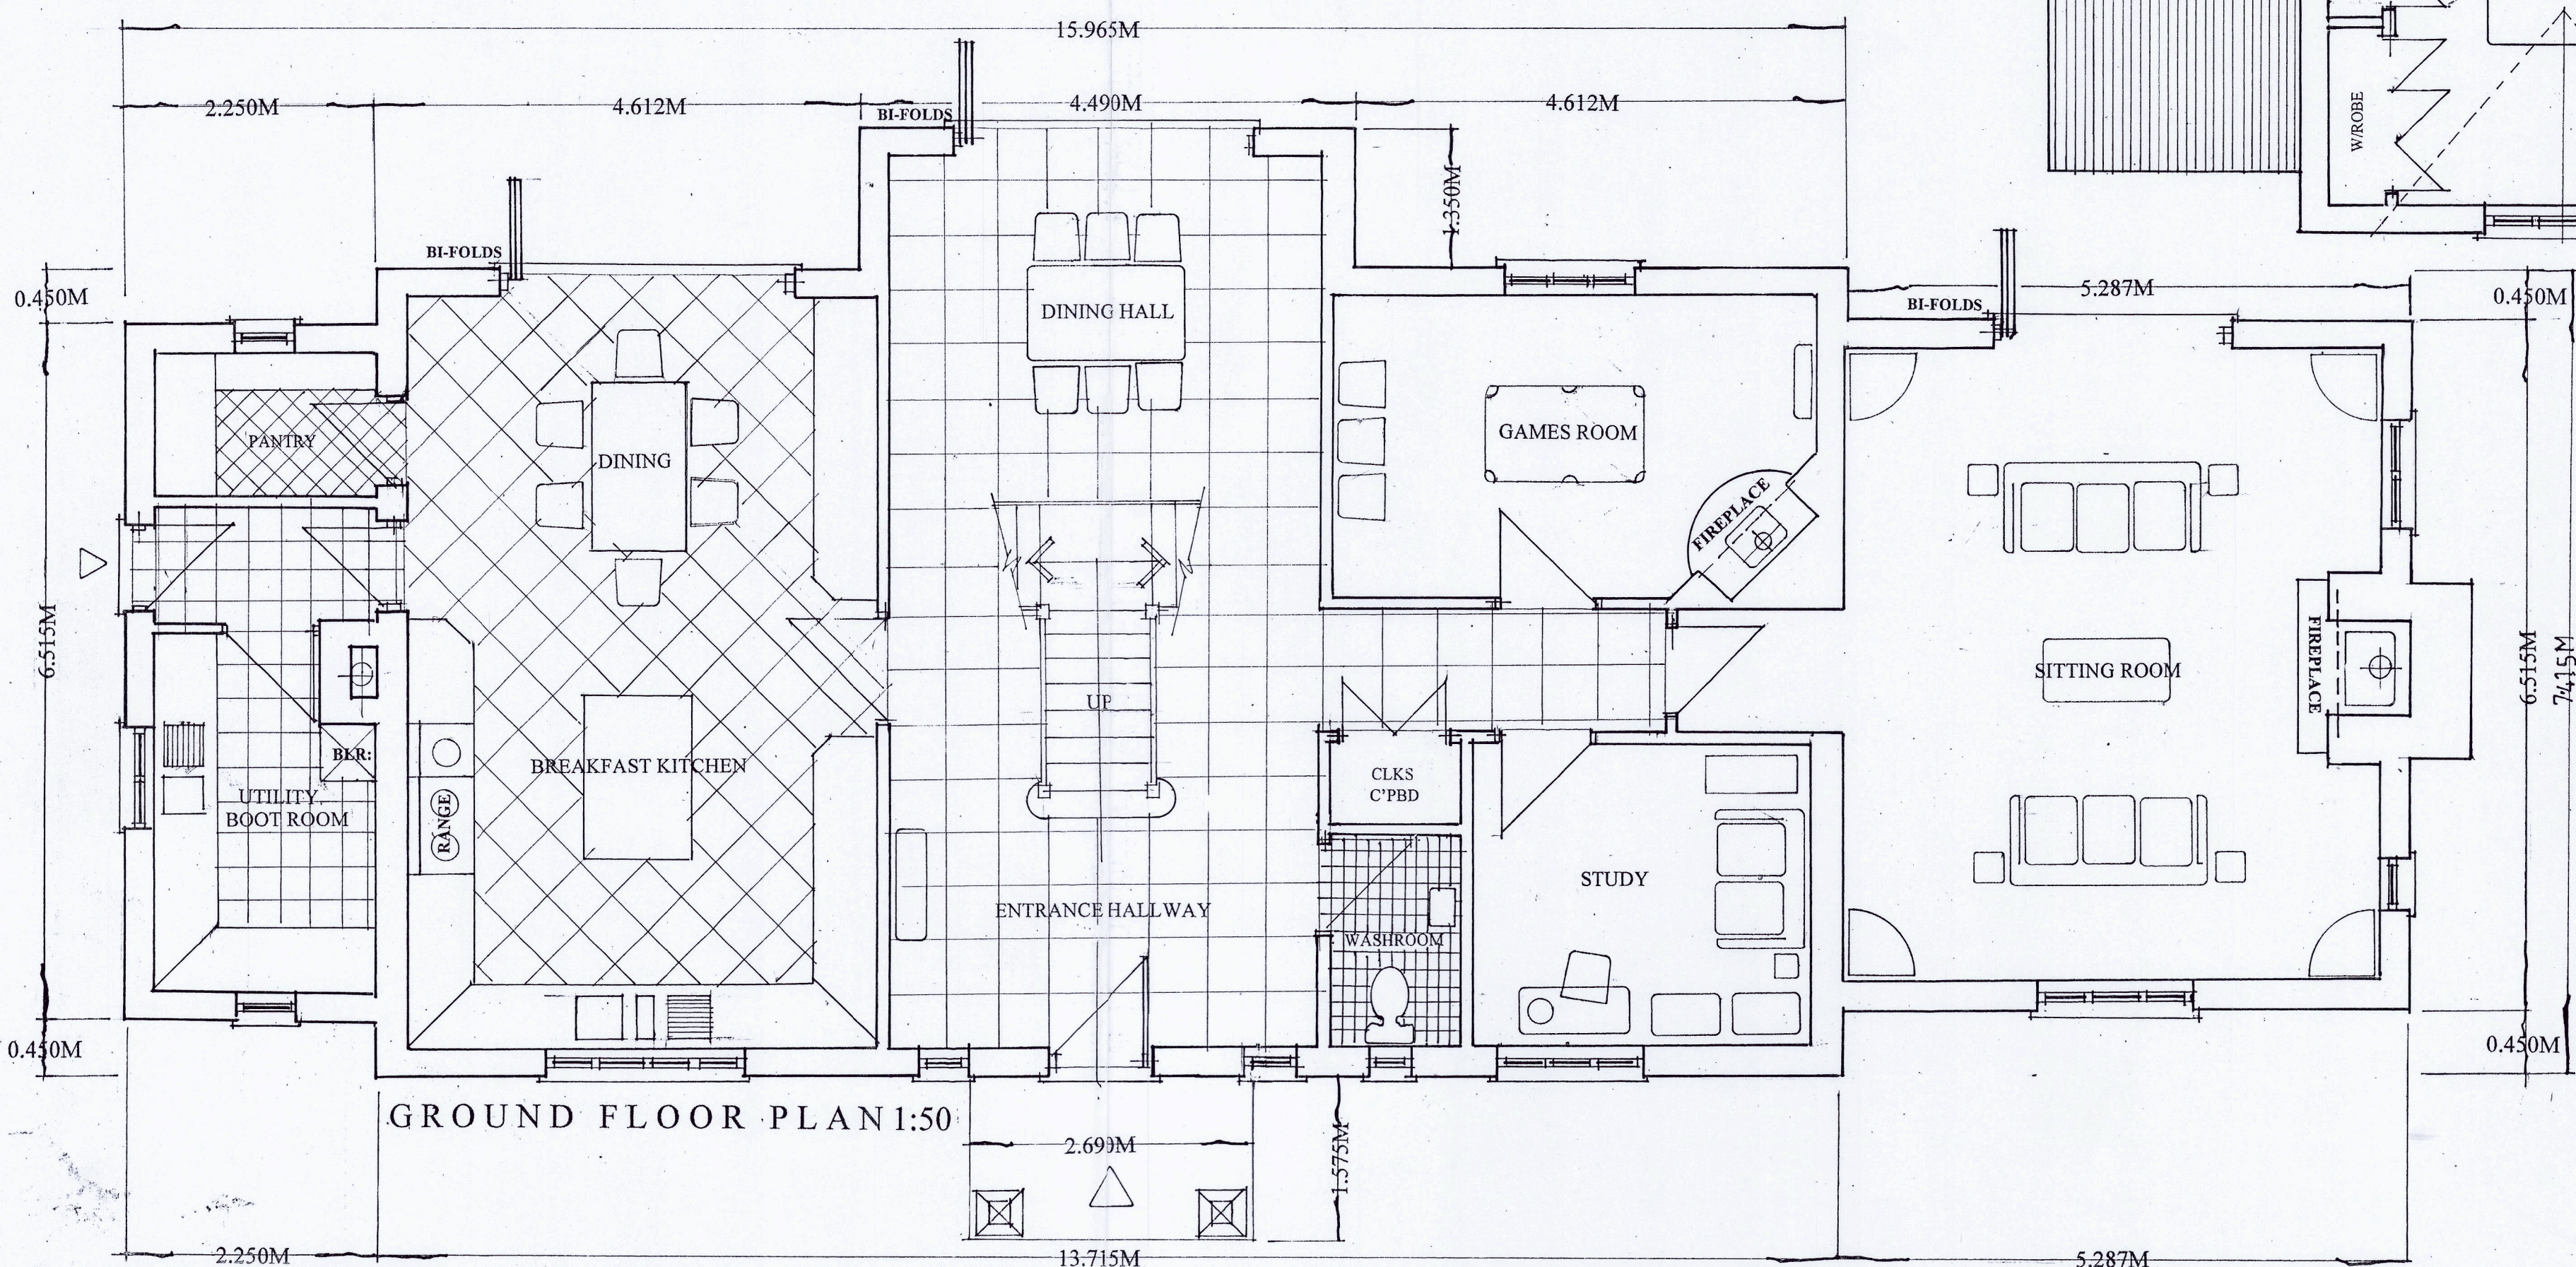

GROUND FLOOR PLAN 1:50

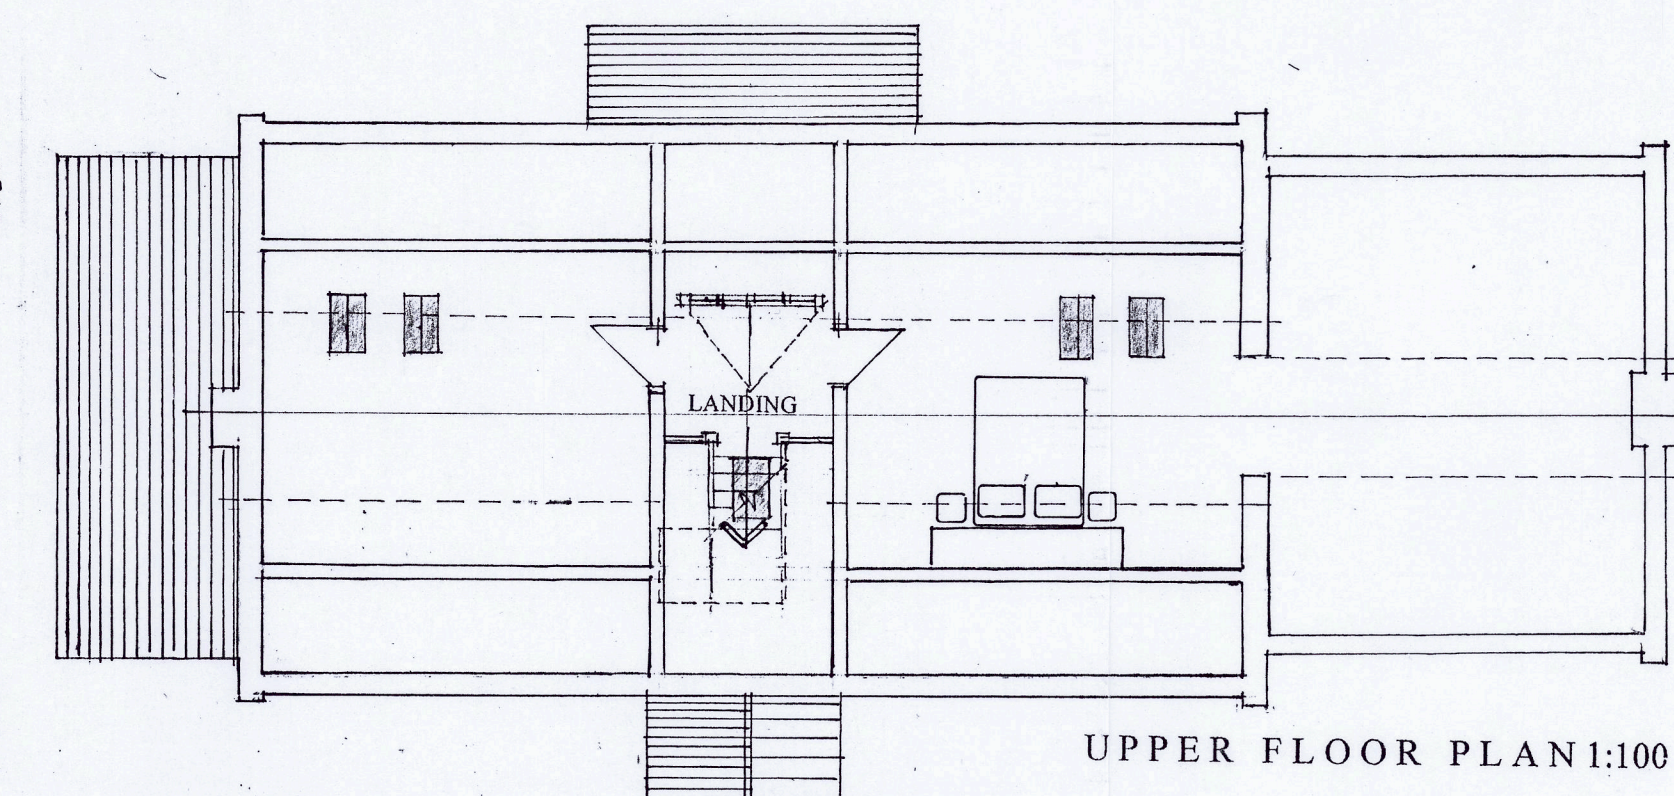

UPPER FLOOR PLAN 1:100

CLIENTS:
Mr and Mrs.P.Saigal.

PROJECT:
The Proposed Erection of a
Replacement Dwellinghouse.
Inglenook Farm,
Leicester Road,
Barwell,
Leicestershire.

DRAWING TITLE:
Proposed Floor Plans and Elevations.
Design Section A/A'.

SCALE: 1:50/1:100 @A1.
DATE: September 2026.
DWRG.No: HMD/PD/0647/01.
C Copyright HMD/2026.

HOUSEMARTIN
DESIGNS

