




Windrush Drive

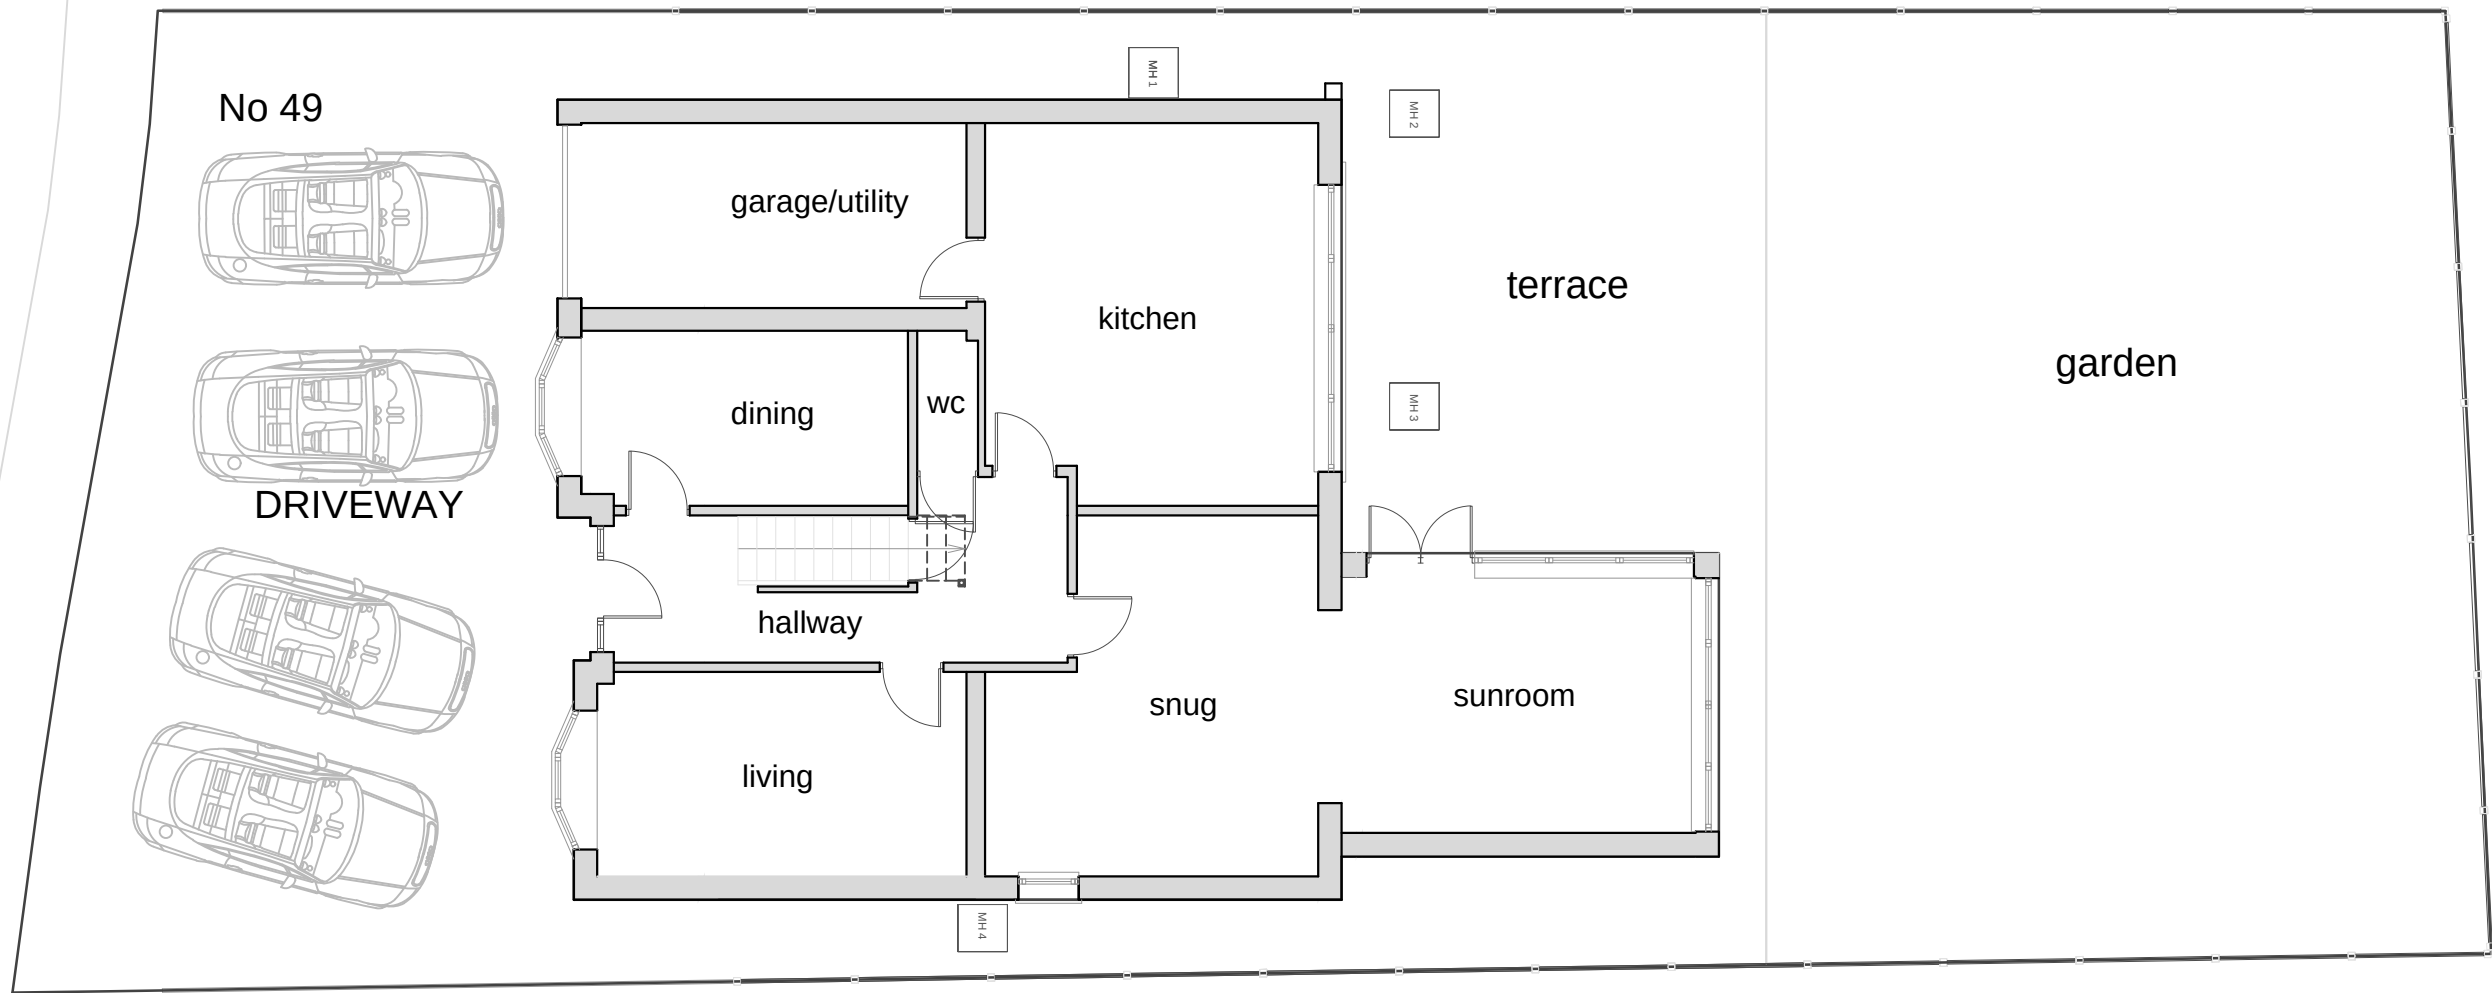


Existing Ground Floor_Scale_1:100

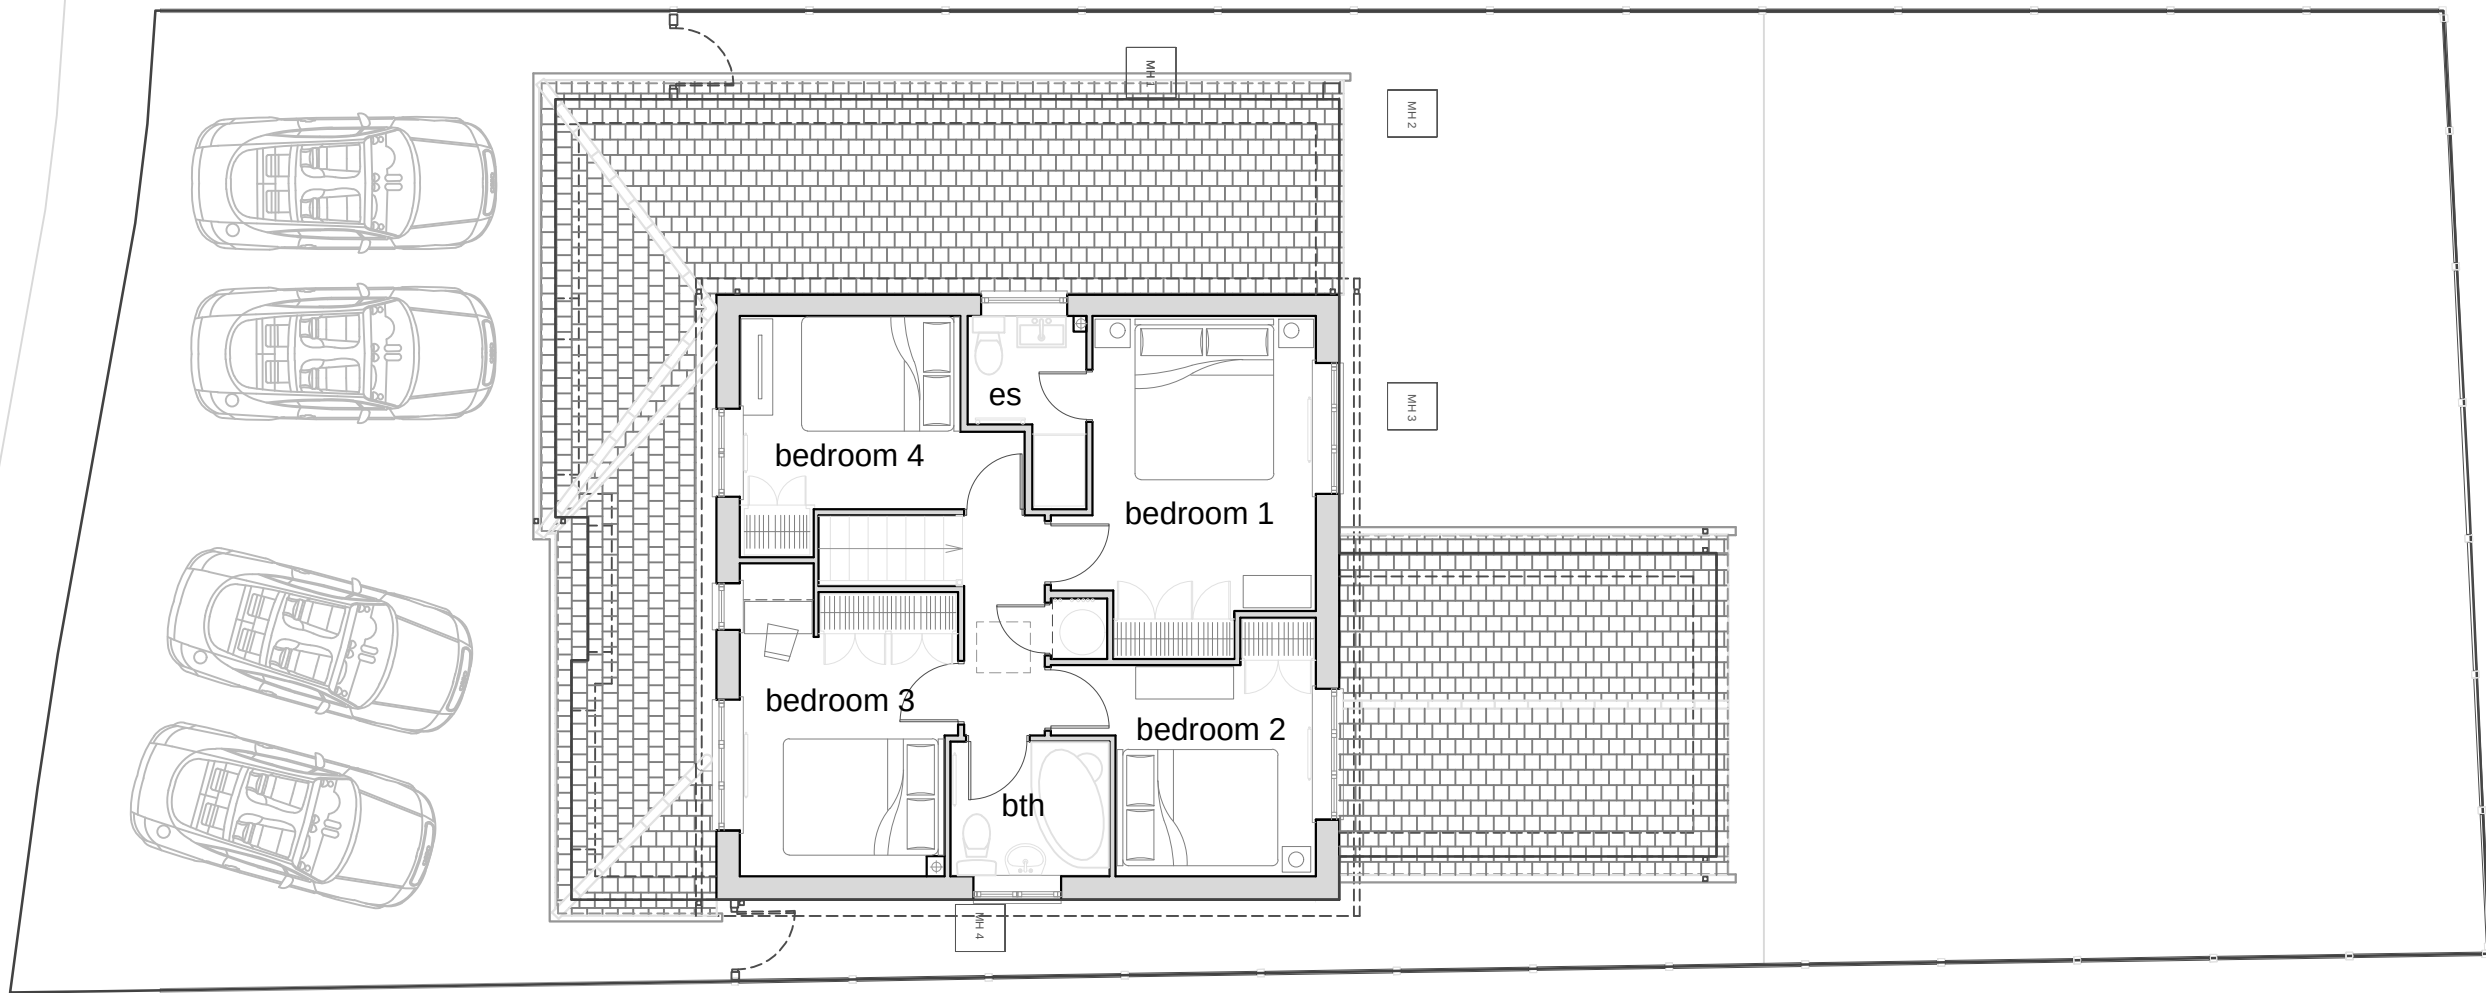

Existing First Floor_Scale_1:100

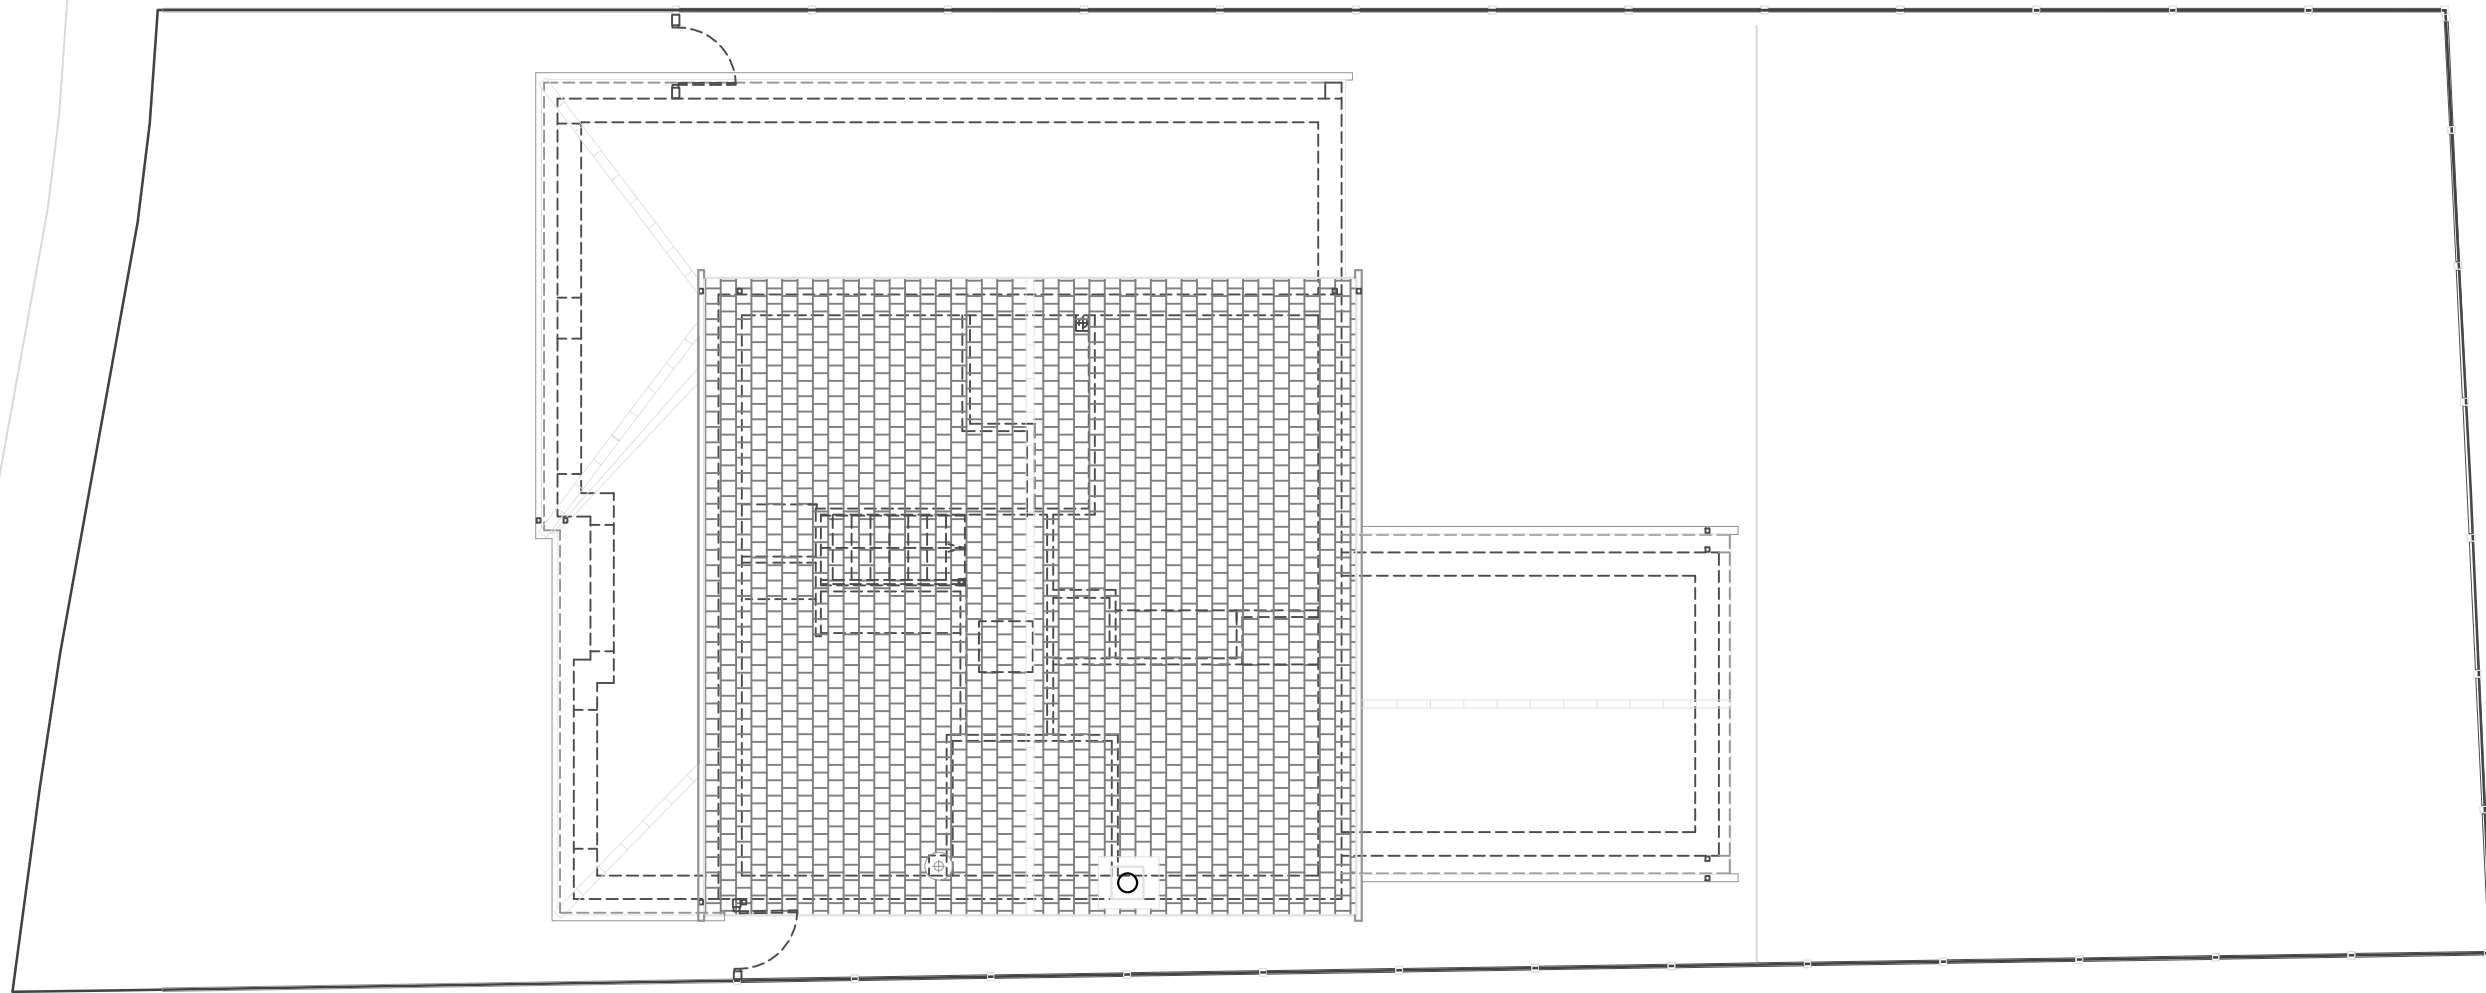

Existing Roof Plan_Scale_1:100

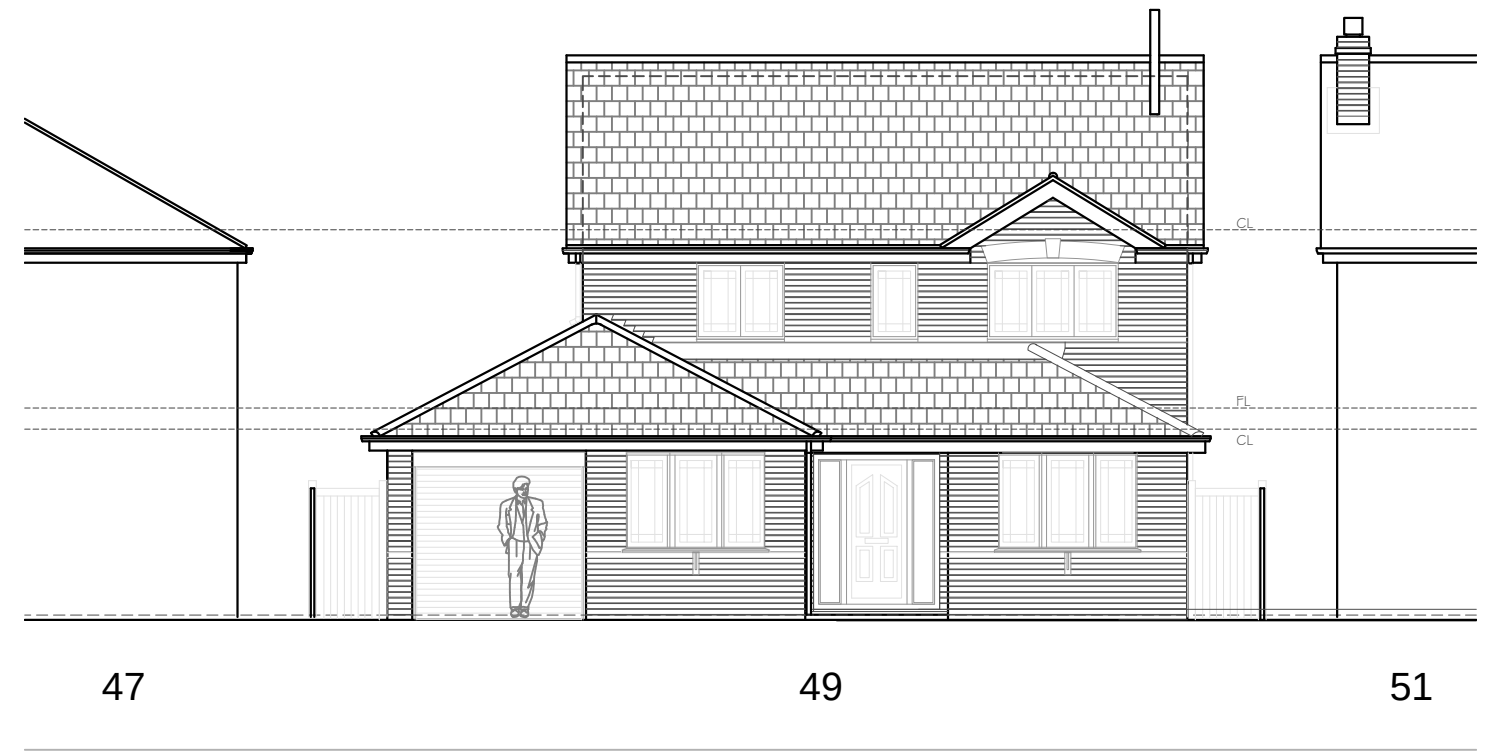


Existing Front Elevation_Scale_1:100




Existing Side Elevation_1_Scale_1:100



Existing Rear Elevation_Scale_1:100

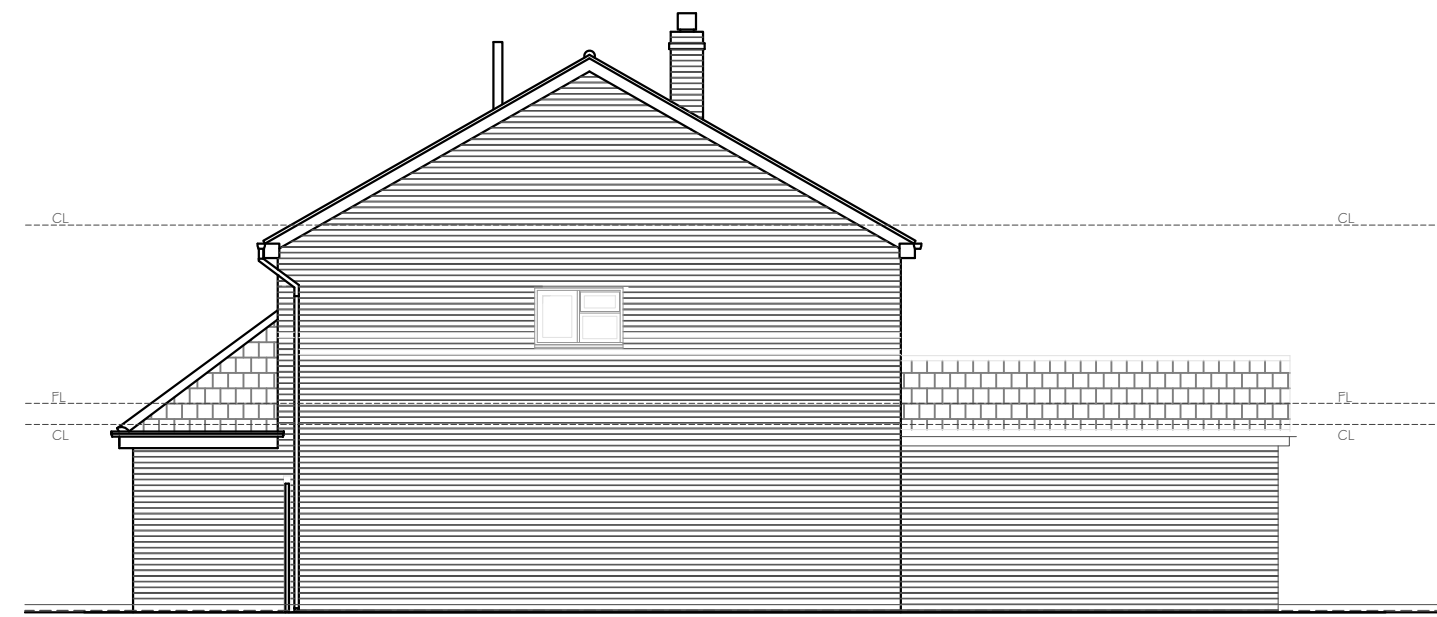

Existing Side Elevation_2_Scale_1:100

 

Wall Reference	Orientation	REV	BY	DATE	DESCRIPTION of AMENDMENTS	KEY PLAN	REFERENCE NOTES:	CLIENT	PROJECT 49 Windrush Drive Hinckley Leics_ LE10 ONLY	DRAWING TITLE Existing Plans_Elevations		
GENERAL NOTES: 1: Do not scale drawings. Dimensions govern. 2: All dimensions are in millimetres unless noted otherwise. 3: All dimensions shall be verified on site before proceeding with the work. 4: Bailey-English Studio. shall be notified in writing of any discrepancies. 5: All information remains the property of Bailey-English Studio. and may not be used for any purpose whatsoever, or reproduced through any medium without the written permission of Bailey-English Studio. 6: All copyrights retained by Bailey-English Studio. 7: Subject to survey and all necessary statutory and legal consents.								BAILEY-ENGLISH STUDIO Unit 2A - The Clarence Building - 5 Market Place - Hinckley - Leicestershire - LE10 0NT admin@baileyenglishstudio.com	ISSUED FOR Planning	DATE 17.05.2023	SCALE 1:100 @ A1	DRAWN BY RBE
									DRAWING NUMBER B E S 099_23_EX_002	REVISION A		