



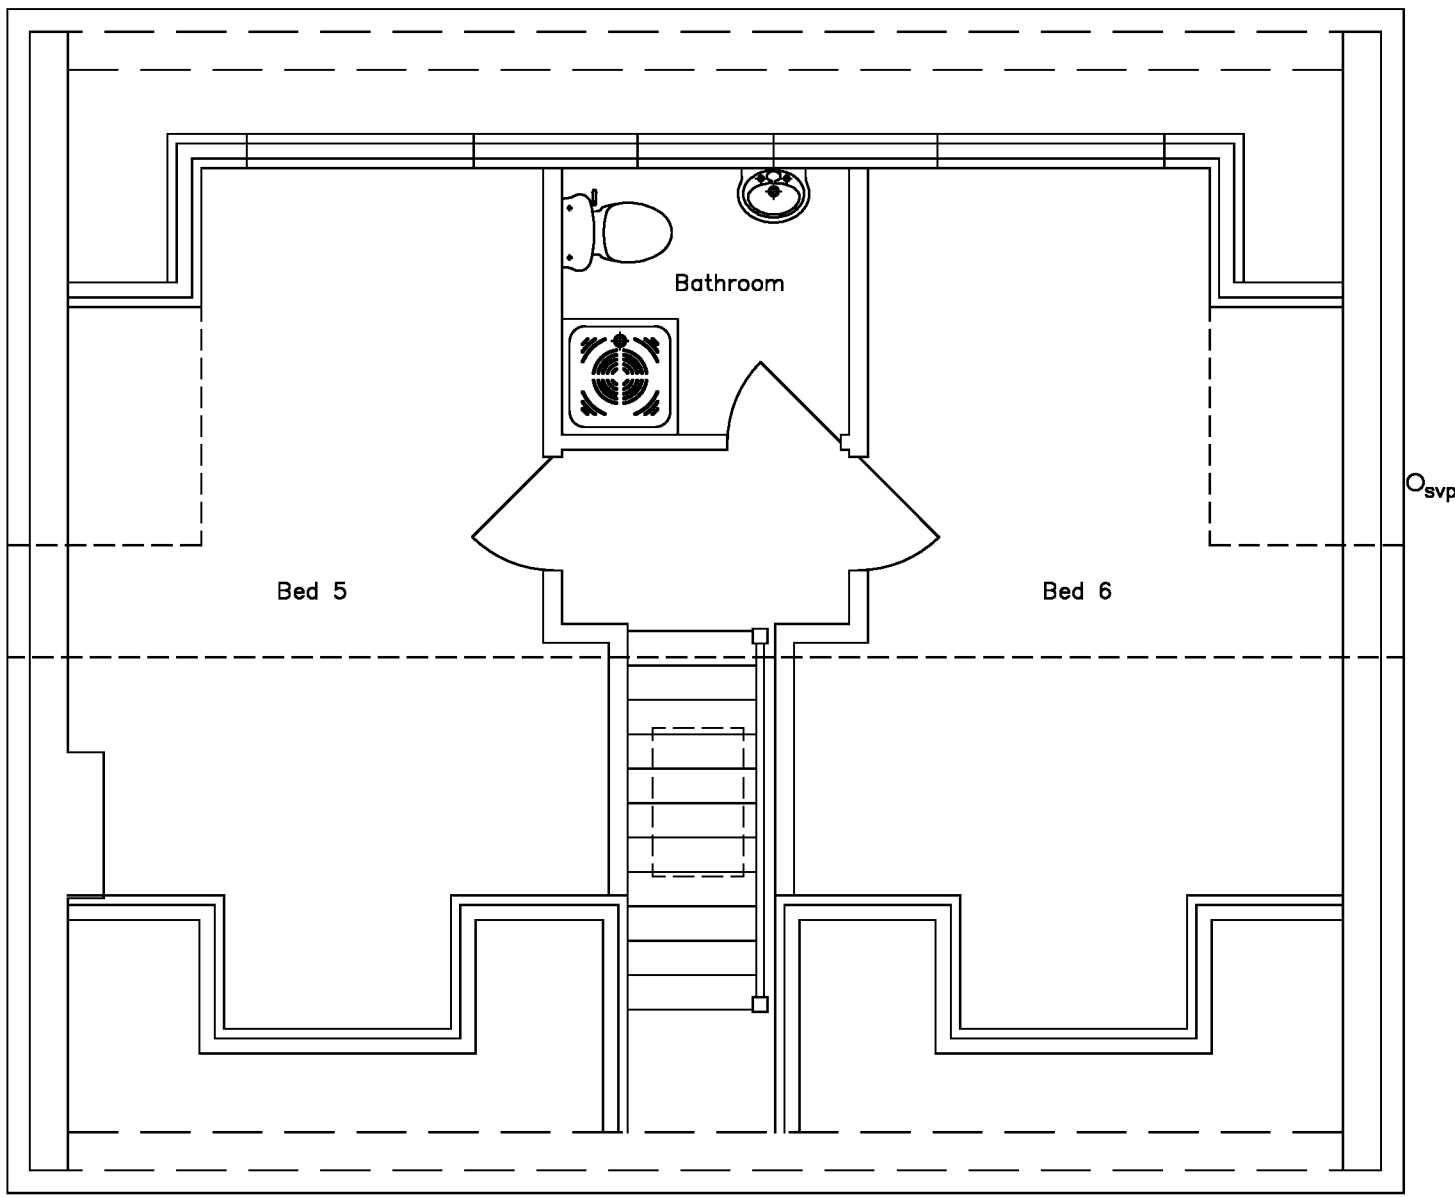


Prop. Second Floor Plan

SCALE 1:50

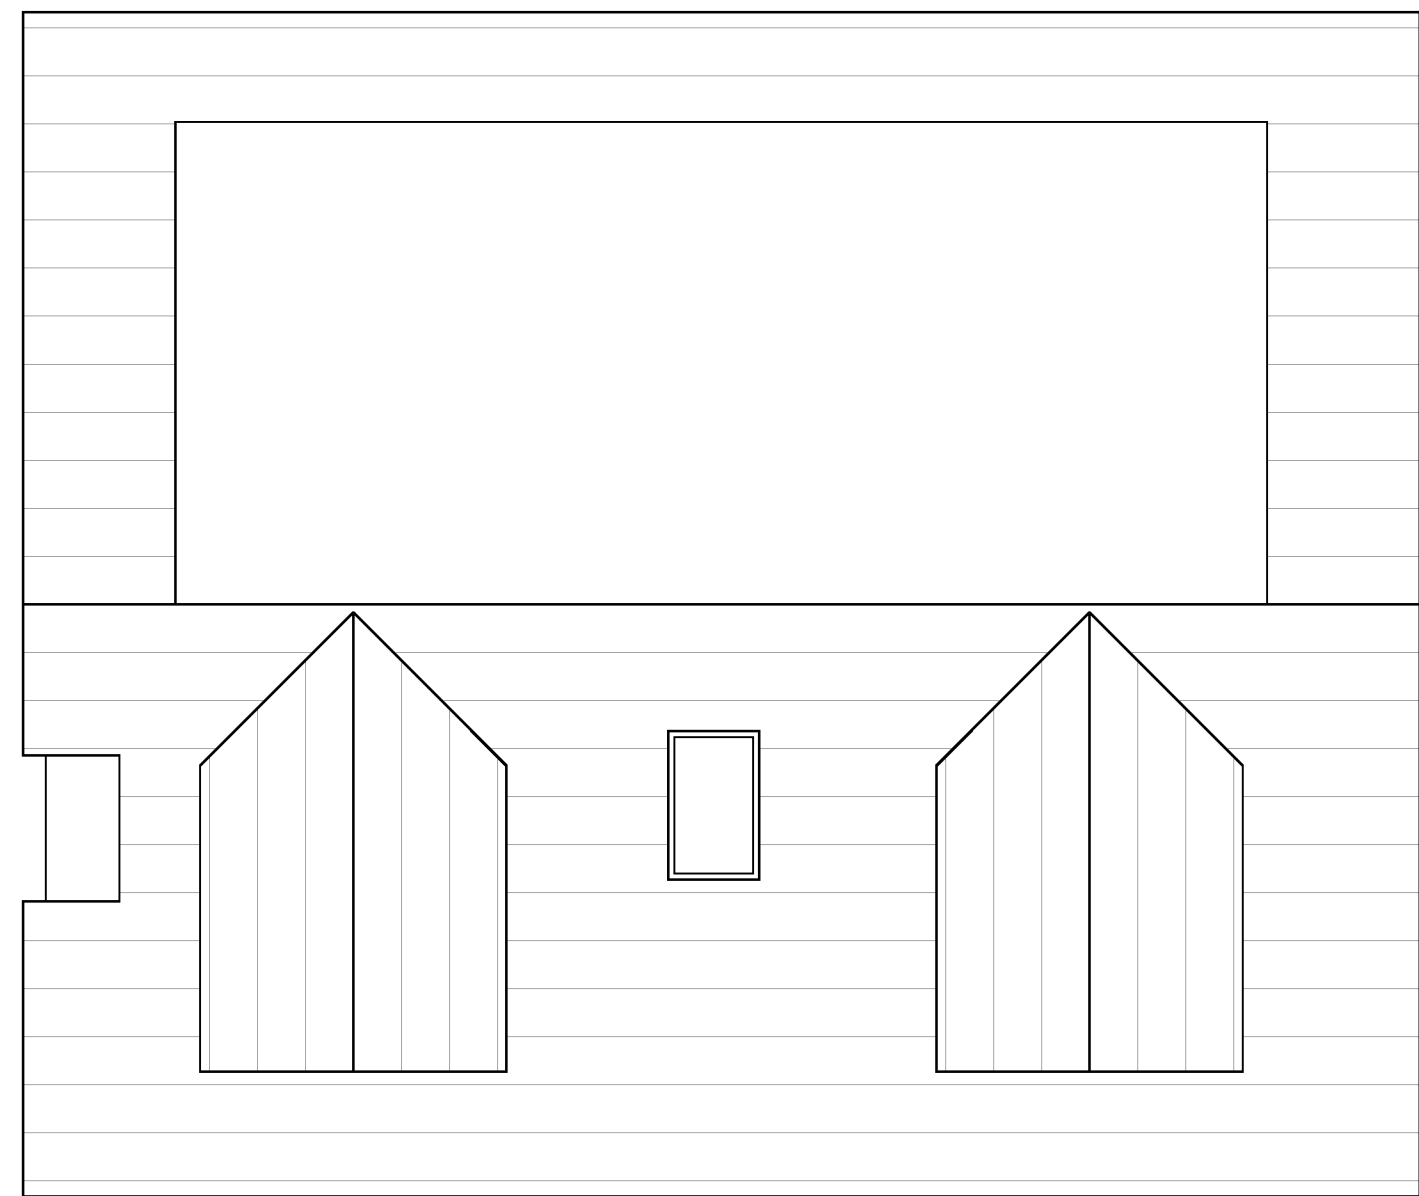

Prop. Roof Plan


SCALE 1:50

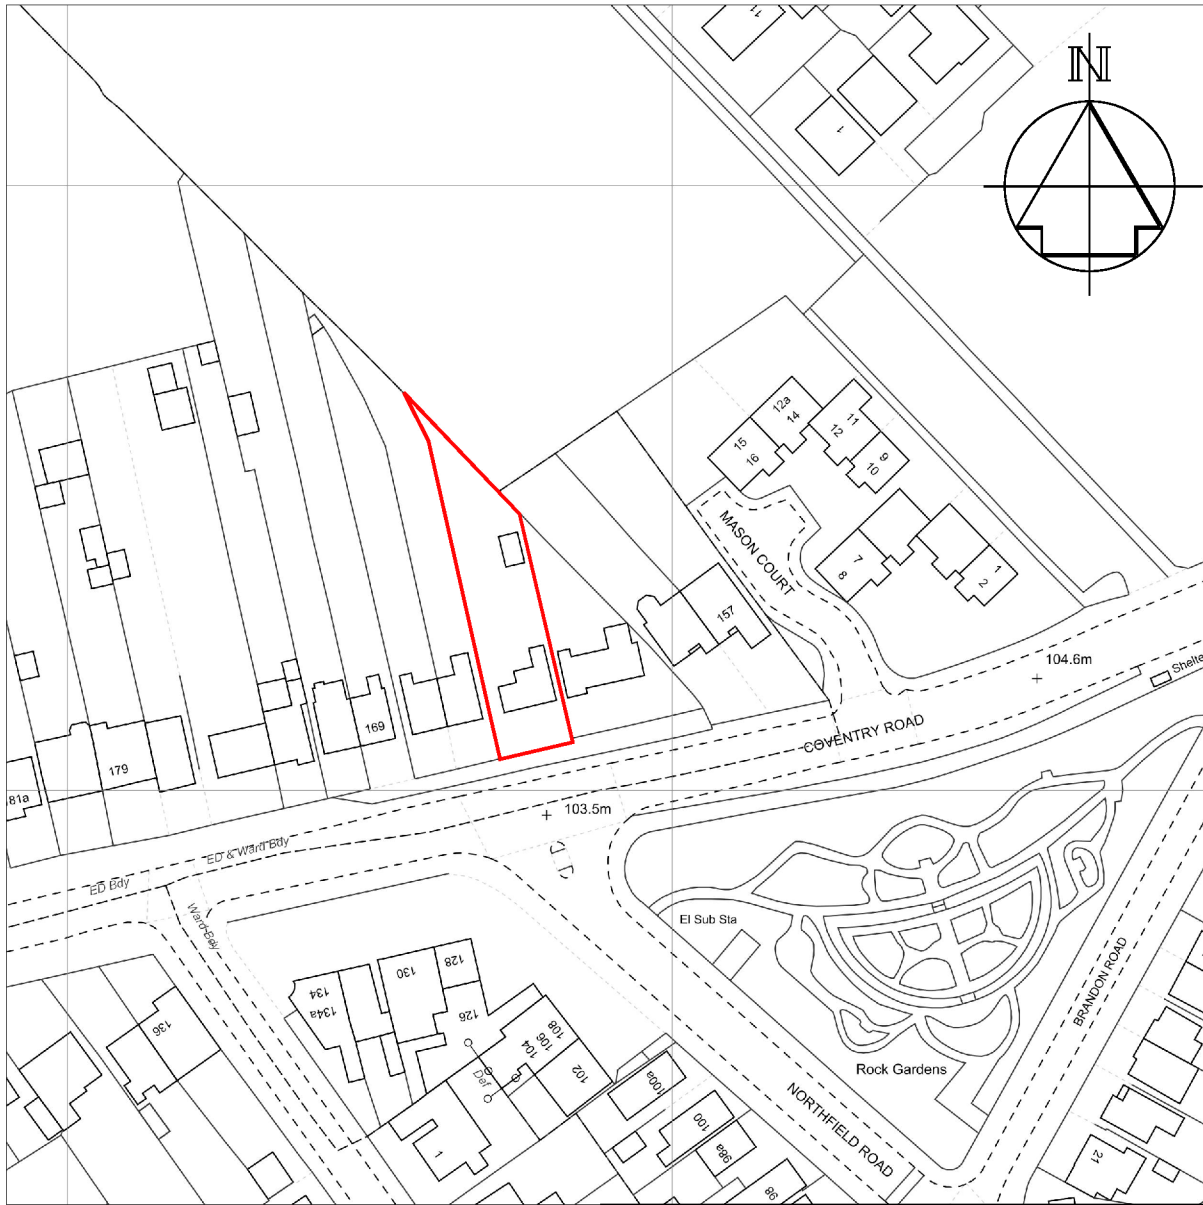

Site Location Plan

SCALE 1:1250

LINEAR SCALE 1:1250

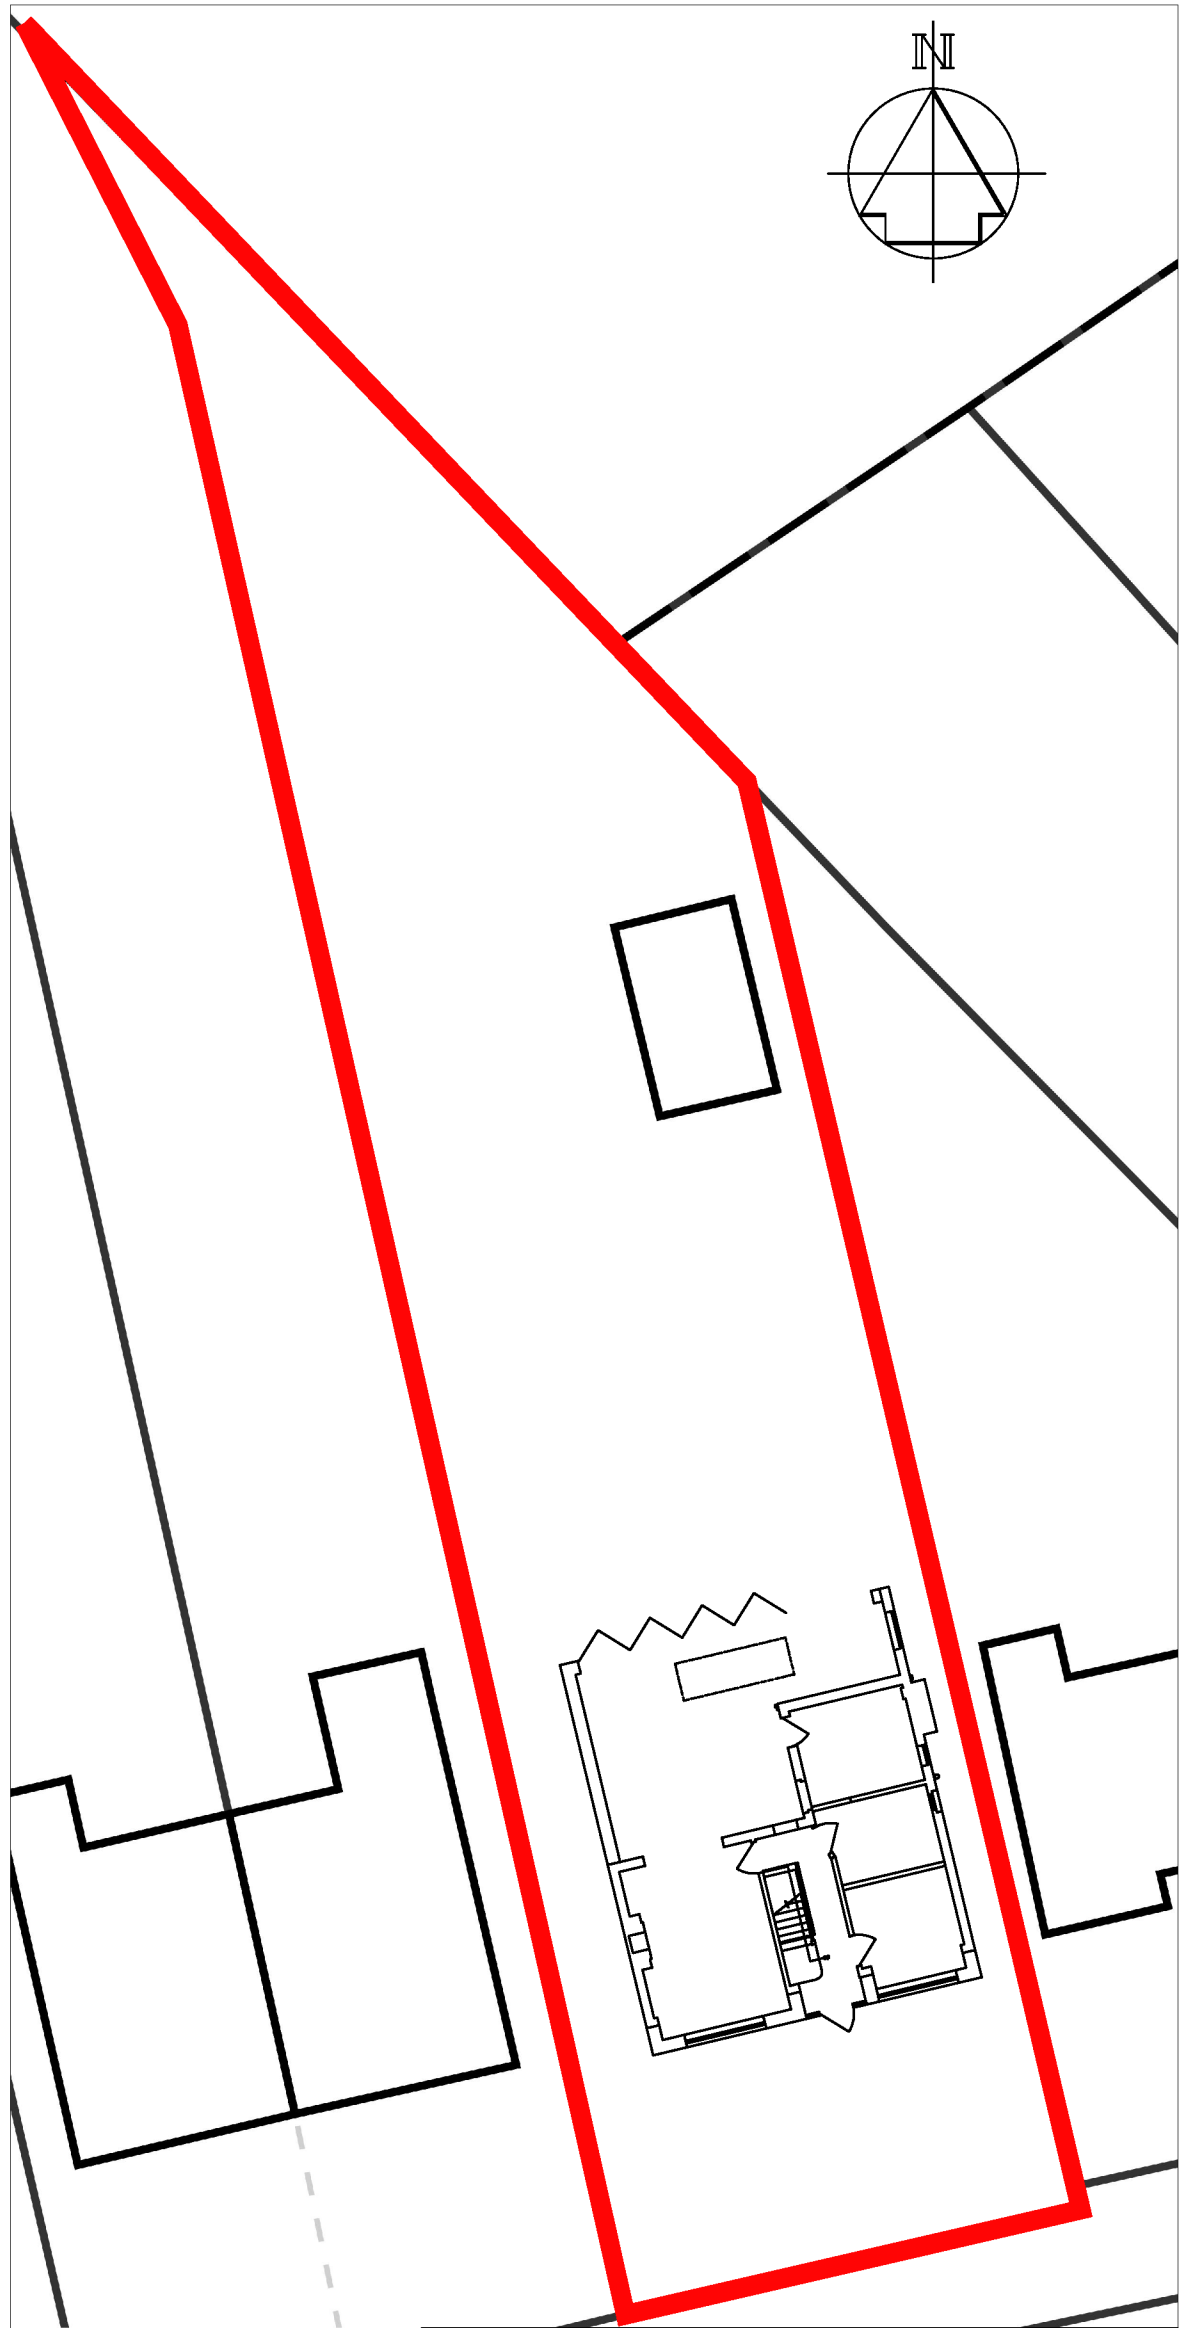


Block Plan

SCALE 1:200

LINEAR SCALE 1:200

NOTES:

1. ALL MATERIALS TO MATCH EXISTING AS CLOSE AS PRACTICAL
2. ALL DIMENSIONS TO BE CHECKED ON SITE BY BUILDER BEFORE WORK COMMENCES

 

1	12/06/23	SCALES UPDATED AS CLOUDED	KBB
0	07/03/23	ISSUED FOR APPROVAL	KBB
Rev.	Date	Details	Drawn
KB Design Services 154 Parkville Highway, Halbrooks, Coventry CV6 4HY Tel: 07843671806 e-mail: kbdesign@hotmail.co.uk			
Project Proposed Double and Single Storey Extensions at 163 Coventry Road, Hinckley LE10 0JS			
Client Mr R. Hayes			
Title Proposed Plans and Site Plans			
Drawn	KBB	Scale	1:50, 500, 1250 @ A
Status	For Approval		
Drw. No.	M2202_PL_DRG_0002		Rev. 1