




Ex. Front Elevation

SCALE 1:100

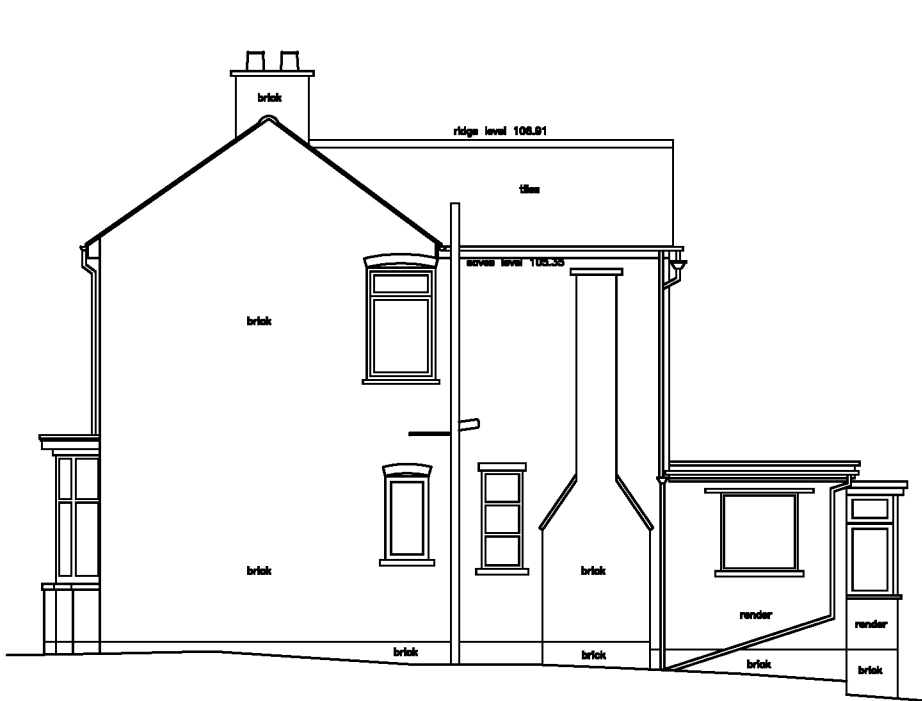


Ex. Side Elevation

SCALE 1:100



Ex. Rear Elevation

SCALE 1:100

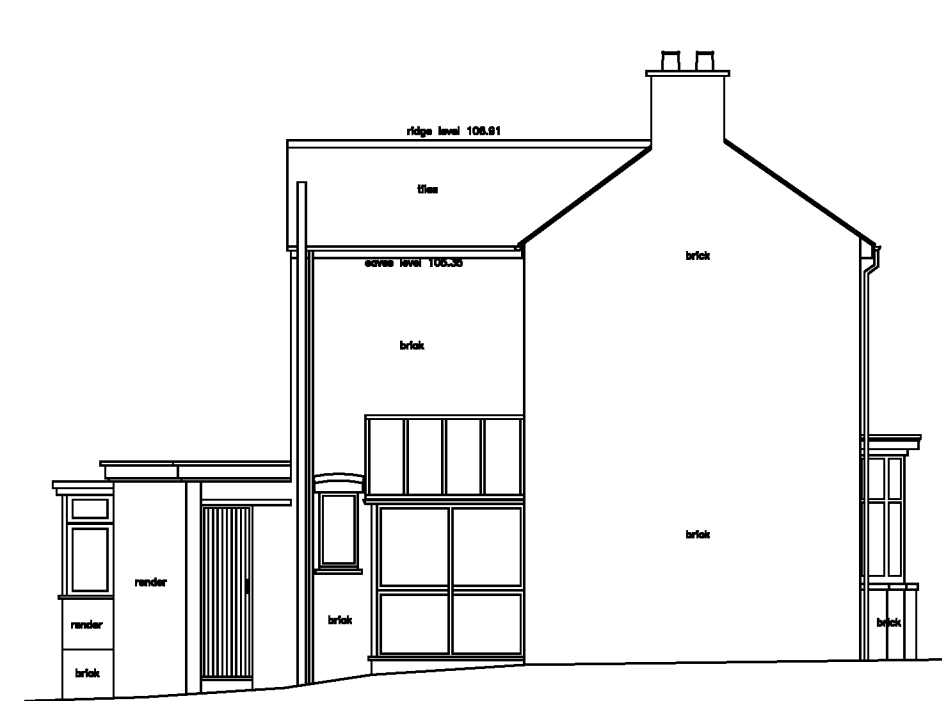


Ex. Side Elevation

SCALE 1:100




Prop. Front Elevation

SCALE 1:100

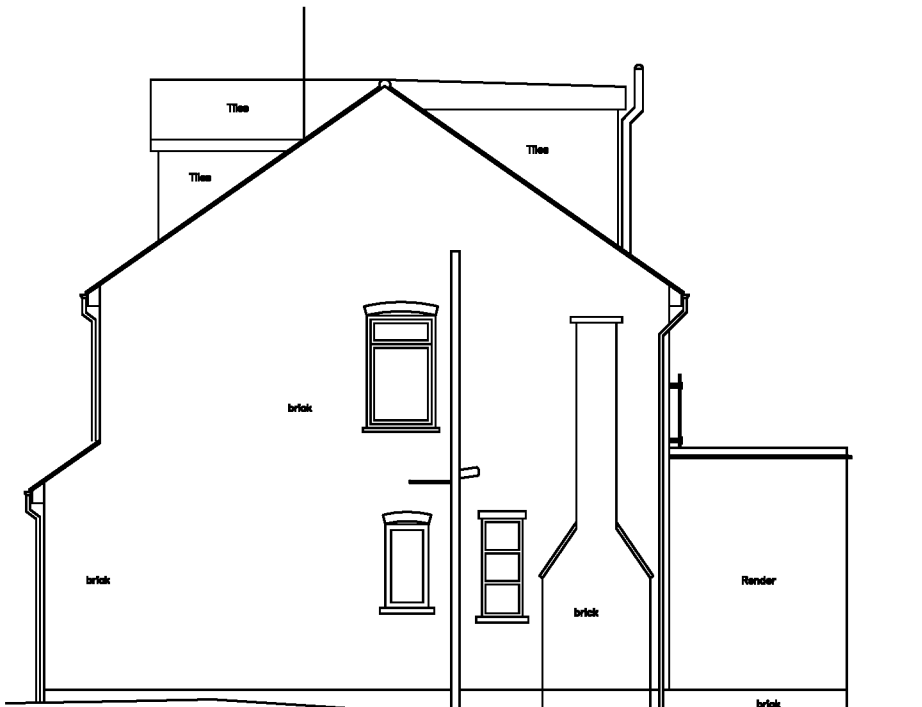


Prop. Side Elevation

SCALE 1:100

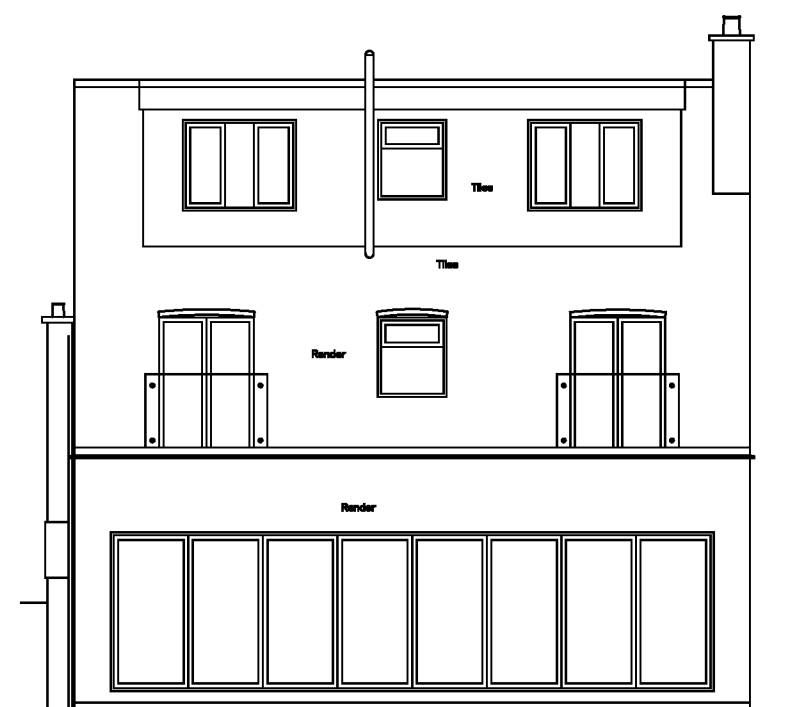


Prop. Rear Elevation

SCALE 1:100

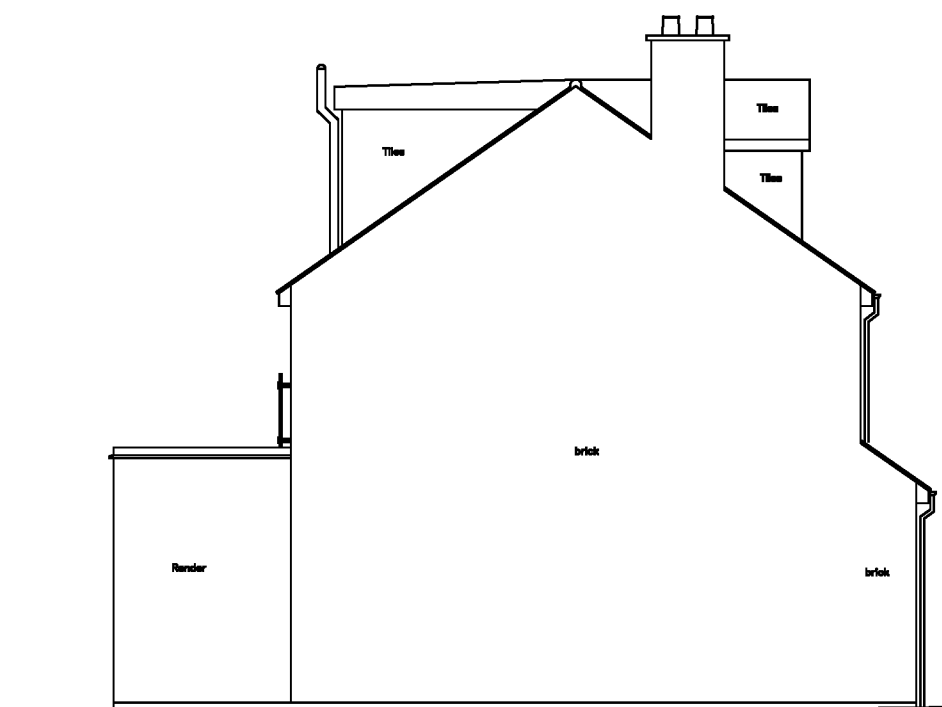


Prop. Side Elevation

SCALE 1:100

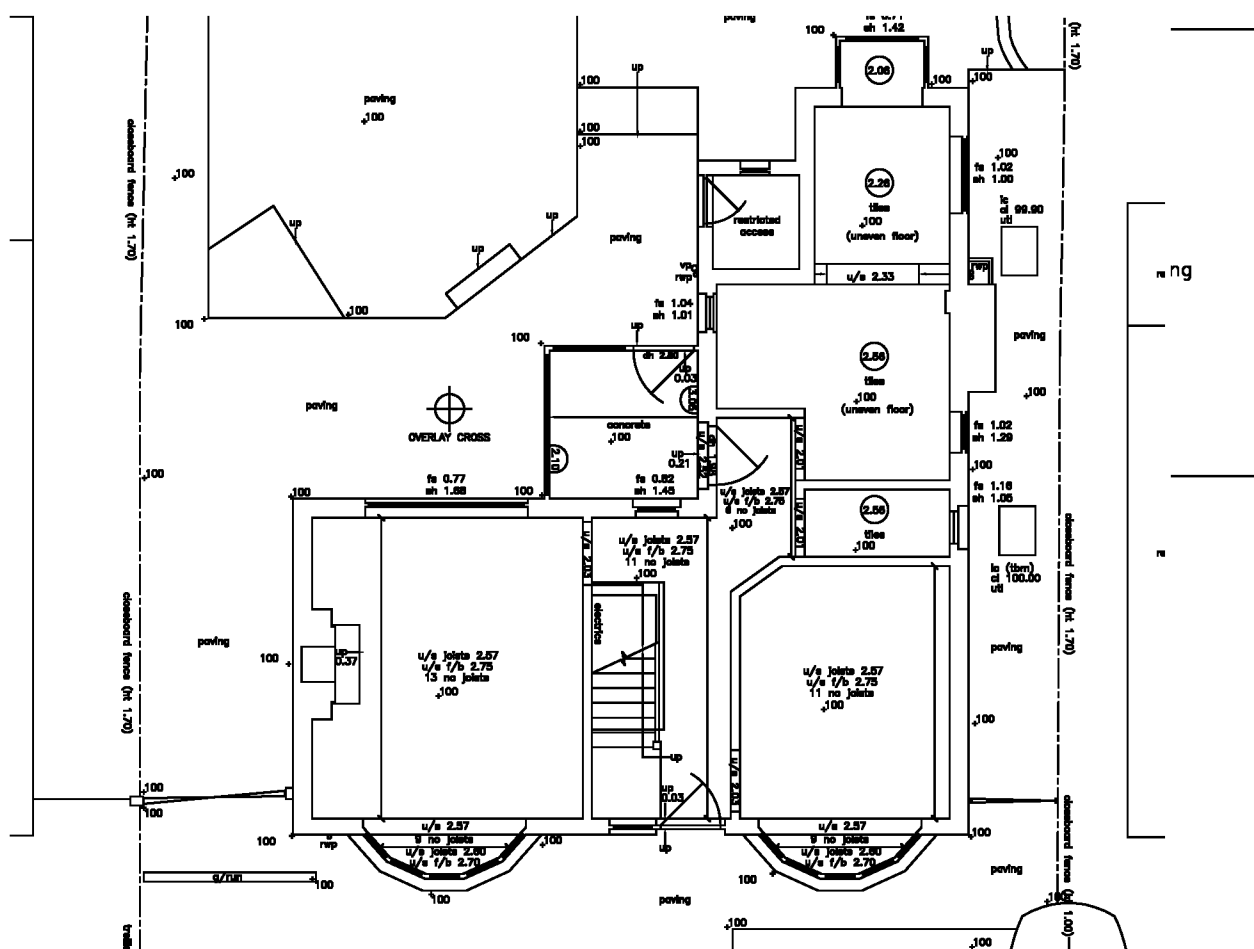


Ex. Ground Floor Plan

SCALE 1:100

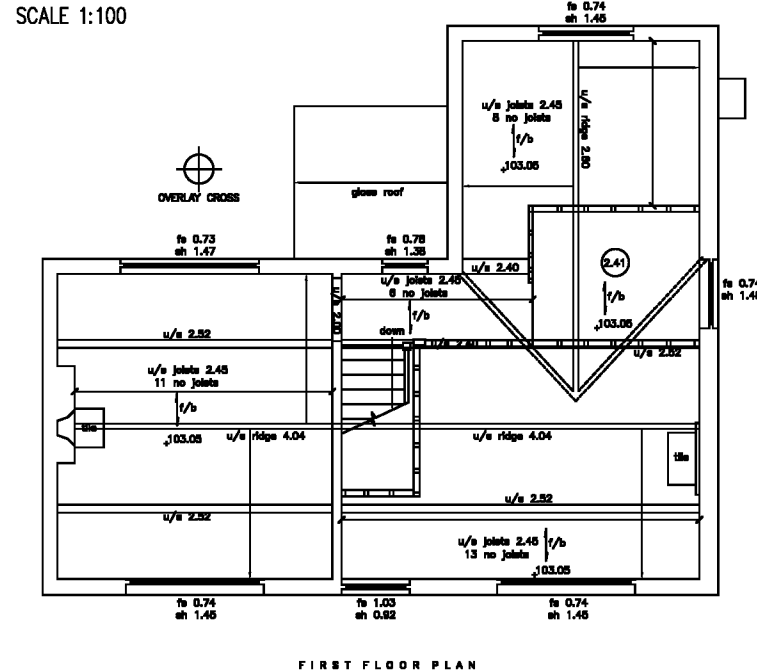


Ex. First Floor Plan

SCALE 1:100

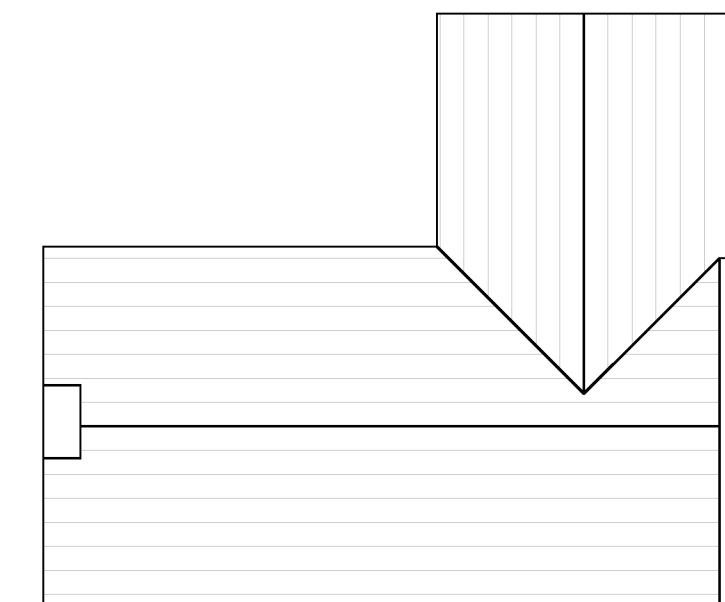


Ex. Roof Plan

SCALE 1:100

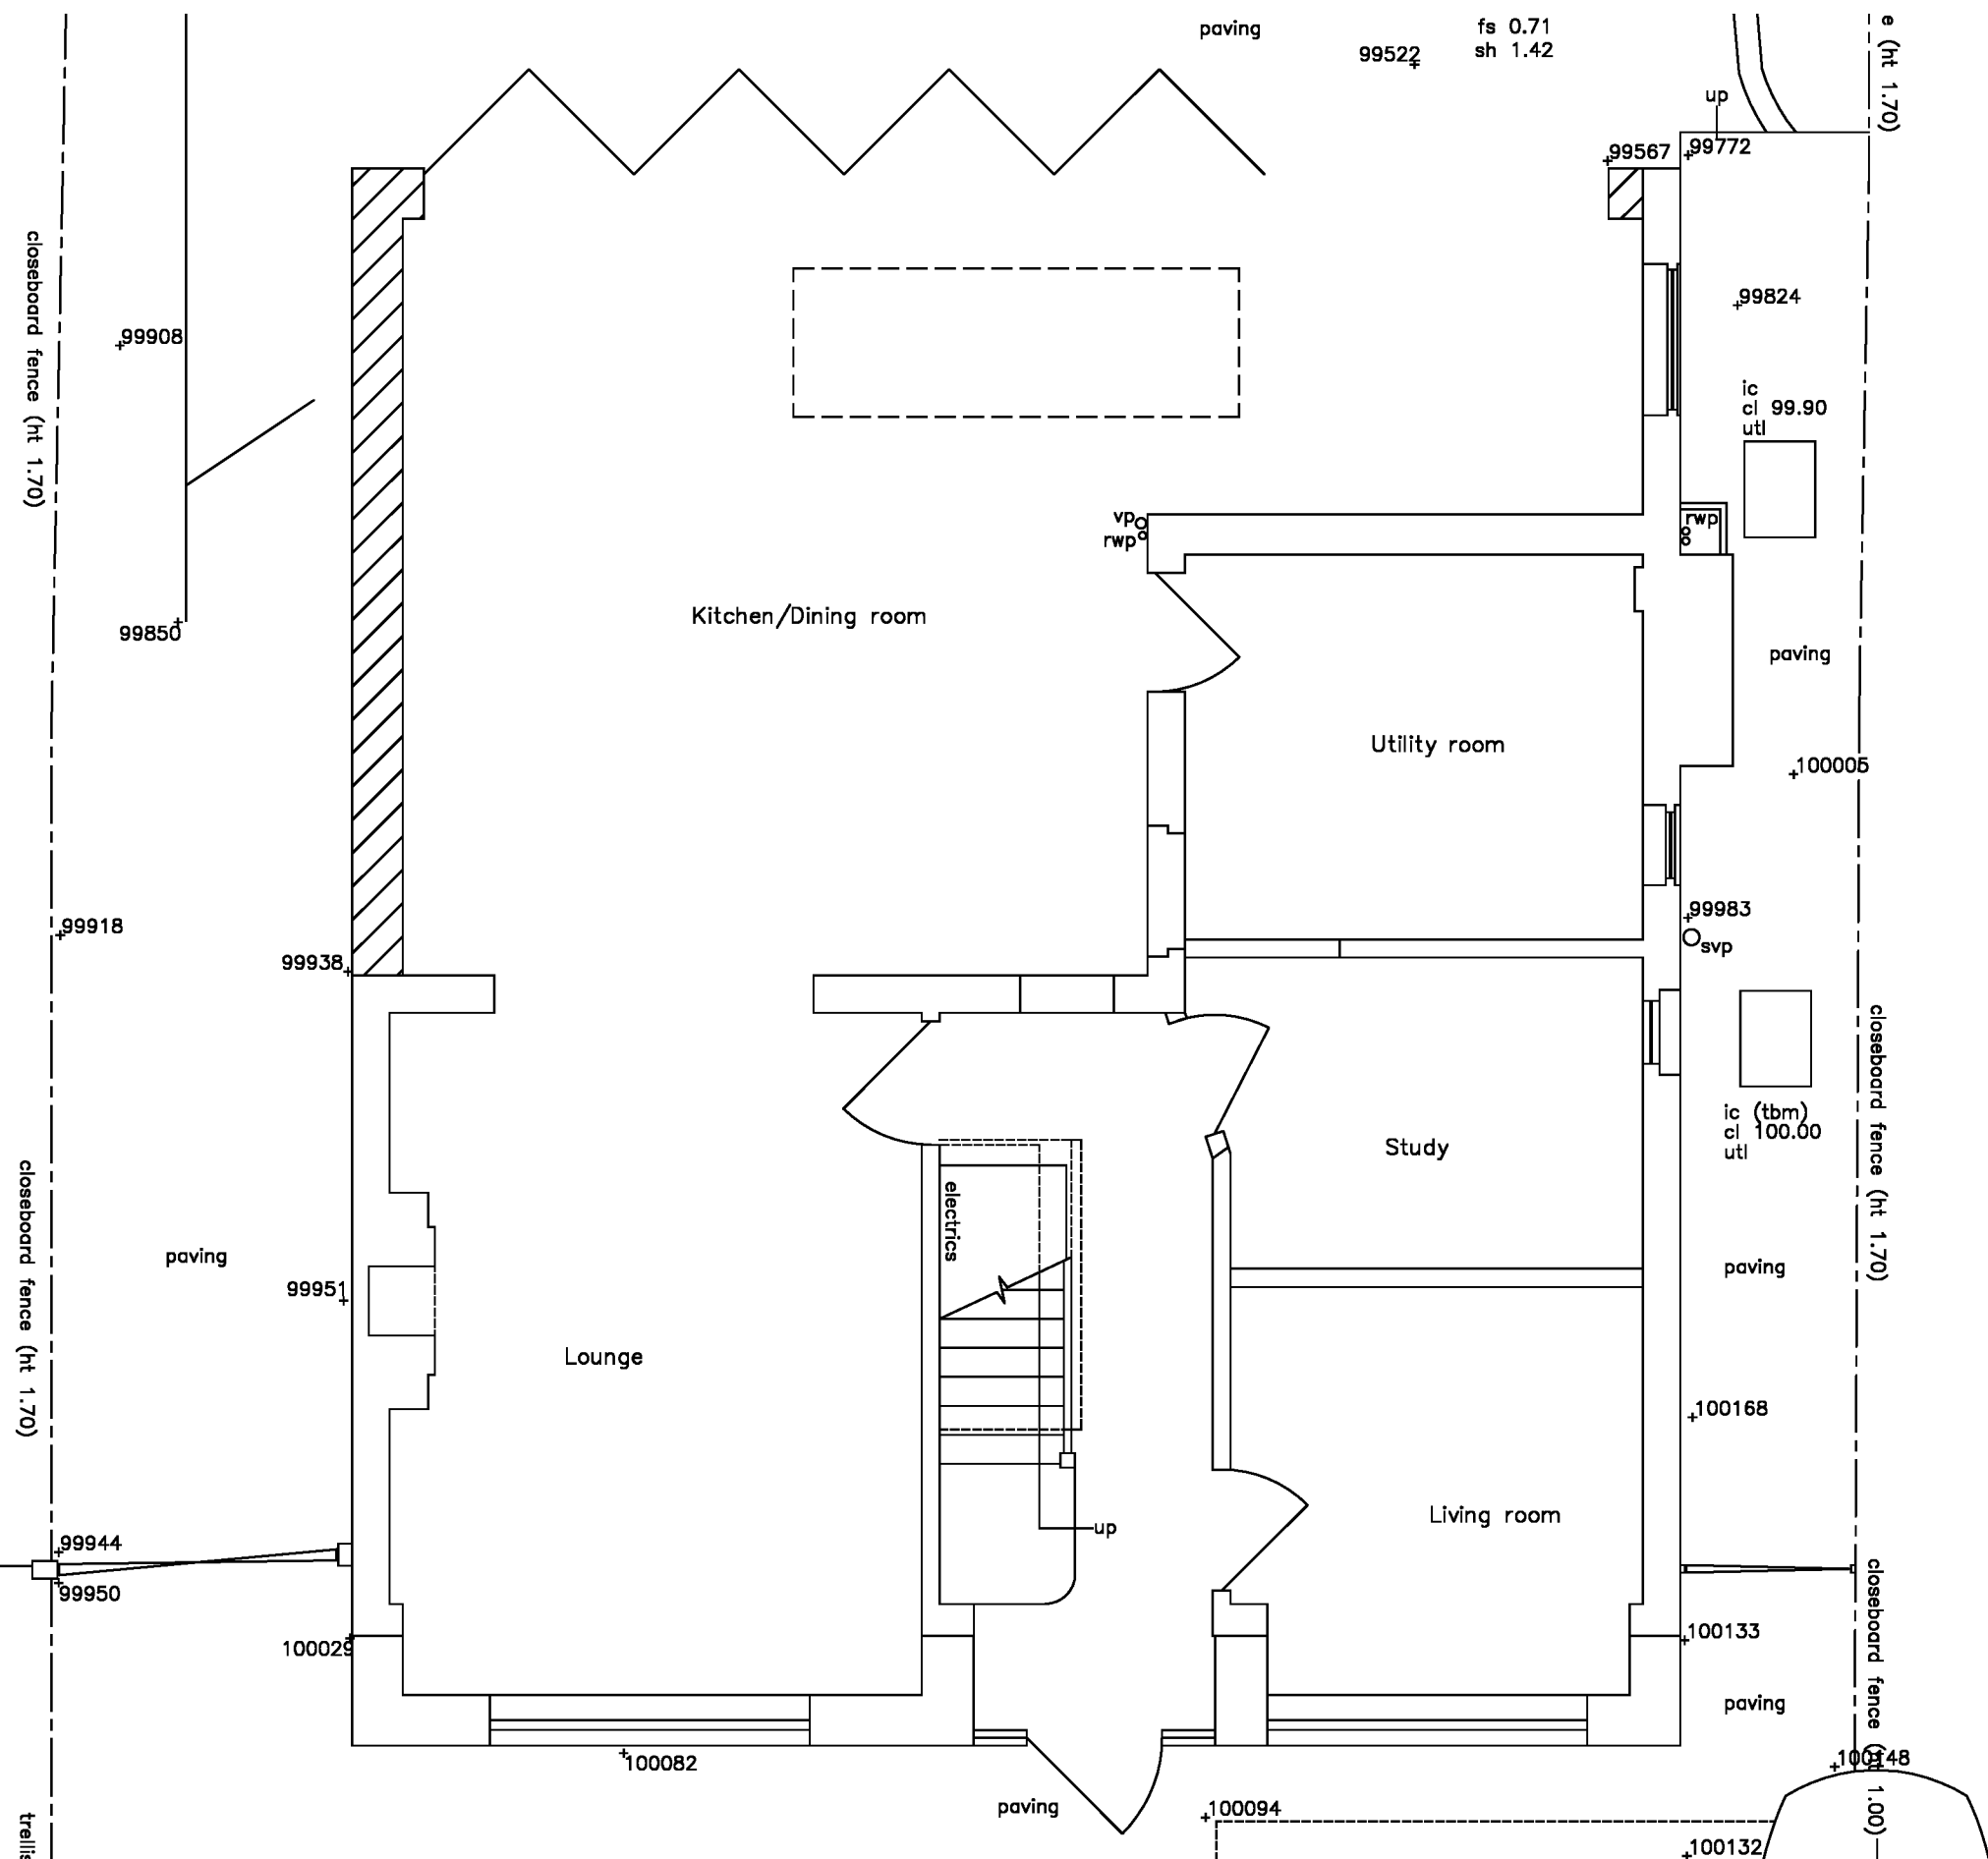

Prop. Ground Floor Plan

SCALE 1:50

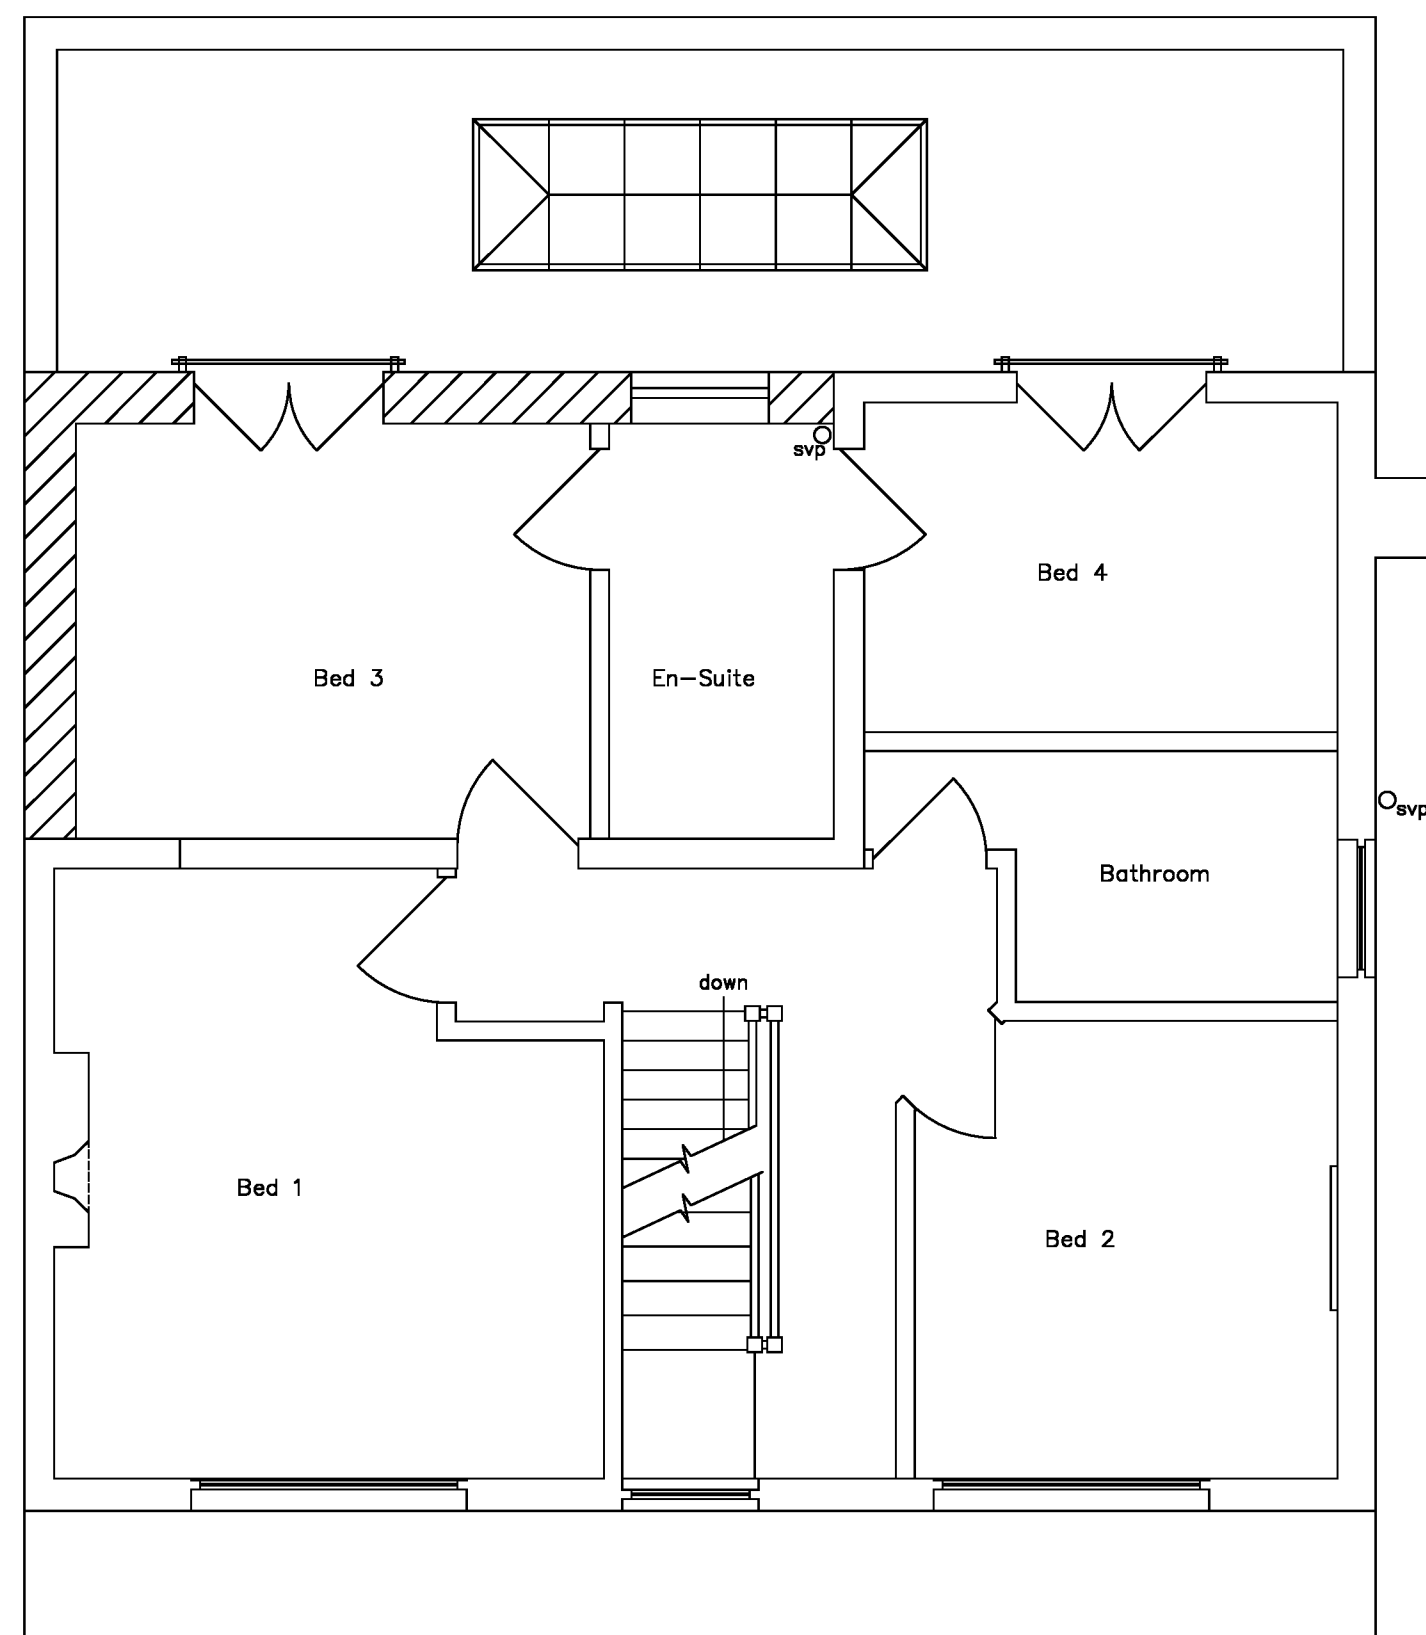


Prop. First Floor Plan

SCALE 1:50

NOTES:

1. ALL MATERIALS TO MATCH EXISTING AS CLOSE AS PRACTICAL
2. ALL DIMENSIONS TO BE CHECKED ON SITE BY BUILDER BEFORE WORK COMMENCES

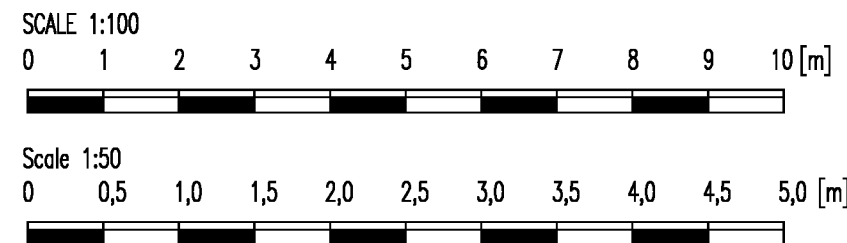

1	12/06/23	SCALES UPDATED AS CLOUDED	KBB
0	07/03/23	ISSUED FOR APPROVAL	KBB
Rev.	Date	Details	Drawn
KB Design Services 154 Parkville Highway, Holbrooks, Coventry CV6 4HY Tel: 07843671806 e-mail: kbdesign@hotmail.co.uk			
Project Proposed Double and Single Storey Extensions at 163 Coventry Road, Hinckley LE10 0JS			
Client Mr R. Hayes			
Title Existing and Proposed Plans and Elevations			
Drawn	KBB	Scale 1:50, 100 @ A1	Date February 2023
Status For Approval			
Drg. No. M2202_PL_DRG_0001			Rev. 1