


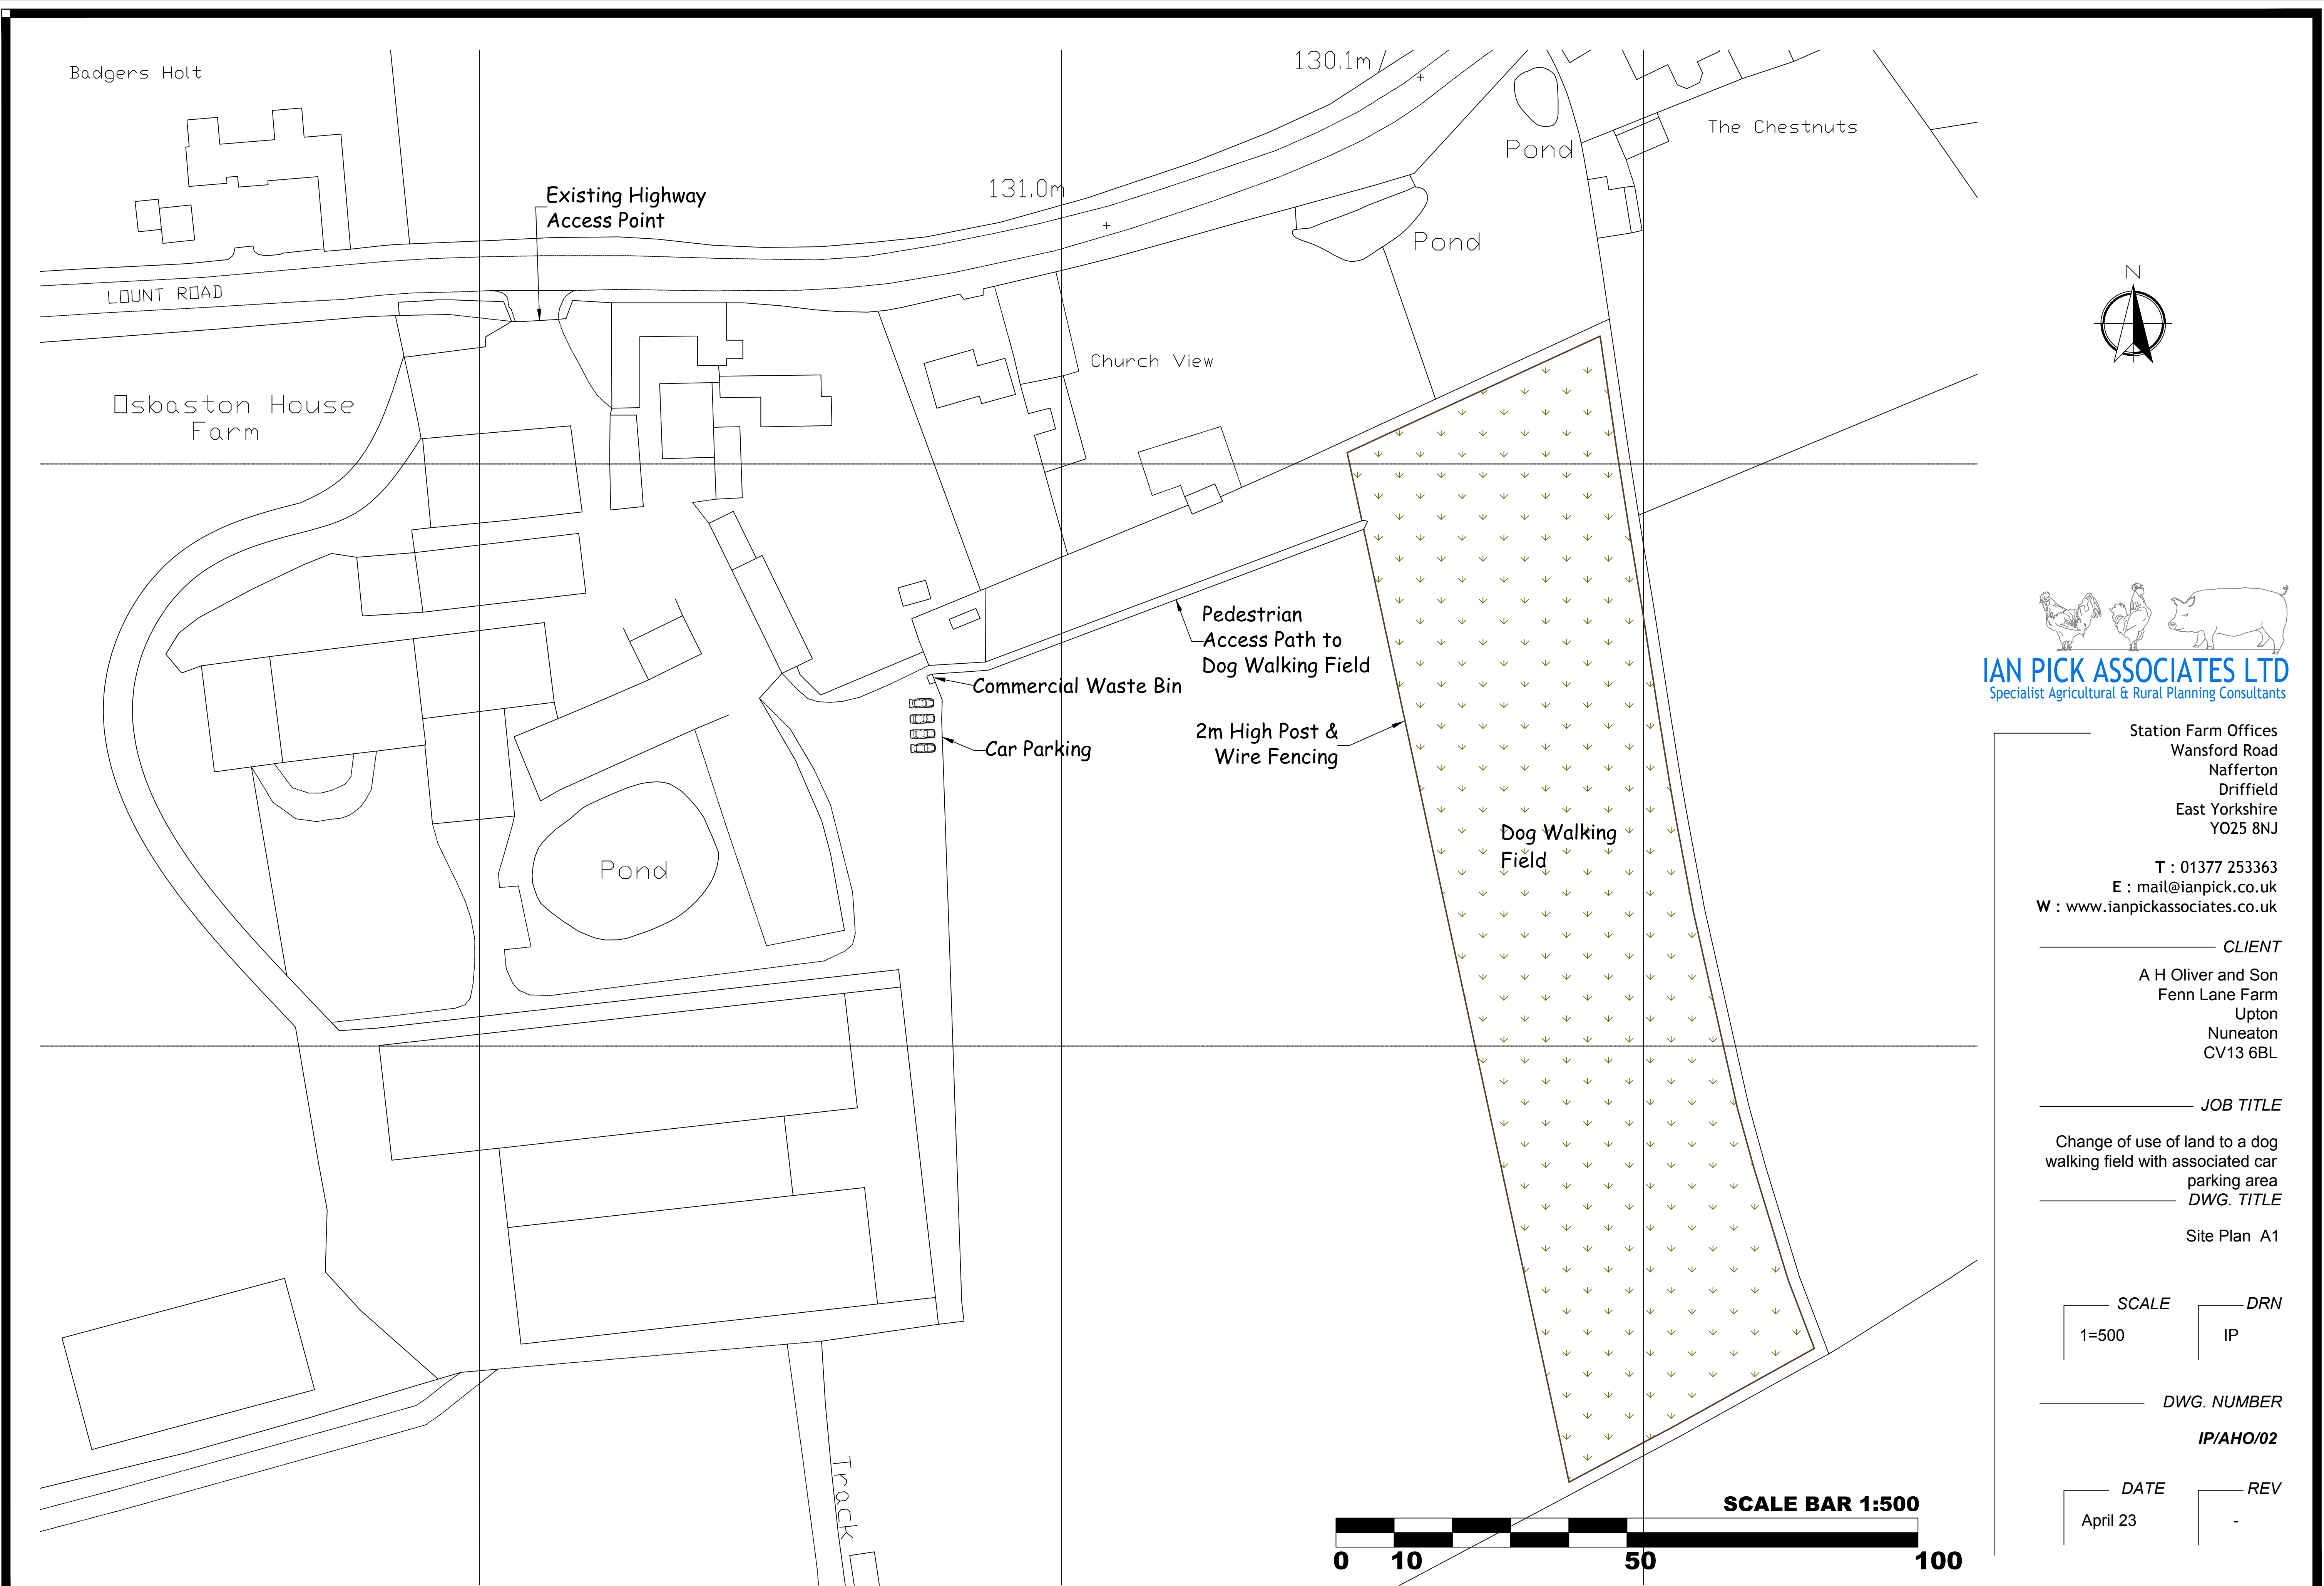

Station Farm Offices  
Wansford Road  
Nafferton  
Drifffield  
East Yorkshire  
YO25 8NJ  
  
T : 01377 253363  
E : mail@ianpick.co.uk  
W : www.ianpickassociates.co.uk

CLIENT  
A H Oliver and Son  
Fenn Lane Farm  
Upton  
Nuneaton  
CV13 6BL

JOB TITLE  
Change of use of land to a dog walking field with associated car parking area  
DWG. TITLE  
Site Plan A1

|                |           |
|----------------|-----------|
| SCALE<br>1=500 | DRN<br>IP |
|----------------|-----------|

DWG. NUMBER  
IP/AHO/02

|                  |          |
|------------------|----------|
| DATE<br>April 23 | REV<br>- |
|------------------|----------|