


ALL DRAWINGS PREPARED BY ANDREW
LARGE SURVEYORS LTD ARE TO BE
UTILISED FOR PLANNING PURPOSES
ONLY

PROPOSED DWELLING:


GROSS EXTERNAL AREA - TOTAL
268.07m2

GROSS EXTERNAL AREA - DWELLING
208.44m2


GROSS INTERNAL AREA
184.18m2

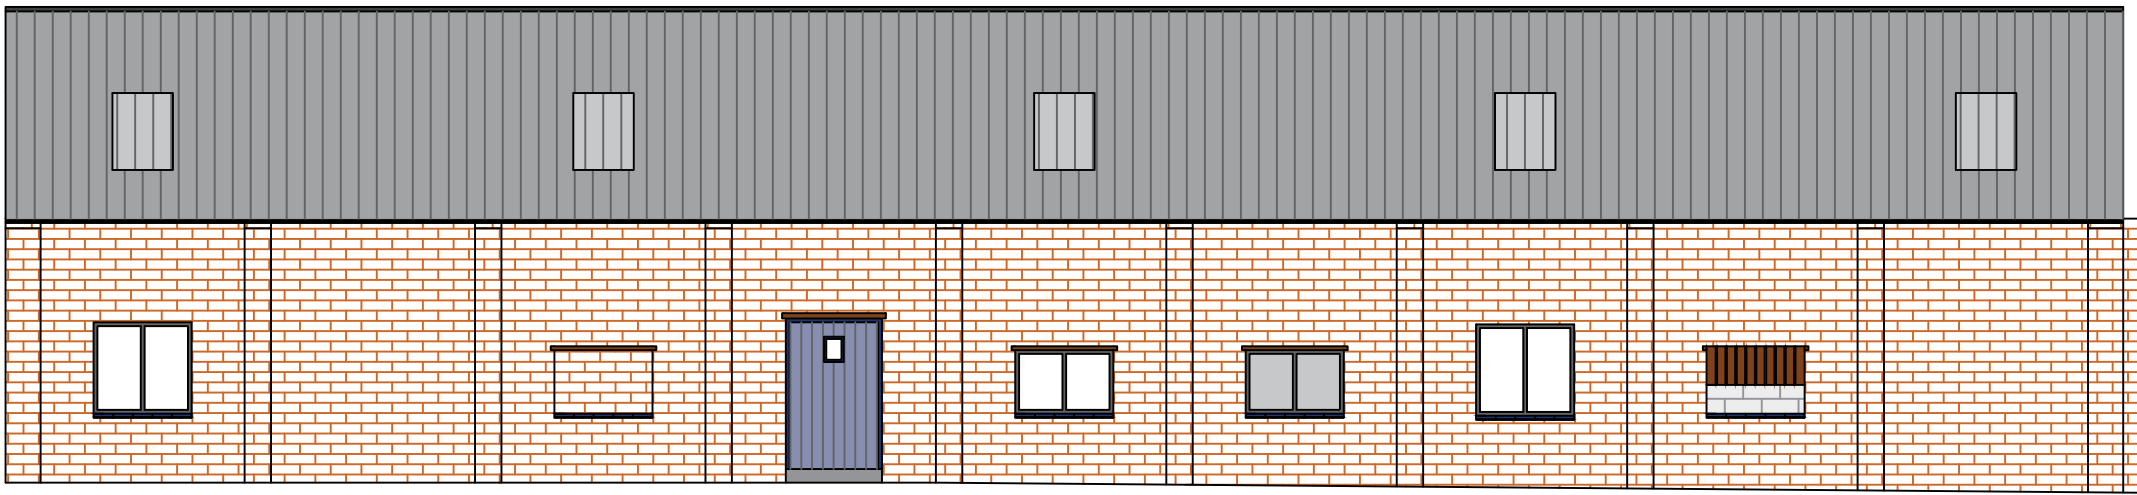


WEST ELEVATION

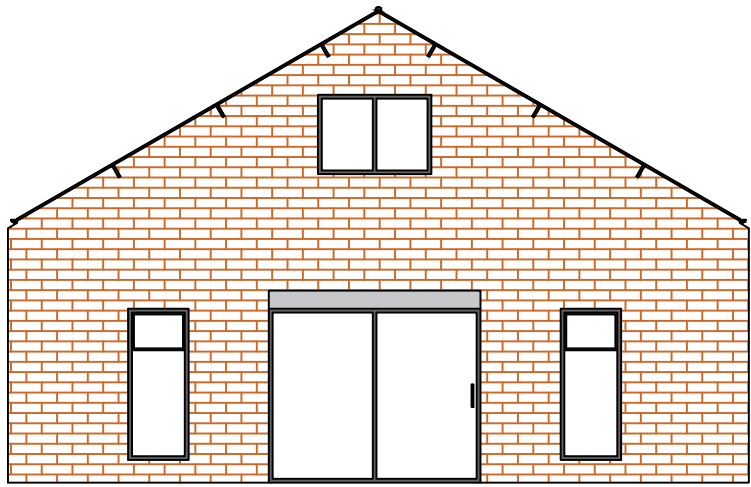



NORTH ELEVATION

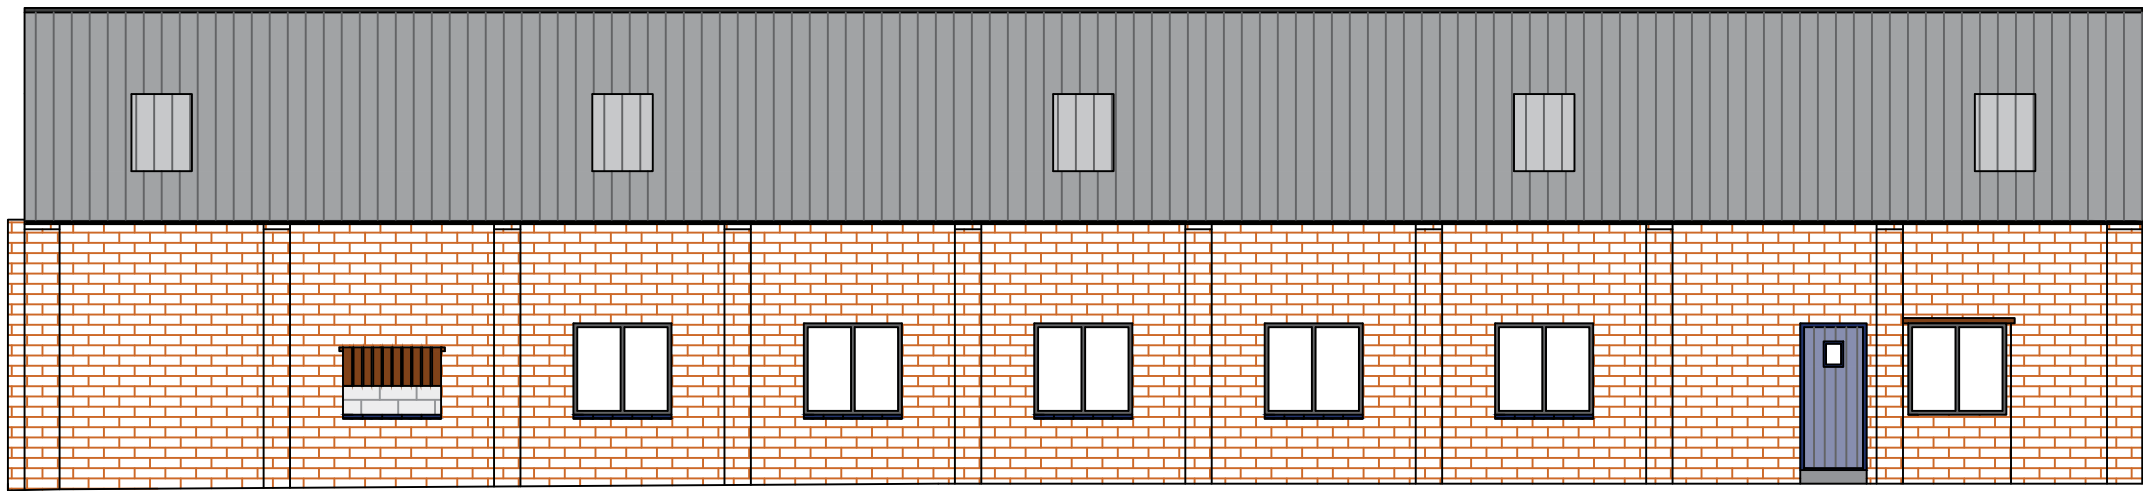

EAST ELEVATION

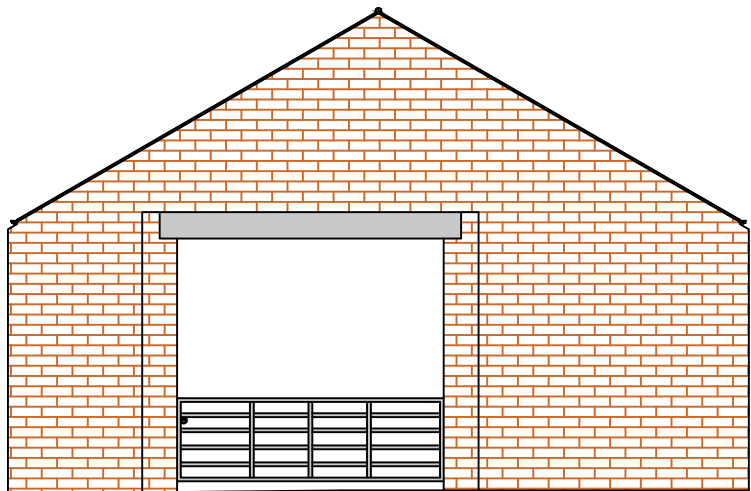

SOUTH ELEVATION

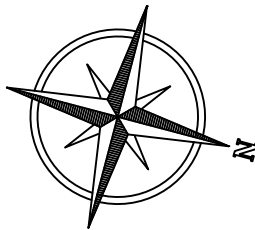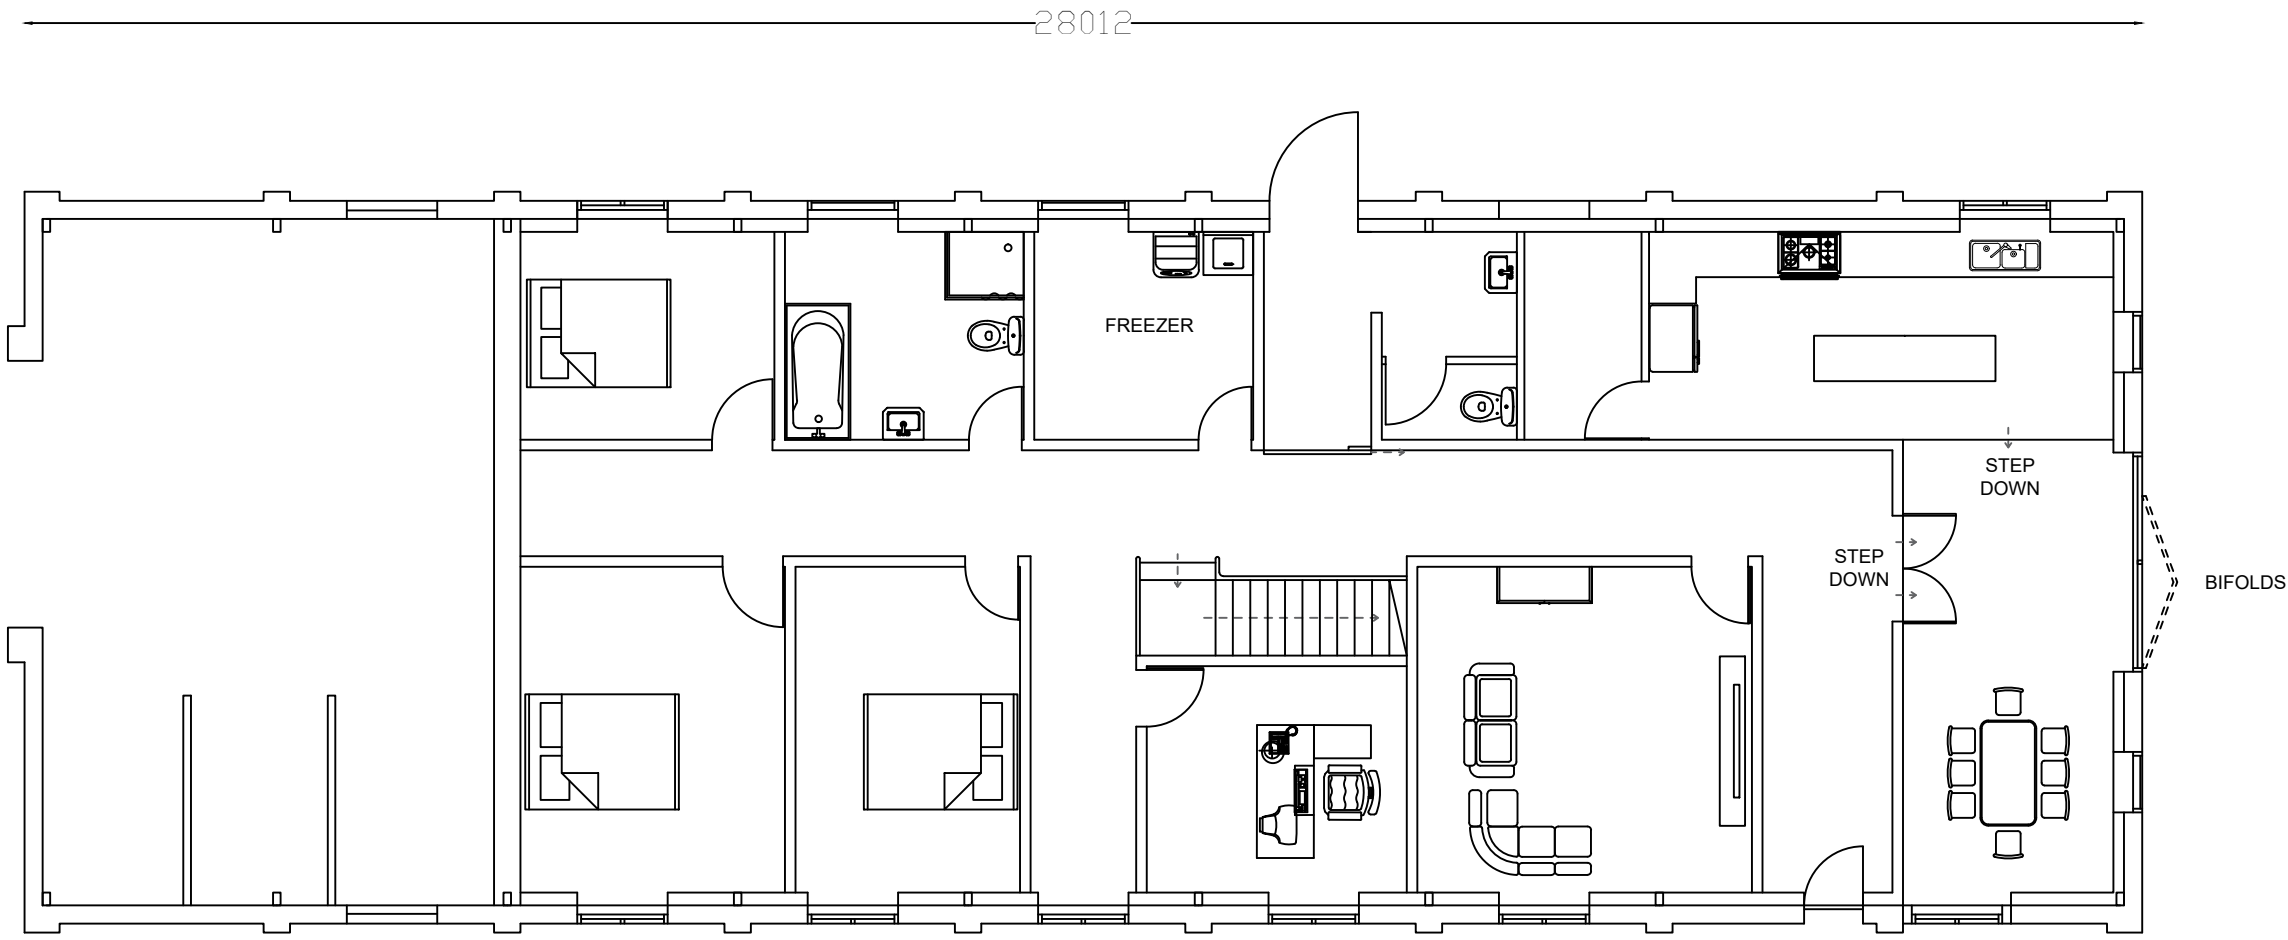

FLOOR PLAN

AndrewLarge
surveyors LTD

TEMPLE HALL FARM
BOSWORTH ROAD
WELLSBOROUGH
LEICESTERSHIRE

PROPOSED ELEVATIONS AND FLOOR
PLANS
SCALE: 1:100@A1