
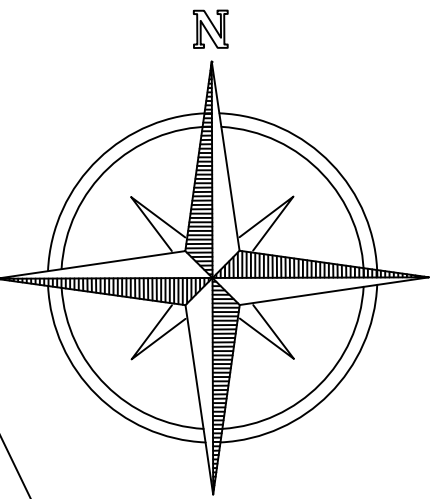


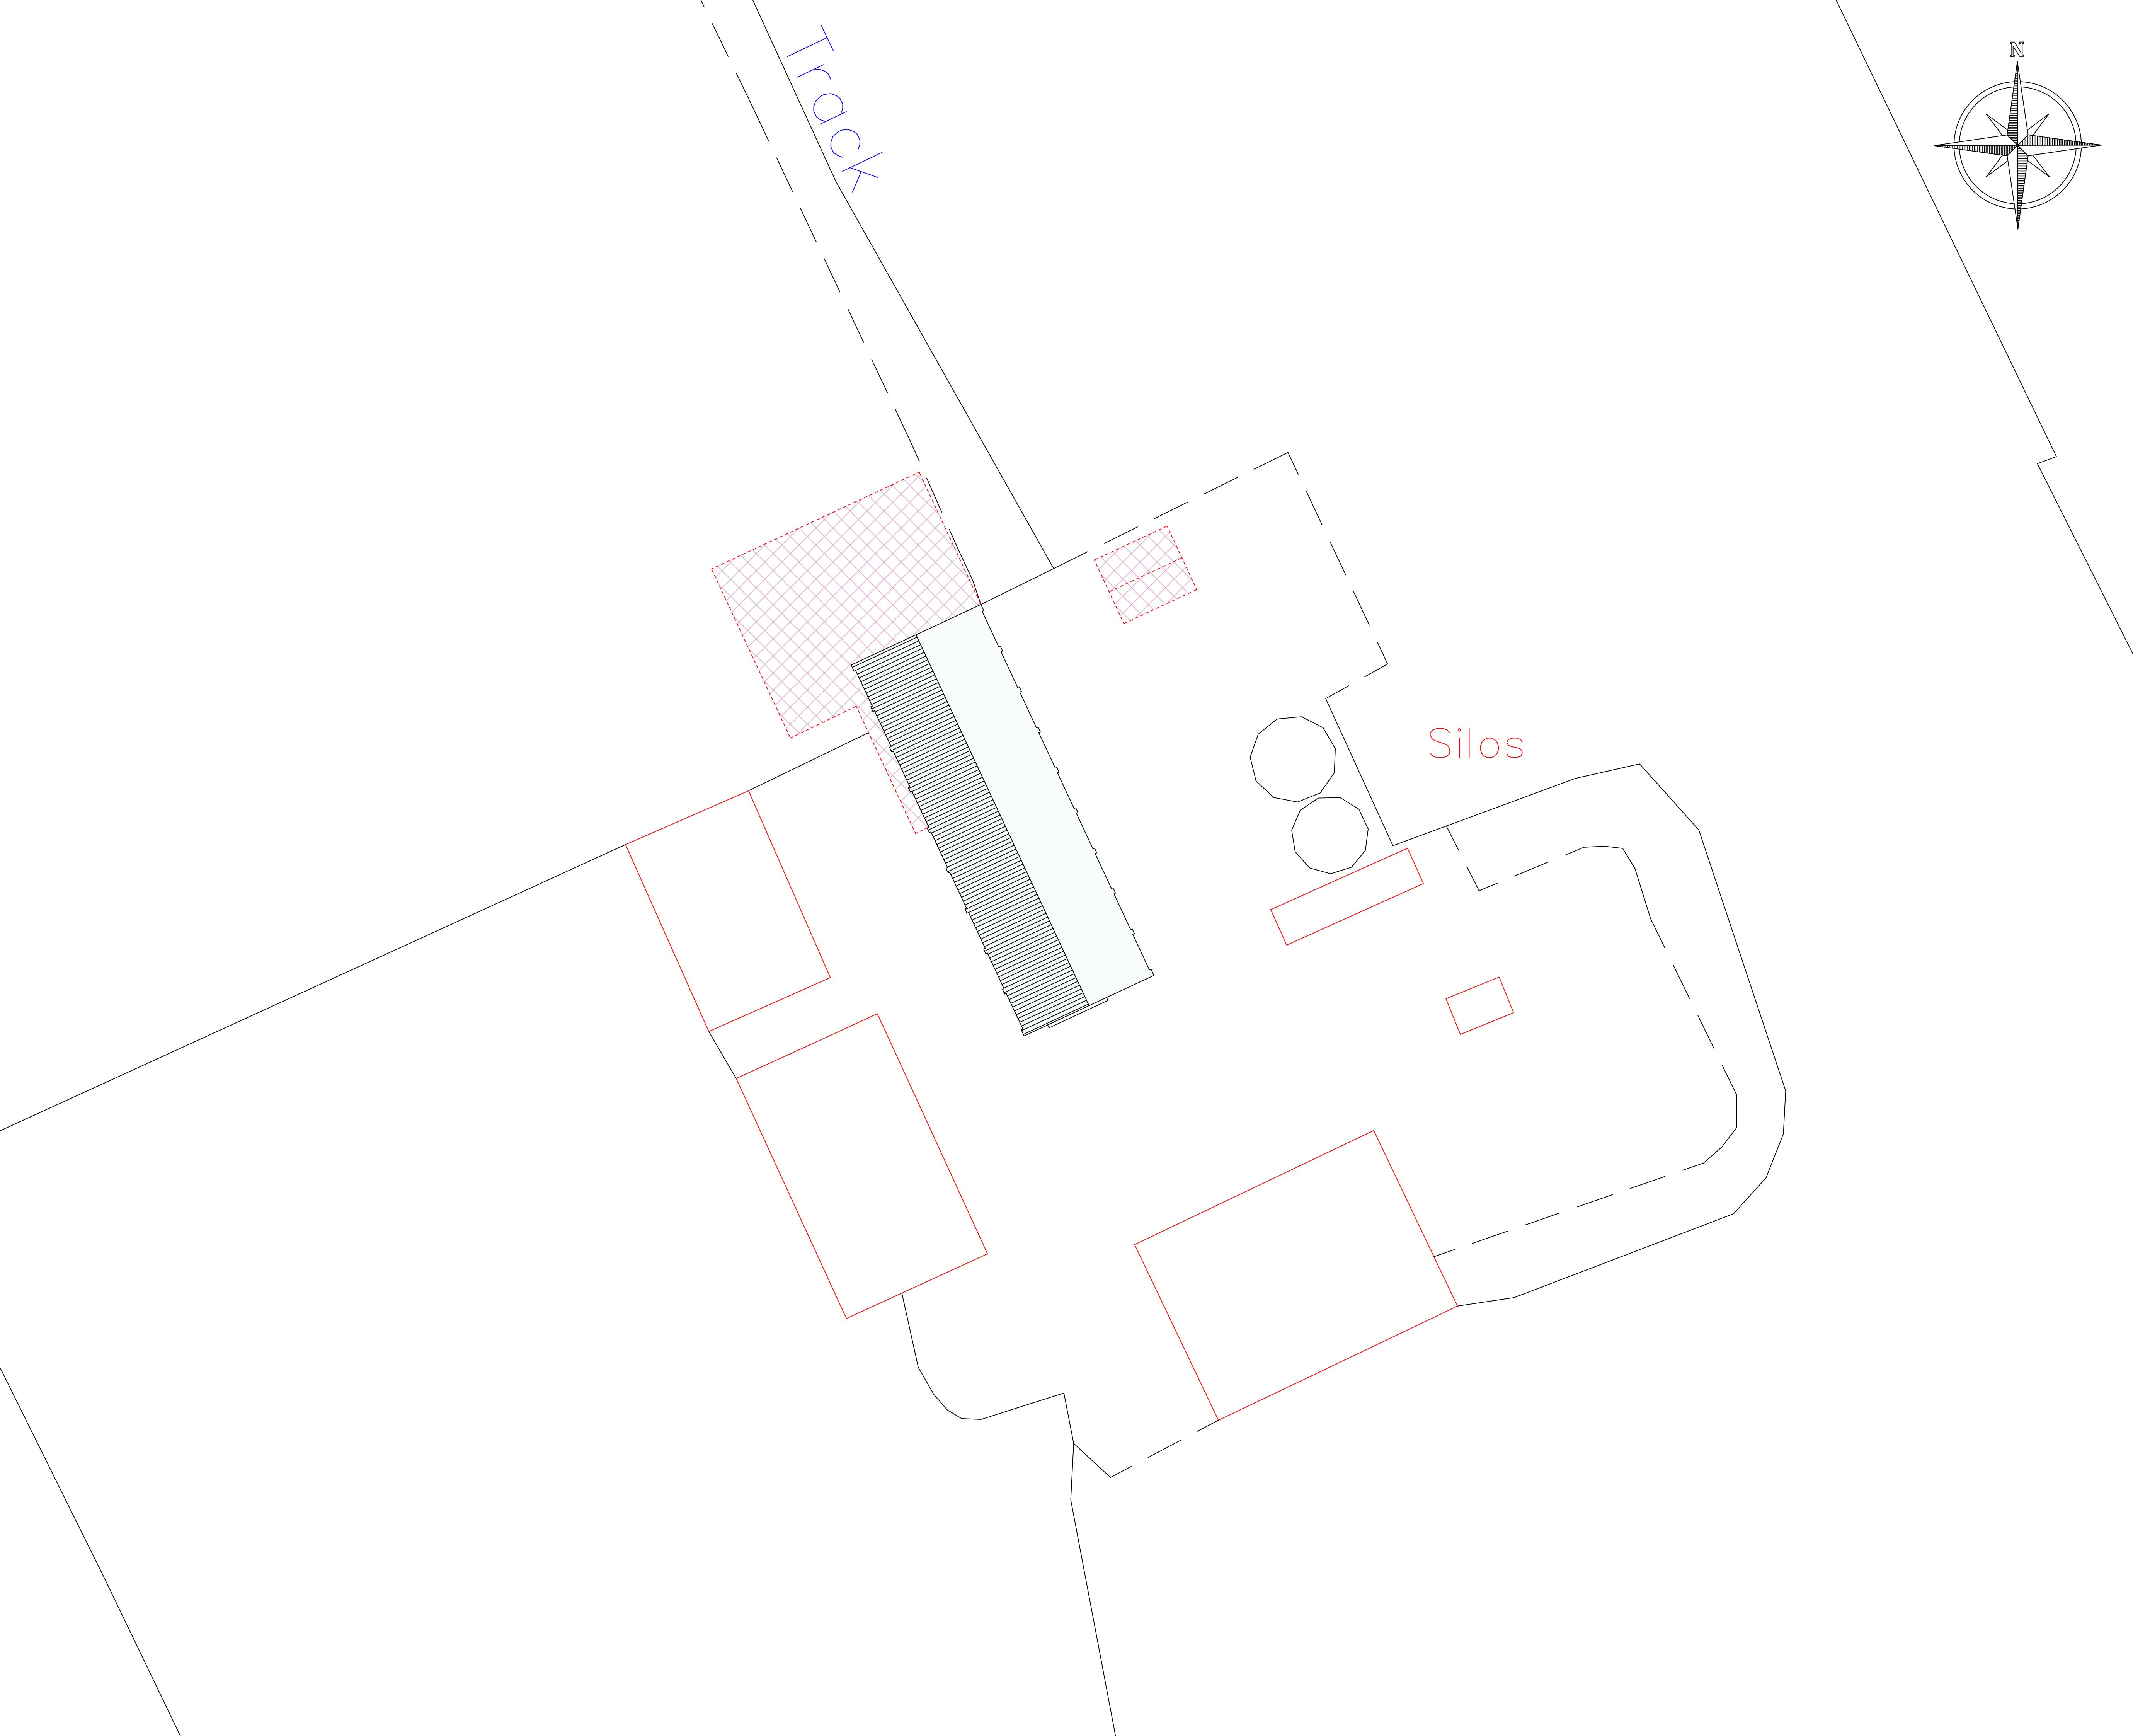

ALL DRAWINGS PREPARED BY ANDREW
LARGE SURVEYORS LTD ARE TO BE
UTILISED FOR PLANNING PURPOSES
ONLY

PROPOSED SITE:

PROPOSED DWELLING:

GROSS EXTERNAL AREA 208.44m²

GROSS INTERNAL AREA
184.18m²

RESIDENTIAL CURTILAGE, INCLUDING
PARKING (HATCHED)
205.65m²

TOTAL RESIDENTIAL FLOOR SPACE
CREATED
184.18m²

TOTAL BUILDINGS GEA - 268.07m²

PART OF BUILDING TO REMAIN IN
AGRICULTURAL USE - 59.63m²

AndrewLarge
surveyors LTD

TEMPLE HALL FARM
BOSWORTH ROAD
WELLSBOROUGH
LEICESTERSHIRE

PROPOSED SITE PLAN
SCALE: 1:200@A1