



① E003 Site Plan
1 : 500



② E001 Location Plan
1 : 1250

Boundary Line

External Areas

GEA: 141 sq. m
Curtilage: 141 sq. m

A	30/05/2023	PLANNNG ISSUE	CL
Rev	Date	Description	Checker

PLANNING

Drawn by CL Checked by CG



PLANNING | ARCHITECTURE | PROJECT MANAGEMENT

The Grey House, 3 Broad Street, Stamford, PE9 1PG
017802339181
www.classq.co.uk

Project
Willow Farm - Fenn Lanes, Fenny Drayton (CV13 6BJ)


Drawing Title
E001 Existing Site and Location Plan


Date
September 2023

Revision
A


Scale @A1
As indicated

Copyright of this drawing is vested in Class Q Ltd (Reg. 11587961) and must not be copied or reproduced without consent. All dimensions are in millimetres unless noted otherwise. All contractors must visit the site and be responsible for taking and checking all dimensions relative to their work

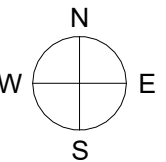


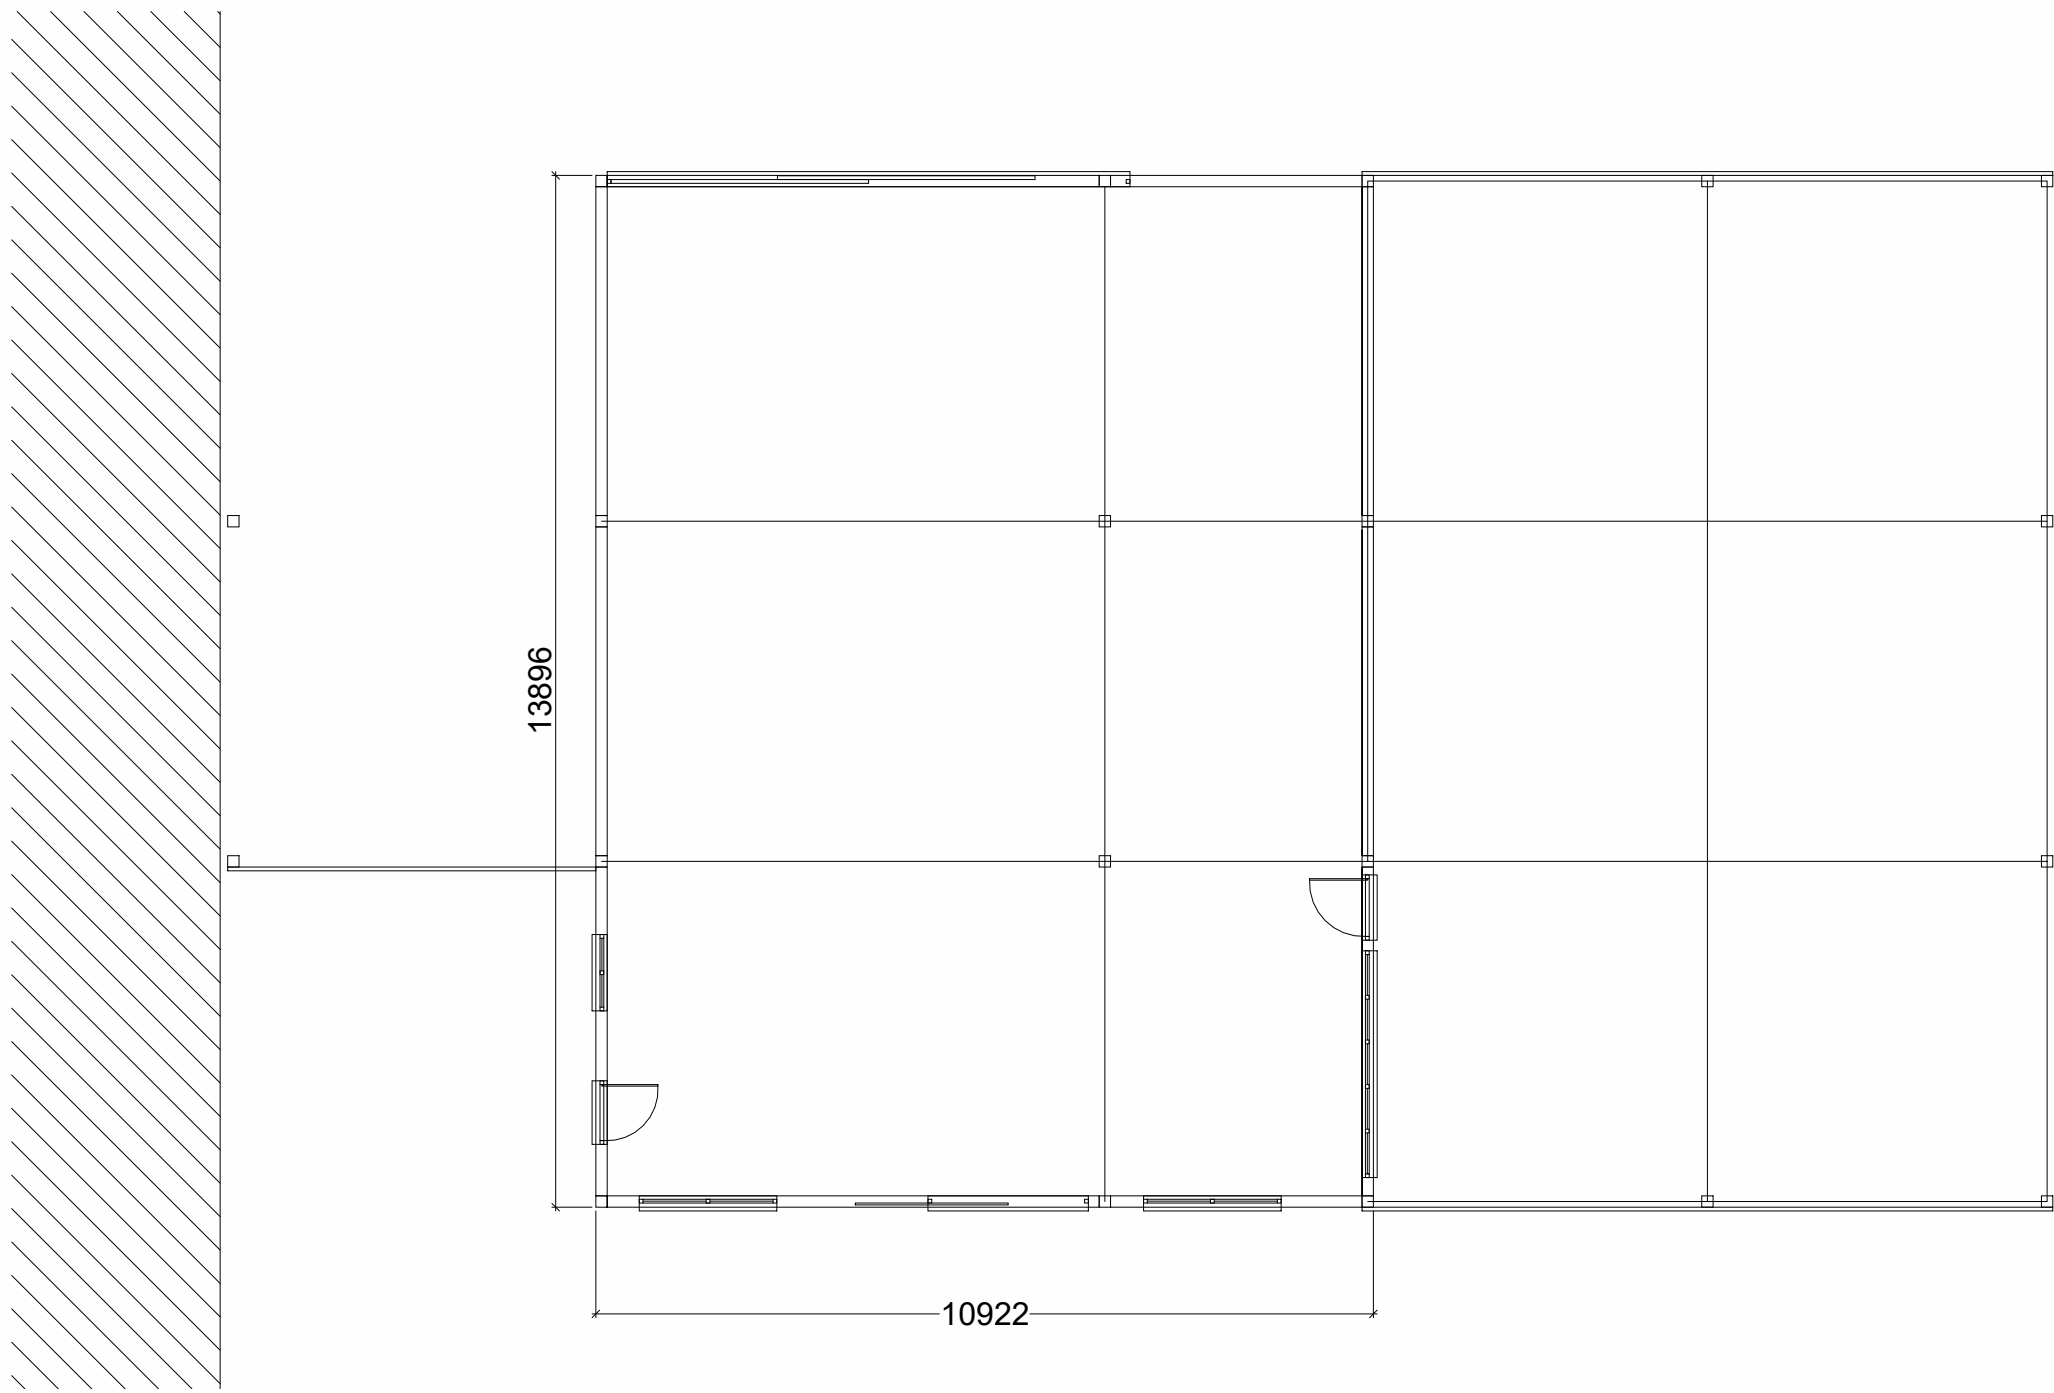


⑤ 010 Ground Floor Plan
1 : 100

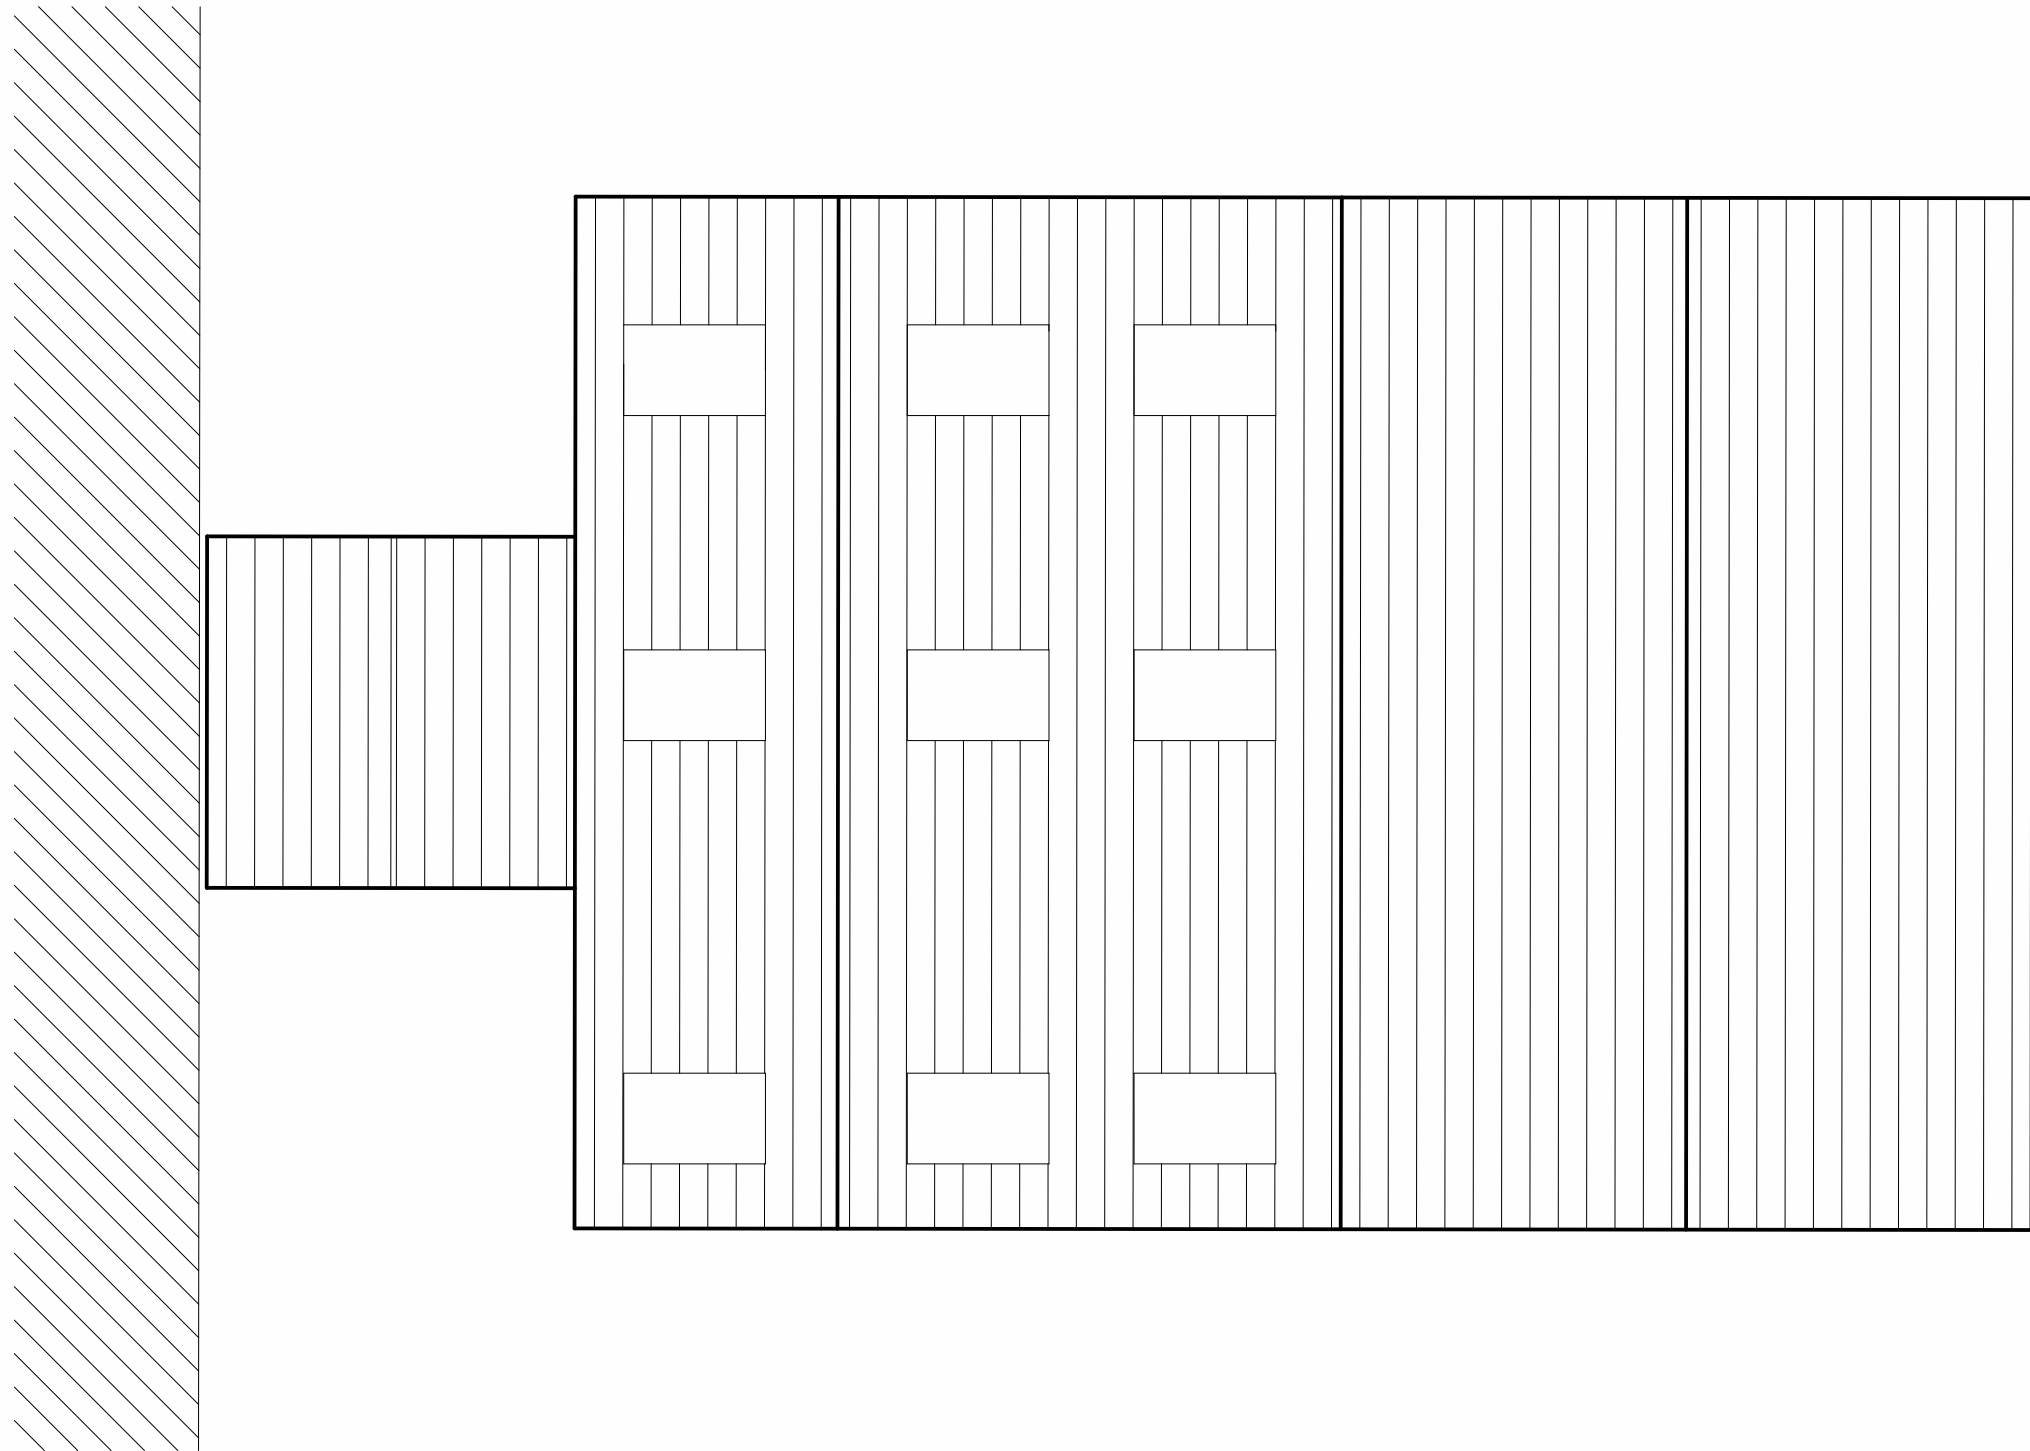


⑥ E012 Roof Plan
1 : 100

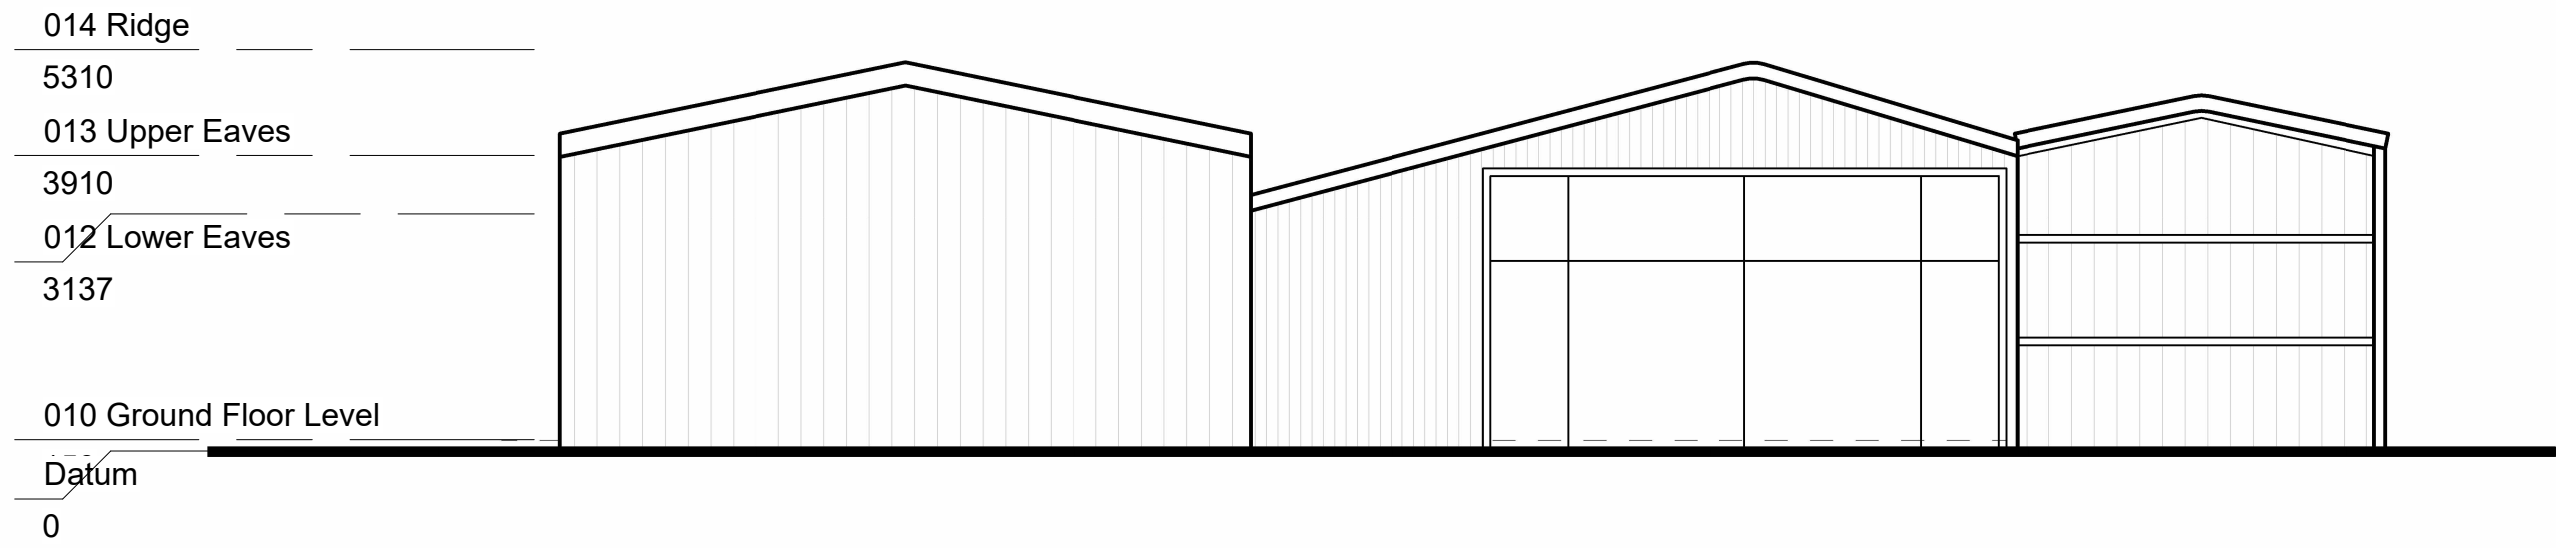


④ E020 Rear Elevation
1 : 100

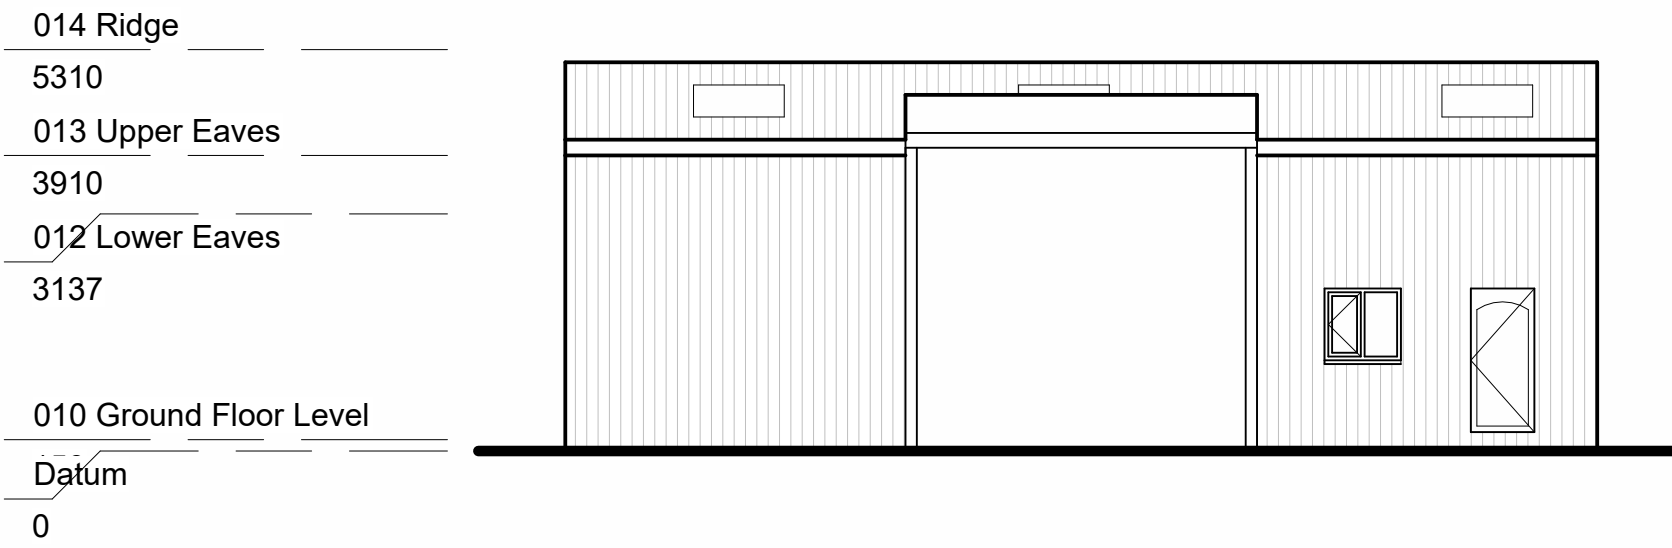

① E020 Side Elevation
1 : 100

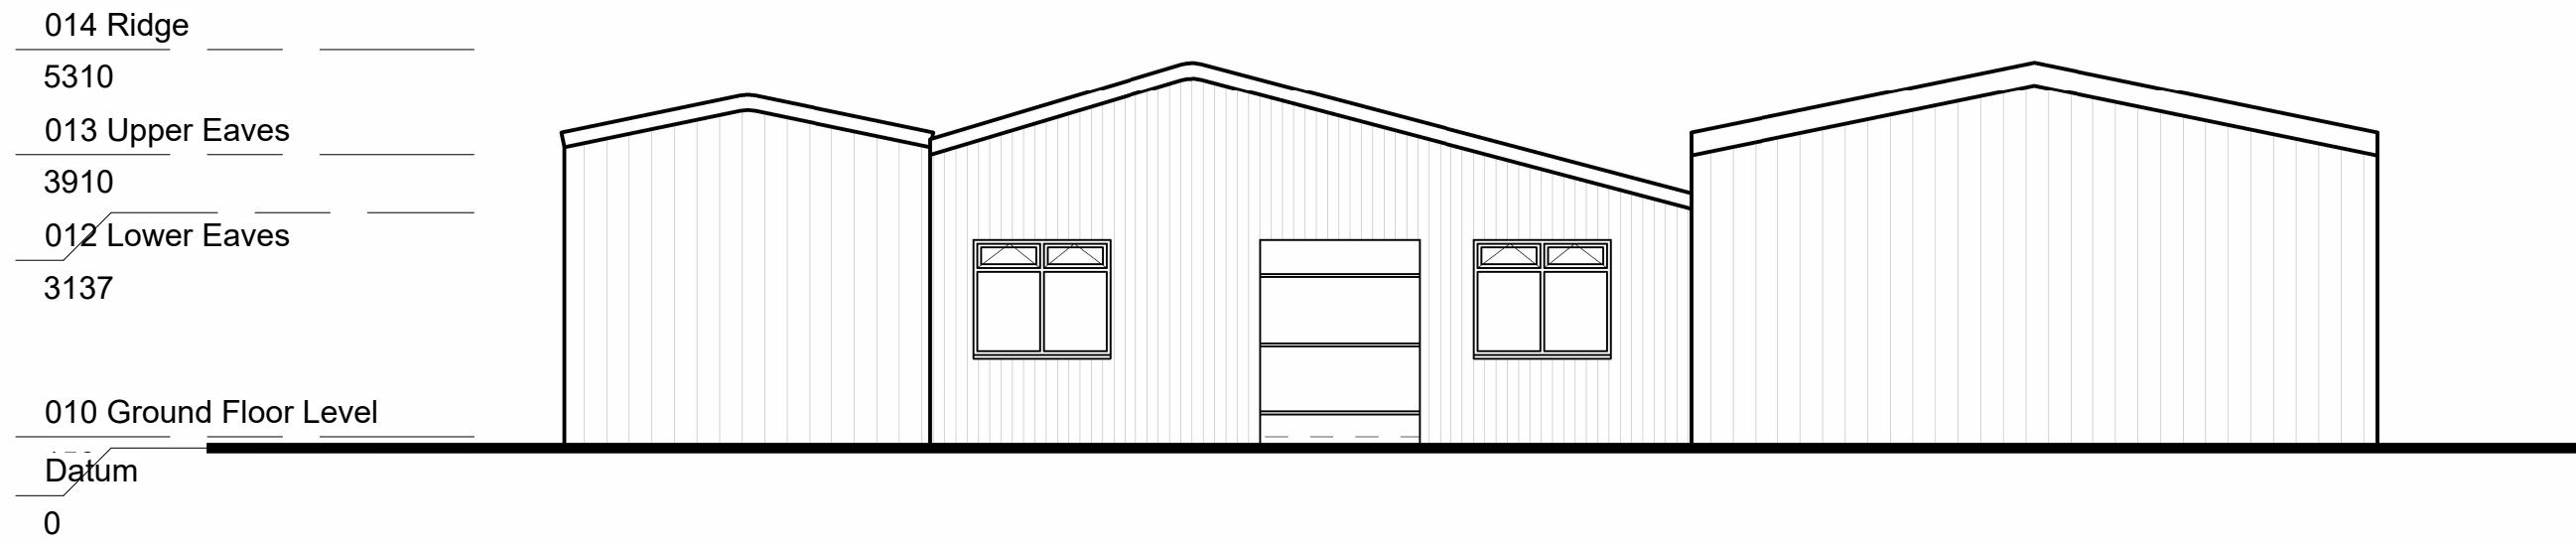

② E021 Front Elevation
1 : 100

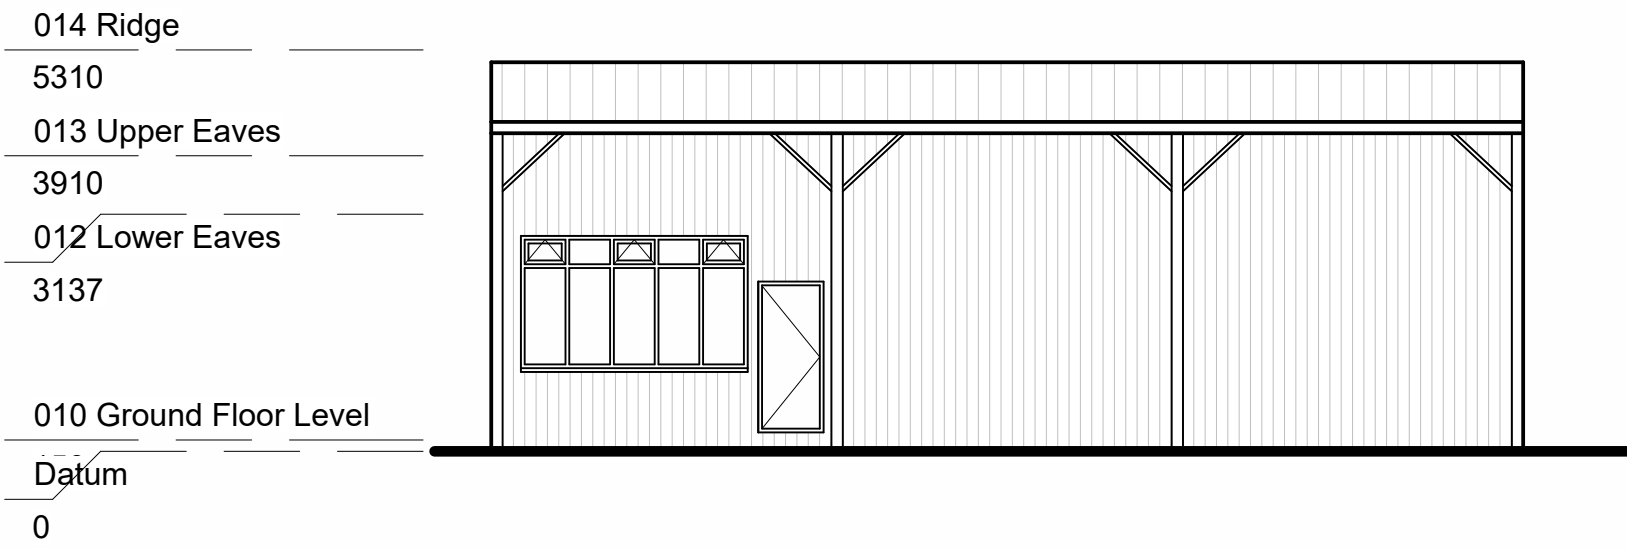

③ E021 Side Elevation
1 : 100

A	30/05/2023	PLANNNG ISSUE	CL
Rev	Date	Description	Checker

PLANNING

Drawn by CL Checked by CG



PLANNING | ARCHITECTURE | PROJECT MANAGEMENT

The Grey House, 3 Broad Street, Stamford, PE9 1PG
017802339181
www.classq.co.uk

Project
Willow Farm - Fenn Lanes, Fenny Drayton (CV13 6BJ)

Drawing Title
E010 Existing Plans and Elevations

Date
June 2023

Revision
A

Scale @A1
1 : 100

Copyright of this drawing is vested in Class Q Ltd (Reg. 11587961) and must not be copied or reproduced without consent. All dimensions are in millimetres unless noted otherwise. All contractors must visit the site and be responsible for taking and checking all dimensions relative to their work



① P003 Site Plan
1 : 500



② P001 Location Plan
1 : 1250

Boundary Line

External Areas

GEA: 141 sq. m
Curtilage: 141 sq. m

A	30/05/2023	PLANNNG ISSUE	CL
Rev	Date	Description	Checker

PLANNING

Drawn by CL Checked by CG



PLANNING | ARCHITECTURE | PROJECT MANAGEMENT


The Grey House, 3 Broad Street, Stamford, PE9 1PG
017802339181
www.classq.co.uk


Project
Willow Farm - Fenn Lanes, Fenny Drayton (CV13 6BJ)

Drawing Title
P003
Proposed Site and Location Plan


Date
September 2023
Revision
A
Scale @A1
As indicated

Copyright of this drawing is vested in Class Q Ltd (Reg. 11587961) and must not be copied or reproduced without consent. All dimensions are in millimetres unless noted otherwise. All contractors must visit the site and be responsible for taking and checking all dimensions relative to their work

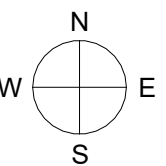


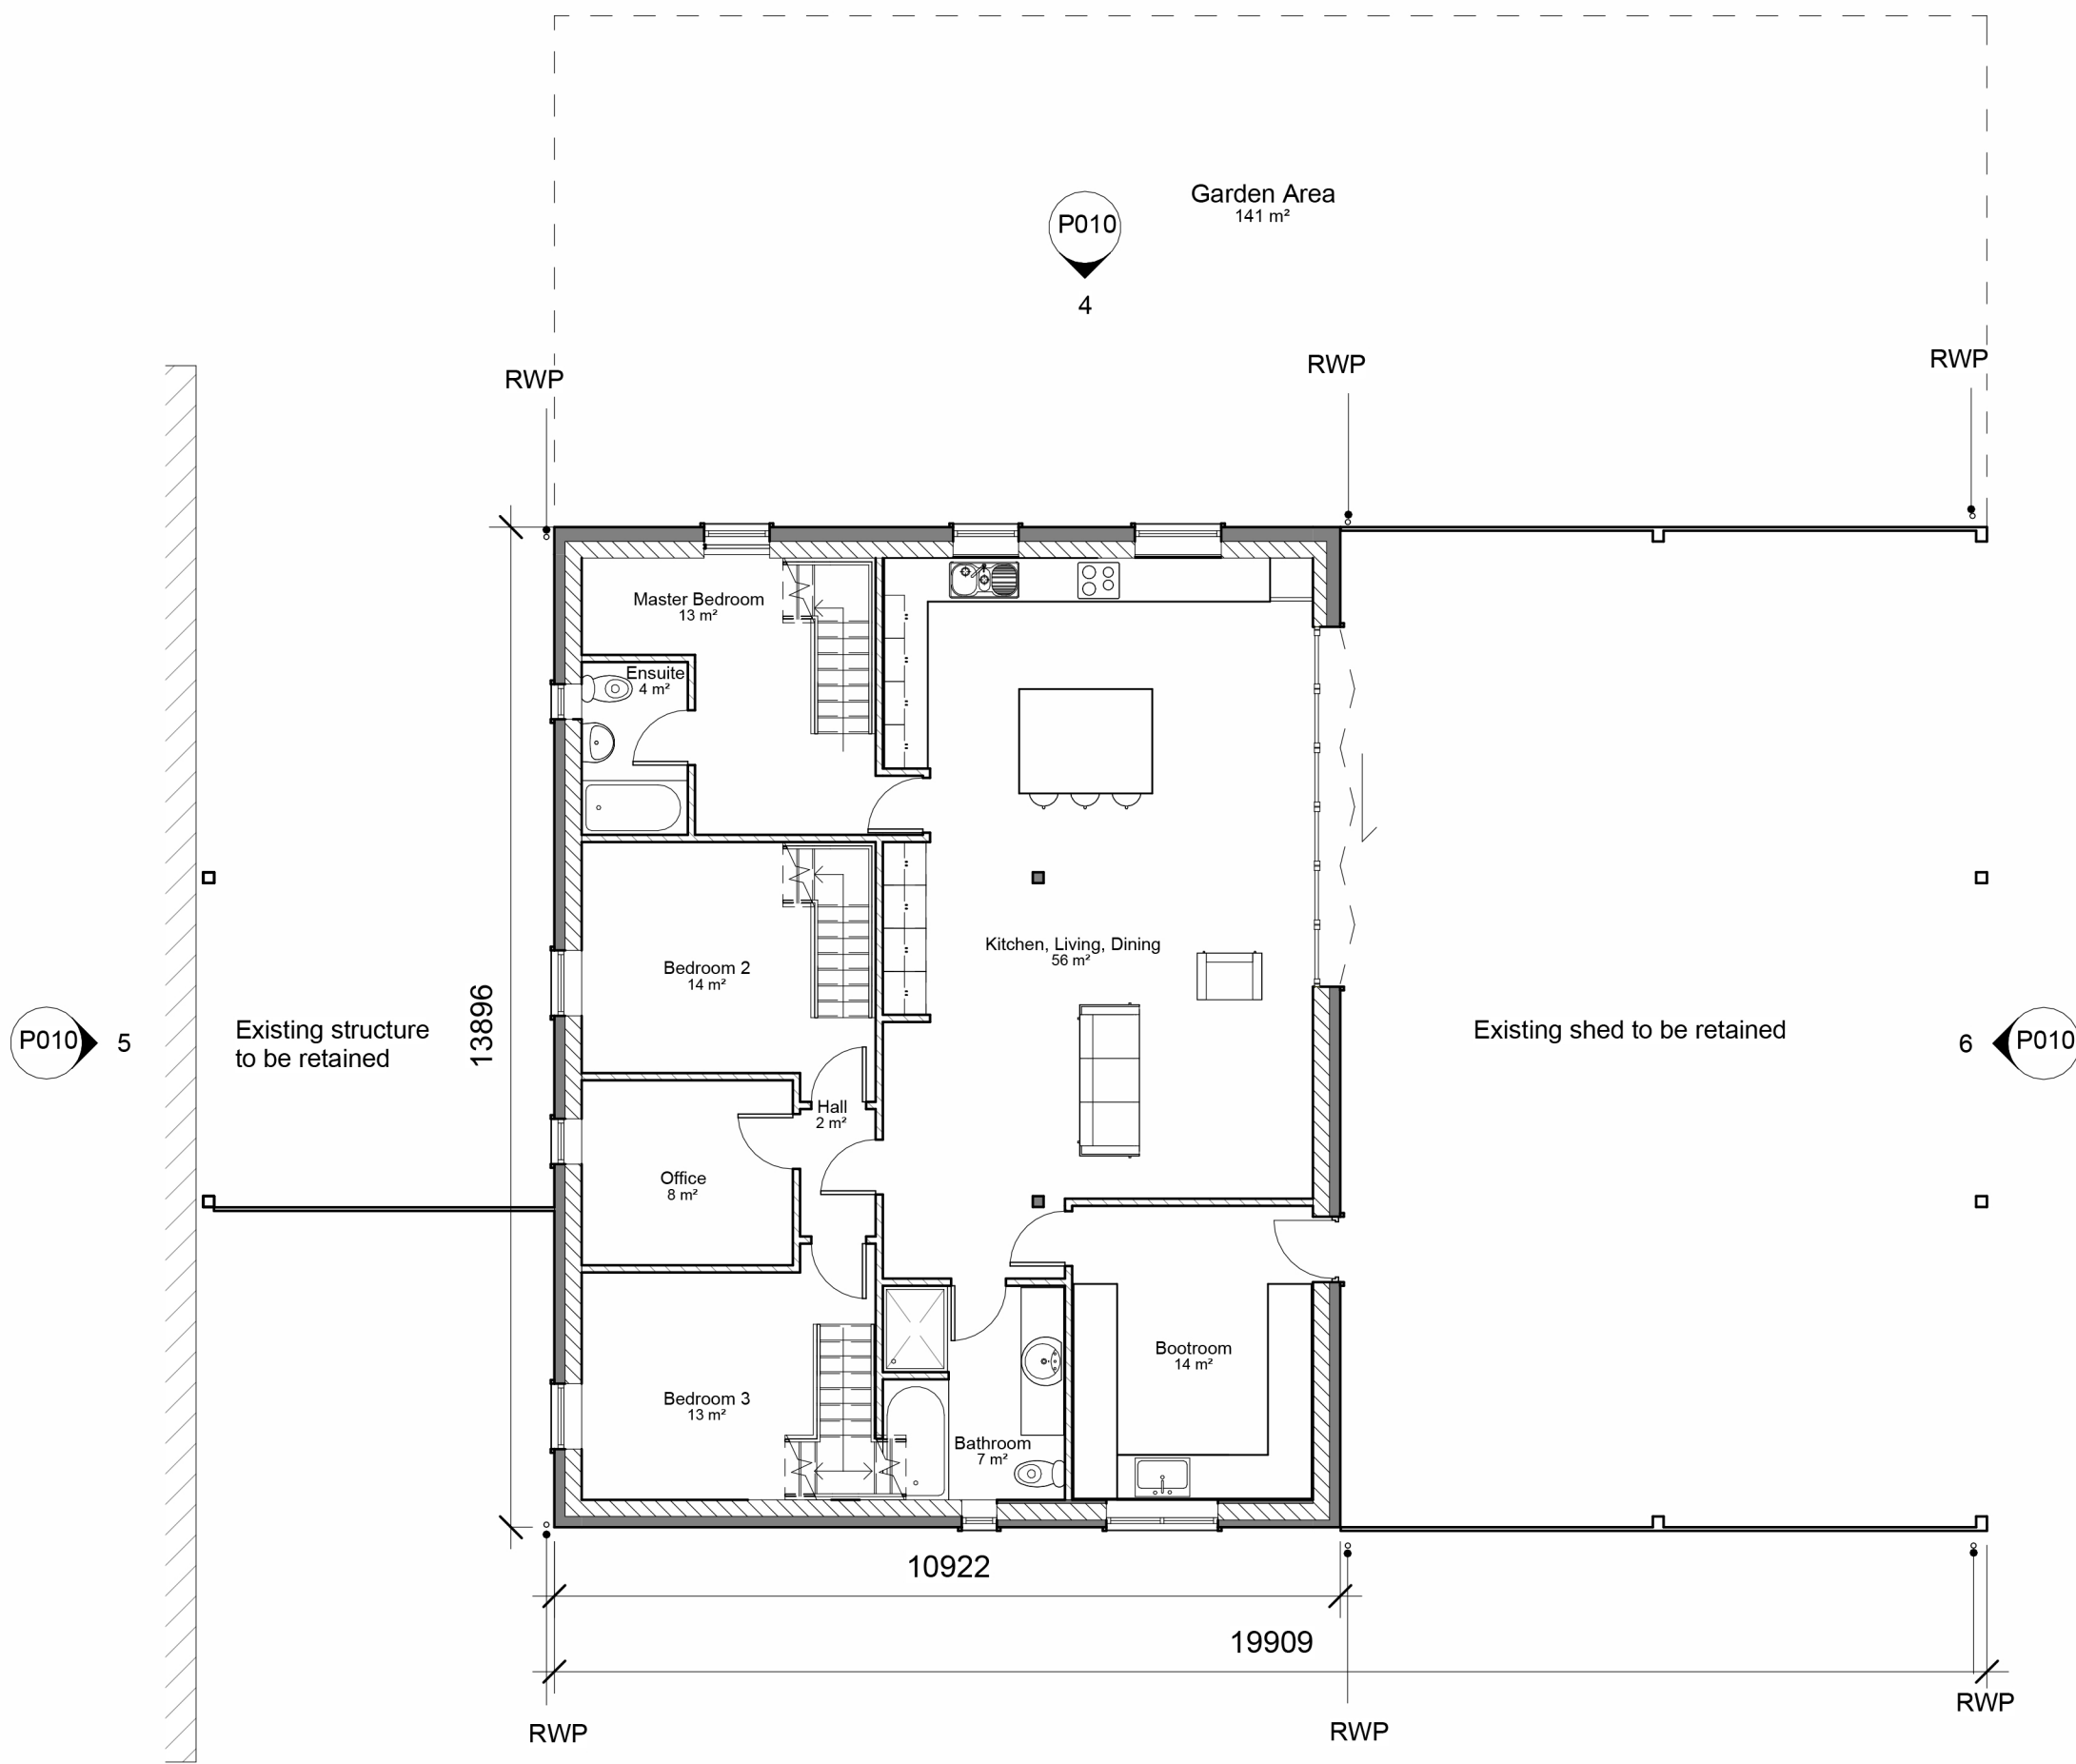


1 P010 Ground Floor Plan
1 : 100

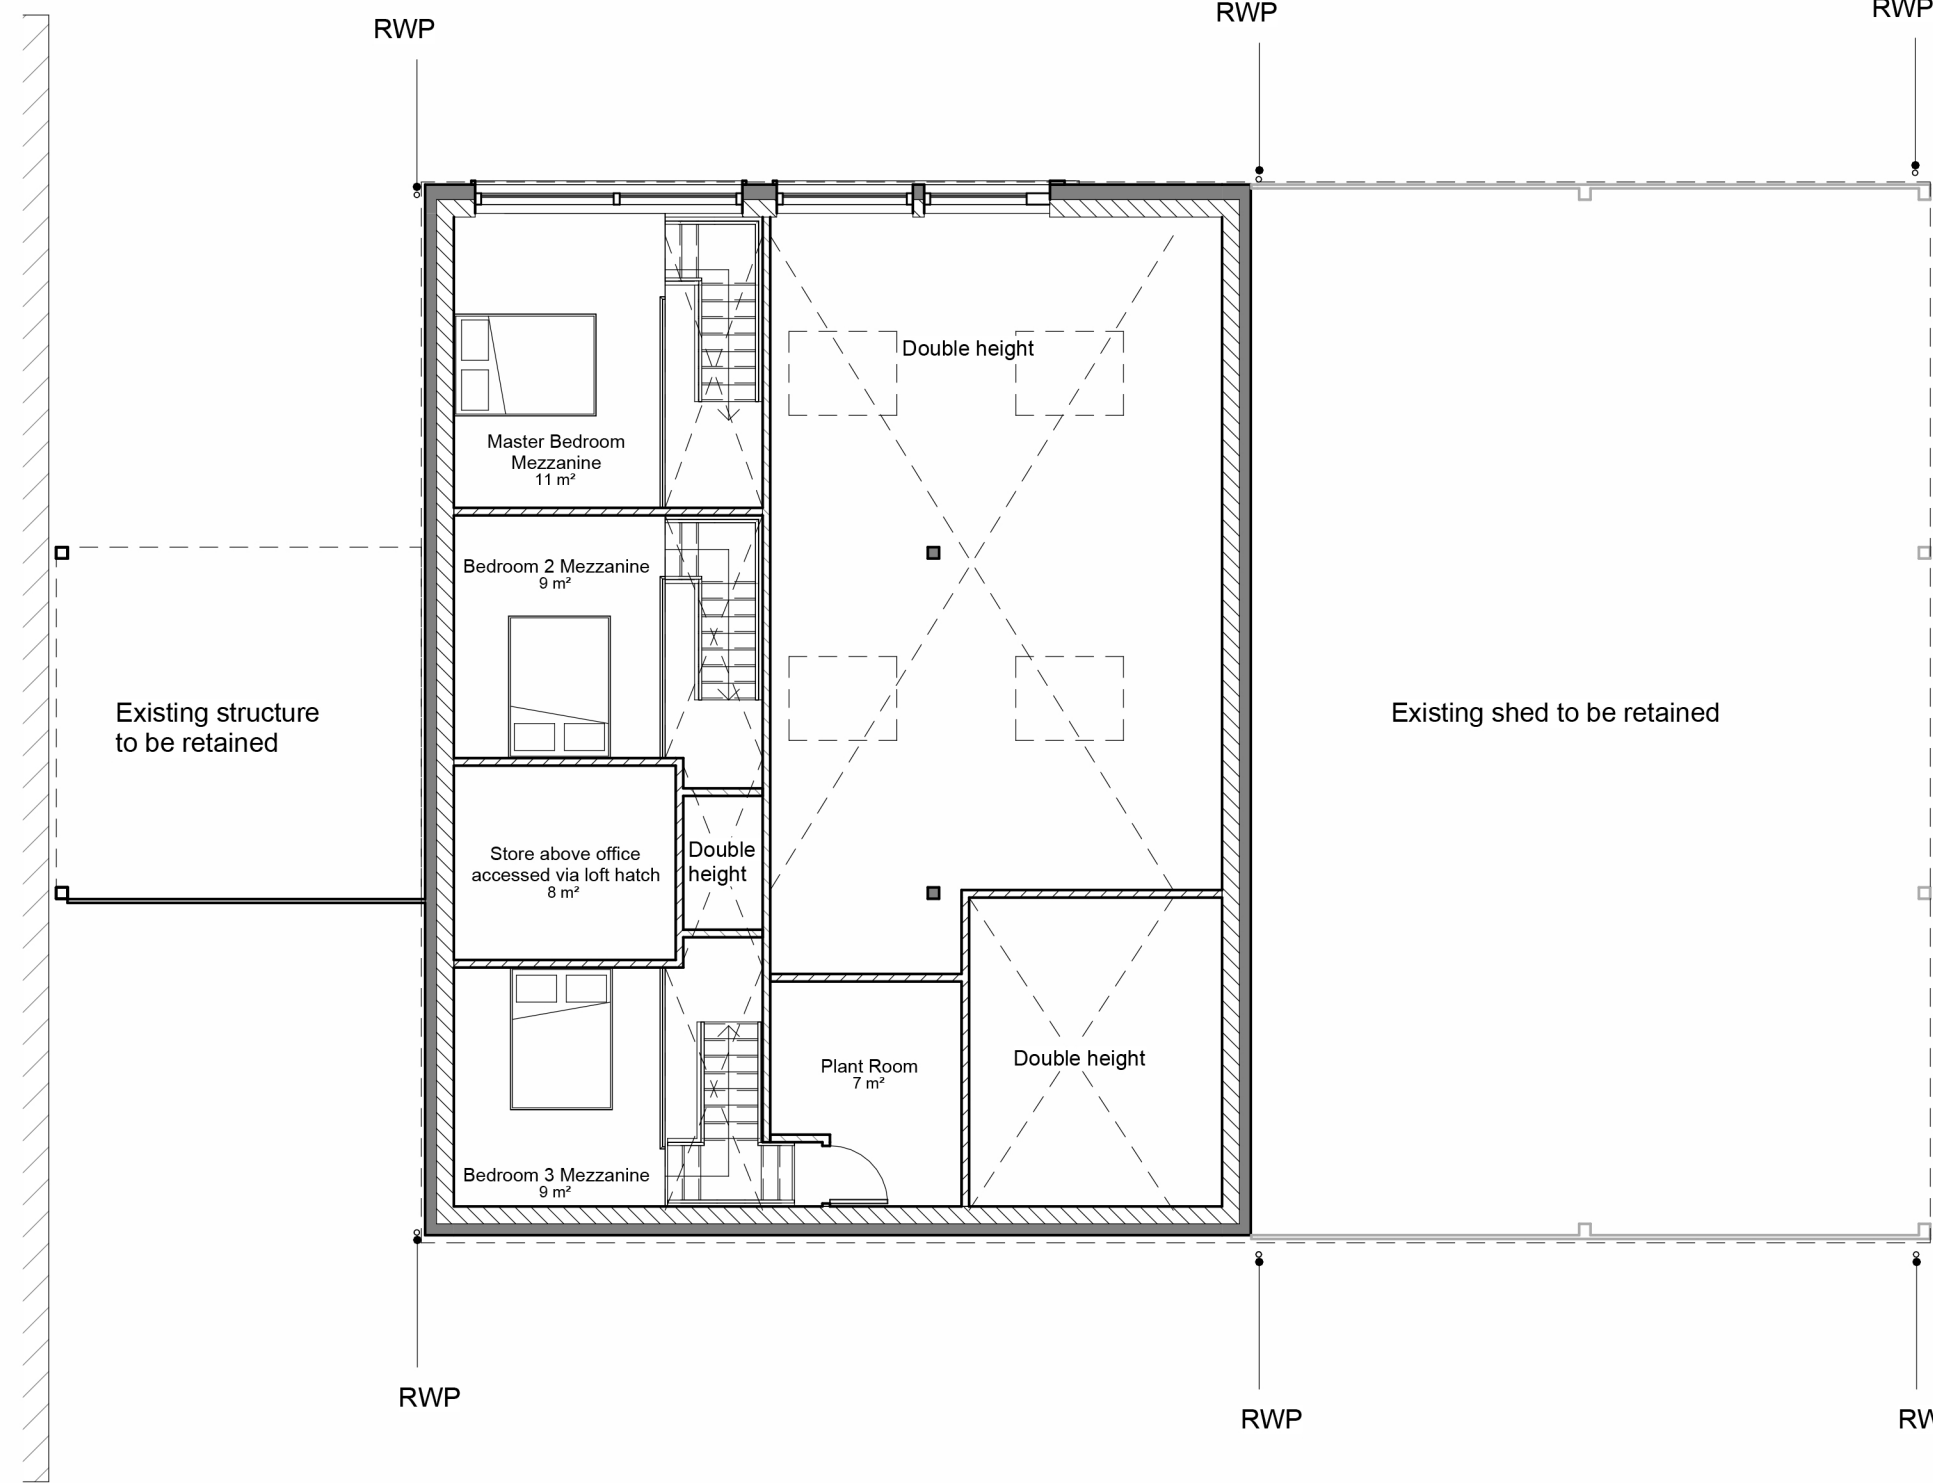


2 P011 Mezzanine Level
1 : 100

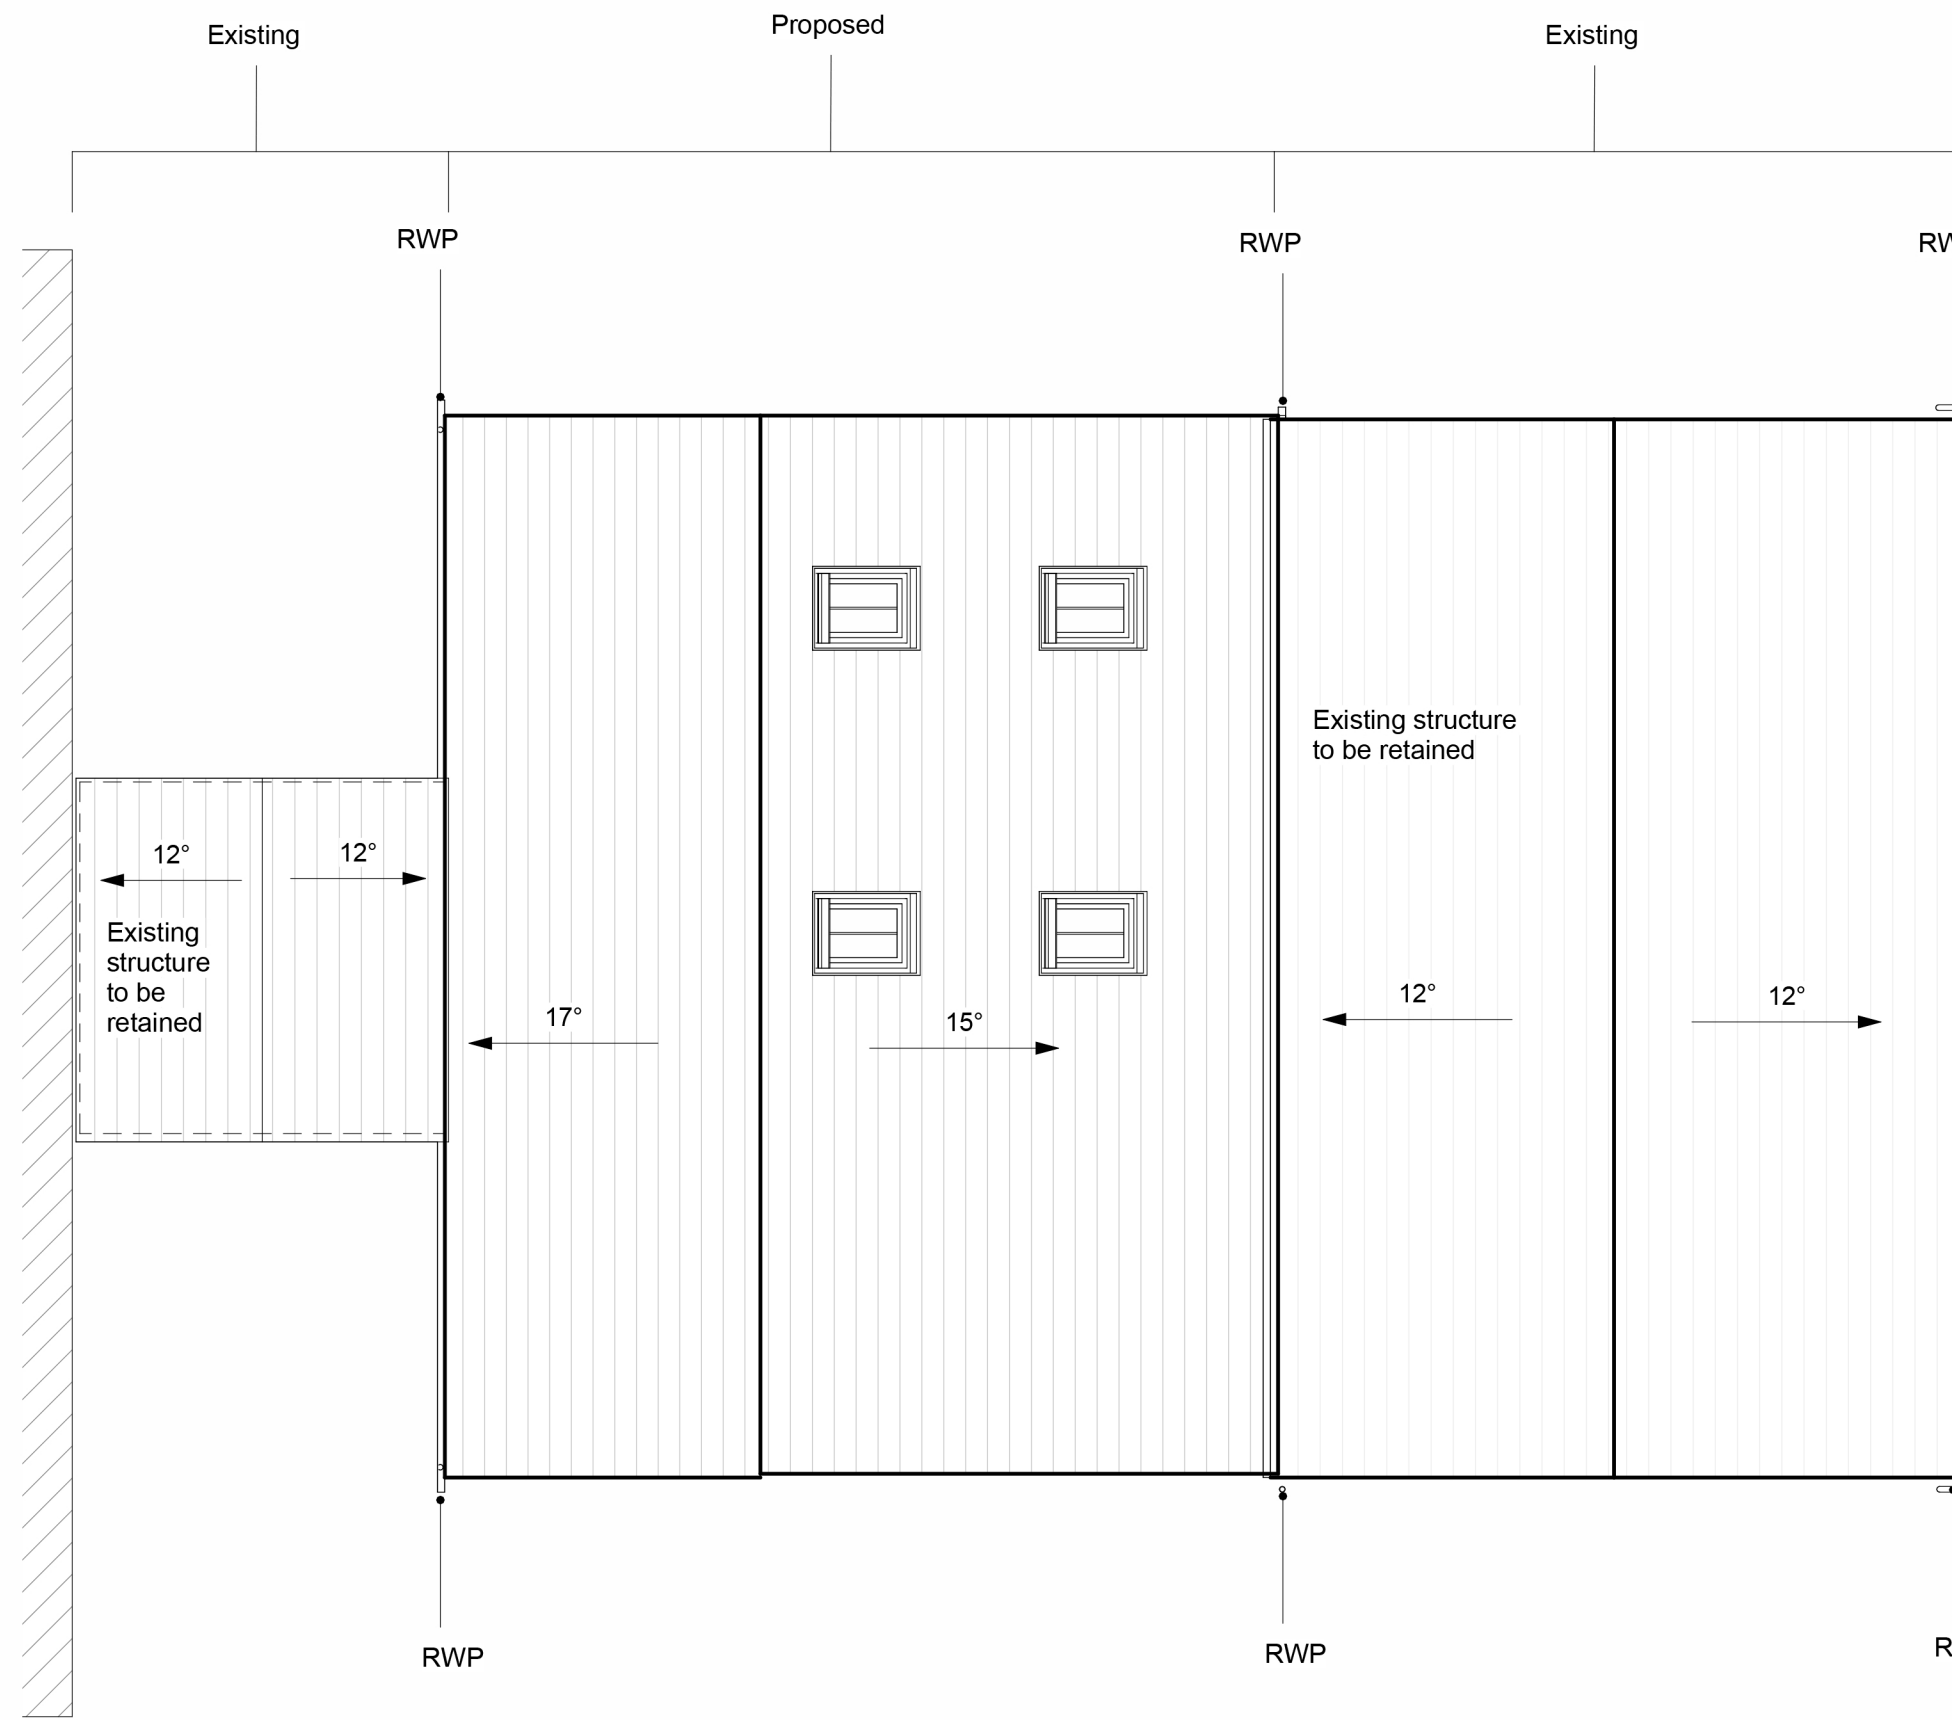


3 P012 Roof Plan
1 : 100

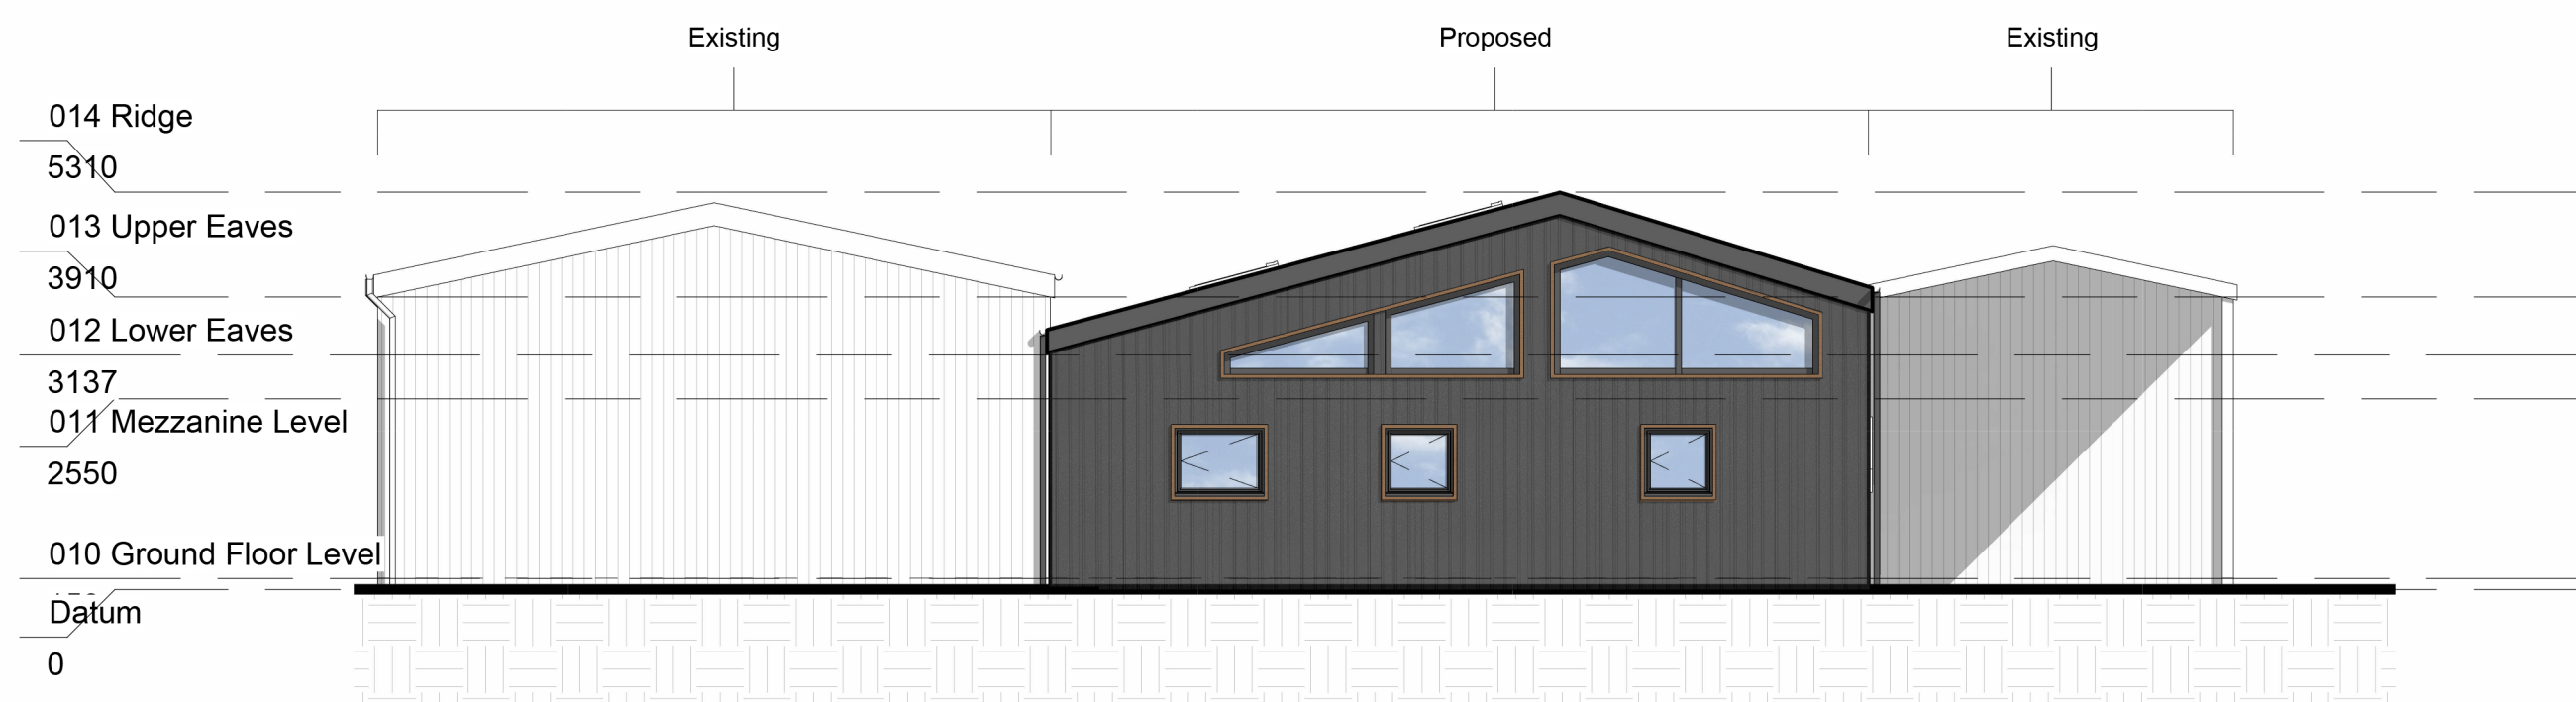

4 P020 North Elevation
1 : 100

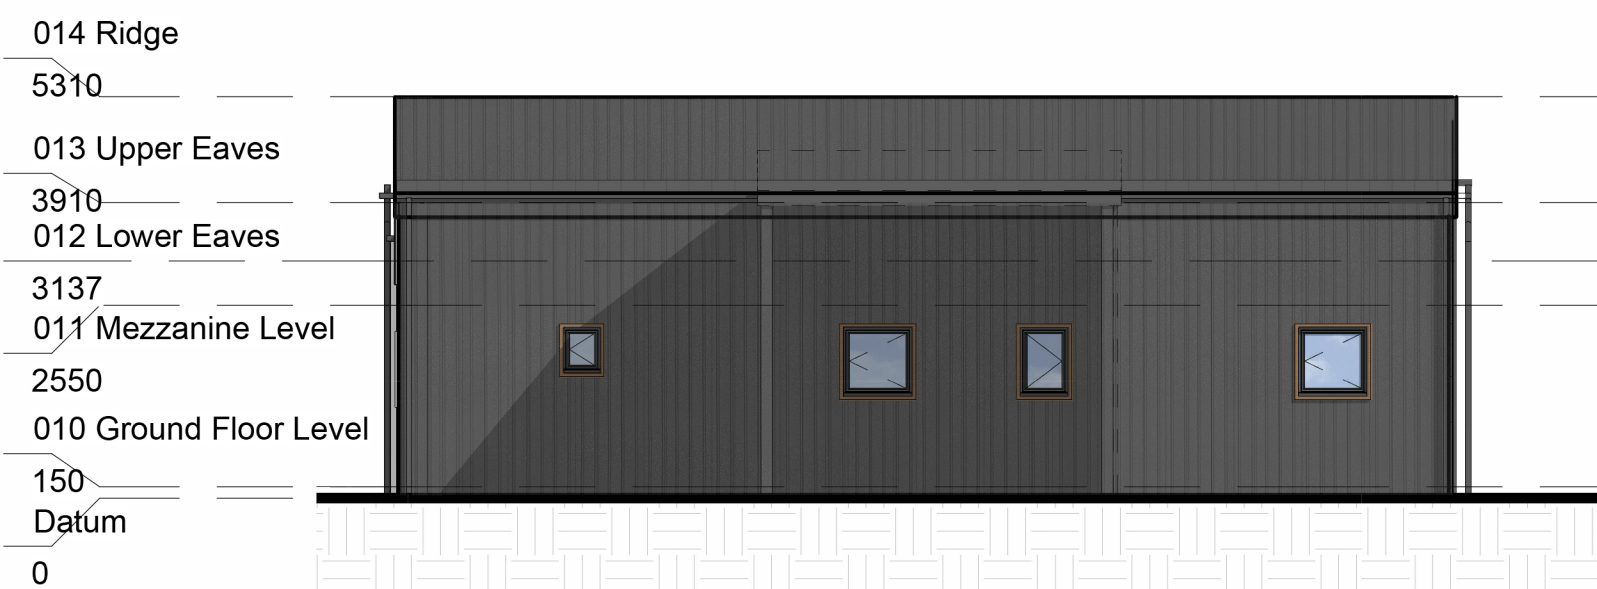

5 P020 West Elevation
1 : 100

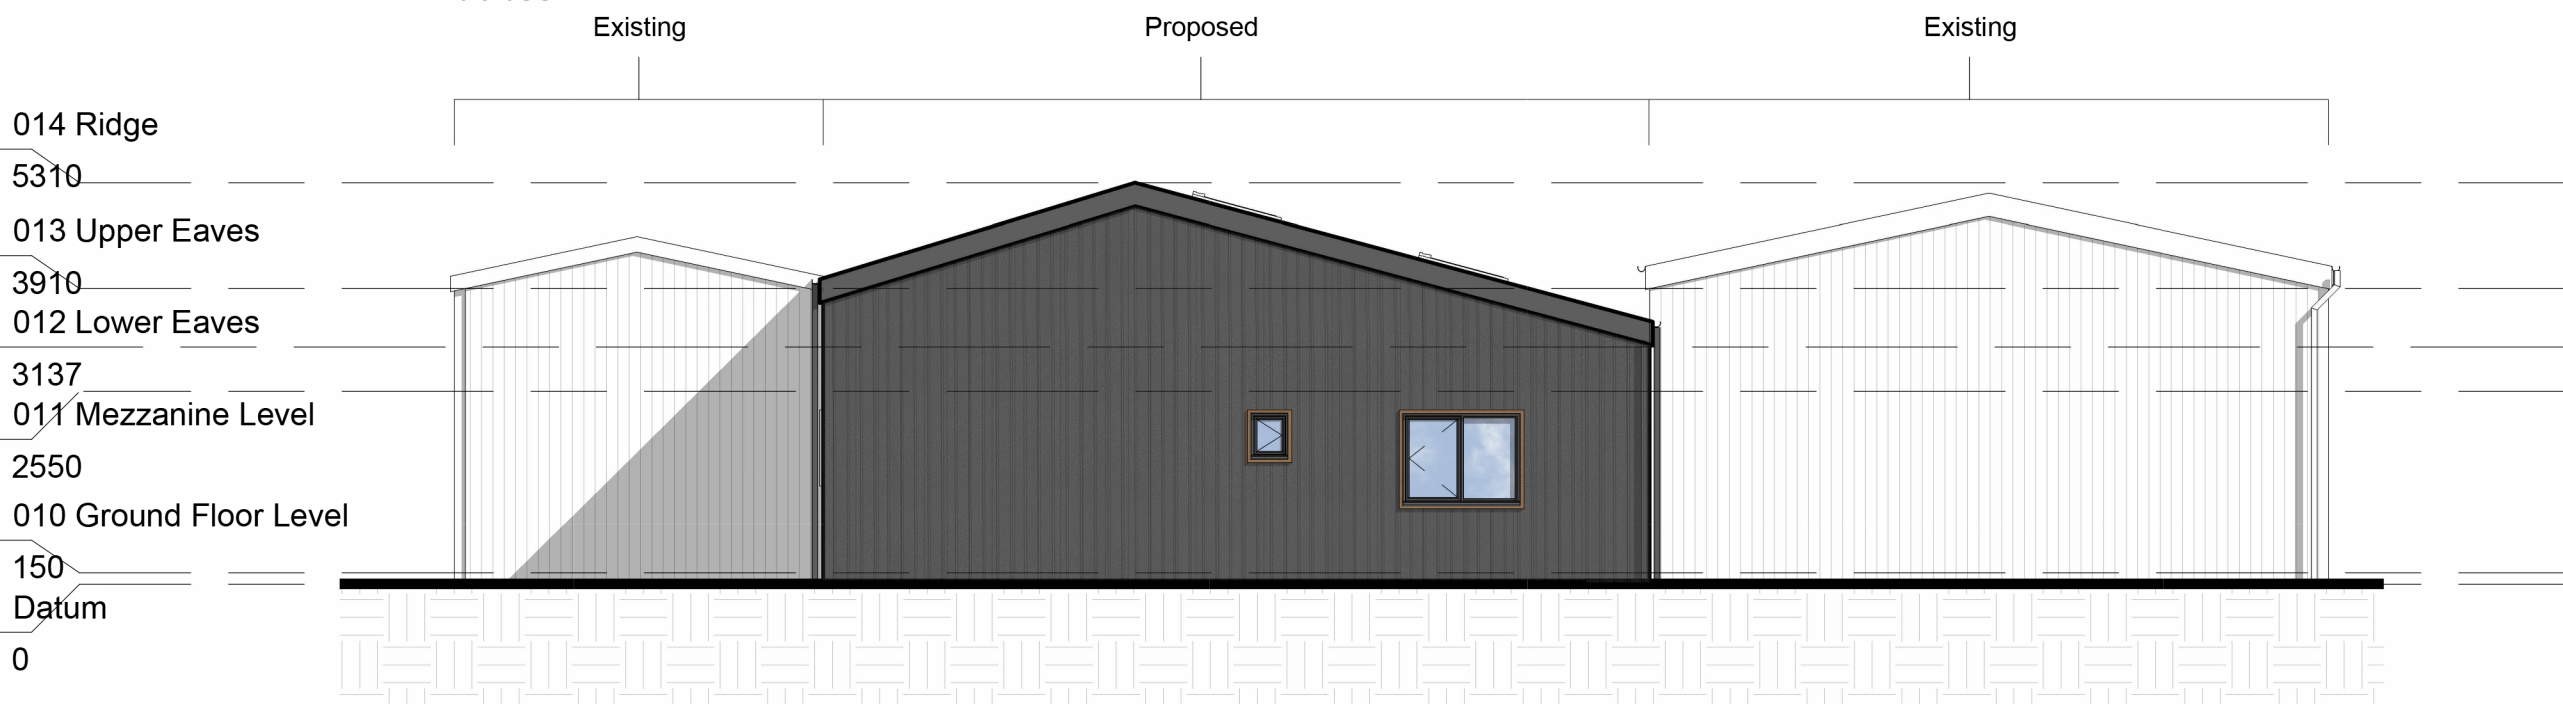

7 P021 South Elevation
1 : 100



6 P021 East Elevation
1 : 100

A	30/05/2023	PLANNNG ISSUE	CL
Rev	Date	Description	Checker

PLANNING

Drawn by **CL** Checked by **JT**



PLANNING | ARCHITECTURE | PROJECT MANAGEMENT

The Grey House, 3 Broad Street, Stamford, PE9 1PG
017802339181
www.classq.co.uk

Project
Willow Farm - Fenn Lanes, Fenny Drayton (CV13 6BJ)

Drawing Title
P010

Drawing Title
Proposed Drawings

Date
June 2023

Revision
A

Scale @A1
1 : 100

Copyright of this drawing is vested in Class Q Ltd (Reg. 11587961) and must not be copied or reproduced without consent. All dimensions are in millimetres unless noted otherwise. All contractors must visit the site and be responsible for taking and checking all dimensions relative to their work