


Drawings are for L.A. approval only and do not constitute construction drawings. All dimensions to be checked on site before works commence. Agent to be advised of any discrepancies.



Front Elevation



Rear Elevation

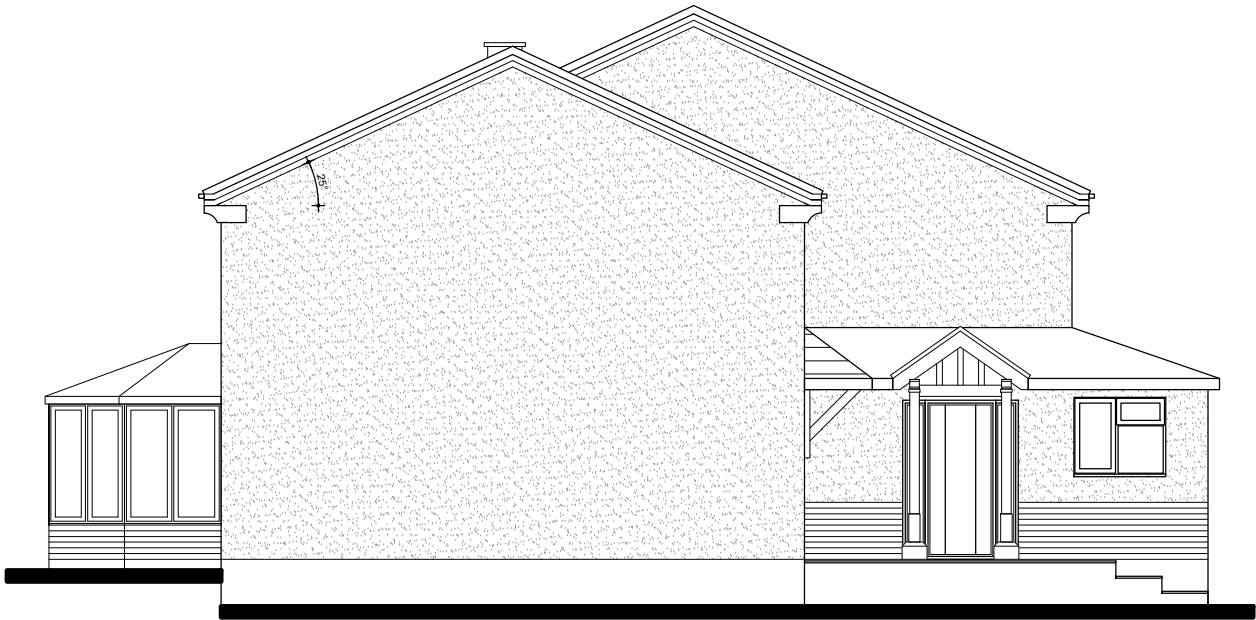

Side Elevation



Side Elevation

Existing Elevations

0 500 1000 2000
SCALE: 1:100 @ A3

A+DM
Architecture and Design Management

Drawing Status: **PLANNING**

Revision Notes:
Rev.A - 17.03.2026 - Bifold doors added to Rear elevation.
Rev.B - 13.04.2026 - Amendments as discussed in client meeting.
Rev.C - 01.06.2026 - Elevations updated.
Rev.D - 02.06.2026 - Drawings prepared for Planning.
Rev.E - 04.06.2026 - Elevations updated.
Rev.F - 21.08.2026 - Porch updated following correspondence with Planning Officer and Client.

Client:
Mr & Mrs Meahet

Project:
Fabian House, Barton in the Beans. CV13 0DJ

Drawing Title:
Proposed Elevations

Drawing Number:
Meahet-020

Revision:
F

Scale:
1:100@A3

Date:
March 2026

Drawn By:
lgb

Checked By:
lgb