




Existing Front Elevation
@ Scale 1:100

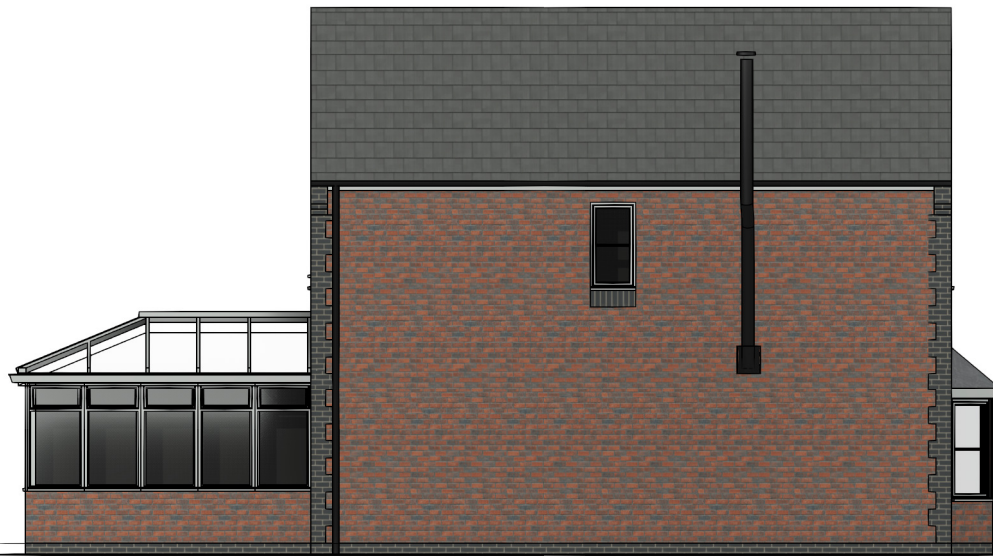


Existing Side Elevation 1
@ Scale 1:100




Existing Rear Elevation
@ Scale 1:100



Existing Side Elevation 2
@ Scale 1:100

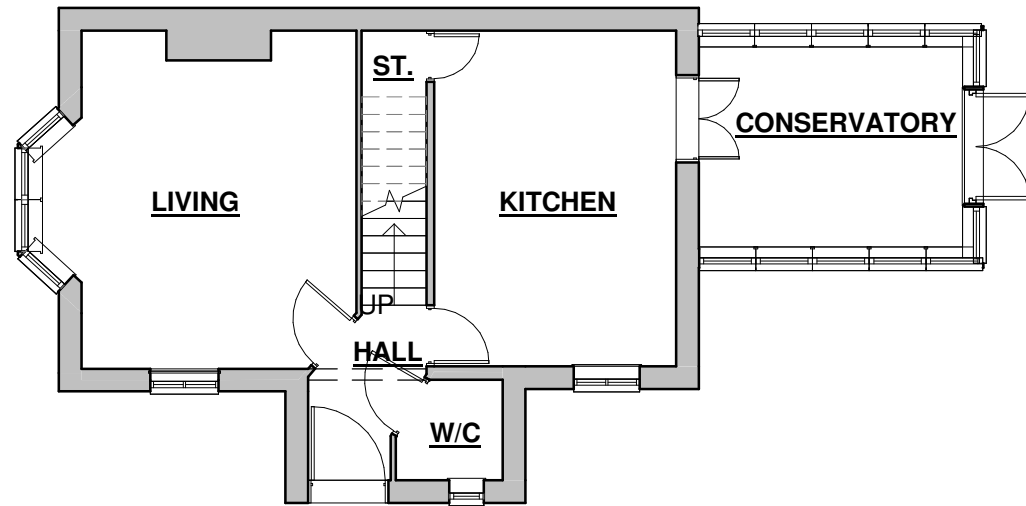

Existing Ground Floor Plan
@ Scale 1:100

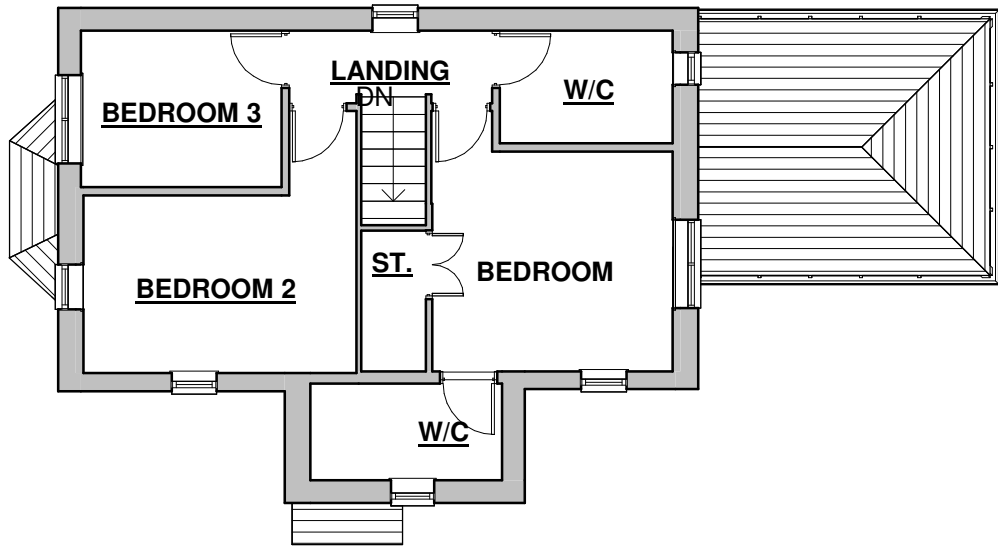

Existing First Floor Plan
@ Scale 1:100

Scale @ 1:100



Client Rob Page			hayward ARCHITECTS LTD 19 Station Road Hinckley Leicestershire LE10 1AW Tel: 01455 635 665 Fax: 01455 618 971 www.hayward-architects.co.uk		
Project Title Alterations and Extensions Maynard Walk Coalville					
Drawing Title As Existing			A2	Job No. 23/113	Drawing No. 01
Scale As Indicated	Date JAN 2024	Sheet			
Author MS	Checked by ZLM				
THE COPYRIGHT OF THIS DRAWING IS VESTED IN HAYWARD ARCHITECTS LTD. REPRODUCTION IN ANY FORM, EITHER IN WHOLE OR IN PART IS FORBIDDEN WITHOUT THE PRIOR WRITTEN PERMISSION OF THE COPYRIGHT HOLDER. DO NOT SCALE FROM DRAWING AND ONLY FIGURED DIMENSIONS ARE TO BE USED			Status Planning		