



Front Elevation
@ Scale 1:100




Side Elevation 1
@ Scale 1:100




Rear Elevation
@ Scale 1:100




Side Elevation 2
@ Scale 1:100

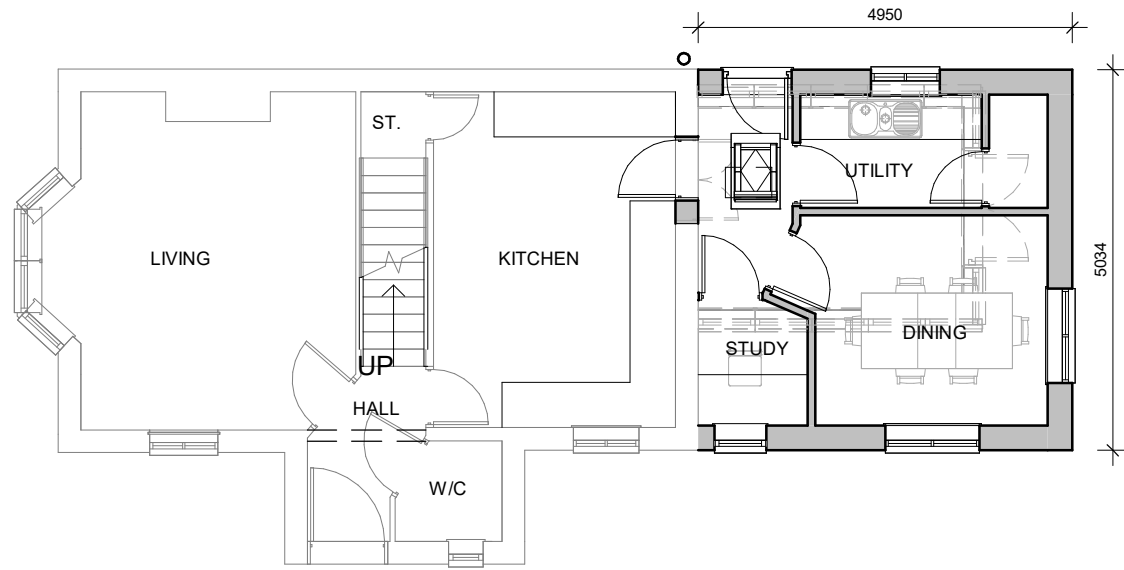

Ground Floor Plan
@ Scale 1:100

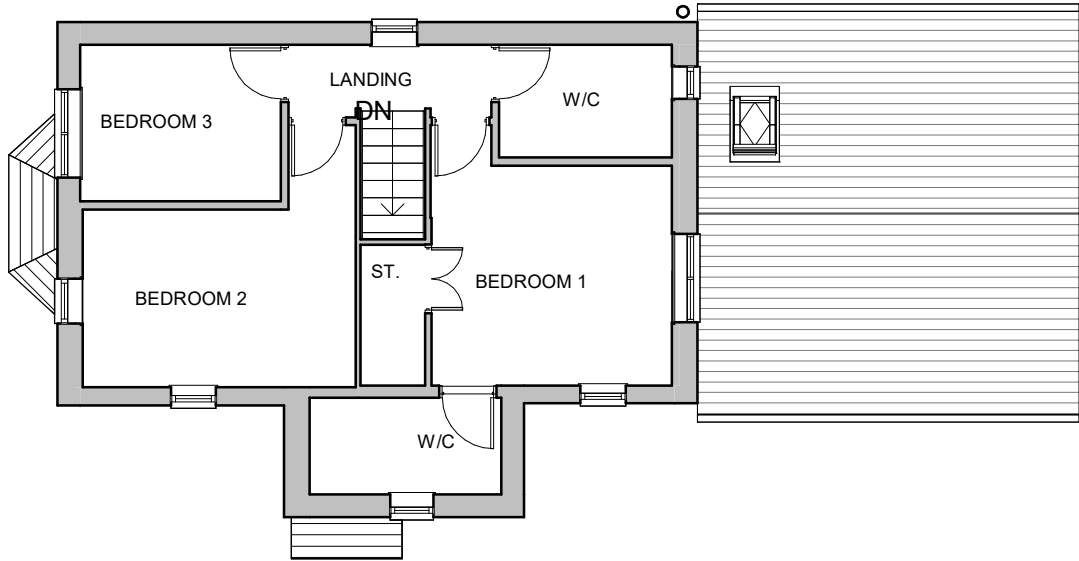

First Floor Plan
@ Scale 1:100

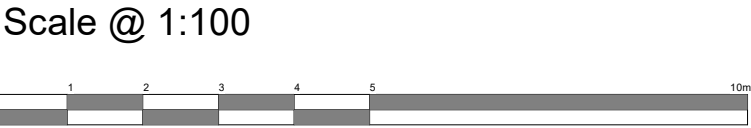

Client Rob Page			hayward ARCHITECTS LTD 19 Station Road Hinckley Leicestershire LE10 1AW Tel: 01455 635 665 Fax: 01455 618 971 www.hayward-architects.co.uk		
Project Title Alterations and Extensions Maynard Walk Coalville					
Drawing Title As Proposed			A2	Job No. 23/113	Drawing No. 05-1A
Scale 1:100	Date Feb 2024	Sheet			
Author ZLM	Checked by ZLM				
THE COPYRIGHT OF THIS DRAWING IS VESTED IN HAYWARD ARCHITECTS LTD. REPRODUCTION IN ANY FORM, EITHER IN WHOLE OR IN PART IS FORBIDDEN WITHOUT THE PRIOR WRITTEN PERMISSION OF THE COPYRIGHT HOLDER. DO NOT SCALE FROM DRAWING AND ONLY FIGURED DIMENSIONS ARE TO BE USED			Status Planning		