


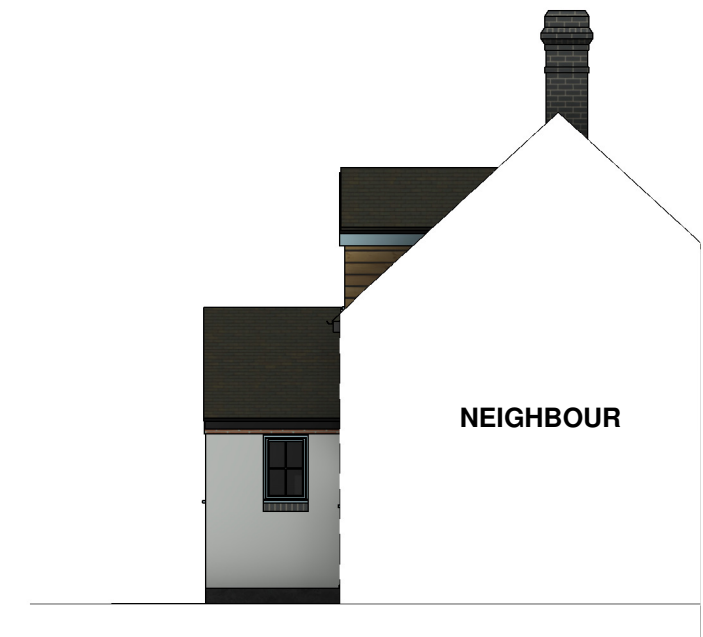


Side Elevation 1




Front Elevation



Side Elevation 2

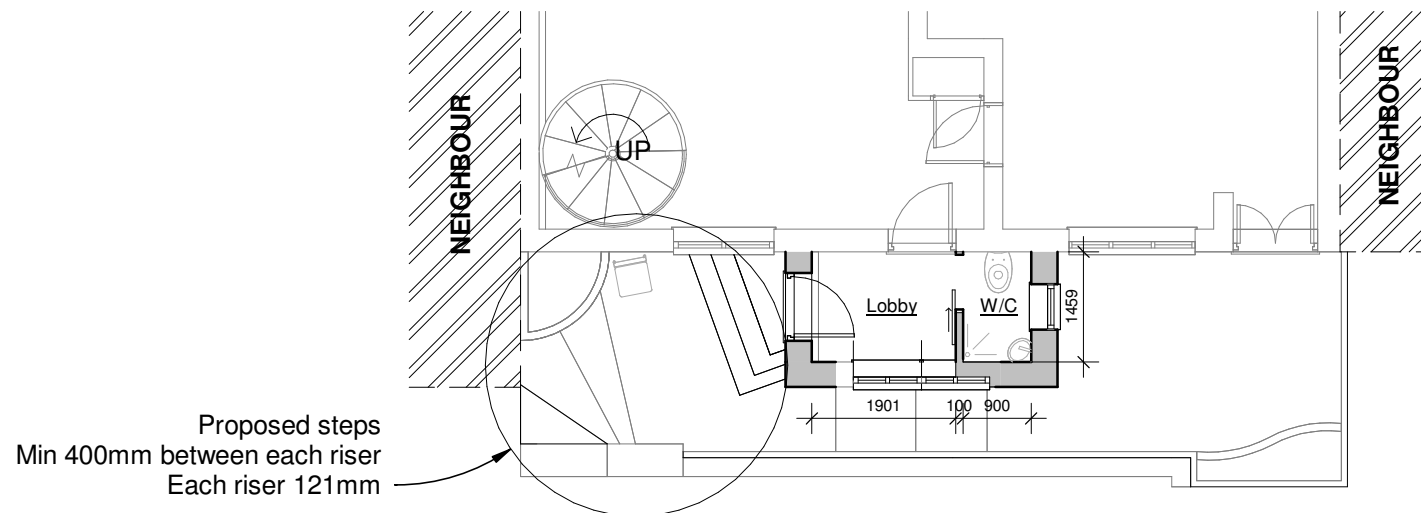

Ground Floor Plan

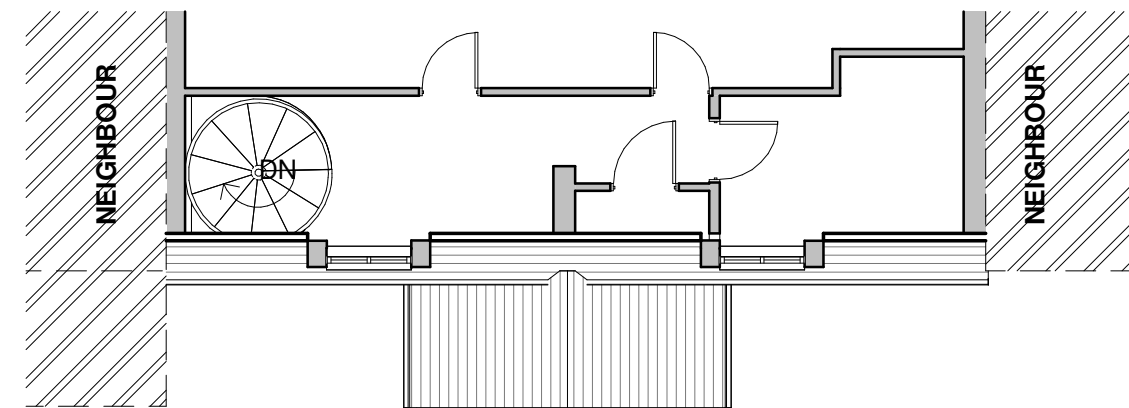

First Floor Plan



Client Bickley			
Project Alterations & Extensions Church Street Twycross	Scale 1:100	Sheet A3	Job No. 26/62
	Date June 2026		
Drawing As Proposed - Scheme 03	Author MS	Checked by LJW	Drawing No. 04A
THE COPYRIGHT OF THIS DRAWING IS VESTED IN HAYWARD ARCHITECTS LTD. REPRODUCTION IN ANY FORM, EITHER IN WHOLE OR IN PART IS FORBIDDEN WITHOUT THE PRIOR WRITTEN PERMISSION OF THE COPYRIGHT HOLDER. DO NOT SCALE FROM DRAWING AND ONLY FIGURED DIMENSIONS ARE TO BE USED.			Drawing Status Planning

HAYWARD
40 years
1986 - 2026
architects

19 Station Road
Hinckley
Leicestershire
LE10 1AW

Tel: 01455 635 665
www.haywardarchitects.co.uk