




Site Plan 1:500

 


NOTE
Copyright Reserved

Do not scale off this drawing, except for Planning Purposes. Always use dimensions provided in preference. If in doubt please consult the architect. Notify the architect if any discrepancies are found.

No responsibility can be taken with any errors found by measuring off this drawing.

This drawing is copyright.

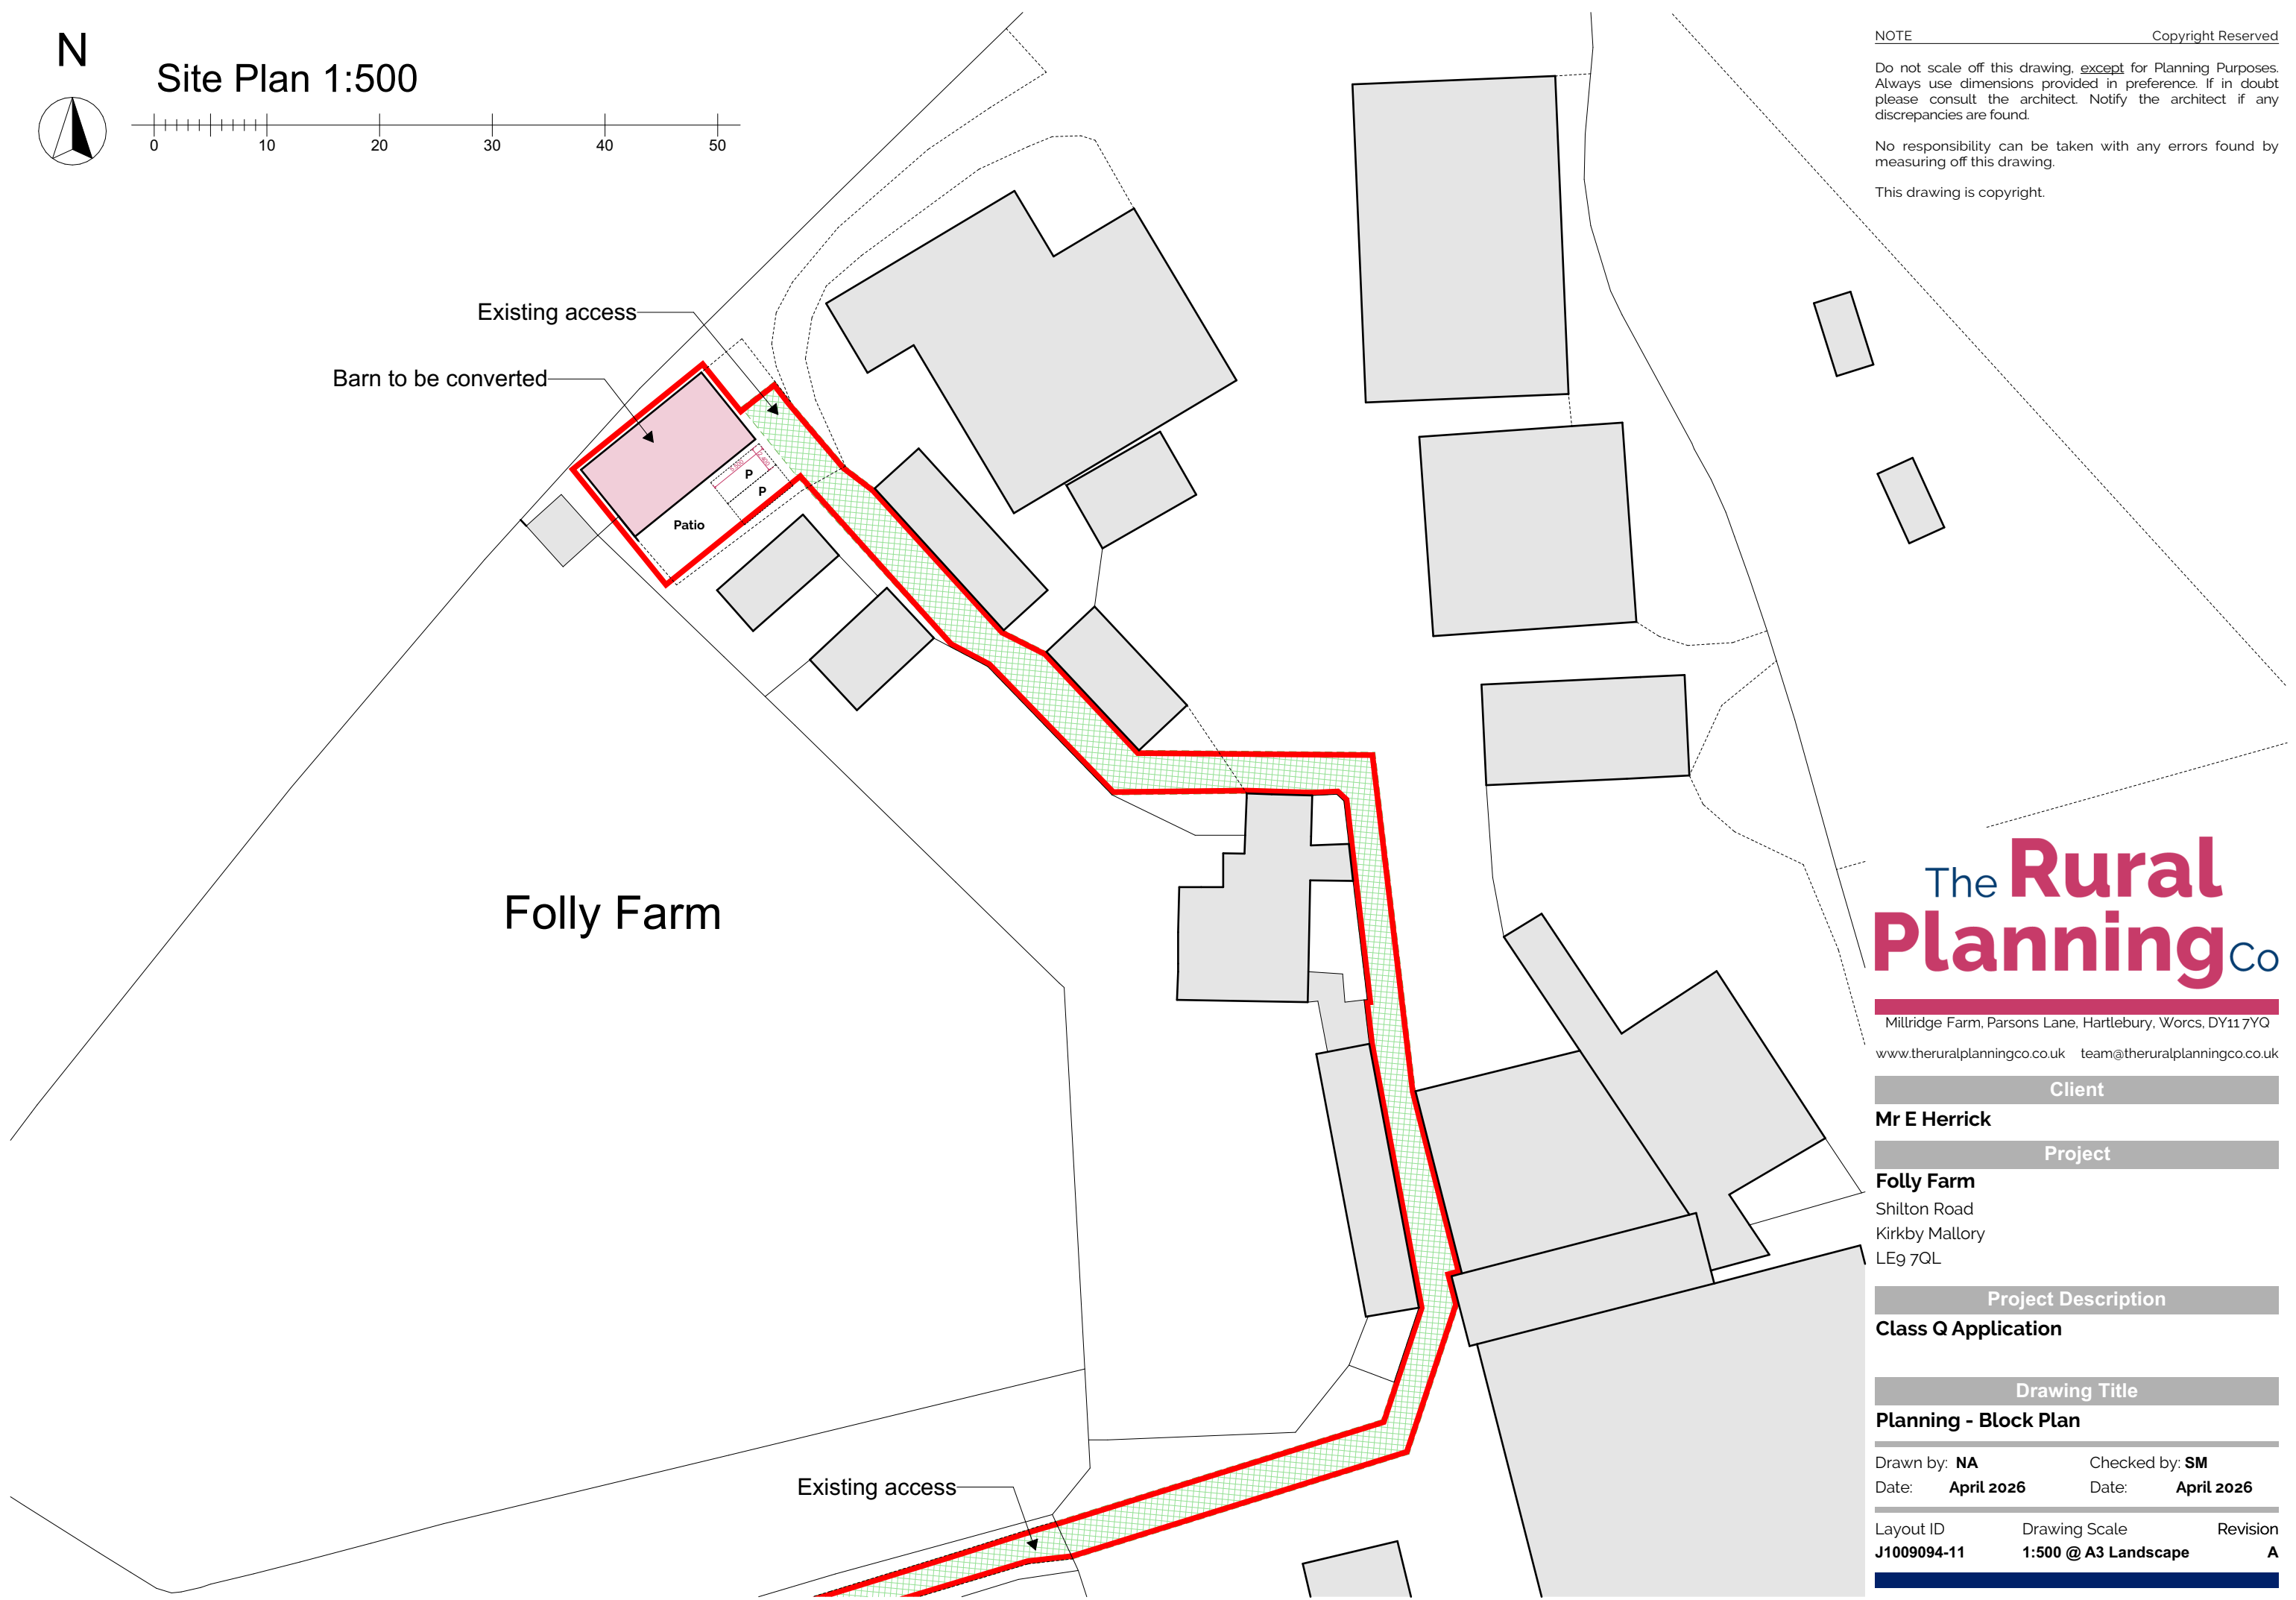

The Rural
PlanningCo

Millridge Farm, Parsons Lane, Hartlebury, Worcs, DY11 7YQ
www.theruralplanningco.co.uk team@theruralplanningco.co.uk

Client

Mr E Herrick

Project

Folly Farm
Shilton Road
Kirkby Mallory
LE9 7QL

Project Description

Class Q Application

Drawing Title

Planning - Block Plan

Drawn by: NA	Checked by: SM
Date: April 2026	Date: April 2026

Layout ID J1009094-11	Drawing Scale 1:500 @ A3 Landscape	Revision A
---------------------------------	--	----------------------