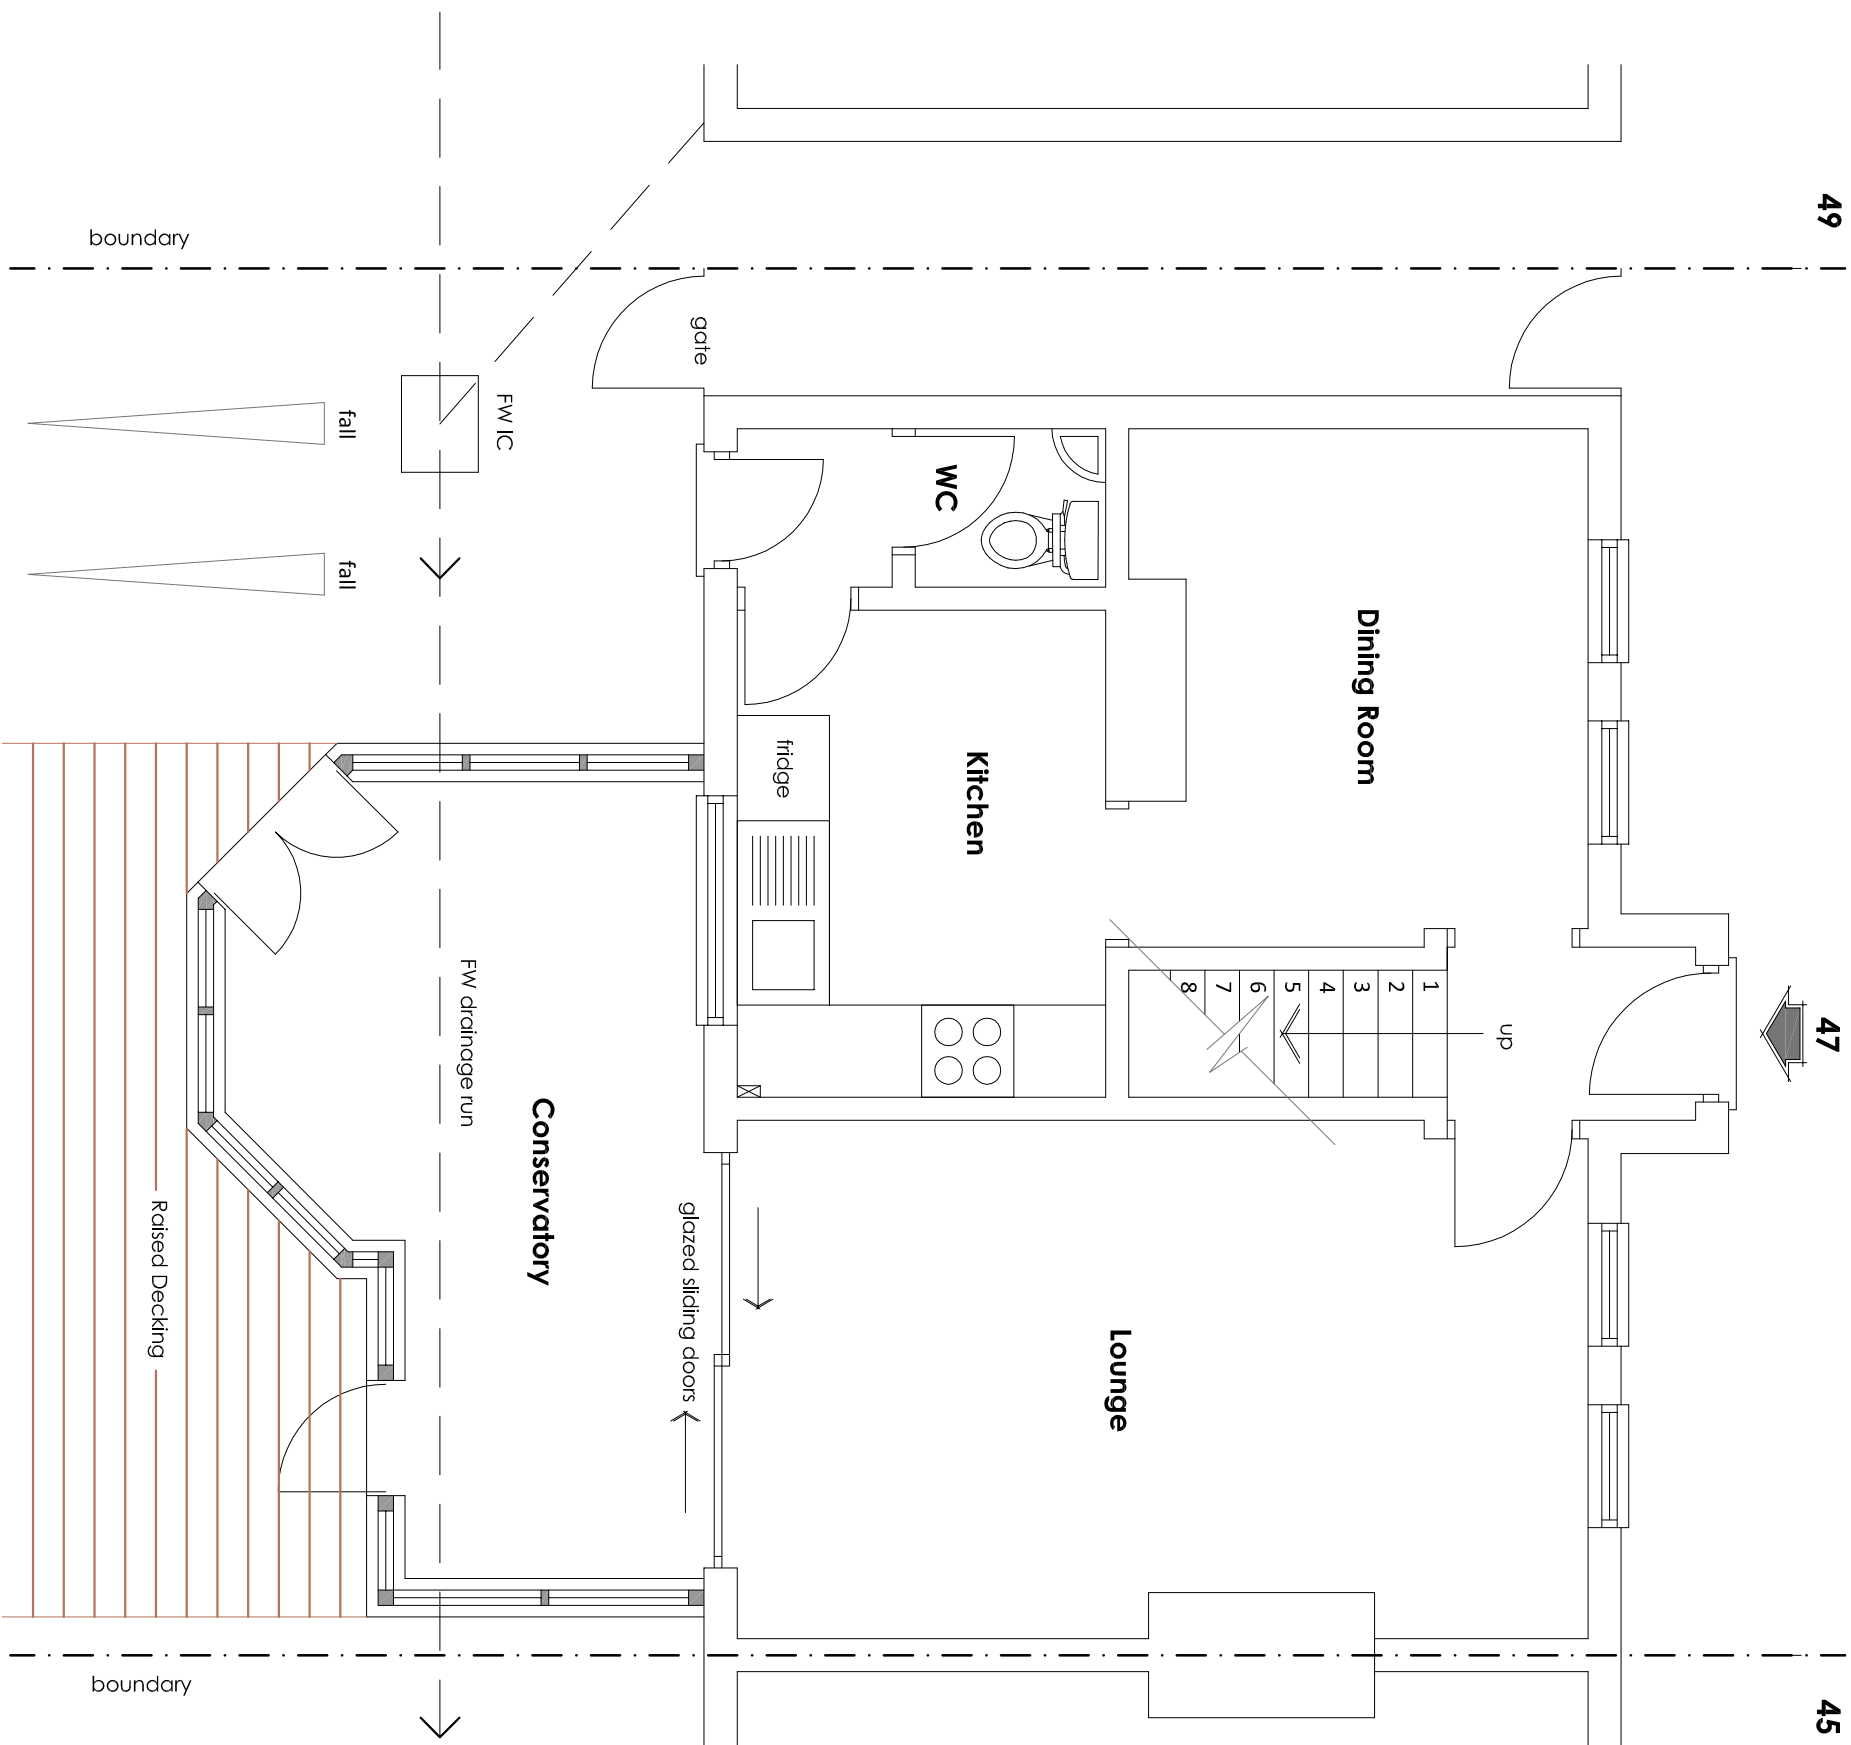


EXISTING GROUND FLOOR PLAN

Single Storey
Rear Extension

47 Byron Street,
Barwell LE9 8FE

dwg no:- 26.16.01 scale:- 1:50 (A3) date:- May 2026