



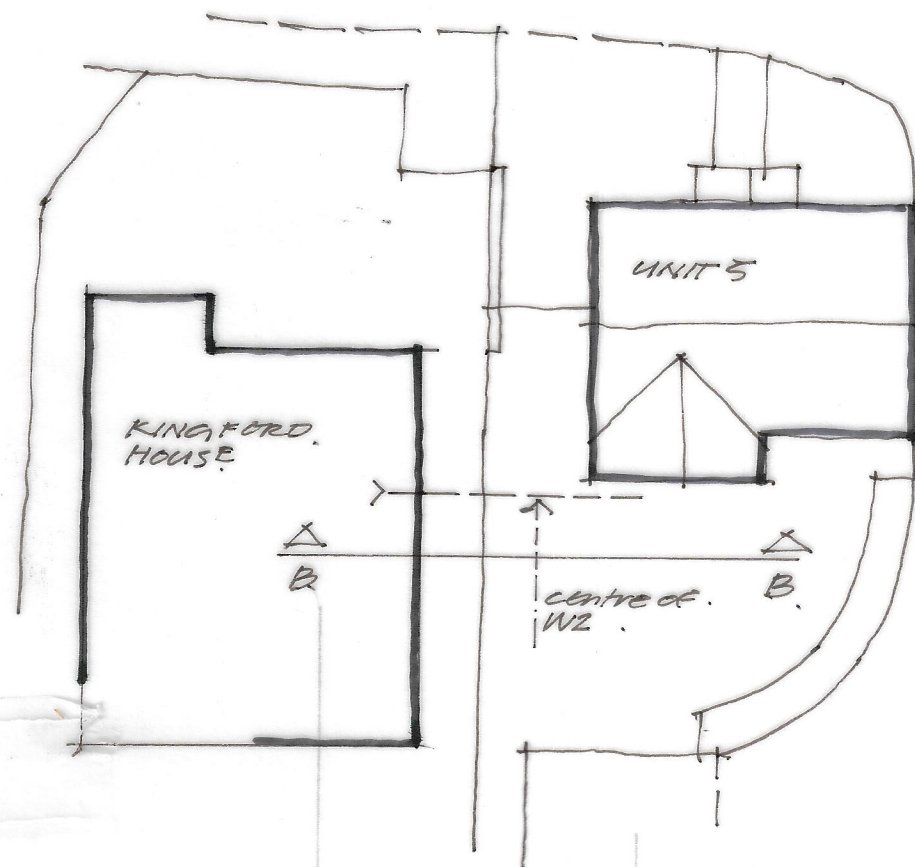

50% of the room (measured at a working plane of 838mm above floor level) should have a sky factor of 0.2% or greater, which essentially means that 50% of the room should be able to see at least 0.2% of the sky. Recent court cases have indicated that 55% of the room is now seen as a more appropriate threshold for residential buildings.

EXTRACT FROM SITE PLAN
SCALE 1:200

* IMPORTANT.
READ IN CONJUNCTION WITH TOPOGRAPHICAL SURVEY.

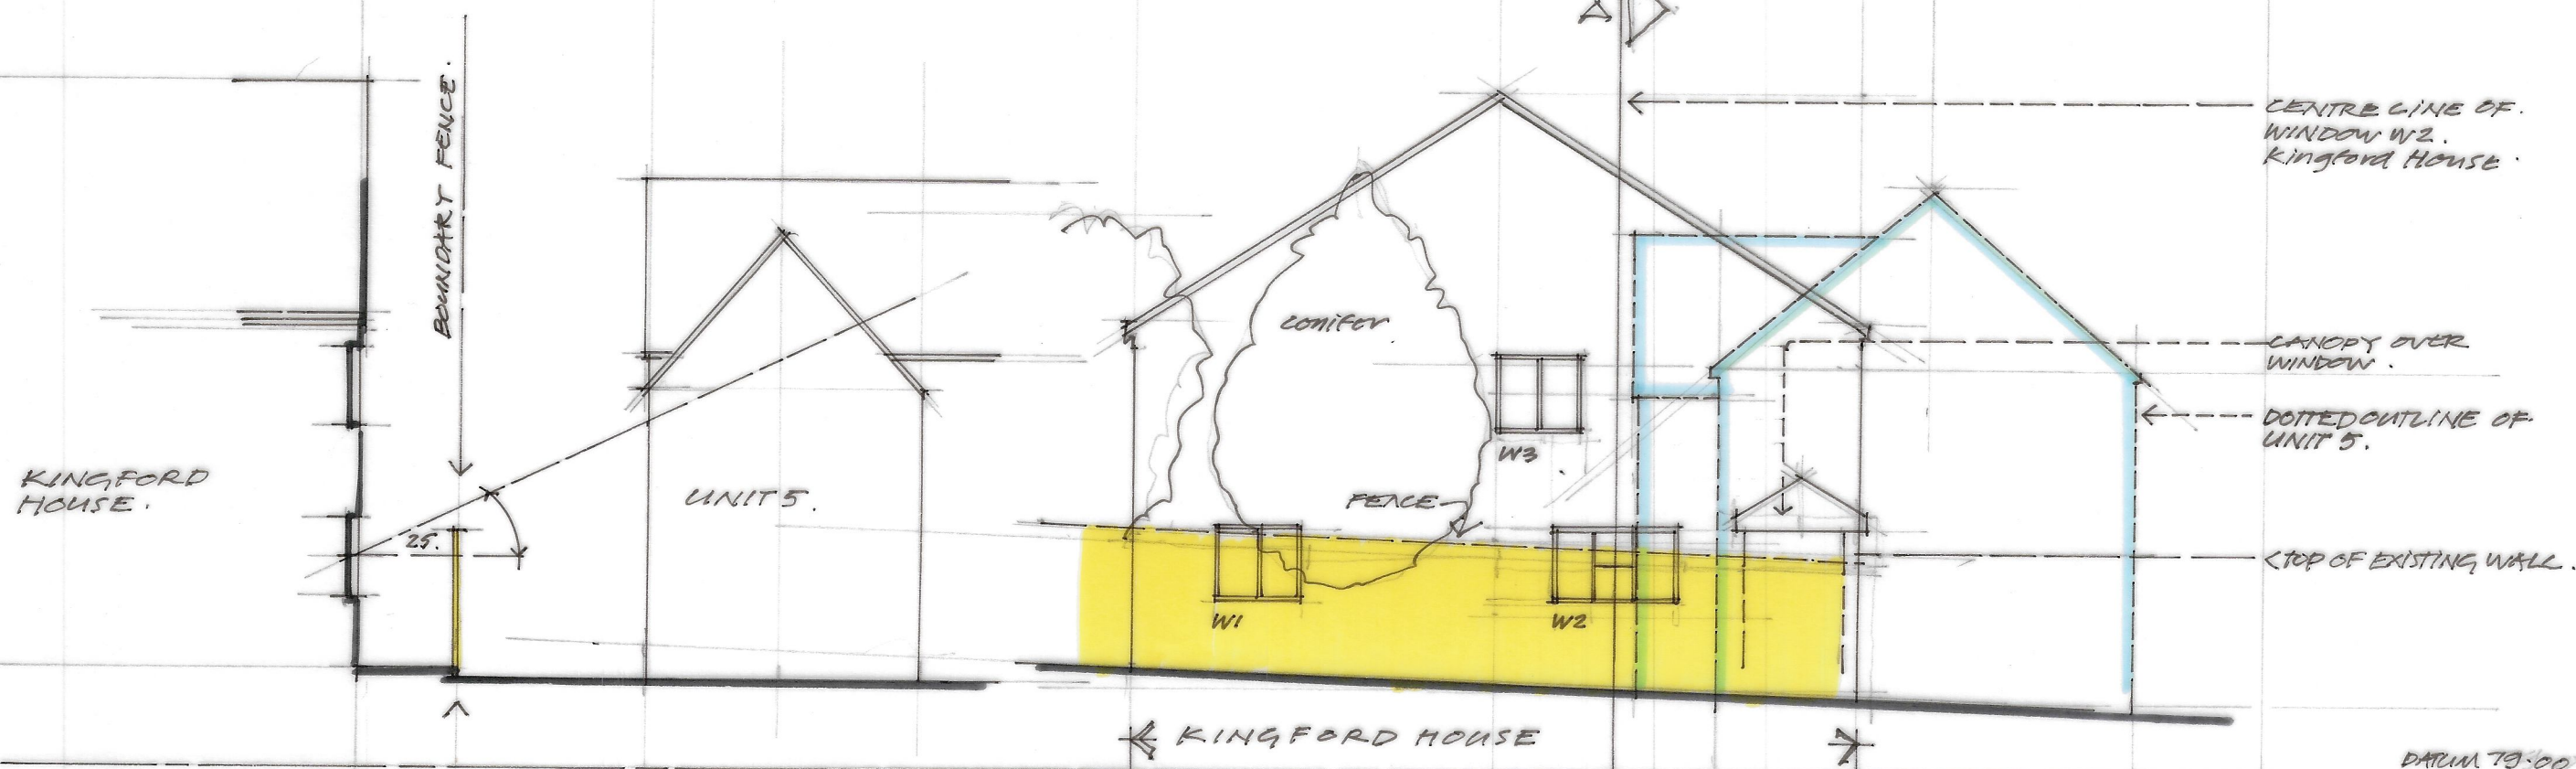

SECTION/ELEVATION
SCALE 1:100 @ A3

SIDE ELEVATION
Kingford House

HOUGHTON HOUSE
DEVELOPMENT SIBSON.
DAYLIGHT DRAWING.

