




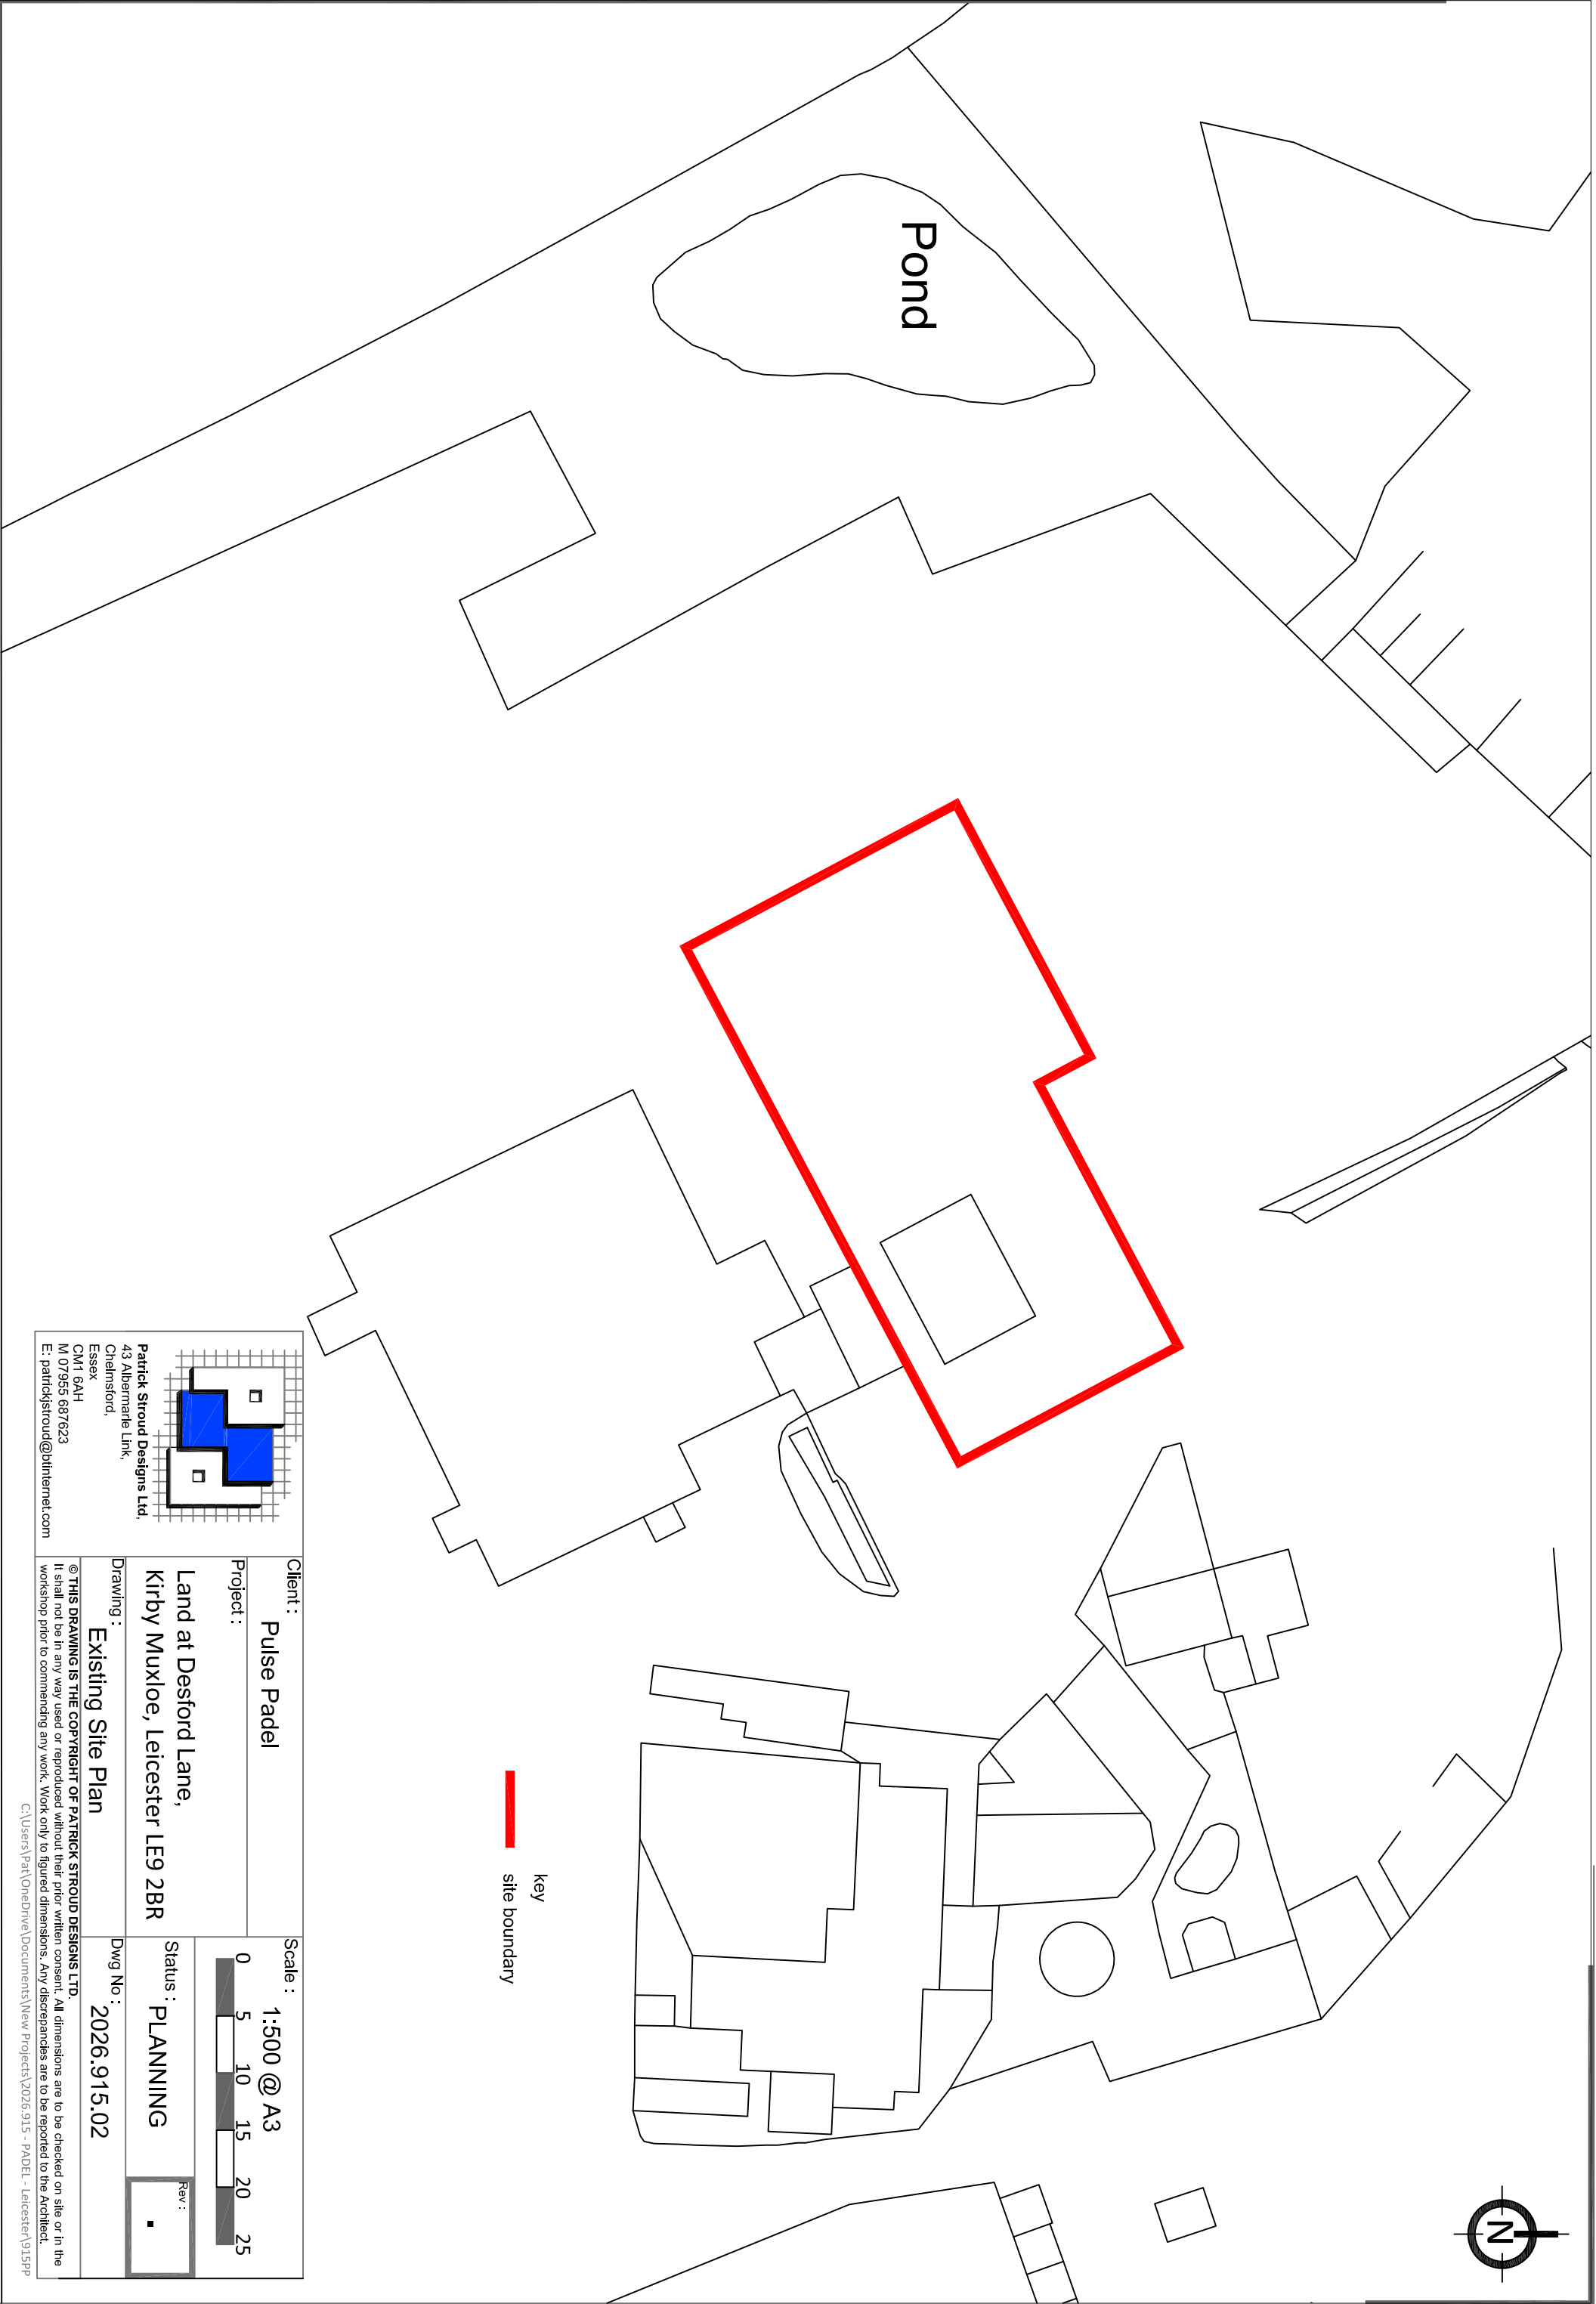

Pond

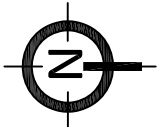

key
site boundary

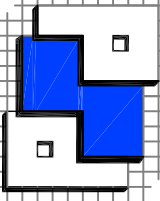

Patrick Stroud Designs Ltd,
43 Albermarle Link,
Chelmsford,
Essex
CM1 6AH
M 07955 687623
E: patrickstroud@btinternet.com

Client :	Pulse Padel	Scale :	1:500 @ A3
Project :	Land at Desford Lane, Kirby Muxloe, Leicester LE9 2BR		
Drawing :	Existing Site Plan	Dwg No :	2026.915.02
Status :	PLANNING	Rev :	■

@ THIS DRAWING IS THE COPYRIGHT OF PATRICK STROUD DESIGNS LTD.
It shall not be in any way used or reproduced without their prior written consent. All dimensions are to be checked on site or in the workshop prior to commencing any work. Work only to figured dimensions. Any discrepancies are to be reported to the Architect.