

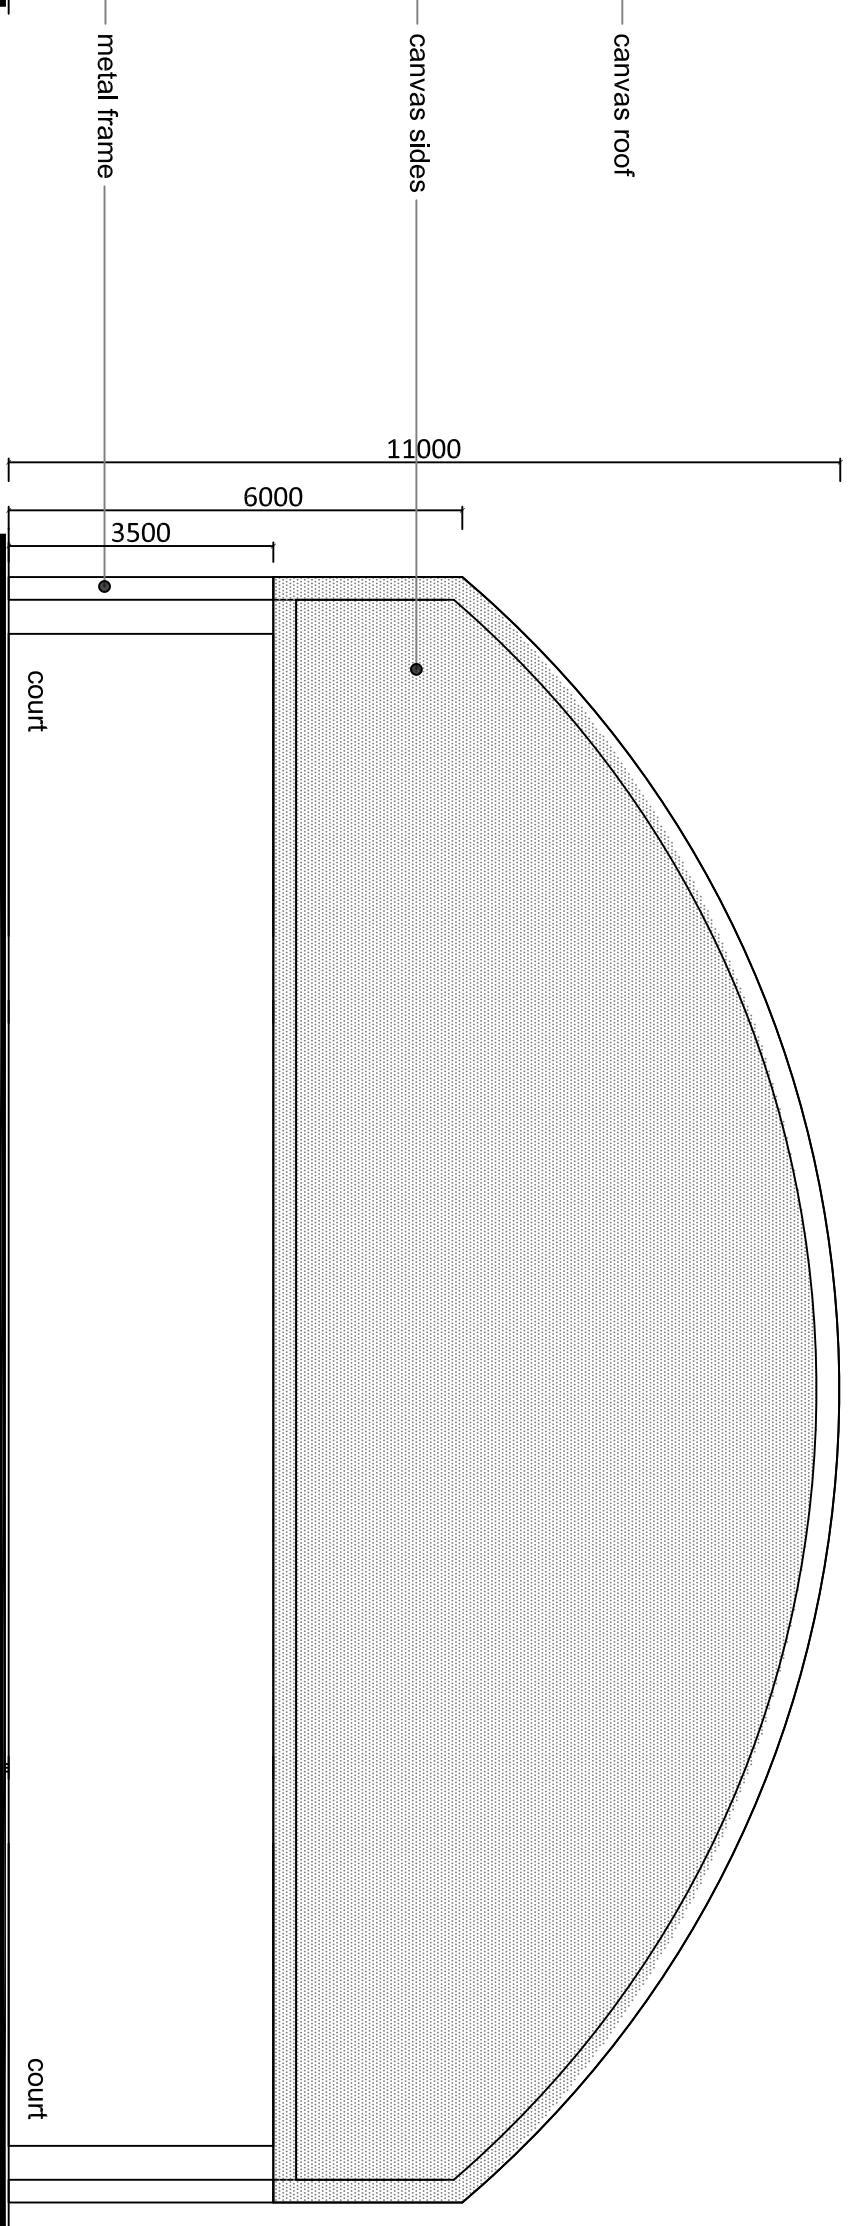


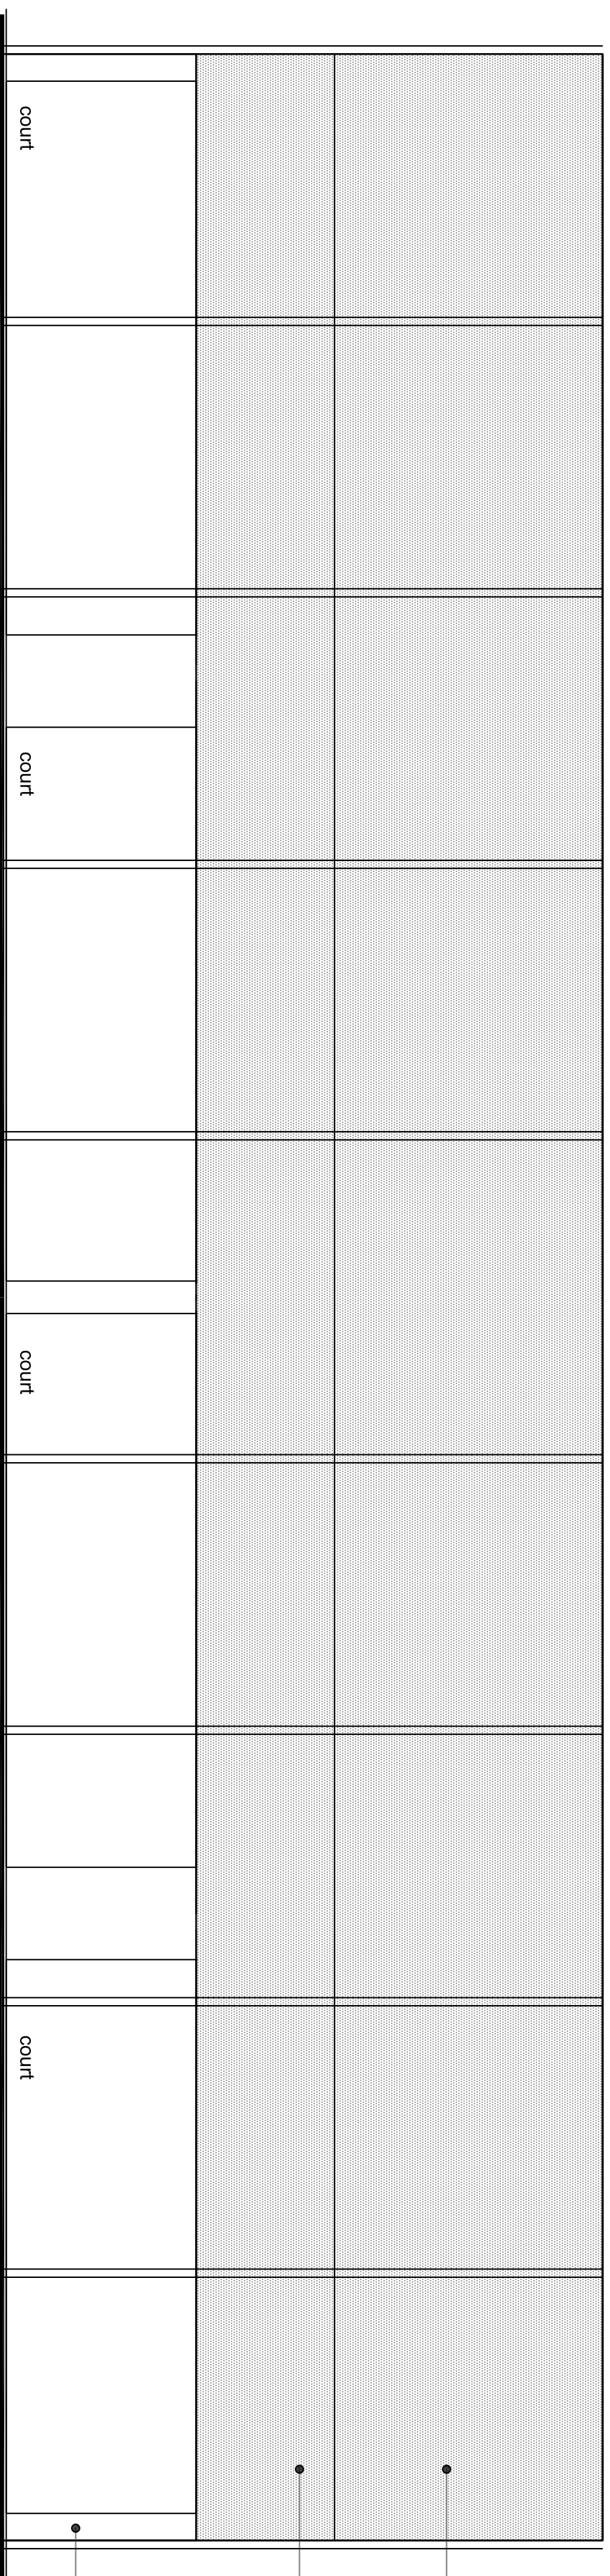

Front / Rear Elevations

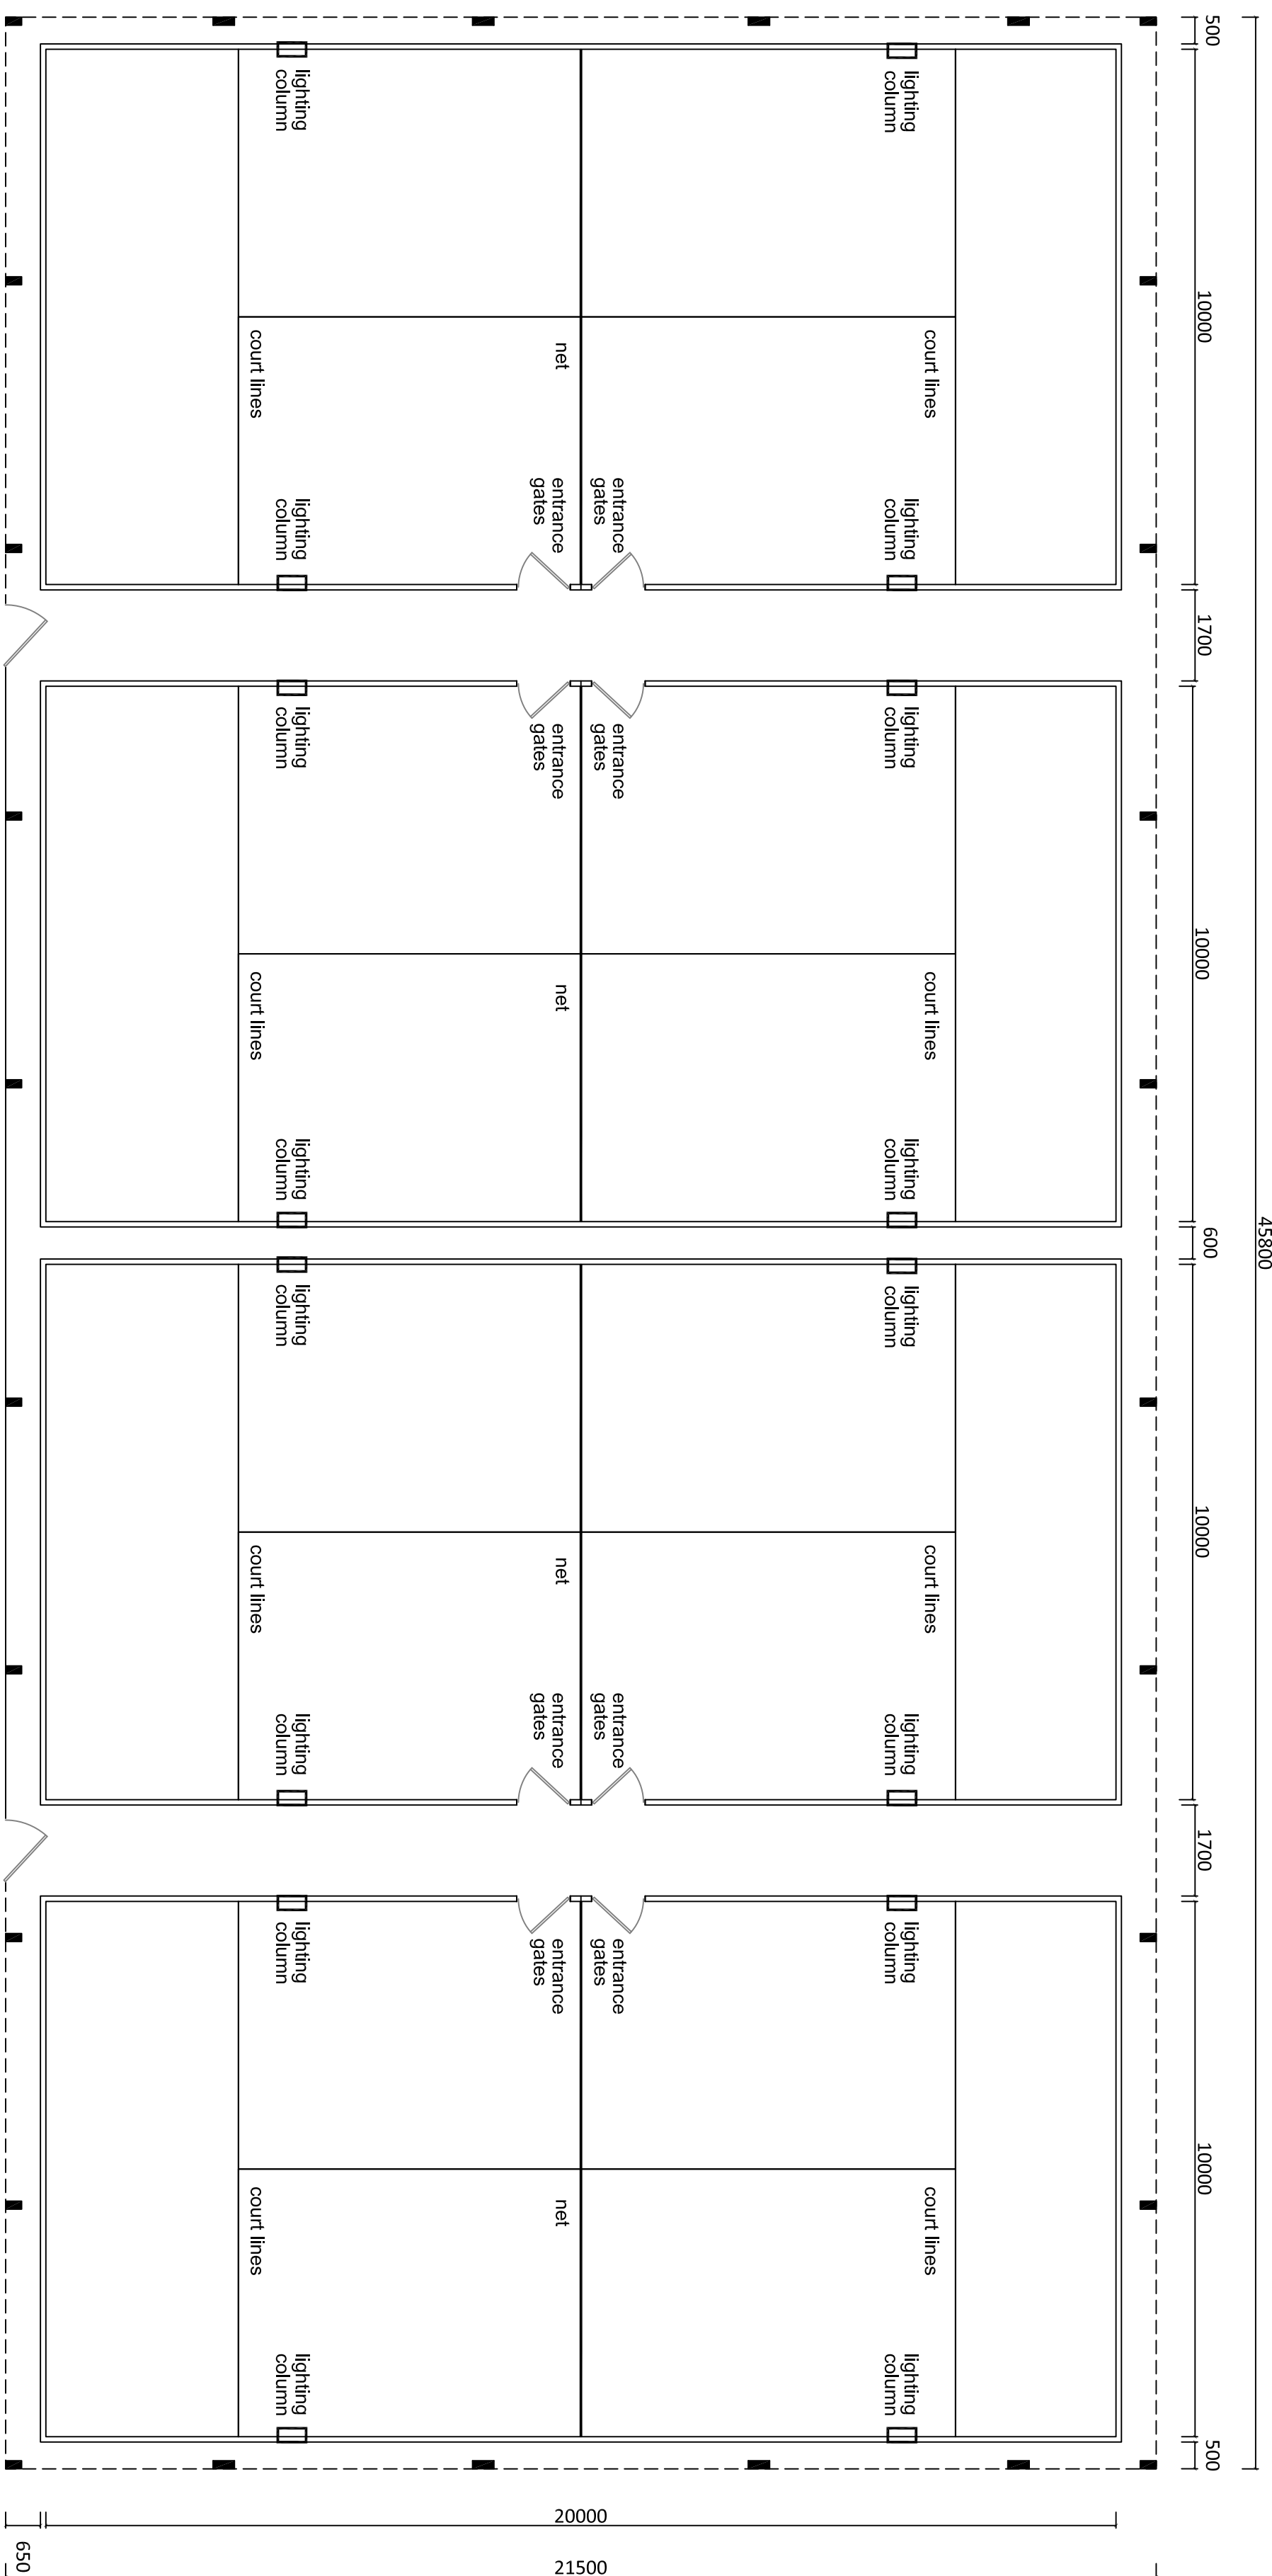

Floor Plan

Client:	Pulse Patel	Scale:	1:100 @ A1
Project:	Land at Deaford Lane, Kibby Muxloe, Leicester LE5 2BR	0 1 2 3 4 5	
Drawn:	Proposed Plans & Elevations	Status:	P.LANNING
Dwg No.:	2026/915/04		■

THE DRAWING IS THE PROPERTY OF PINKB SHROUD DESIGNS LTD. IT IS NOT TO BE REPRODUCED OR TRANSMITTED IN ANY FORM OR BY ANY MEANS, ELECTRONIC OR MECHANICAL, INCLUDING PHOTOCOPYING, RECORDING, OR BY ANY INFORMATION STORAGE AND RETRIEVAL SYSTEM, WITHOUT THE WRITTEN PERMISSION OF PINKB SHROUD DESIGNS LTD.

© Pinkb Shroud Designs Ltd 2024. All rights reserved. The design and/or appearance may be subject to change without notice.