


NOTES
© COPYRIGHT Cooper Rogers Architects.
No Dimensions to be scaled for construction. Drawing may be scaled for planning purposes only.
Drawing to be read in conjunction with all other associated project information.
Immediately report any discrepancies, errors or omissions on this document to Cooper Rogers Architects. If in doubt ASK.

Revision	Date	By	Note
----------	------	----	------



Front Elevation - Approved (24/00561/REM)
Scale: 1:100

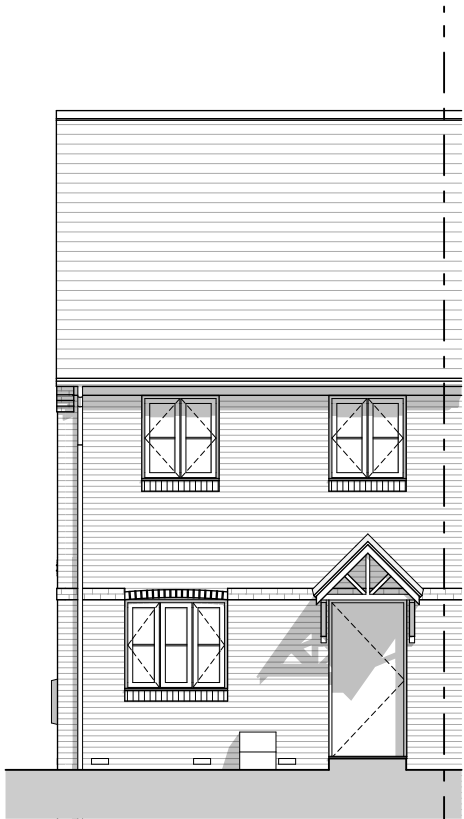

Front Elevation - Proposed
Scale: 1:100


Proposed amendment to front elevation of "Cavan Shared Ownership" and "Cavan First Home" house type
Plots 19, 20, 21, 22, 23, 35, 36, 39, 40

Amendments:
Canopy amended from monopitch canopy type to Apex type with (GRP with on site tiling)



Proposed amendment to front elevation of "Bushmills SP2" house type
Plots 33, 34

Amendments:
Canopy amended from monopitch canopy type to Apex type with (GRP with on site tiling)

 

Scale 1:100

Lagan Homes

Lagan Homes England, Finance House, Beaumont Road,
Banbury, Oxfordshire, OX16 1RH
T. 01295 201050 - E. info@laganhomes.com

Cooper
Rogers
architects

a: 42 Patrick Street
Market Harborough
LE16 9HP

e: studio@cooper-rogers.com
t: 07912563833
w: www.cooper-rogers.com

Project title:
**RATBY
PHASE 2**

Drawing title:
**Cavan and Bushmills Planning
Amendment**

BUILDING REGS

Scale	By	Date
1:100 at A3	MRC	14/04/2026

Drawing Number
2311-CR-01-ZZ-DR-A-0011-P01