




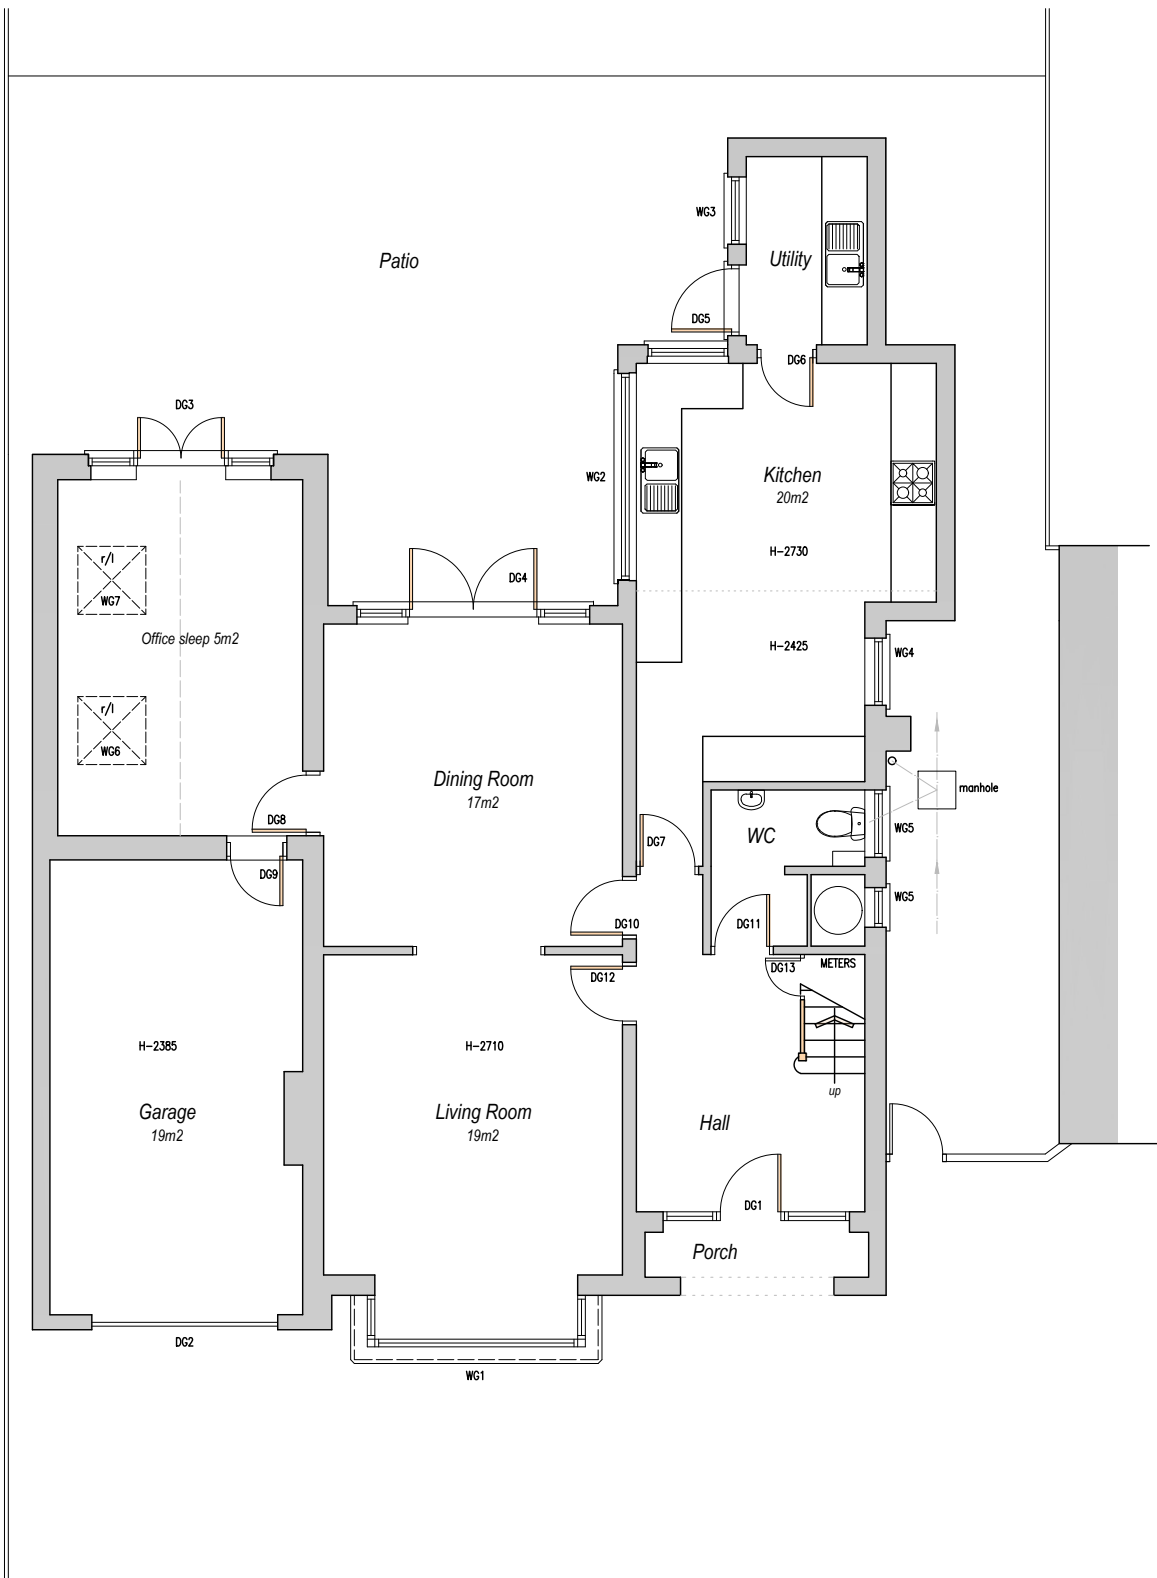

Ground Floor Plan  
120m2

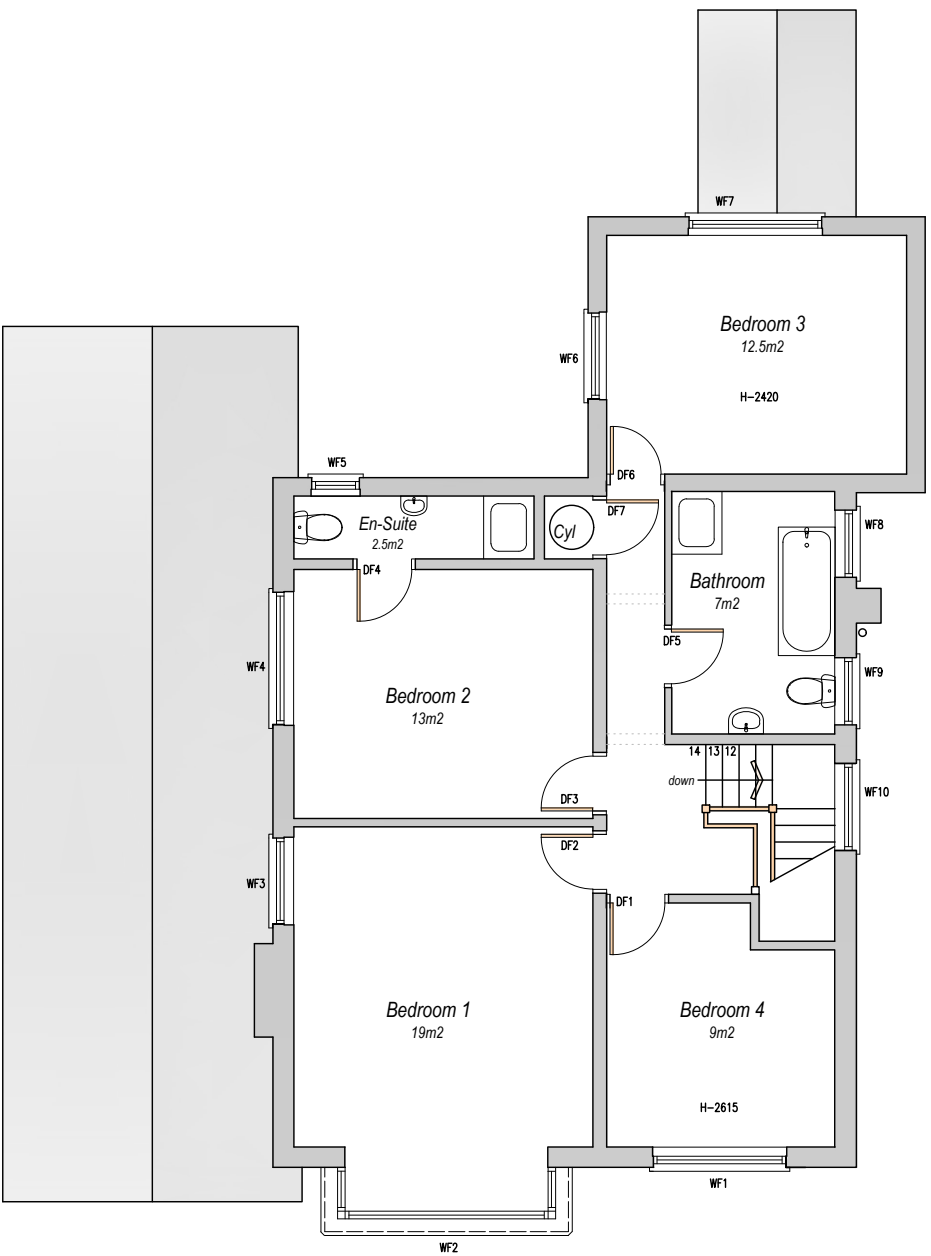

First Floor Plan  
77m2

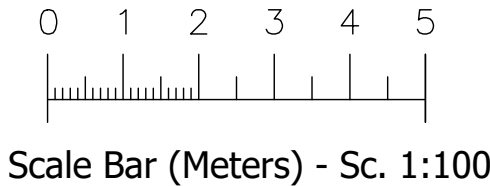

Pharaoh Designs  
j.asbury@blueyonder.co.uk

keys  
group

|                                                               |                |                       |           |
|---------------------------------------------------------------|----------------|-----------------------|-----------|
| Client<br>Keys Group                                          |                |                       |           |
| Site<br>68 Leicester Road<br>Hinckley, Leicester.<br>LE10 1LT |                |                       |           |
| Scale<br>1:100                                                |                | Date<br>Feb 2025      |           |
| Dwg. title<br>Existing Plans                                  |                |                       |           |
| Job No.<br>13/02/25                                           | Dwg. no.<br>01 | Plot Size<br>1:100 A3 | Rev.<br>- |