



This drawing is protected under the copyright designers & patents act 1988. Do not scale, plotted dimensions only are to be taken as current information. All dimensions coordinates and levels are to be checked and confirmed on site prior to any works being undertaken.

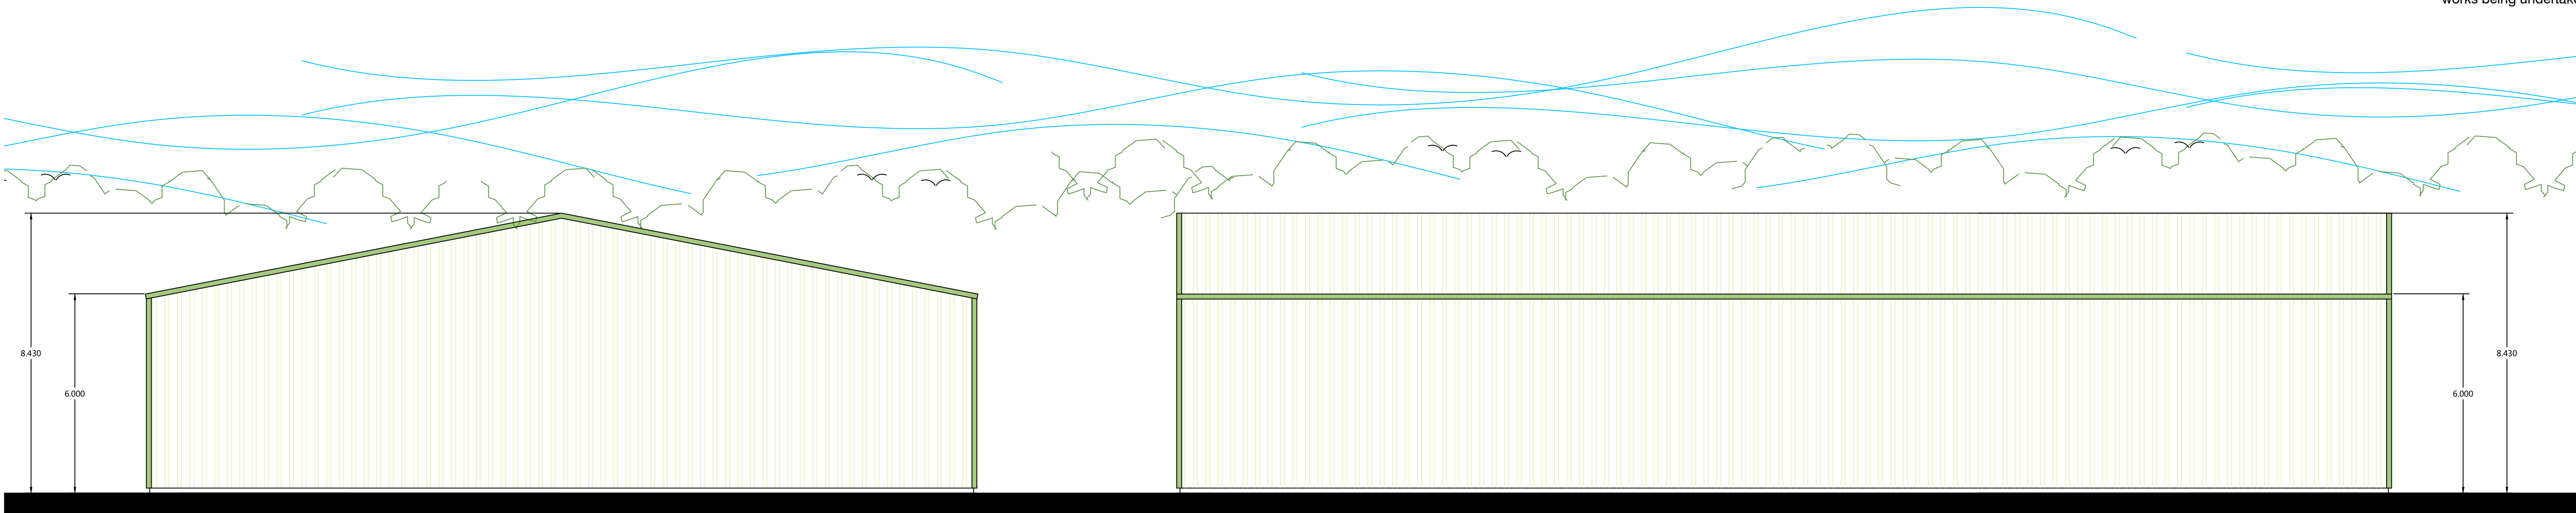


North Elevation


East Elevation

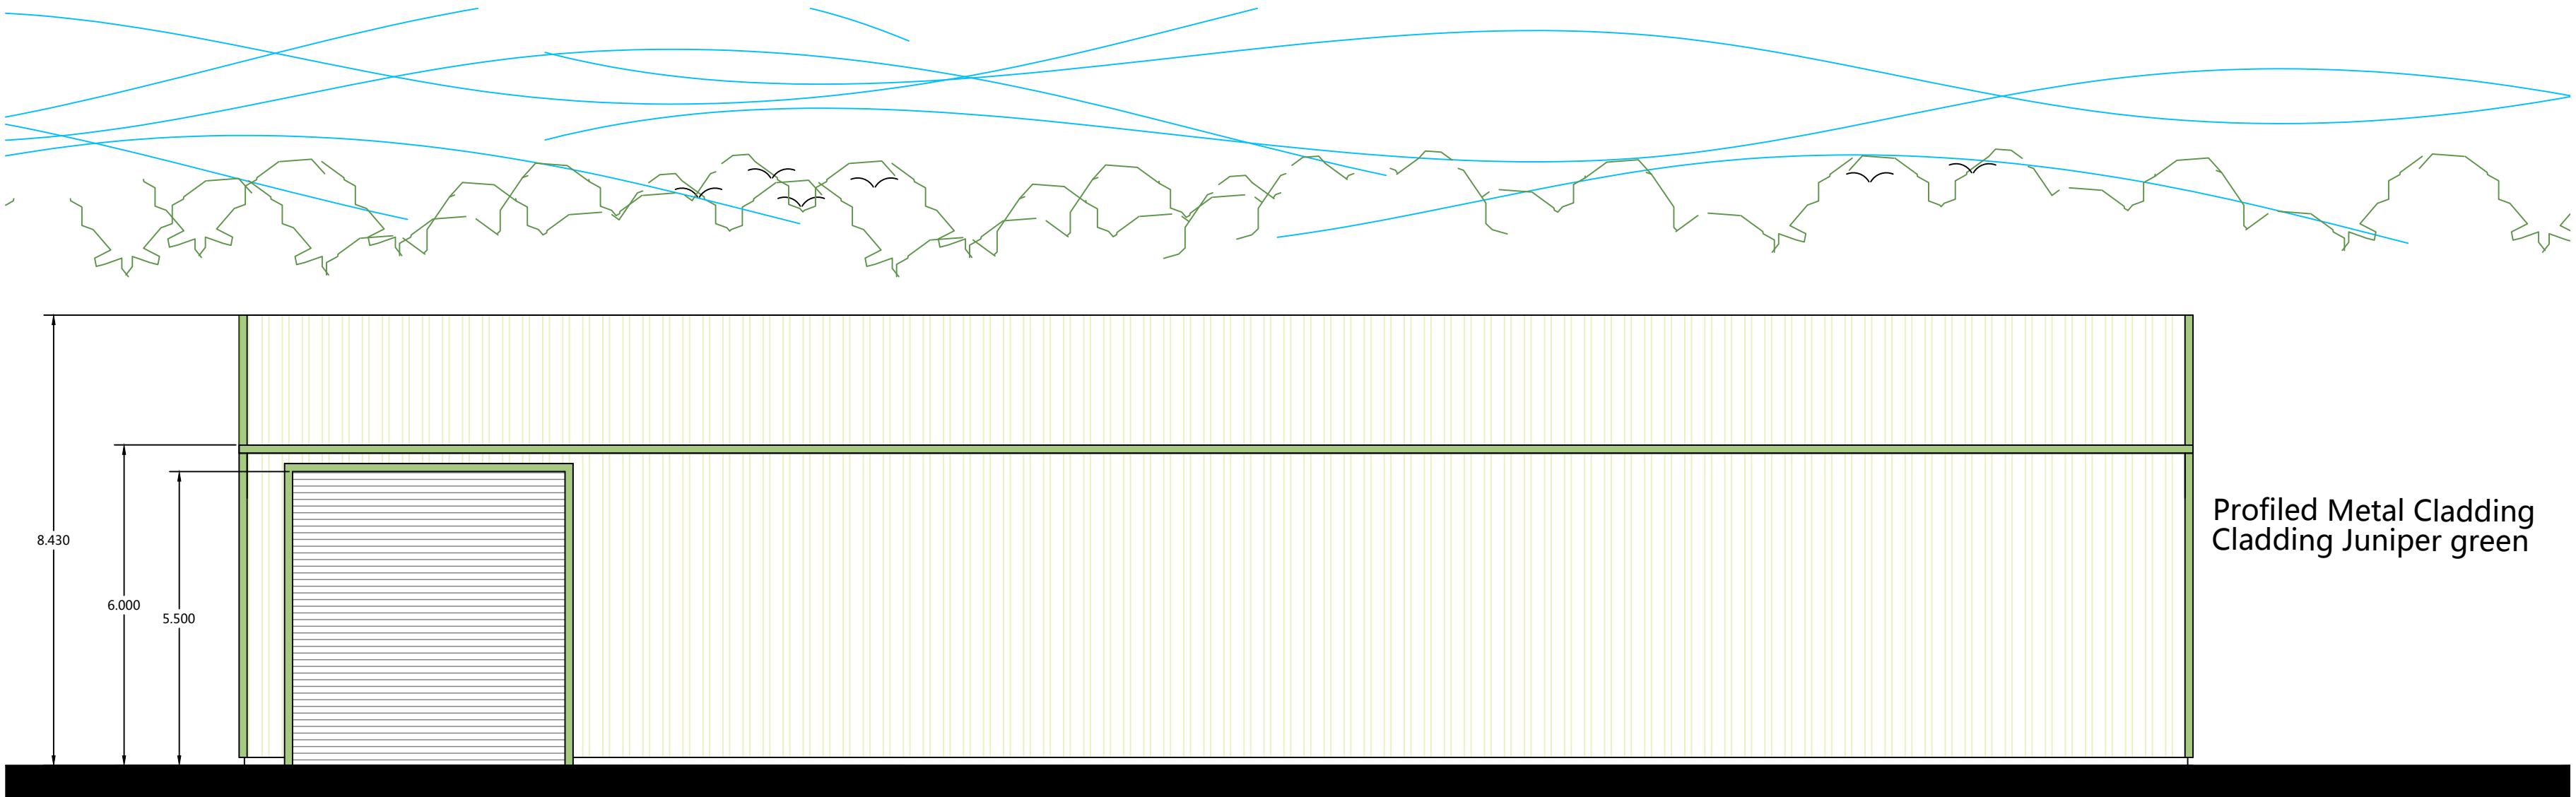

West Elevation

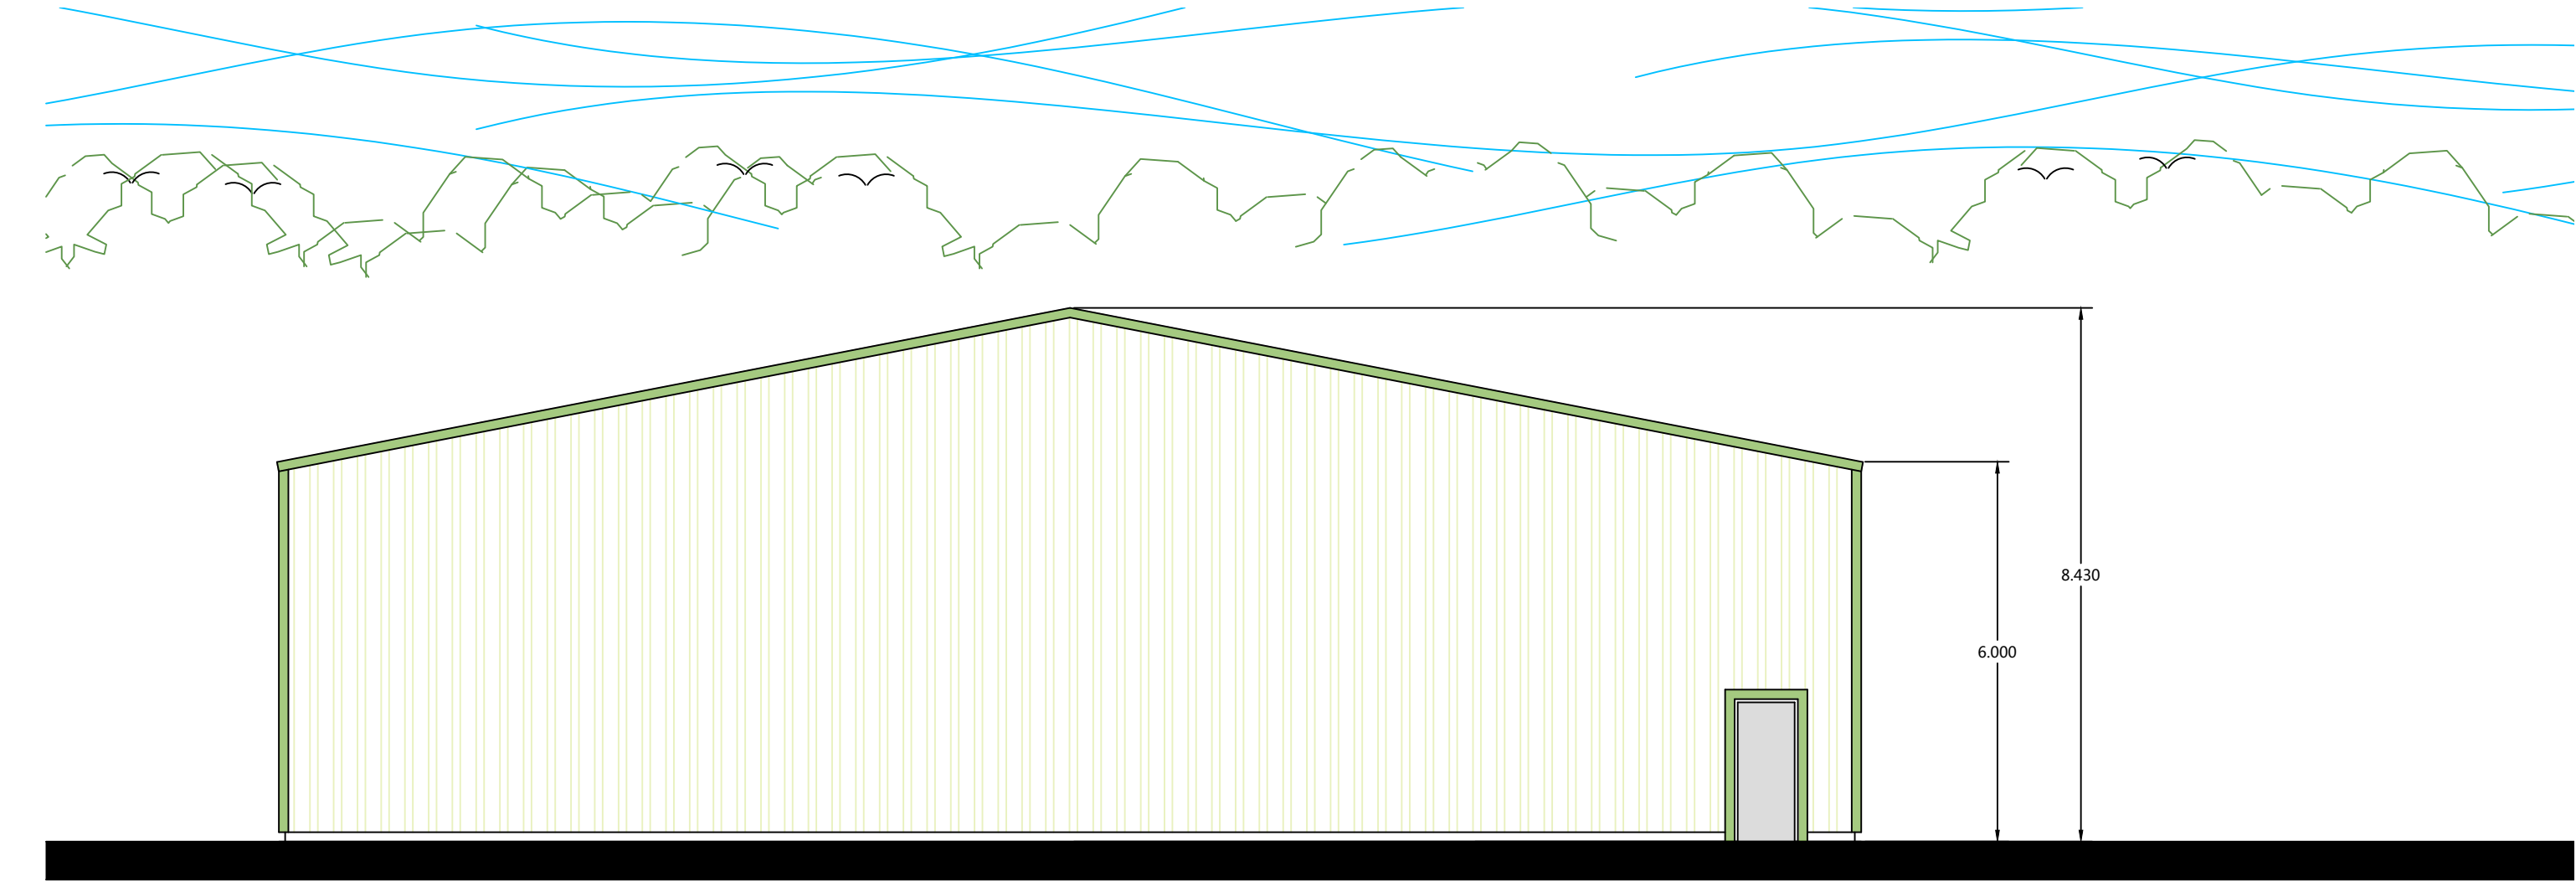

South Elevation

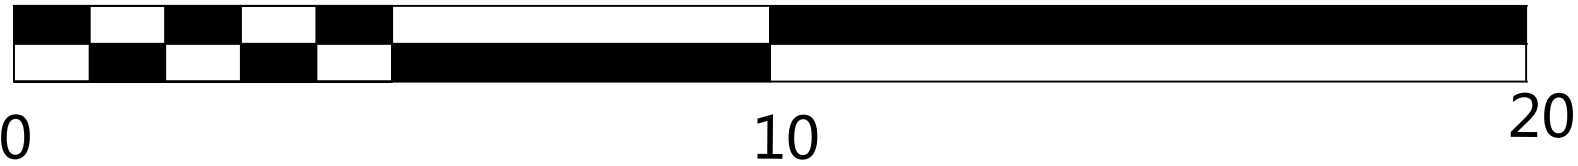

Profiled Metal Cladding
Cladding Juniper green

Client,
ELMSLODGE CONSTRUCTION LTD

Kirkby Old Parks Farm

Plan as Proposed

Scale. 1:100 @ A1 Date. Feb 25
Dwg No. 2005 Revision. -

Brook House Consulting

BHC
The Edge
Syston Road,
Cossington,
Leicester.
LE7 4UZ

Tel:- 0116 2169415 E mail:- mail@brookhouseconsulting.com