



## Front Elevation




## Side Elevation


## Side Elevation



## Rear Elevation

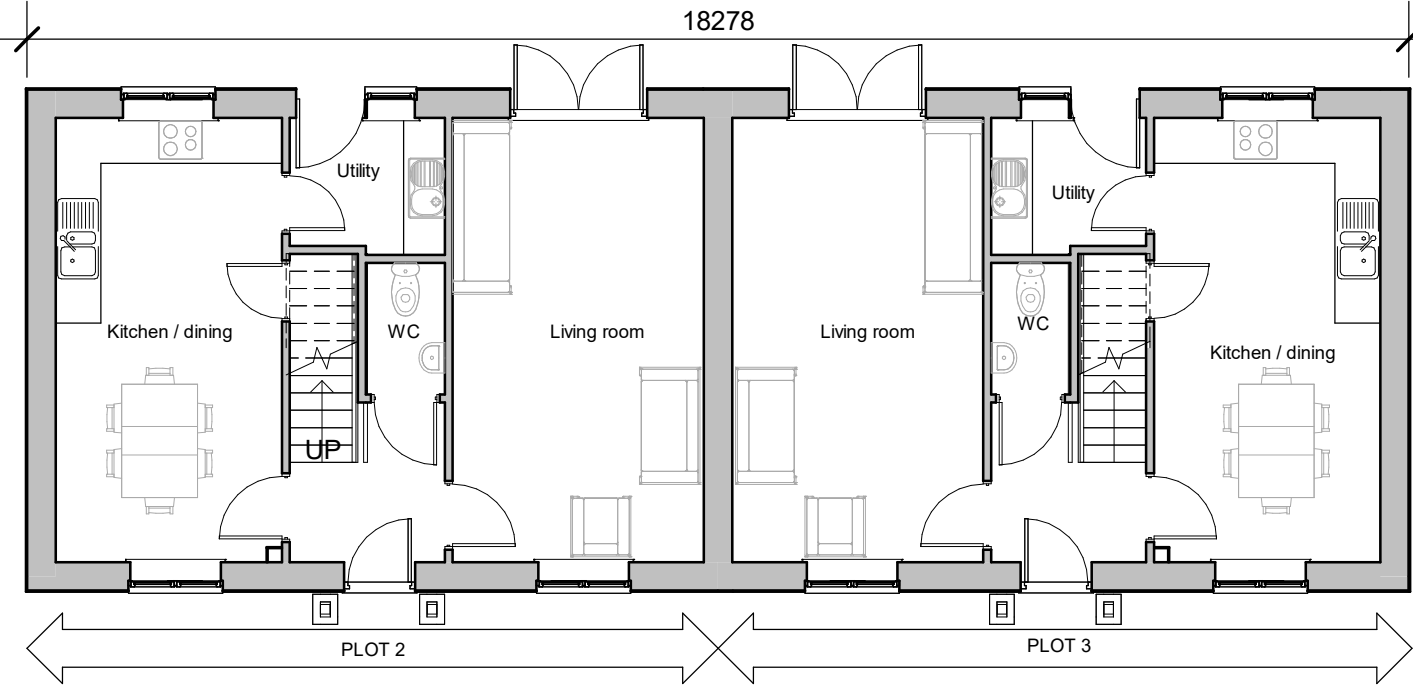

## Ground Floor Plan

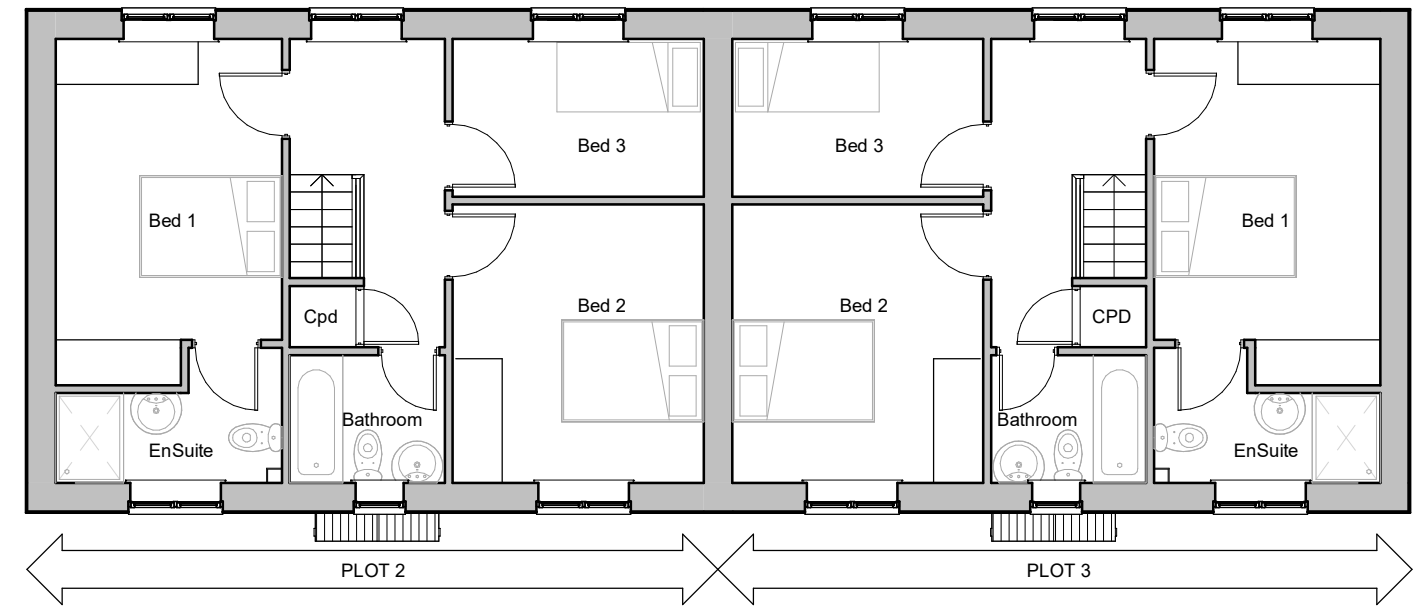

## First Floor Plan

[illegible]

|   |                                                       |           |             |
|---|-------------------------------------------------------|-----------|-------------|
| Client   |                                                       |           |             |
| <h1 style="text-align: center;">ROM Developments</h1>   |                                                       |           |             |
| Project   | <p>Proposed dwellings<br/>Hinckley Rd<br/>Burbage</p> | Scale     | Sheet       |
|   |                                                       | 1:100     | A3          |
| Drawing   | <p>Plots 2 &amp; 3</p>                                | Date      | Job No.     |
|   |                                                       | June 2026 | 25/99       |
|   |                                                       | Author    | Drawing No. |
|   |                                                       | MEG       | 21          |
| <p>Checked by</p> <p>LJW</p>   |                                                       |           |             |
| <p>THE COPYRIGHT OF THIS DRAWING IS VESTED IN HAYWARD ARCHITECTS LTD.<br/>         REPRODUCTION IN ANY FORM, EITHER IN WHOLE OR IN PART IS FORBIDDEN WITHOUT THE PRIOR WRITTEN PERMISSION<br/>         OF THE COPYRIGHT HOLDER. DO NOT SCALE FROM DRAWING AND ONLY FIGURED DIMENSIONS ARE TO BE USED</p> |                                                       |           |             |

GIA: 100.6 m<sup>2</sup> / 1084 ft<sup>2</sup>

# hayward

ARCHITECTS LTD

19 Station Road  
Hinckley  
Leicestershire  
LE10 1AW

Tel: 01455 635 665  
Fax: 01455 618 971

[www.hayward-architects.co.uk](http://www.hayward-architects.co.uk)

## Planning