




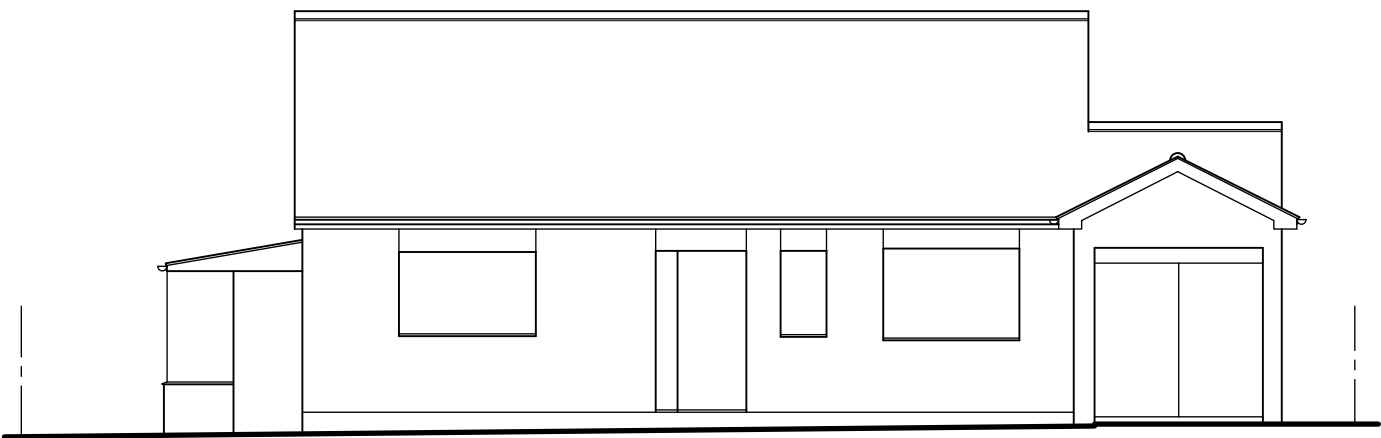


front
ELEVATIONS AS EXISTING 1:100

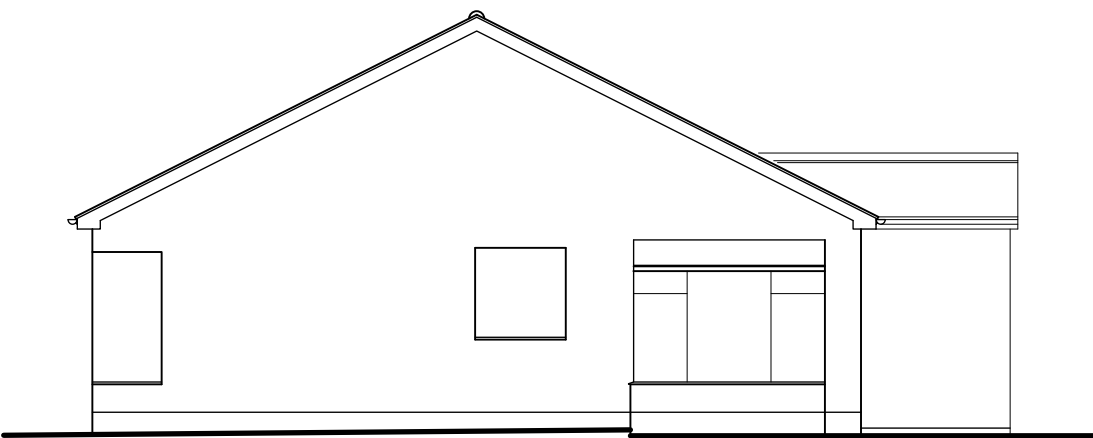


side

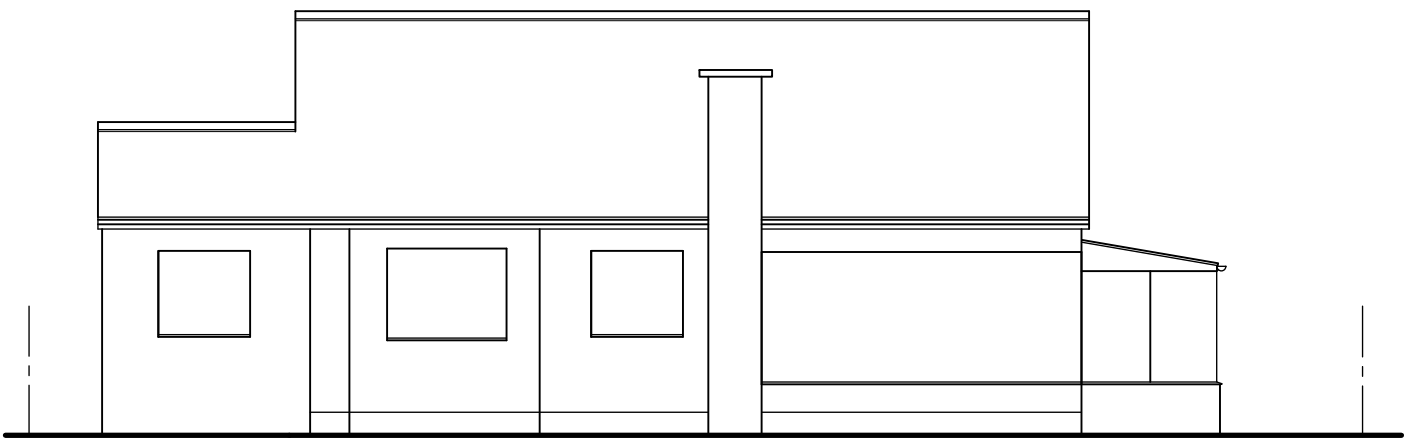


rear

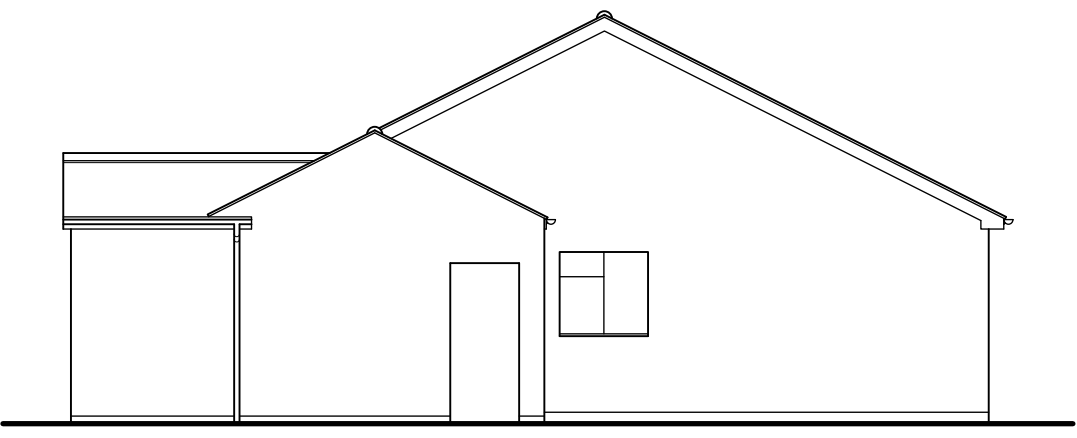


side

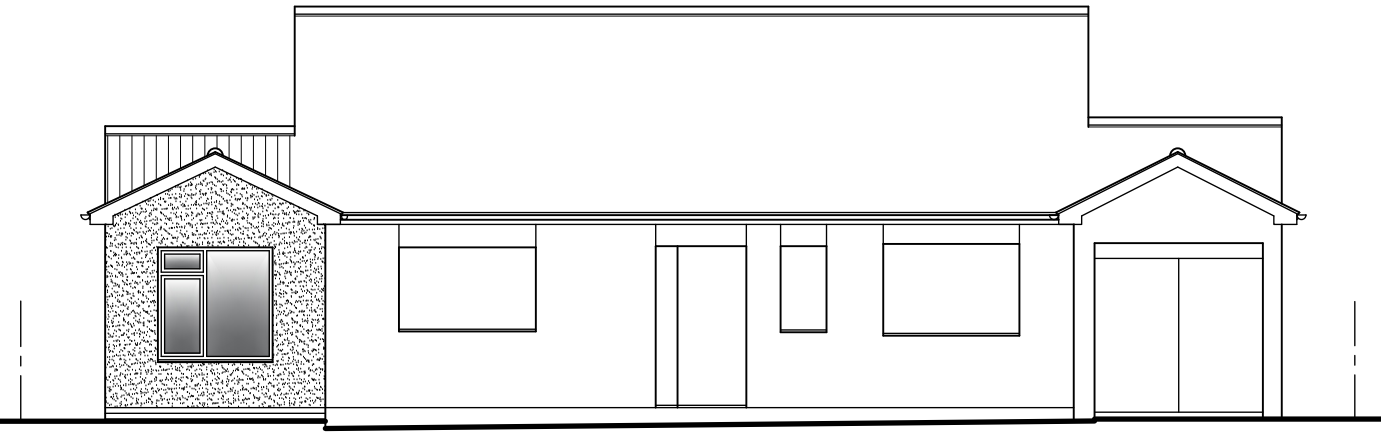


front
ELEVATIONS AS PROPOSED 1:100

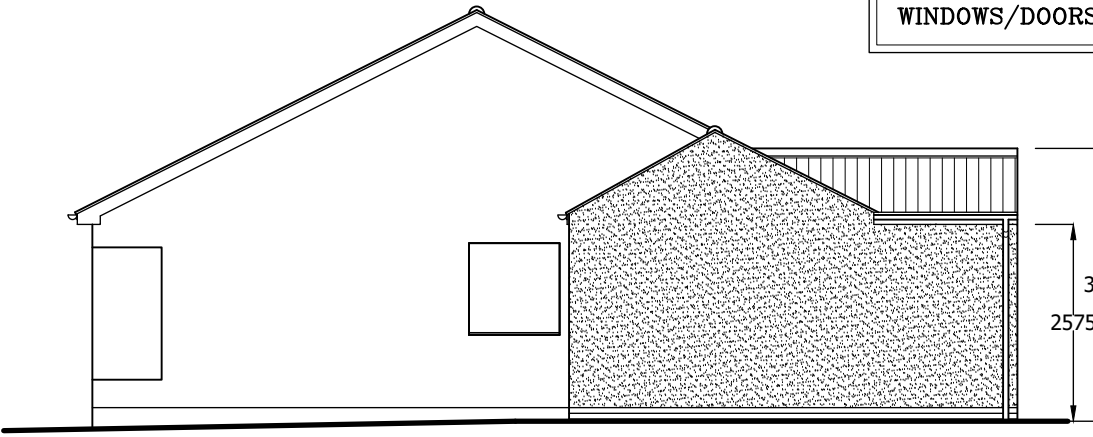

side

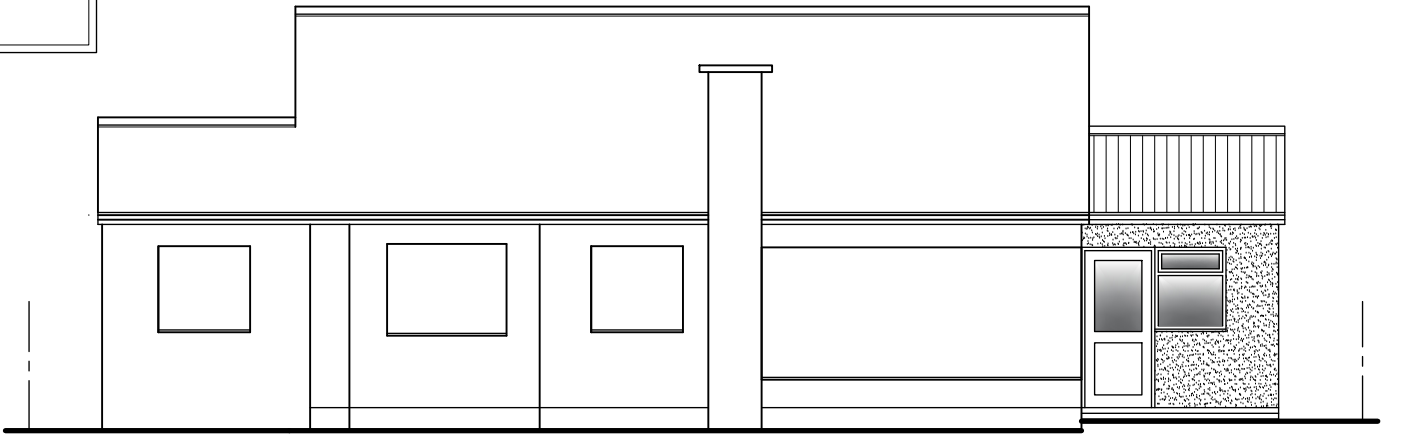


rear

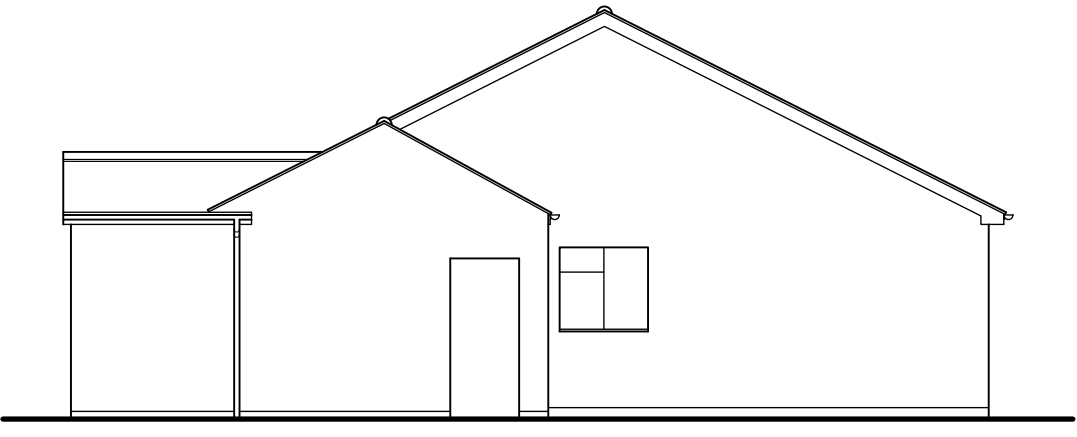


side


MATERIALS SPECIFICATION -
WALLS - SMOOTH PAINTED RENDER.
ROOF - TILES TO MATCH
WINDOWS/DOORS - WHITE UPVC

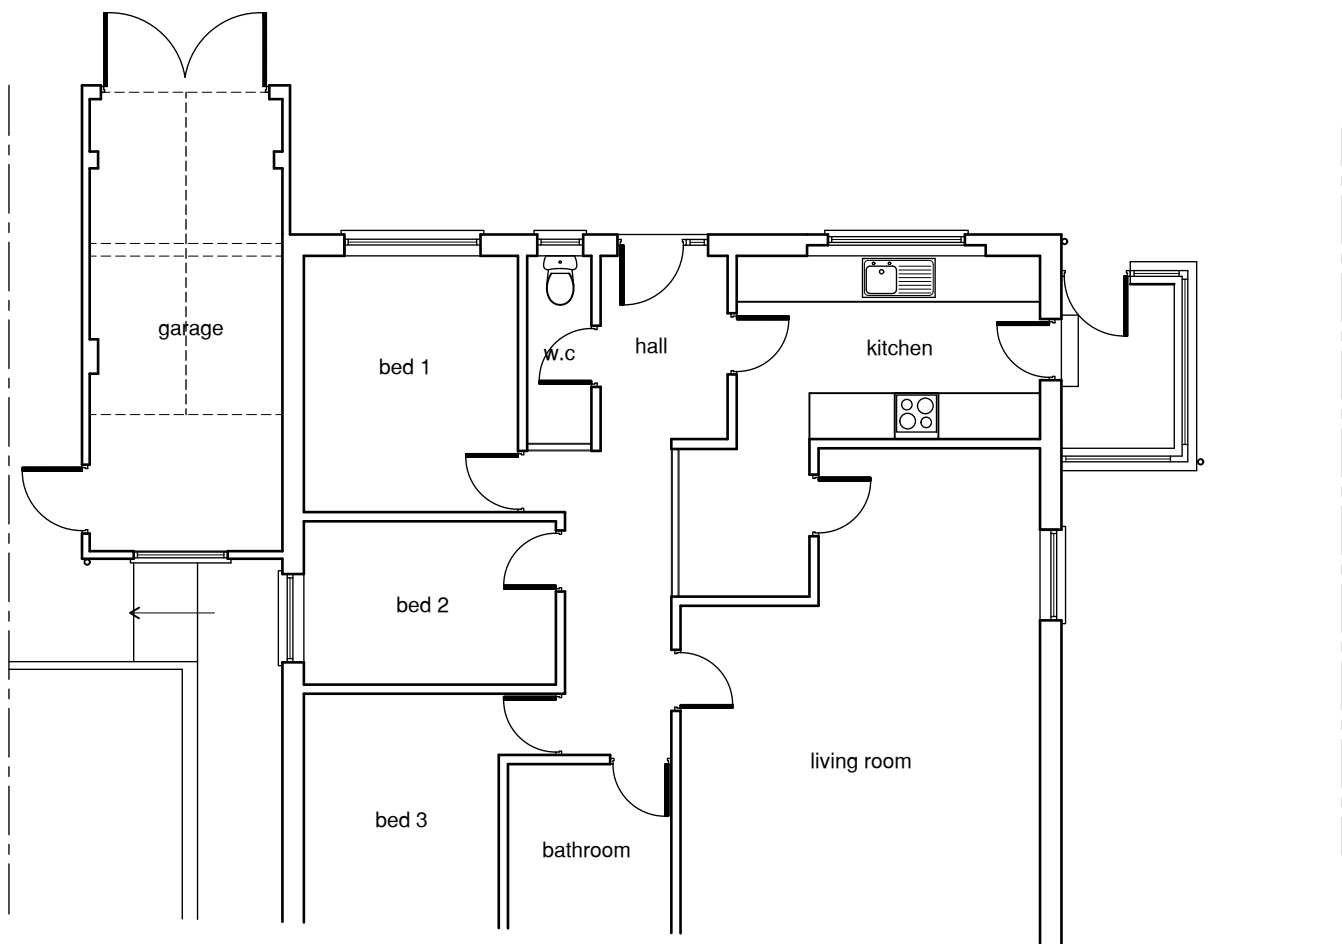


GROUND FLOOR PLAN AS EXISTING 1:100

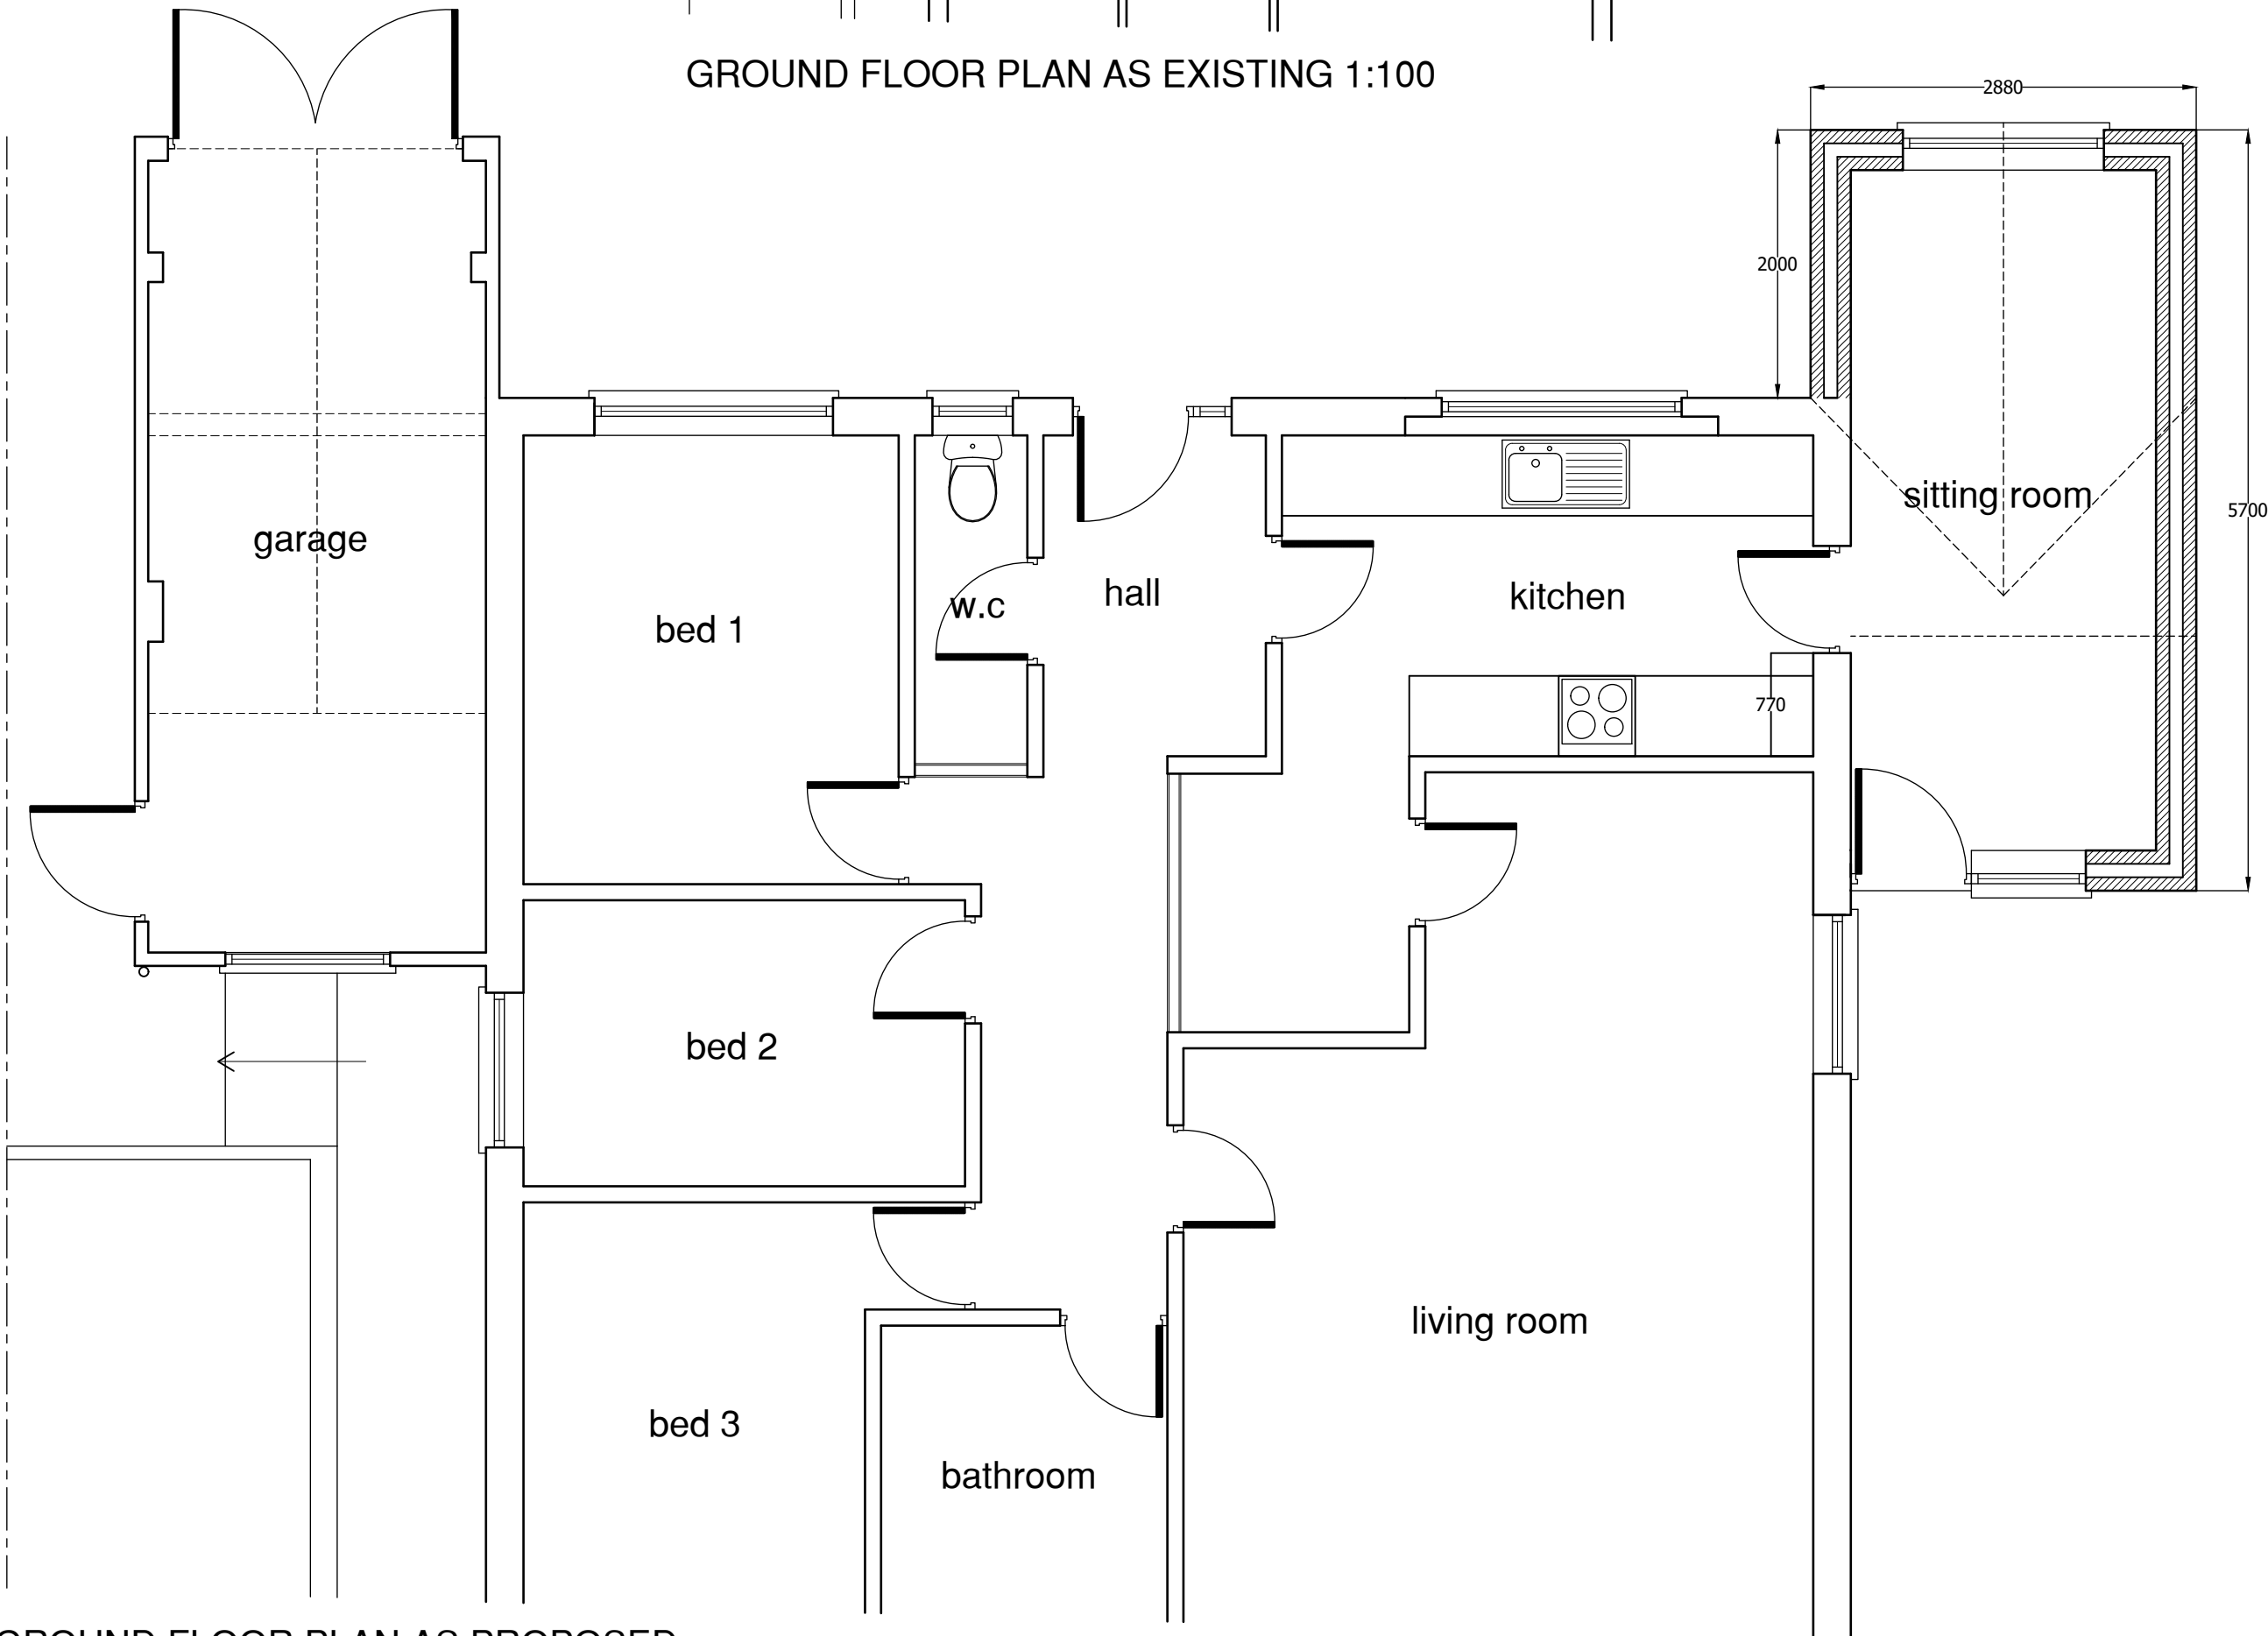

GROUND FLOOR PLAN AS PROPOSED

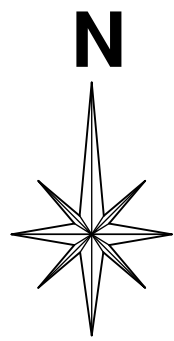

SITE LOCATION PLAN 1:1250

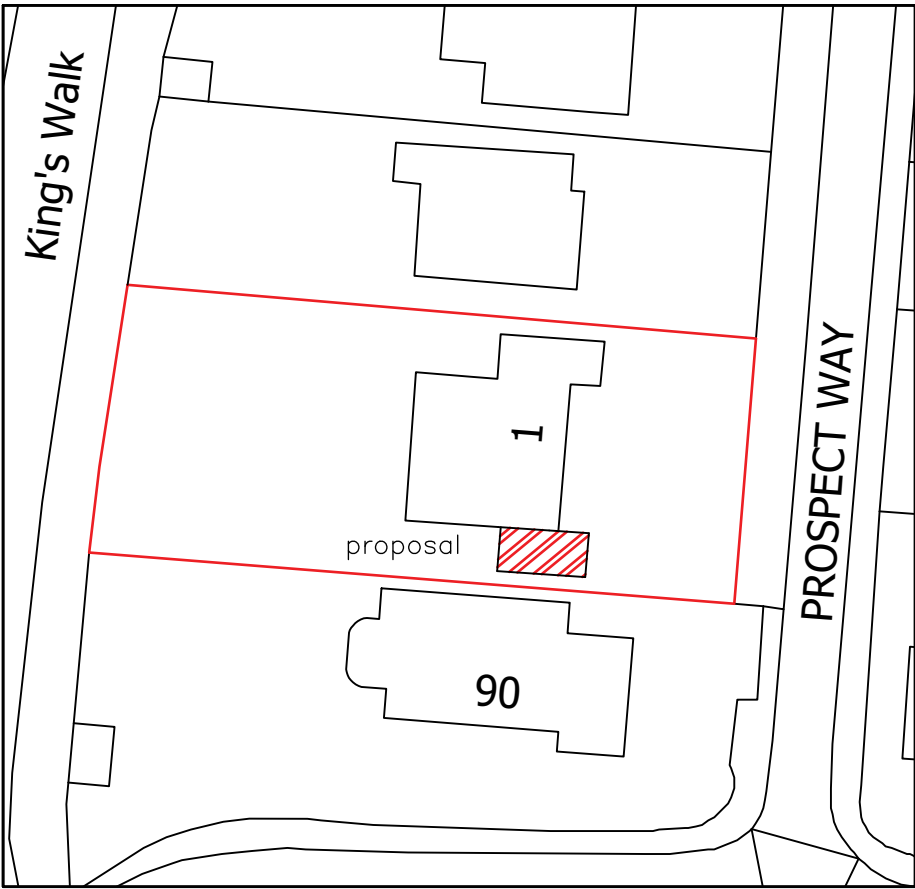

SITE PLAN AS PROPOSED 1:500



SITE PLAN AS EXISTING 1:500

A.J.S
ARCHITECTURAL SERVICES

Please reply to:
156A Fosse rd nth
Leicester
LE3 5ES
Mobile: 07974 263607
Email: andyaskedys@aol.com

Project **PROPOSED EXTENSION &
ALTERATIONS AT:
1 PROSPECT WAY
EARL SHILTON
FOR: MR. NEWTON**

Sheet Title **PLANS & ELEVATIONS
EXISTING & PROPOSED**

Scale **1:50, 1:100** Ref **2026/9699/01B**

Date **JUNE 2026** Drawn **AJS**

ALL DIMENSIONS TO BE CHECKED ON SITE. DO NOT SCALE OFF DRAWING.
THIS DRAWING IS THE COPYRIGHT OF THE ARCHITECT AND NOT TO BE REPRODUCED
WITHOUT THEIR PERMISSION. ORIGINATE SURVEY MAP INFORMATION REPRODUCED WITH
PERMISSION OF HMSO CROWN COPYRIGHT RESERVED.