

Legend:

- TV Point
Phone Point
13A Power Socket
Fused Socket
Shaver Socket
Extractor Fan
Lantern Light
Down Light
Light Dimmer Switch
Light Switch
Fixed Lighting
Radiator
Vents
Fire Alarm Button
Fire Extinguisher
Floor Level to Datum
Structural Ceiling Height
False Ceiling Height

Notes :

This plan should only be used for its original purpose. SV Surveying Ltd accepts no responsibility for this plan if supplied to any other party other than the original client.

All dimensions / levels should be checked on site prior to design and construction.

The position of electrical points cannot be guaranteed due to access or other restrictions.

Drainage information (where applicable) has been visually inspected from the surface and should be treated as approximate only.

Tree information (where applicable) has been surveyed from ground level and therefore should be treated as approximate only.

Doors and windows positions have been measured to the structural opening wherever possible.

The survey has been fixed to an arbitrary grid.



LAND SURVEYS + COMPUTER MODELLING
BUILDING SURVEYS + SITE ENGINEERING

SV SURVEYING LTD
76B MARKET STREET
ASHBY-DE-LA-ZOUCH
LEICESTERSHIRE
LE65 1AP

Tel 01530 560837
Fax 01530 560123

Email: info@svsurveying.co.uk
www.svsurveying.co.uk

Project

**HICKMAN & SMITH
DUMBLE DYKES**

Drawing

**MEASURED
SITE SURVEY**

Scales

1:100

Drawn/Paper Size

SF/A1

Survey Date


17/02/2023

Drawing No

23031-23-03


DO NOT SCALE

(c) Copyright SV Surveying Ltd 2022.

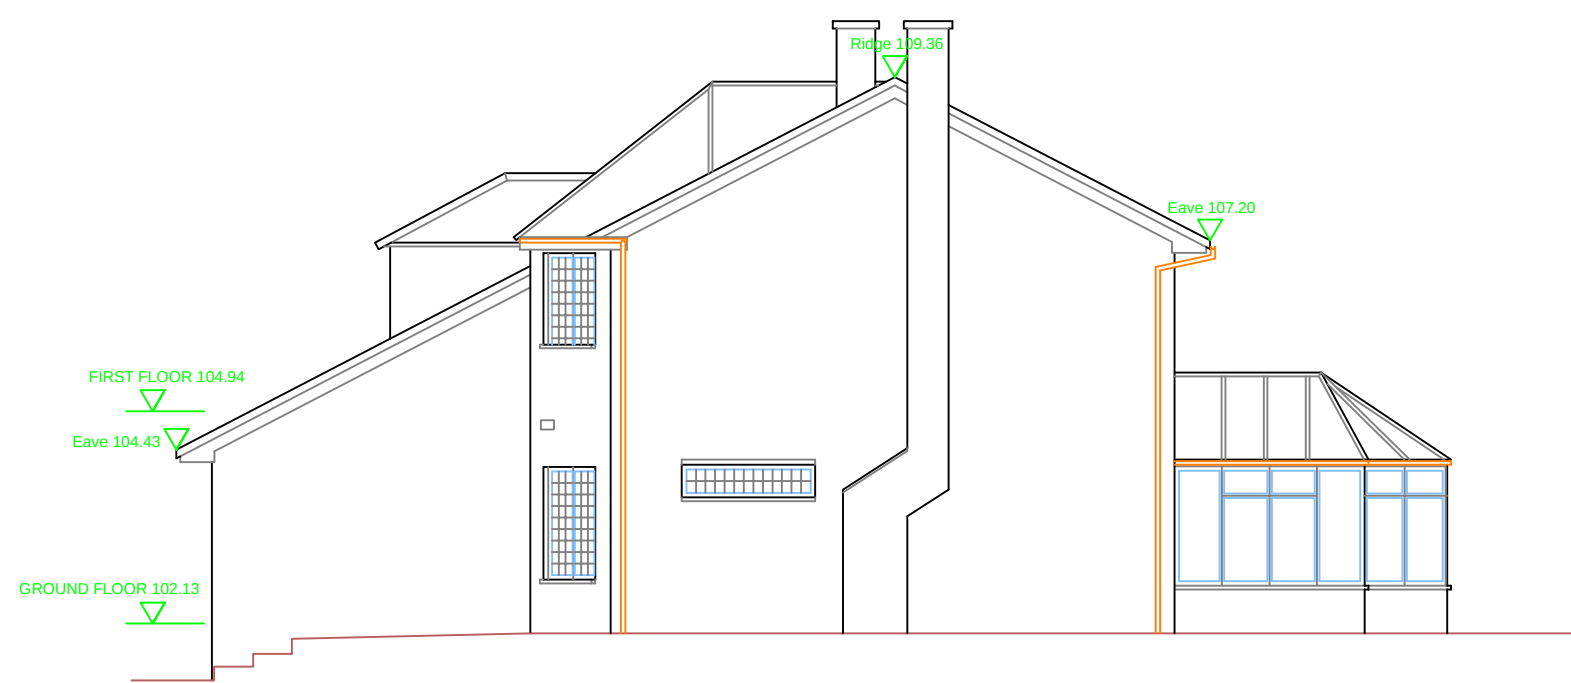


FLANK ELEVATION

DATUM LEVEL = 100.00m

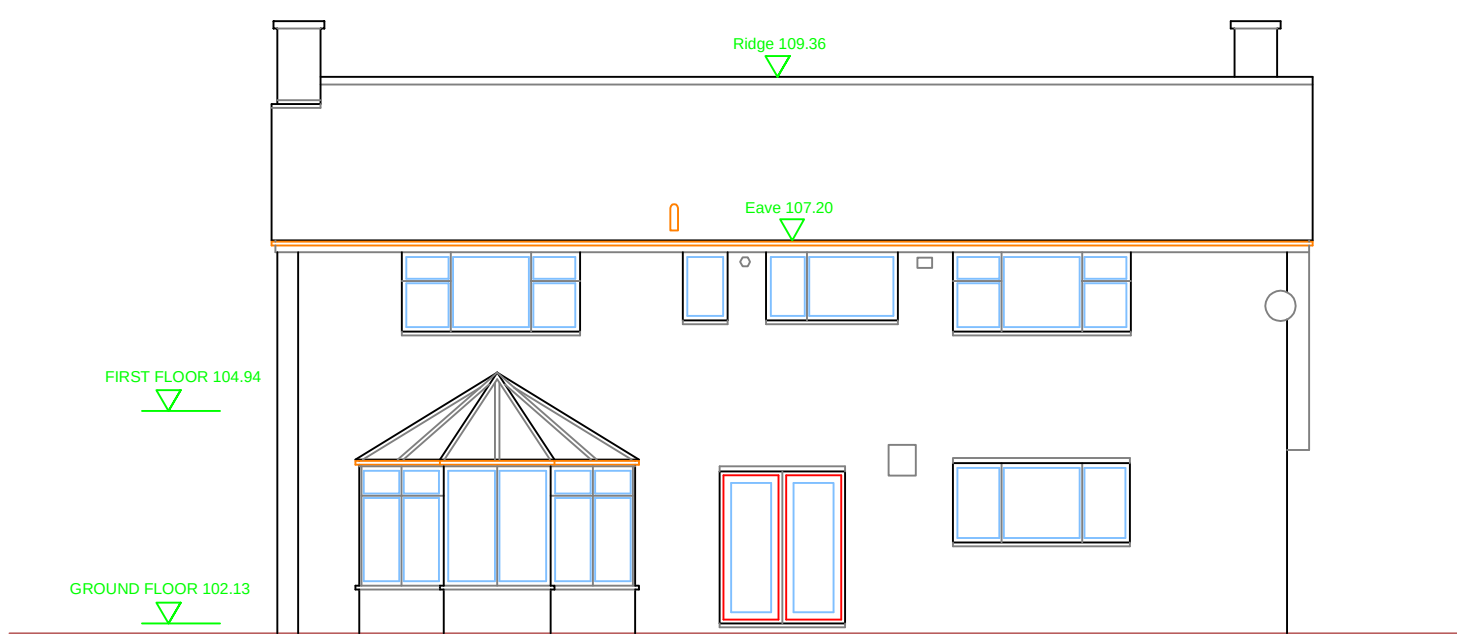


REAR ELEVATION

DATUM LEVEL = 100.00m

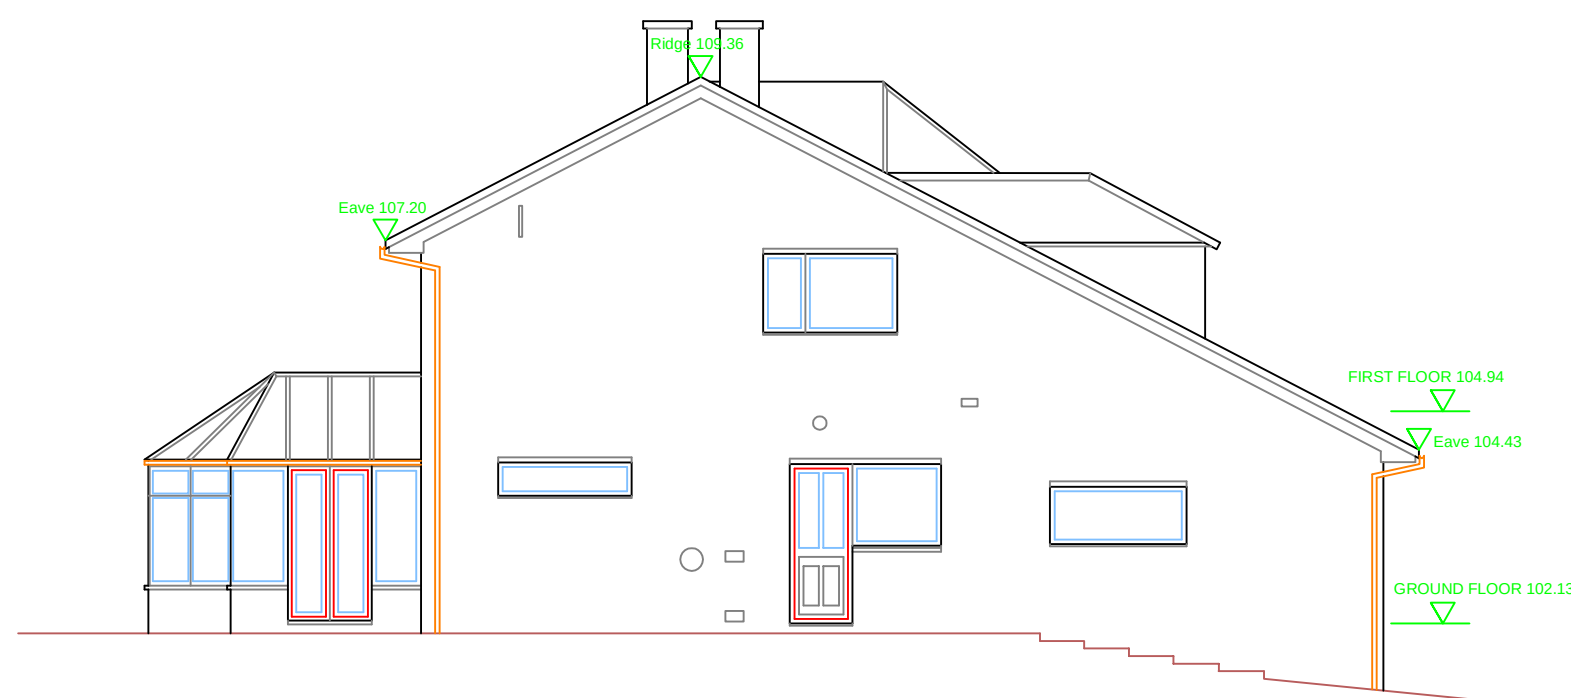


FLANK ELEVATION

DATUM LEVEL = 100.00m

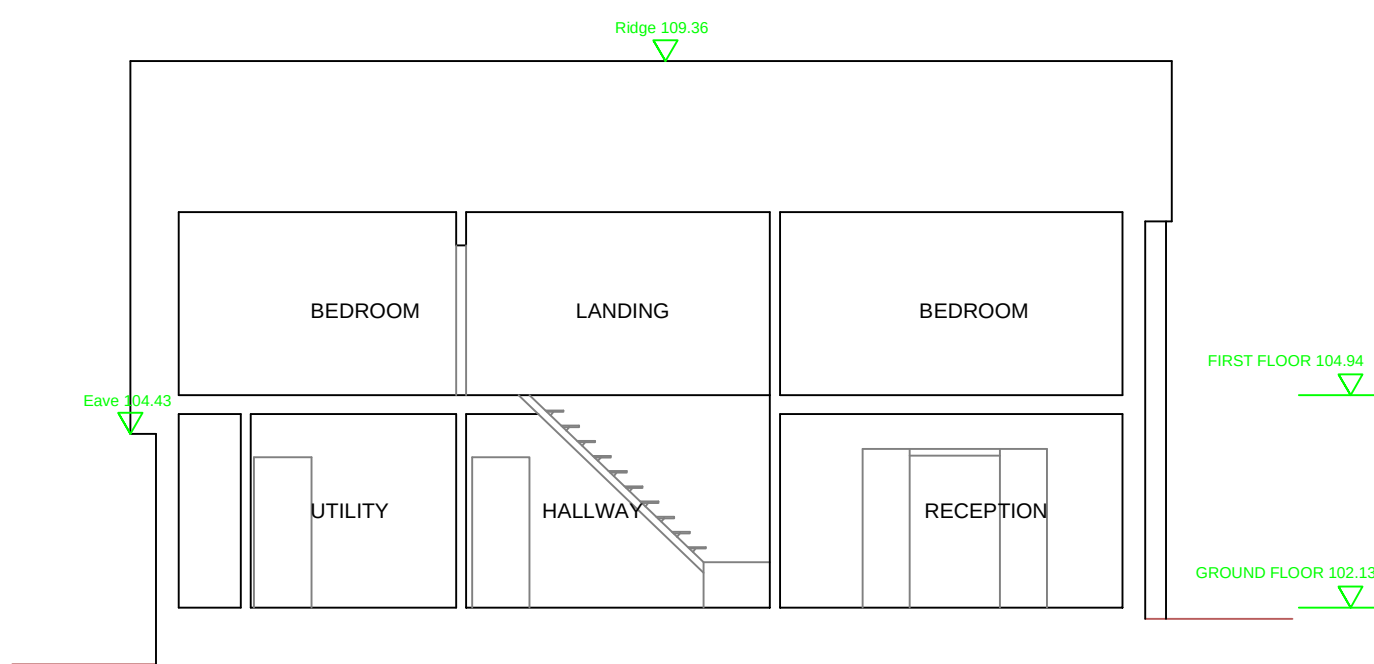

SECTION A-A

DATUM LEVEL = 100.00m

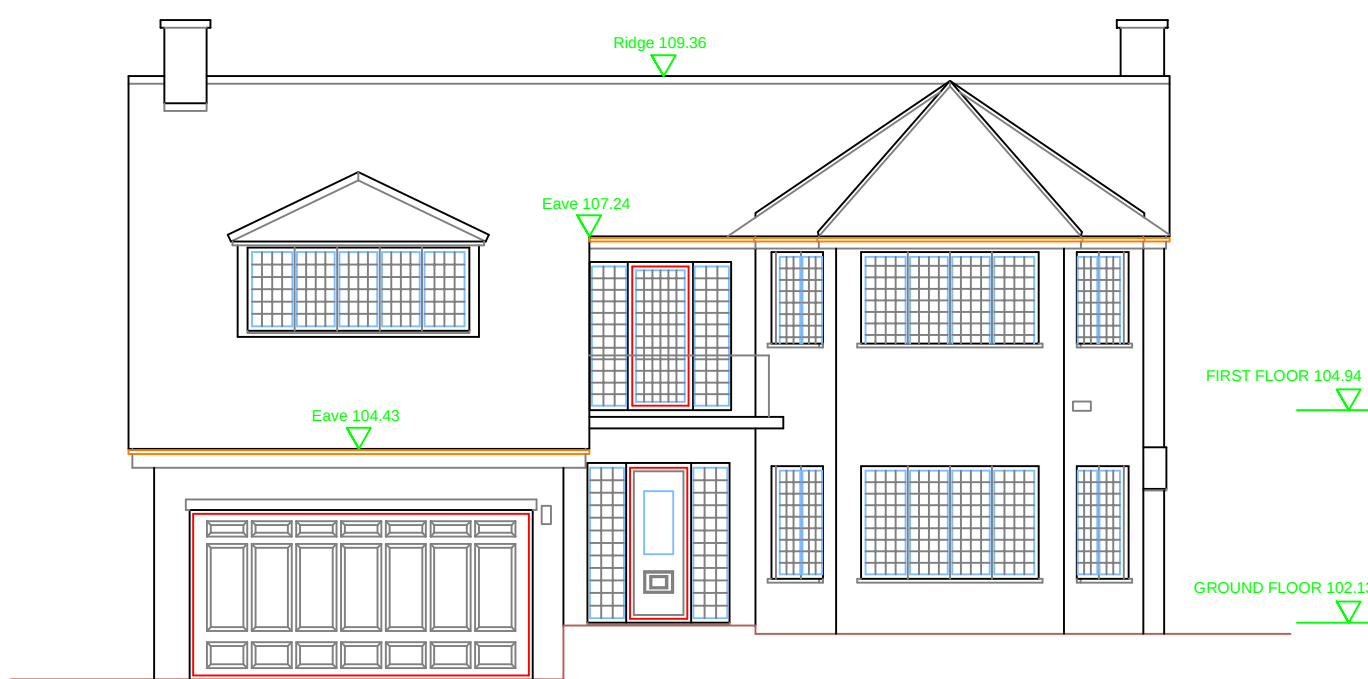

FRONT ELEVATION

DATUM LEVEL = 100.00m

