


The Builder is to check and verify all building and site dimensions, levels and sewer invert levels prior to commencement of work.do not scale off this drawing, work to figured dimensions only.
This drawing must be read and checked with all structural and relevant specialist drawings.
The builder is to comply in all aspects with the current Building Regulations and latest codes of practice.
Ordnance Survey Ltd paper mapping licence / customer account number 100060636.

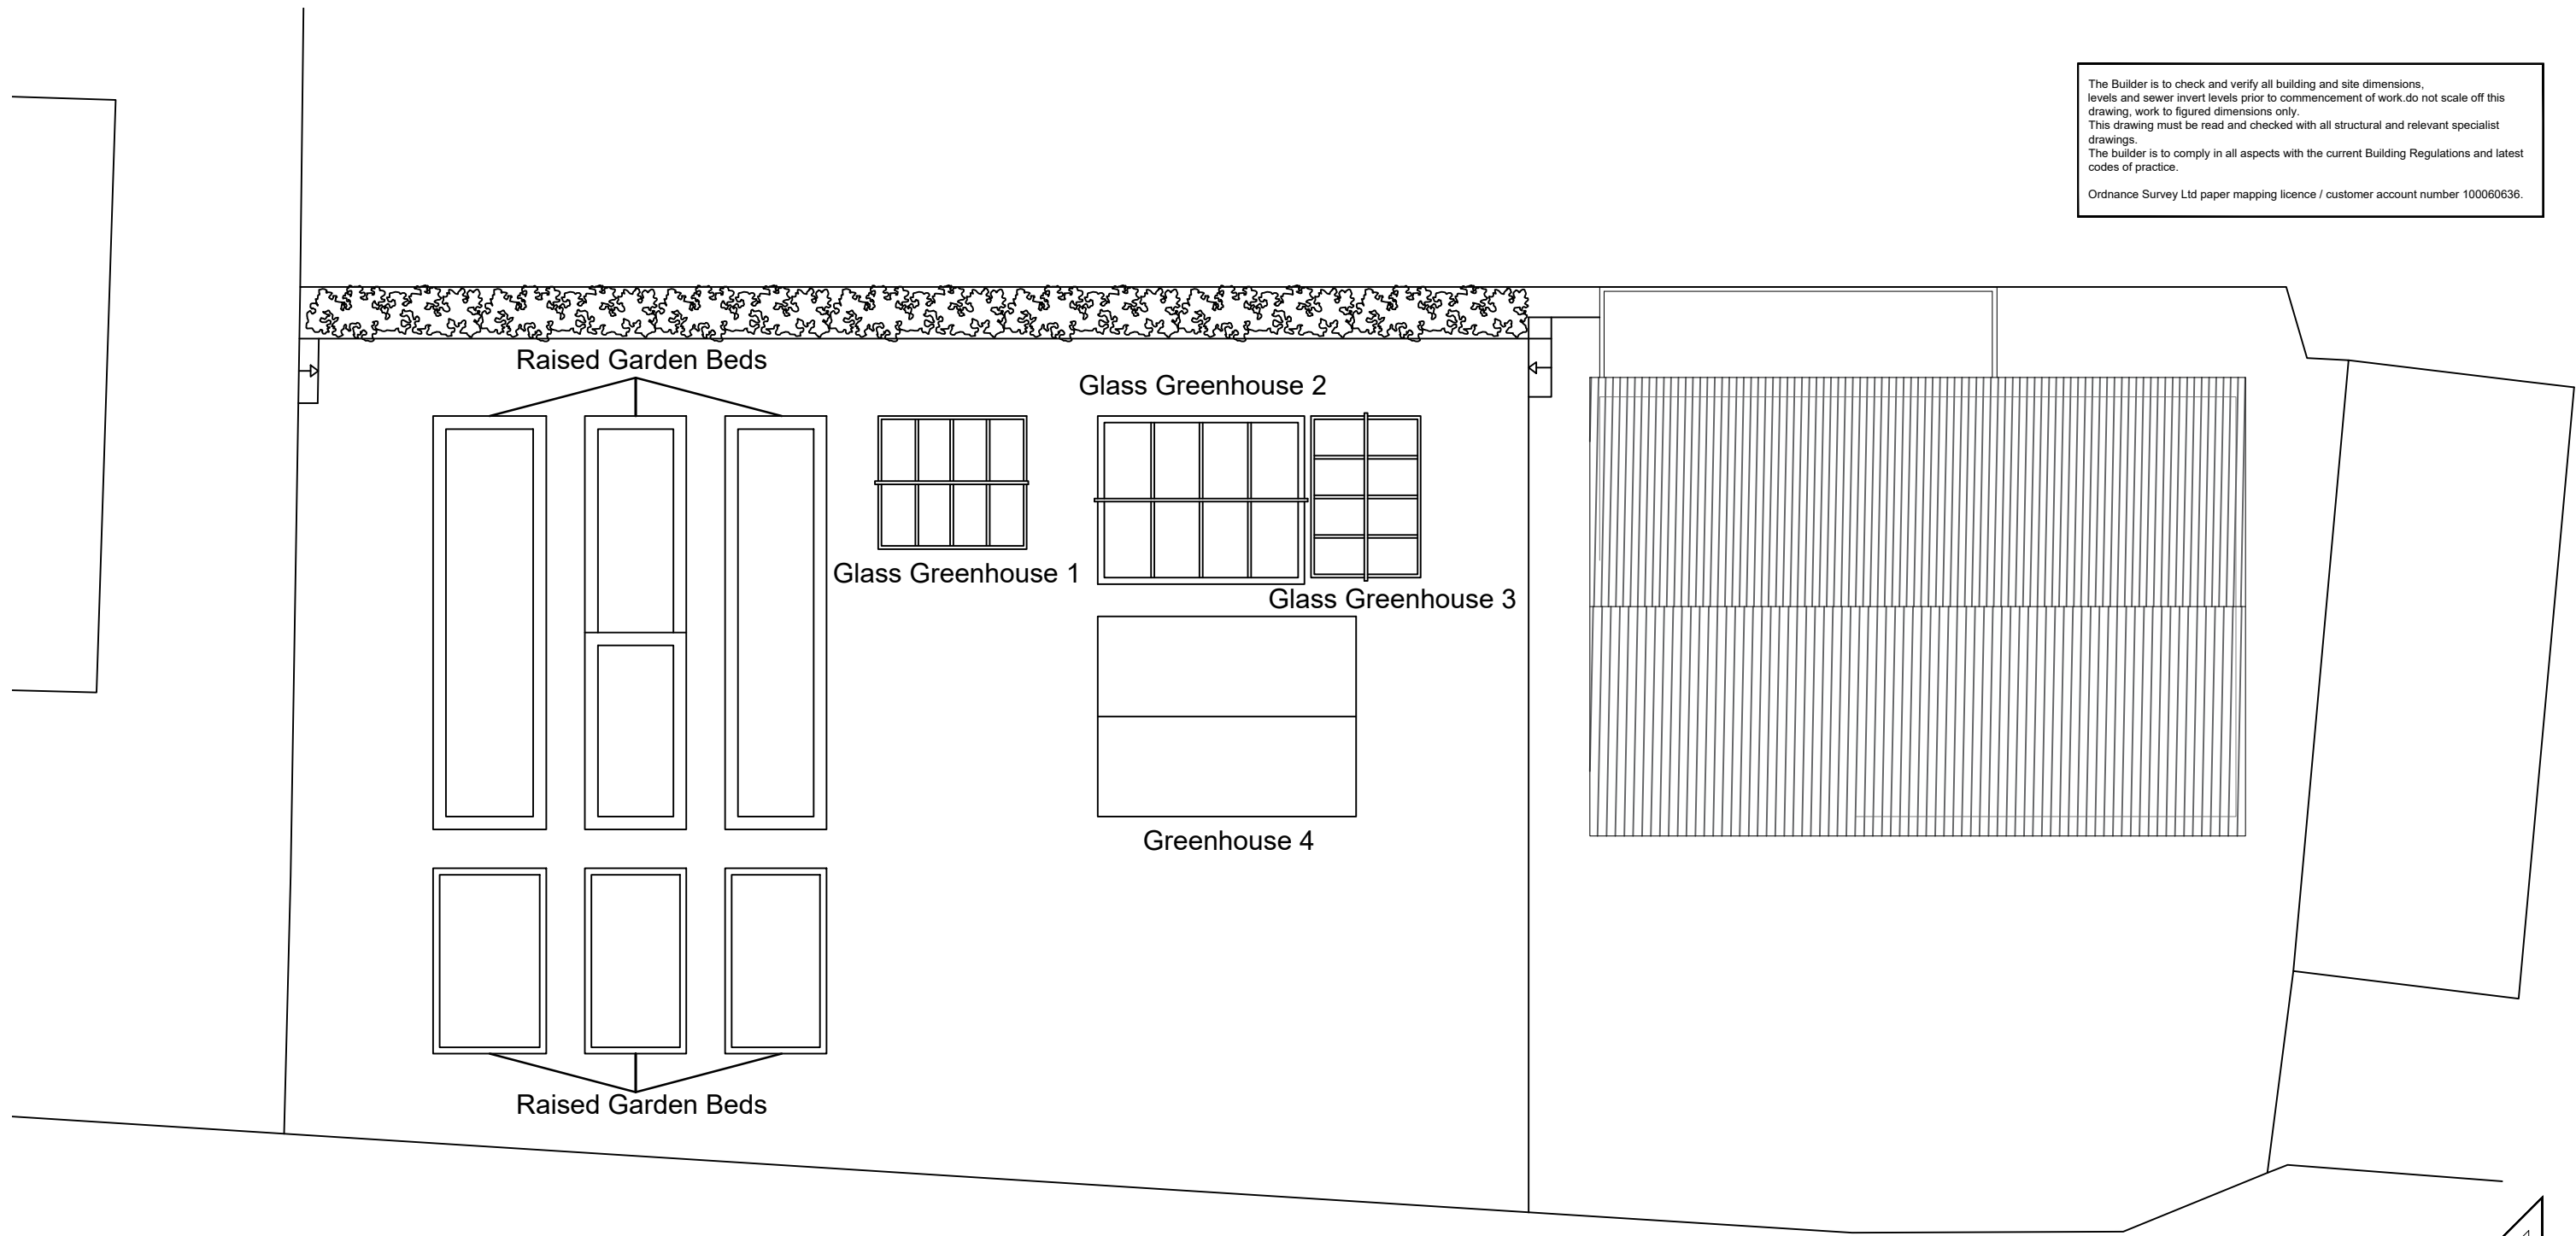

BARTON ROAD

1:100

2m 0 2m 4m 6m 8m 10m

87 Barton Road, Nailstone
Existing Site Plan
631 / 225 / 01
1:100 @ A3
ALDER MILL
SHEPPY ROAD
WATFORD, MIDDLESEX
TEL 01827 718866
FAX 01827 718111

NOTE: Check with Ordnance Survey for any changes to the drawing in the field.

DATE: April 25

SCALE: 1:100

PROJECT: 631 / 225 / 01

CLIENT: 87 Barton Road, Nailstone