




The Builder is to check and verify all building and site dimensions, levels and sewer invert levels prior to commencement of work.do not scale off this drawing, work to figured dimensions only.
This drawing must be read and checked with all structural and relevant specialist drawings.
The builder is to comply in all aspects with the current Building Regulations and latest codes of practice.
Ordnance Survey Ltd paper mapping licence / customer account number 100060636.

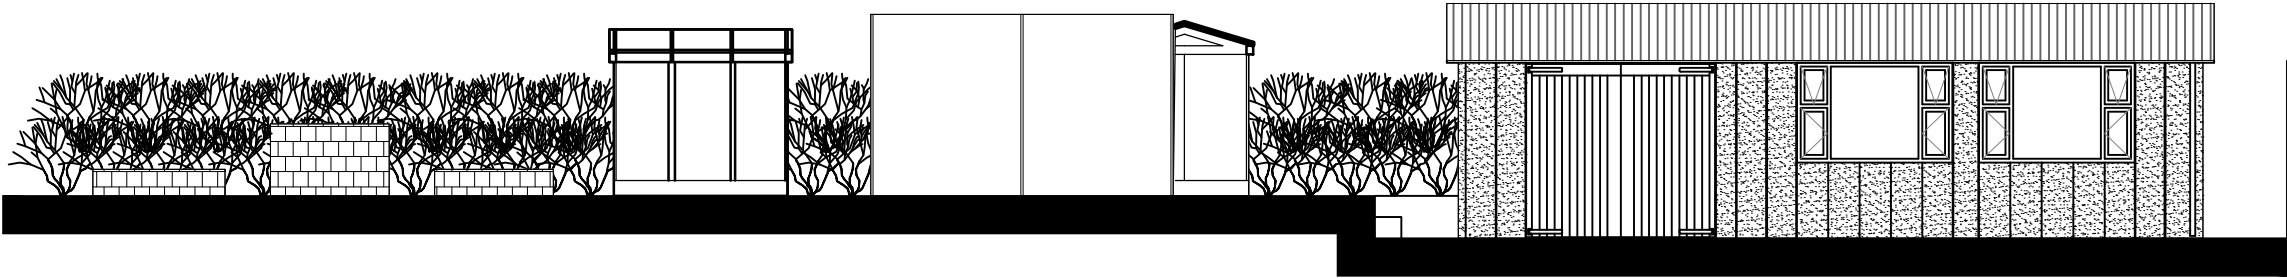


North elevation.
Scale 1:100

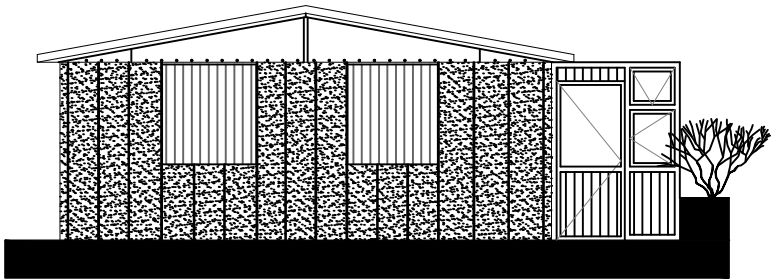


West elevation.
Scale 1:100

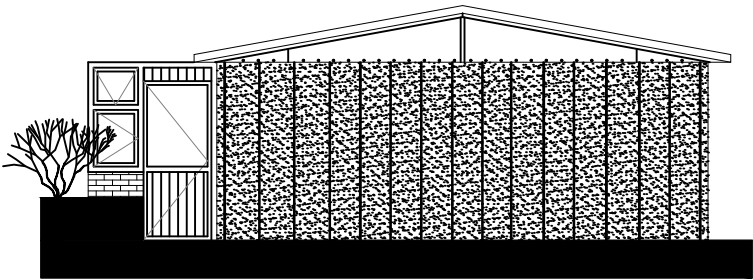

East elevation.
Scale 1:100

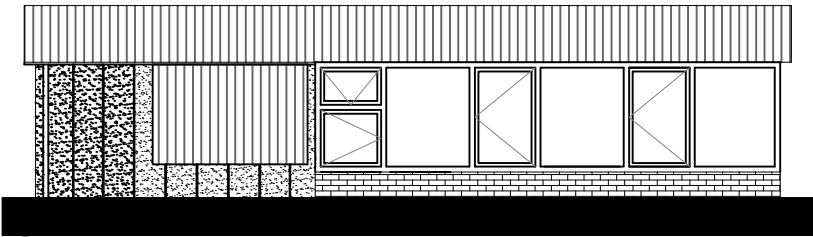

South elevation.
Scale 1:100

 

87 Barton Road, Nailstone
Existing Elevations
631 / 225 / 03
1:100 @ A3
ALDER
SHEPPY ROAD
WATFORD, MIDDLESEX
TEL 01827 718866
FAX 01827 718111
DATE April 25
SCALE 1:100
NOTE: Check with Ordnance Survey for any changes to the map.