



Proposed Ground Floor Plan

Scale 1:100

BARTON ROAD




Proposed First Floor Plan

Scale 1:100

The Builder is to check and verify all building and site dimensions, levels and sewer invert levels prior to commencement of work.do not scale off this drawing, work to figured dimensions only.
This drawing must be read and checked with all structural and relevant specialist drawings
The builder is to comply in all aspects with the current Building Regulations and latest codes of practice.

Ordnance Survey Ltd paper mapping licence / customer account number 100060636.

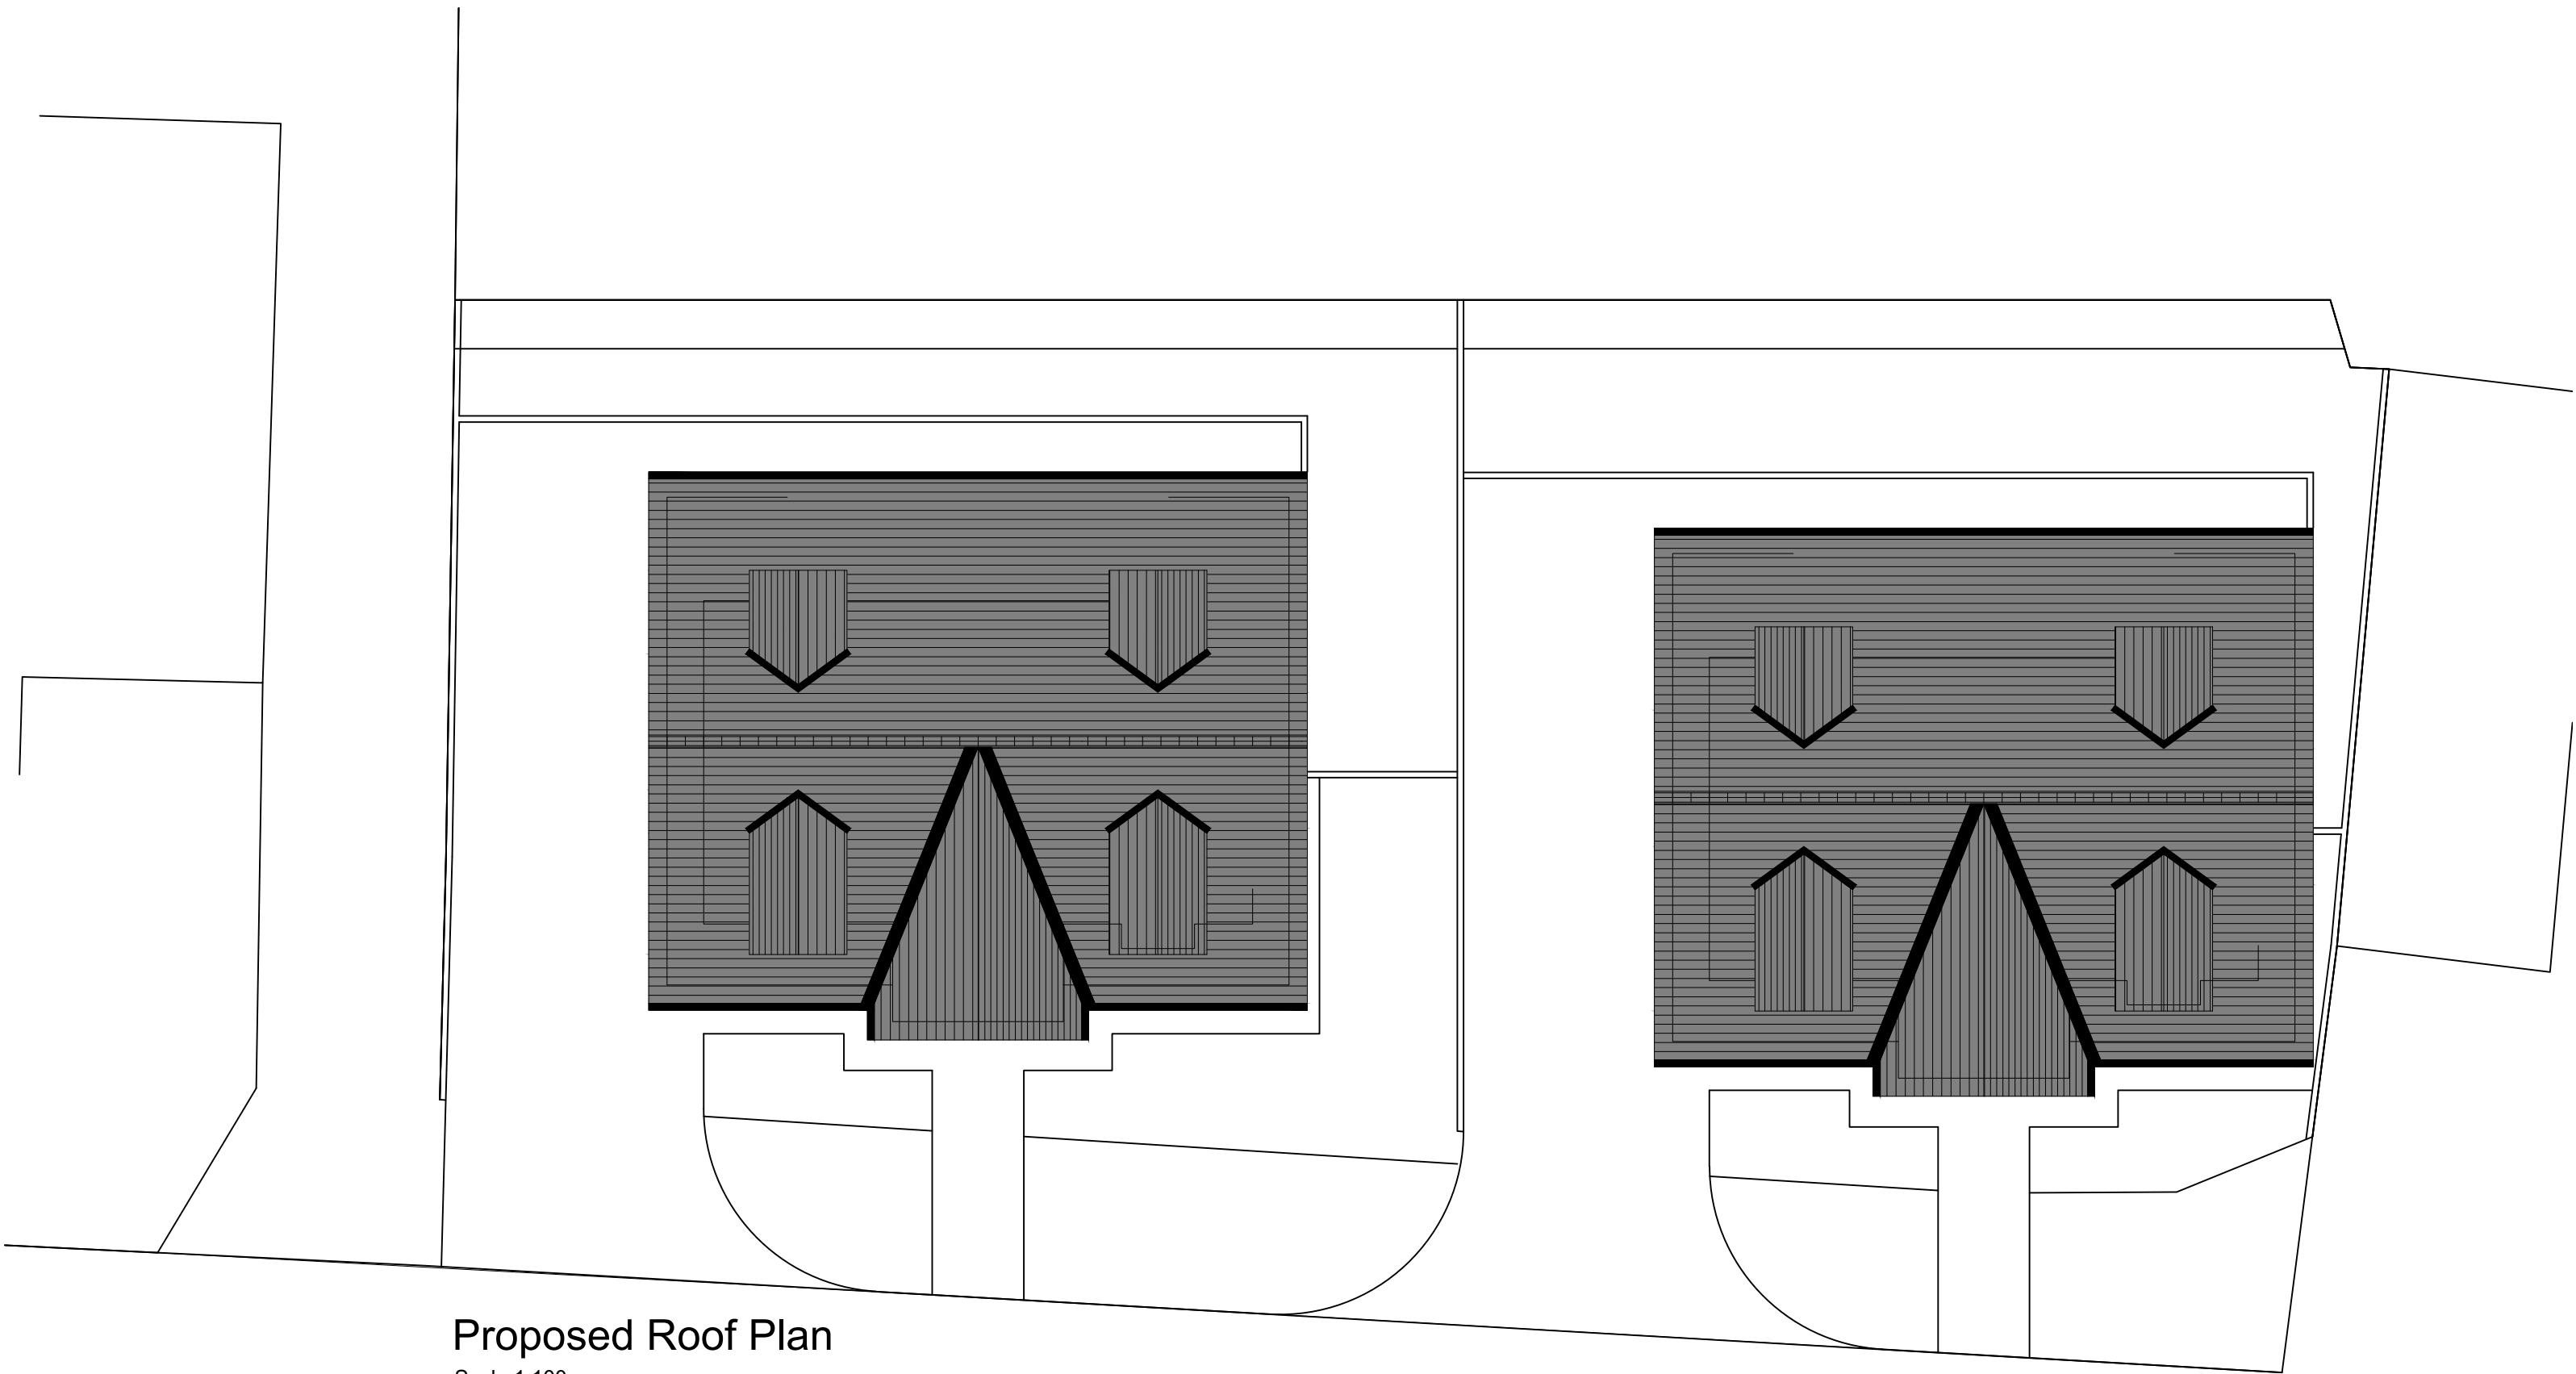

Proposed Roof Plan

Scale 1:100

BARTON ROAD



87 Barton Road, Nailstone
Proposed Plans
Drawing No: 631 / 225 / 04
Scale: 1:100 @ A1
Date: April 25
ALDER MILL
SHEPPY ROAD
WATFORD, MIDDLESEX
WD17 8JH
TEL 01877 716666
FAX 01877 718111

Project: 87 Barton Road, Nailstone
Drawing: Proposed Plans
Drawing No: 631 / 225 / 04
Scale: 1:100 @ A1
Date: April 25
ALDER MILL
SHEPPY ROAD
WATFORD, MIDDLESEX
WD17 8JH
TEL 01877 716666
FAX 01877 718111

NOTE: ALL DIMENSIONS
TO FACE UNLESS
STATED OTHERWISE

Rev: B
Rev: GM