

Mr & Mrs Warwick
12 Farneway
Hinckley
Leicestershire LE10 0SN

Single Storey Side Extension to create
utility room and Garage.
New Porch & Boot Room

Existing Floor Plans and Elevations

1 : 50
2025-14-02




Existing Front Elevation
Scale 1:50



Existing Gable Elevation
Scale 1:50



Existing Rear Elevation
Scale 1:50

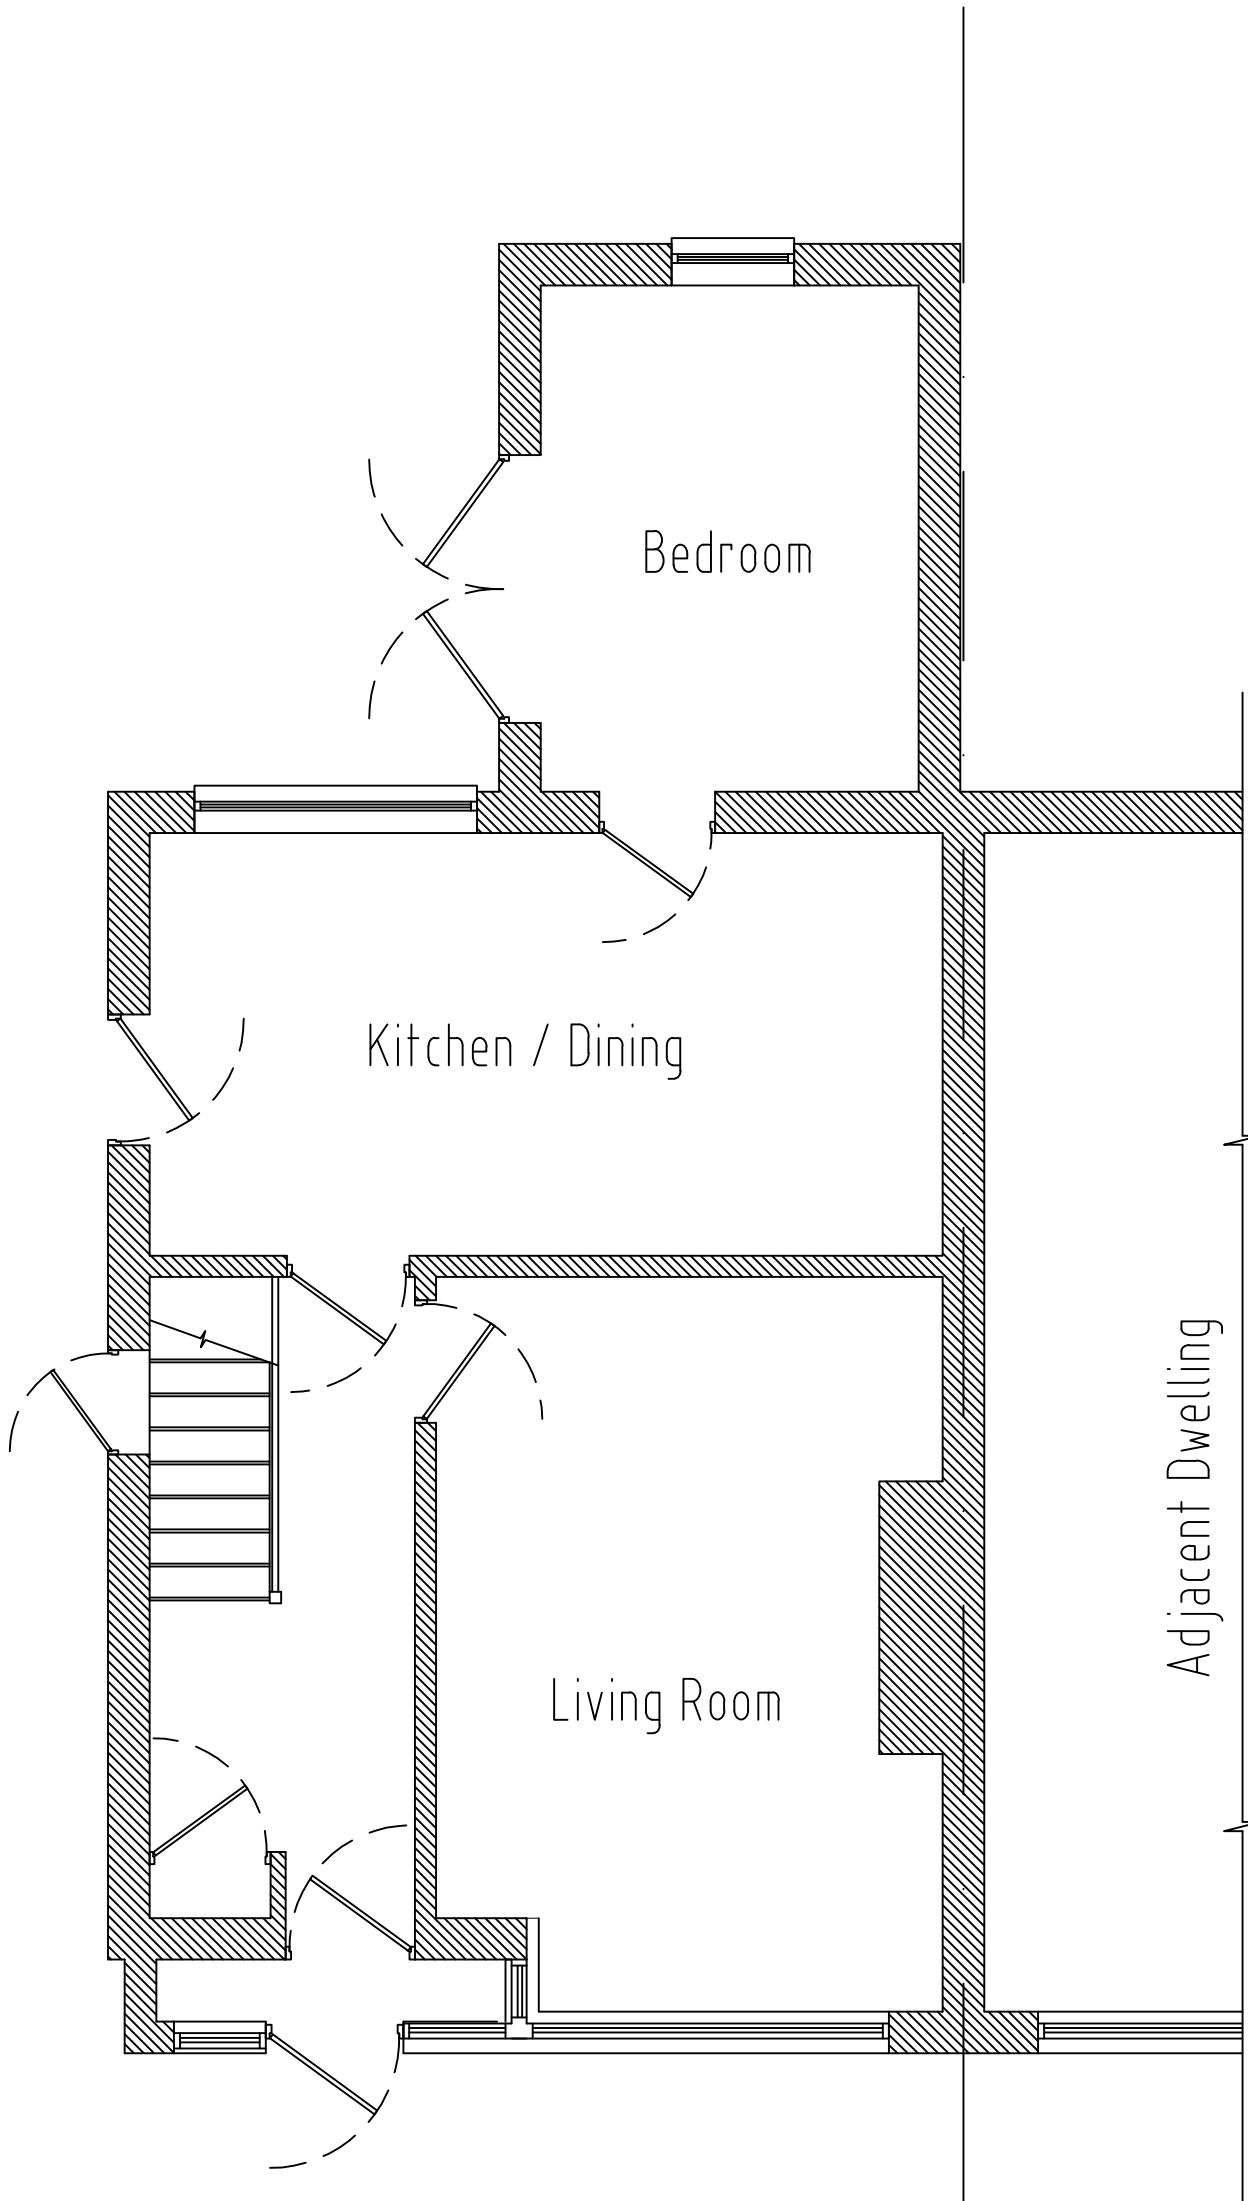

Existing Ground Floor Plan
Scale 1:50

