

PROPOSED RESIDENTIAL DEVELOPMENT - LAND OFF LEICESTER ROAD, HINCKLEY, LEICESTERSHIRE

PLOT ONE DETAILS




front elevation

side elevation



rear elevation


side elevation

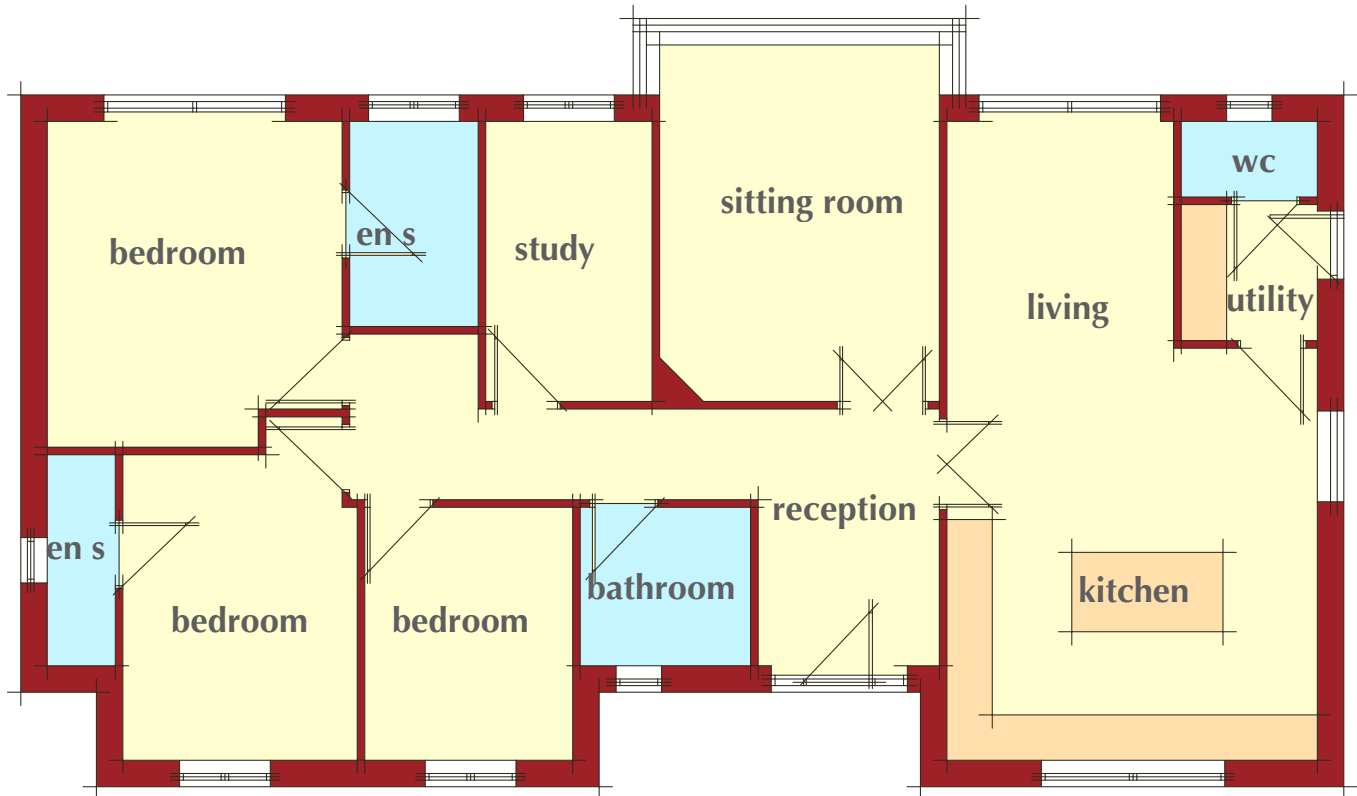


1:100 floor plan



garage elevations

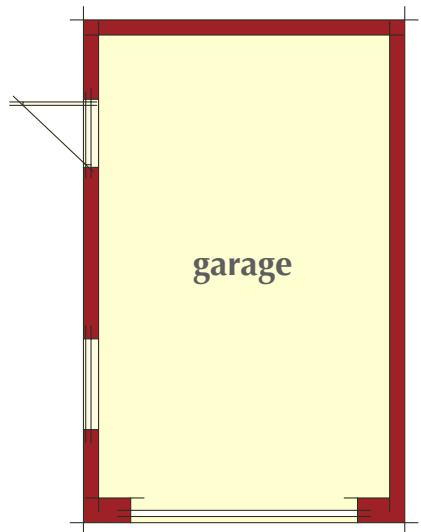

garage floor plan

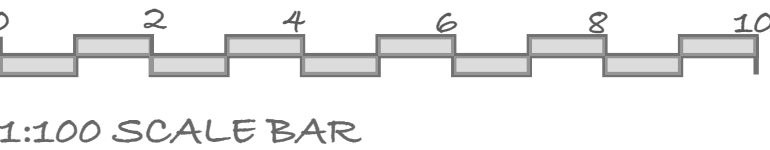

1:100 SCALE BAR

1:100 @ A1

PLOT TWO DETAILS




front elevation

side elevation



rear elevation

side elevation

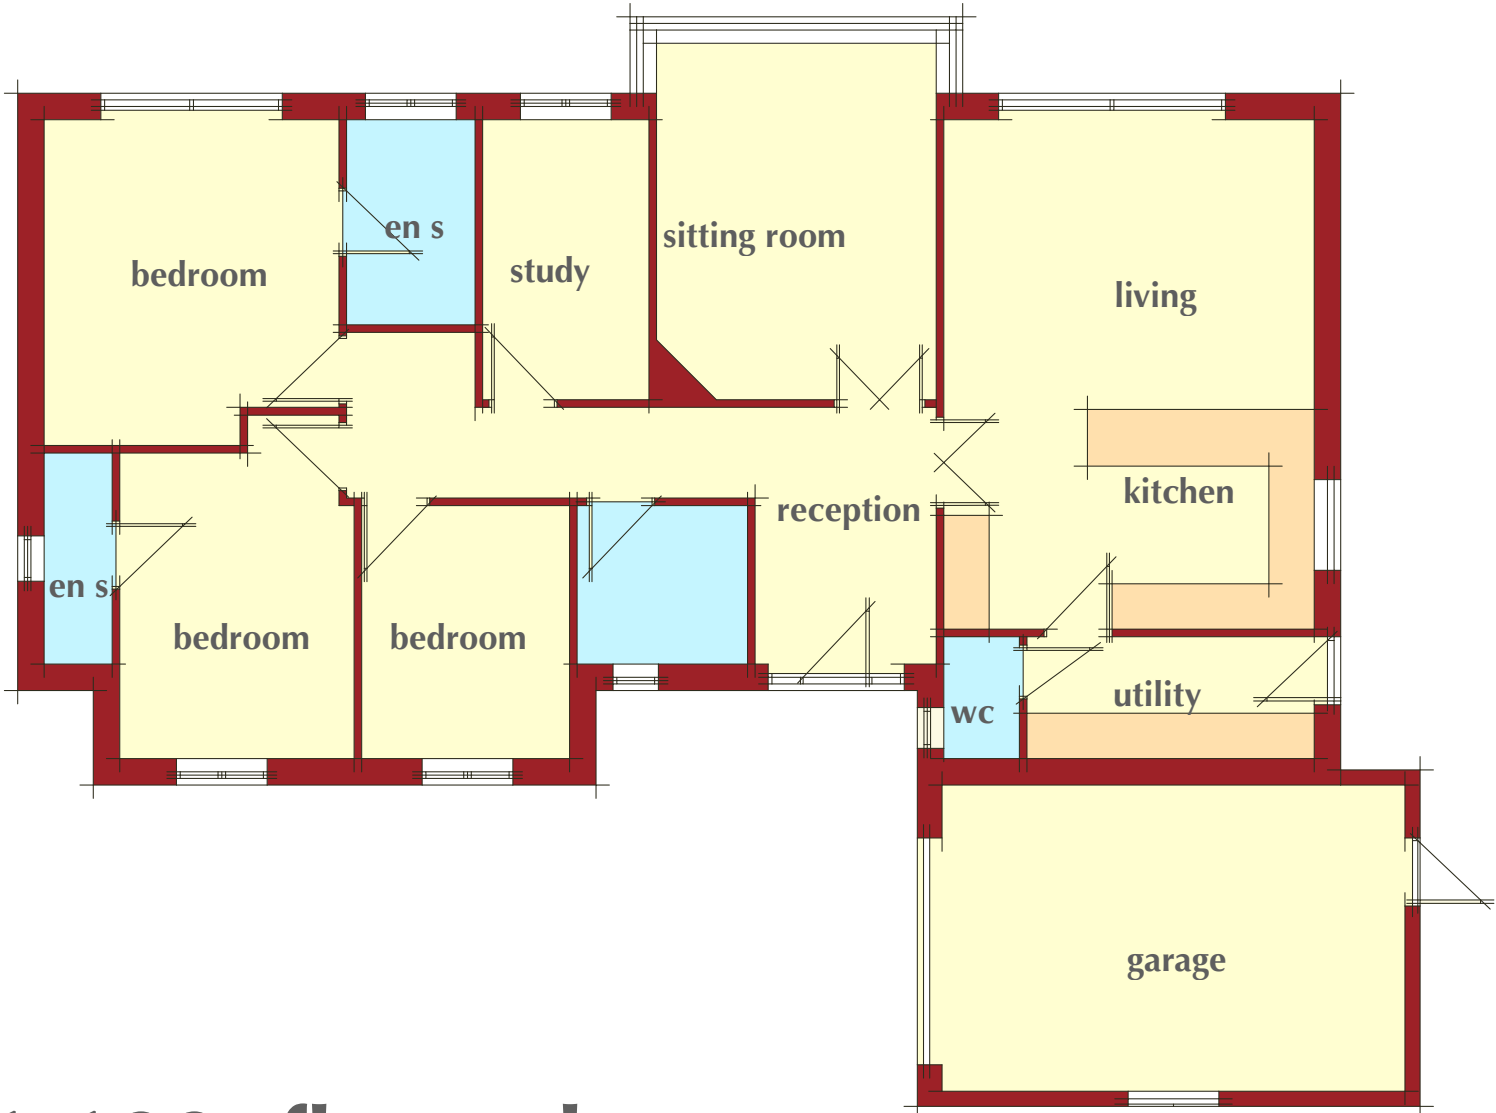

1:100 floor plan



T: 01530 588141. M: 07834 162626. E: dciarch@me.com		
Project: PROPOSED RESIDENTIAL DEVELOPMENT		
Address: LAND R/O 84, LEICESTER ROAD, HINCKLEY, LEICS.		
Client: MERRYWELL PROPERTIES LTD		
Drawing: PLANNING DRAWING 2 OF 3	Drawing No: 12	Rev:
Revision:		

Scale: 1:100	Drawing by: Darren Insley
MARCH 2024	Project Ref: 1161-MP