


PLOT THREE DETAILS




front elevation

side elevation

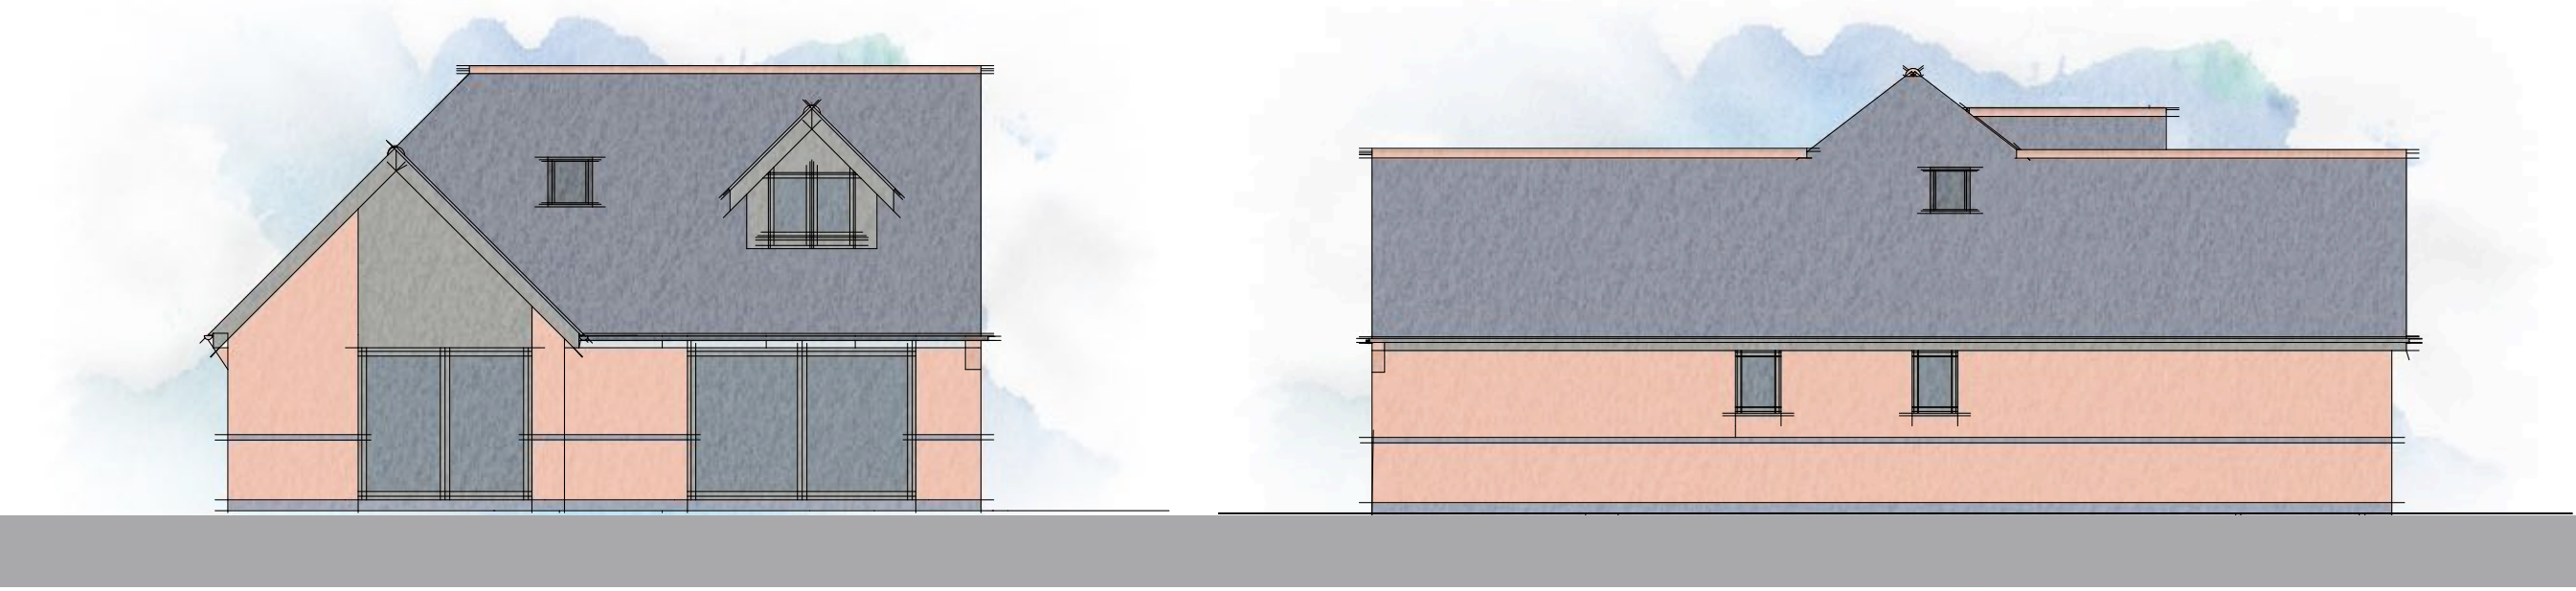

rear elevation


side elevation

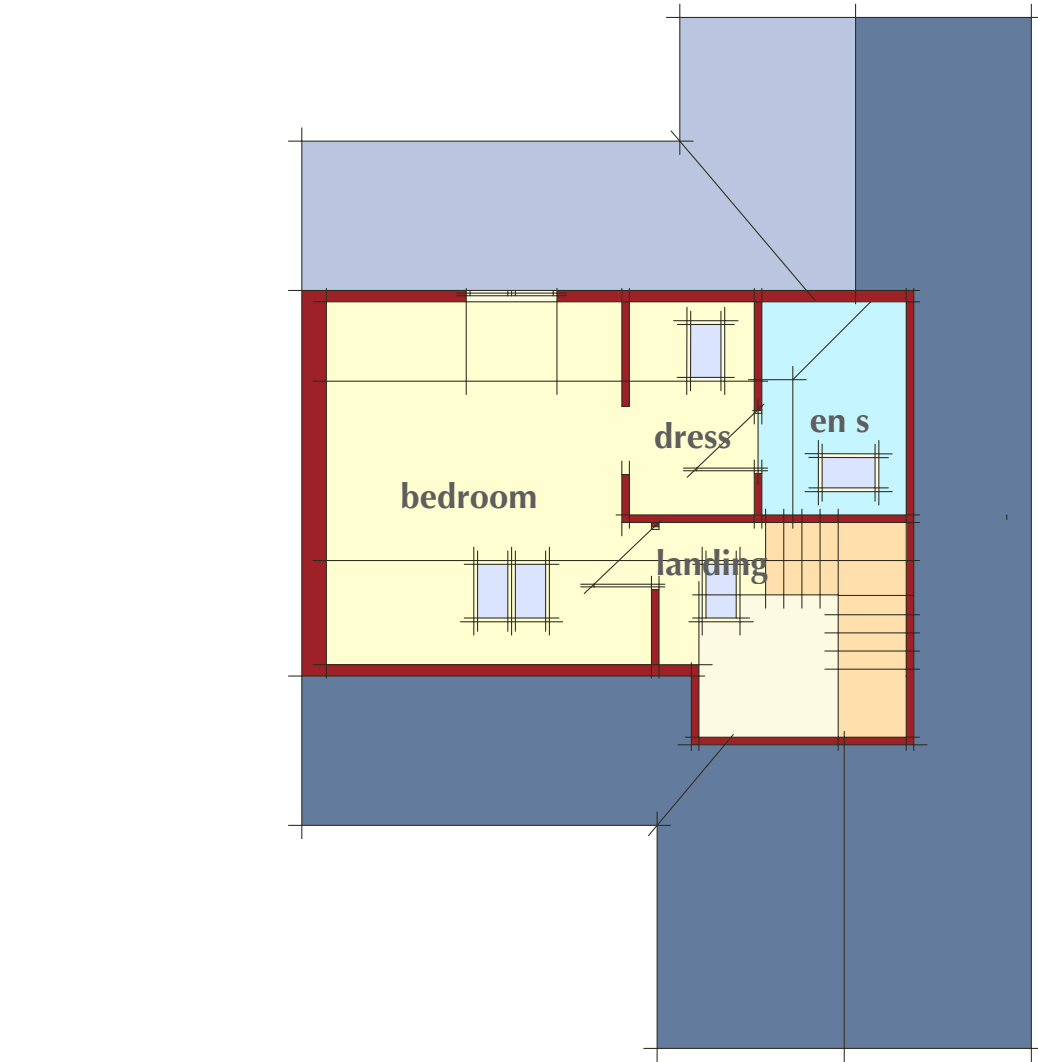


1:100 loft plan



garage elevations

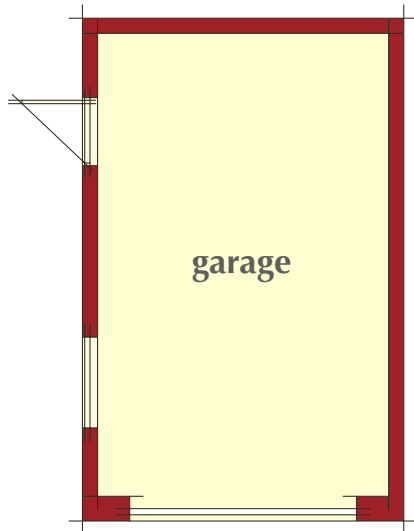

garage floor plan

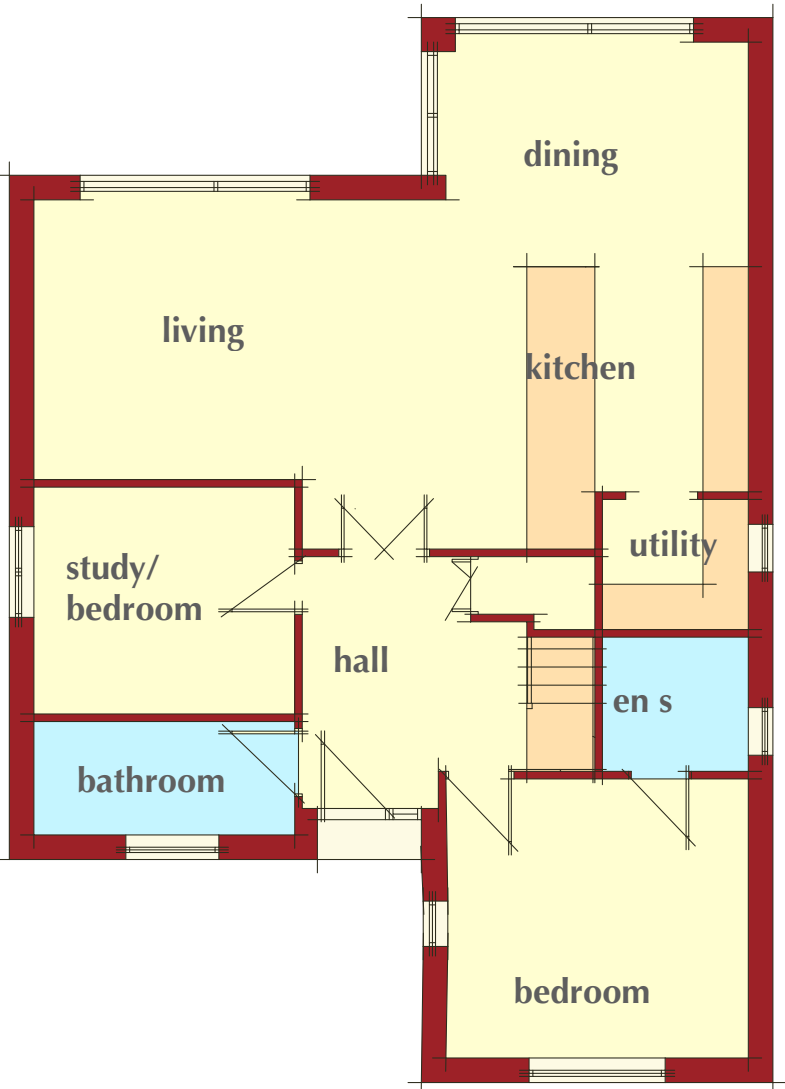


1:100 ground floor plan

PLOT FOUR DETAILS




front elevation

side elevation

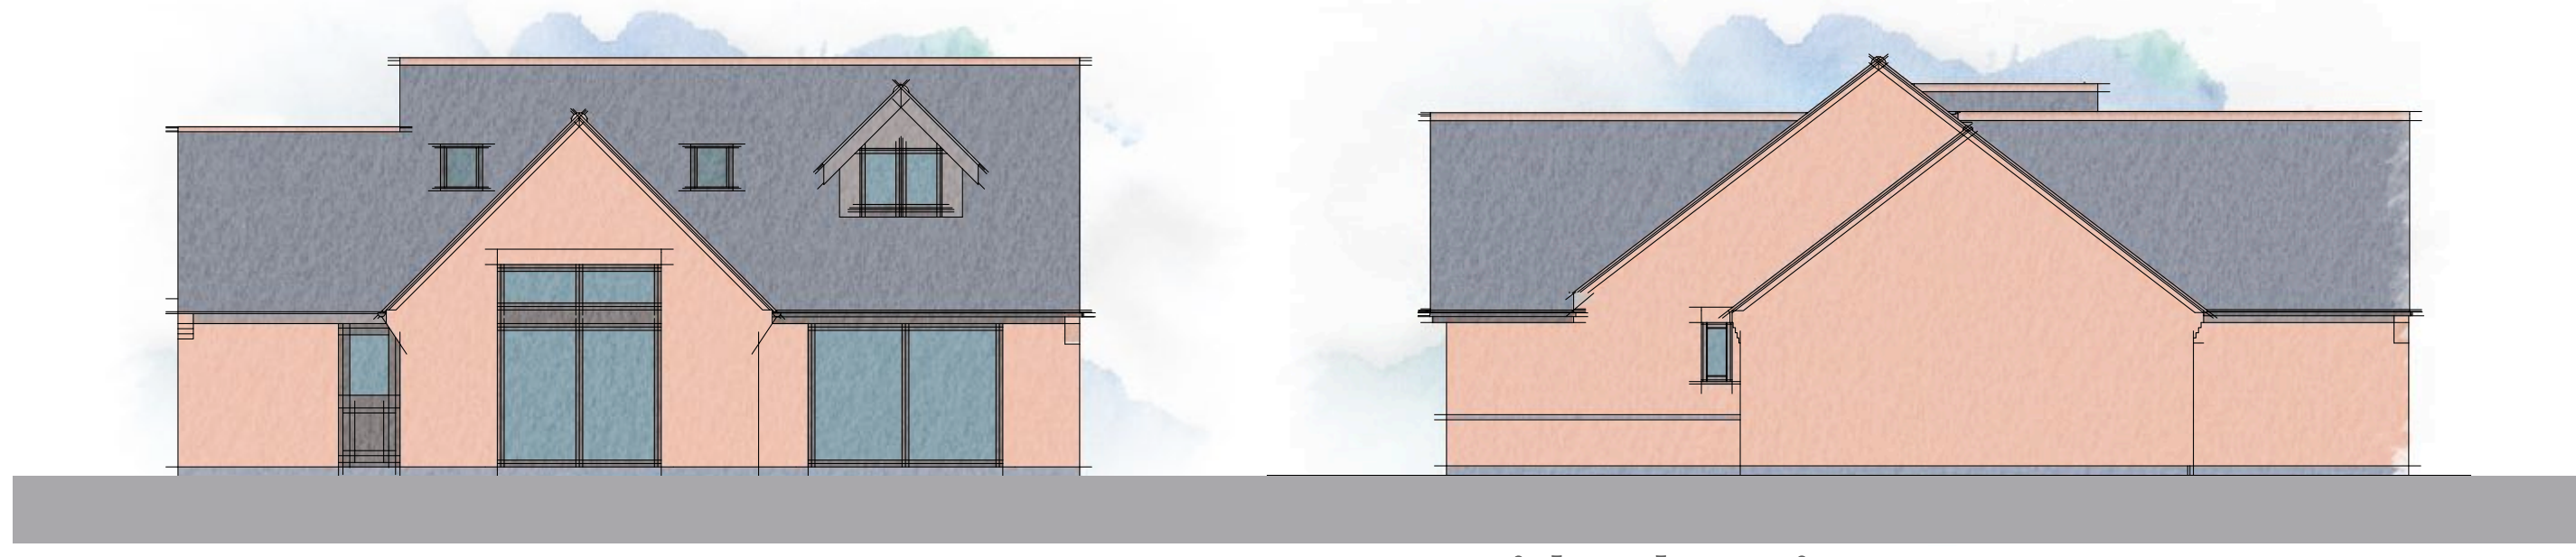


rear elevation

side elevation

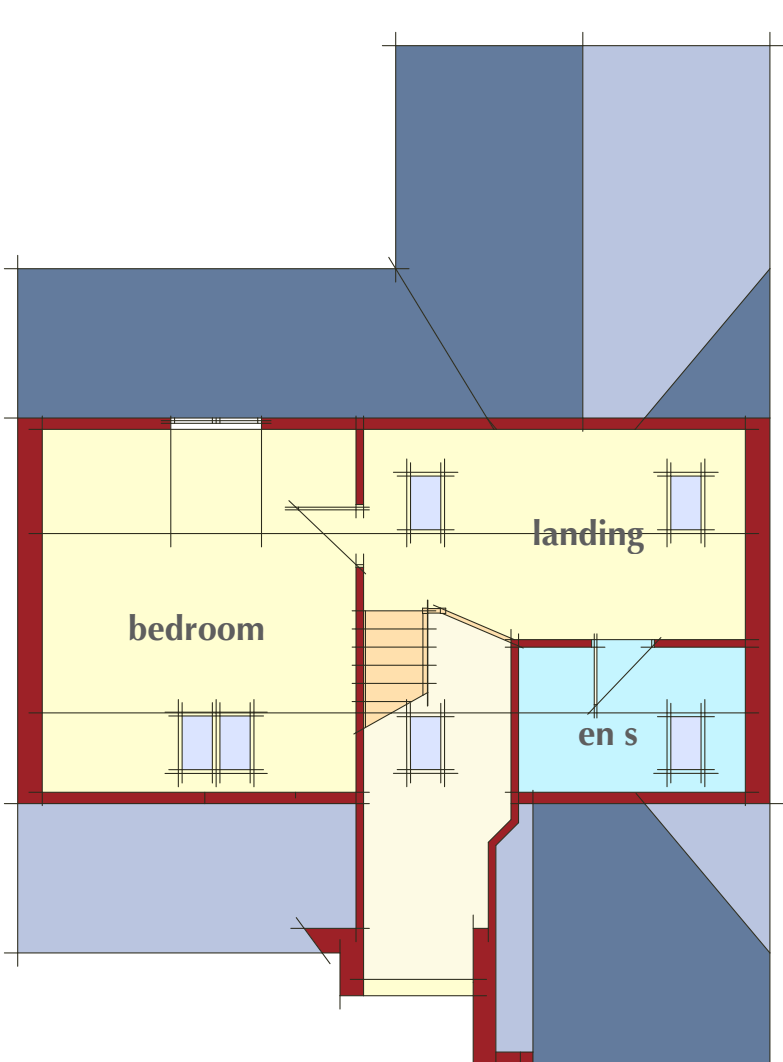

1:100 loft plan

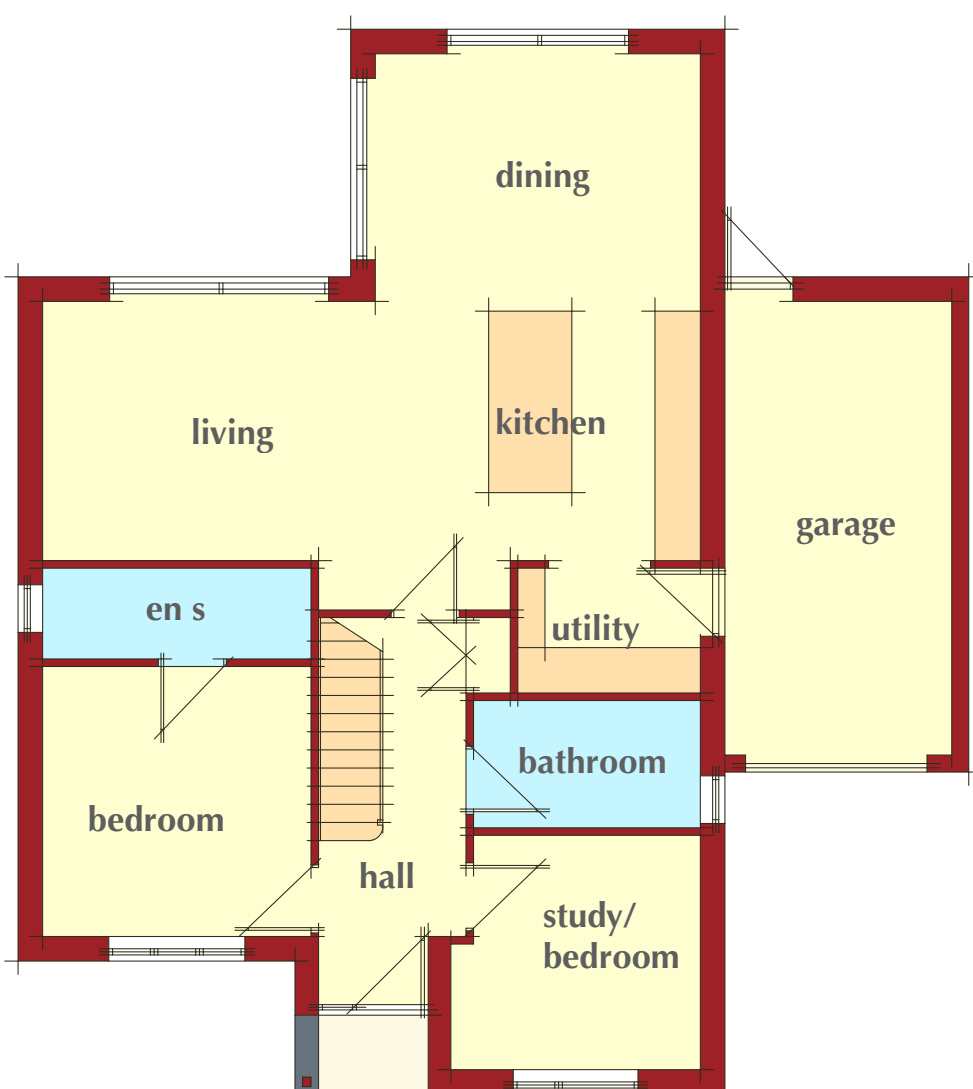

1:100 ground floor plan



1:100 SCALE BAR

1:100 @ A1



T: 01530 588141. M: 07834 162626. E: dciarch@me.com

PROPOSED RESIDENTIAL DEVELOPMENT

Address:
LAND R/O 84, LEICESTER ROAD, HINCKLEY, LEICS.

Client:
MERRYWELL PROPERTIES LTD

Drawing:
PLANNING DRAWING 3 OF 3

Drawing No:
13

Rev:

Revision:

Scale:
1:100

MARCH 2024

Drawing by:
Darren Insley

Project Ref:
1161-MP