


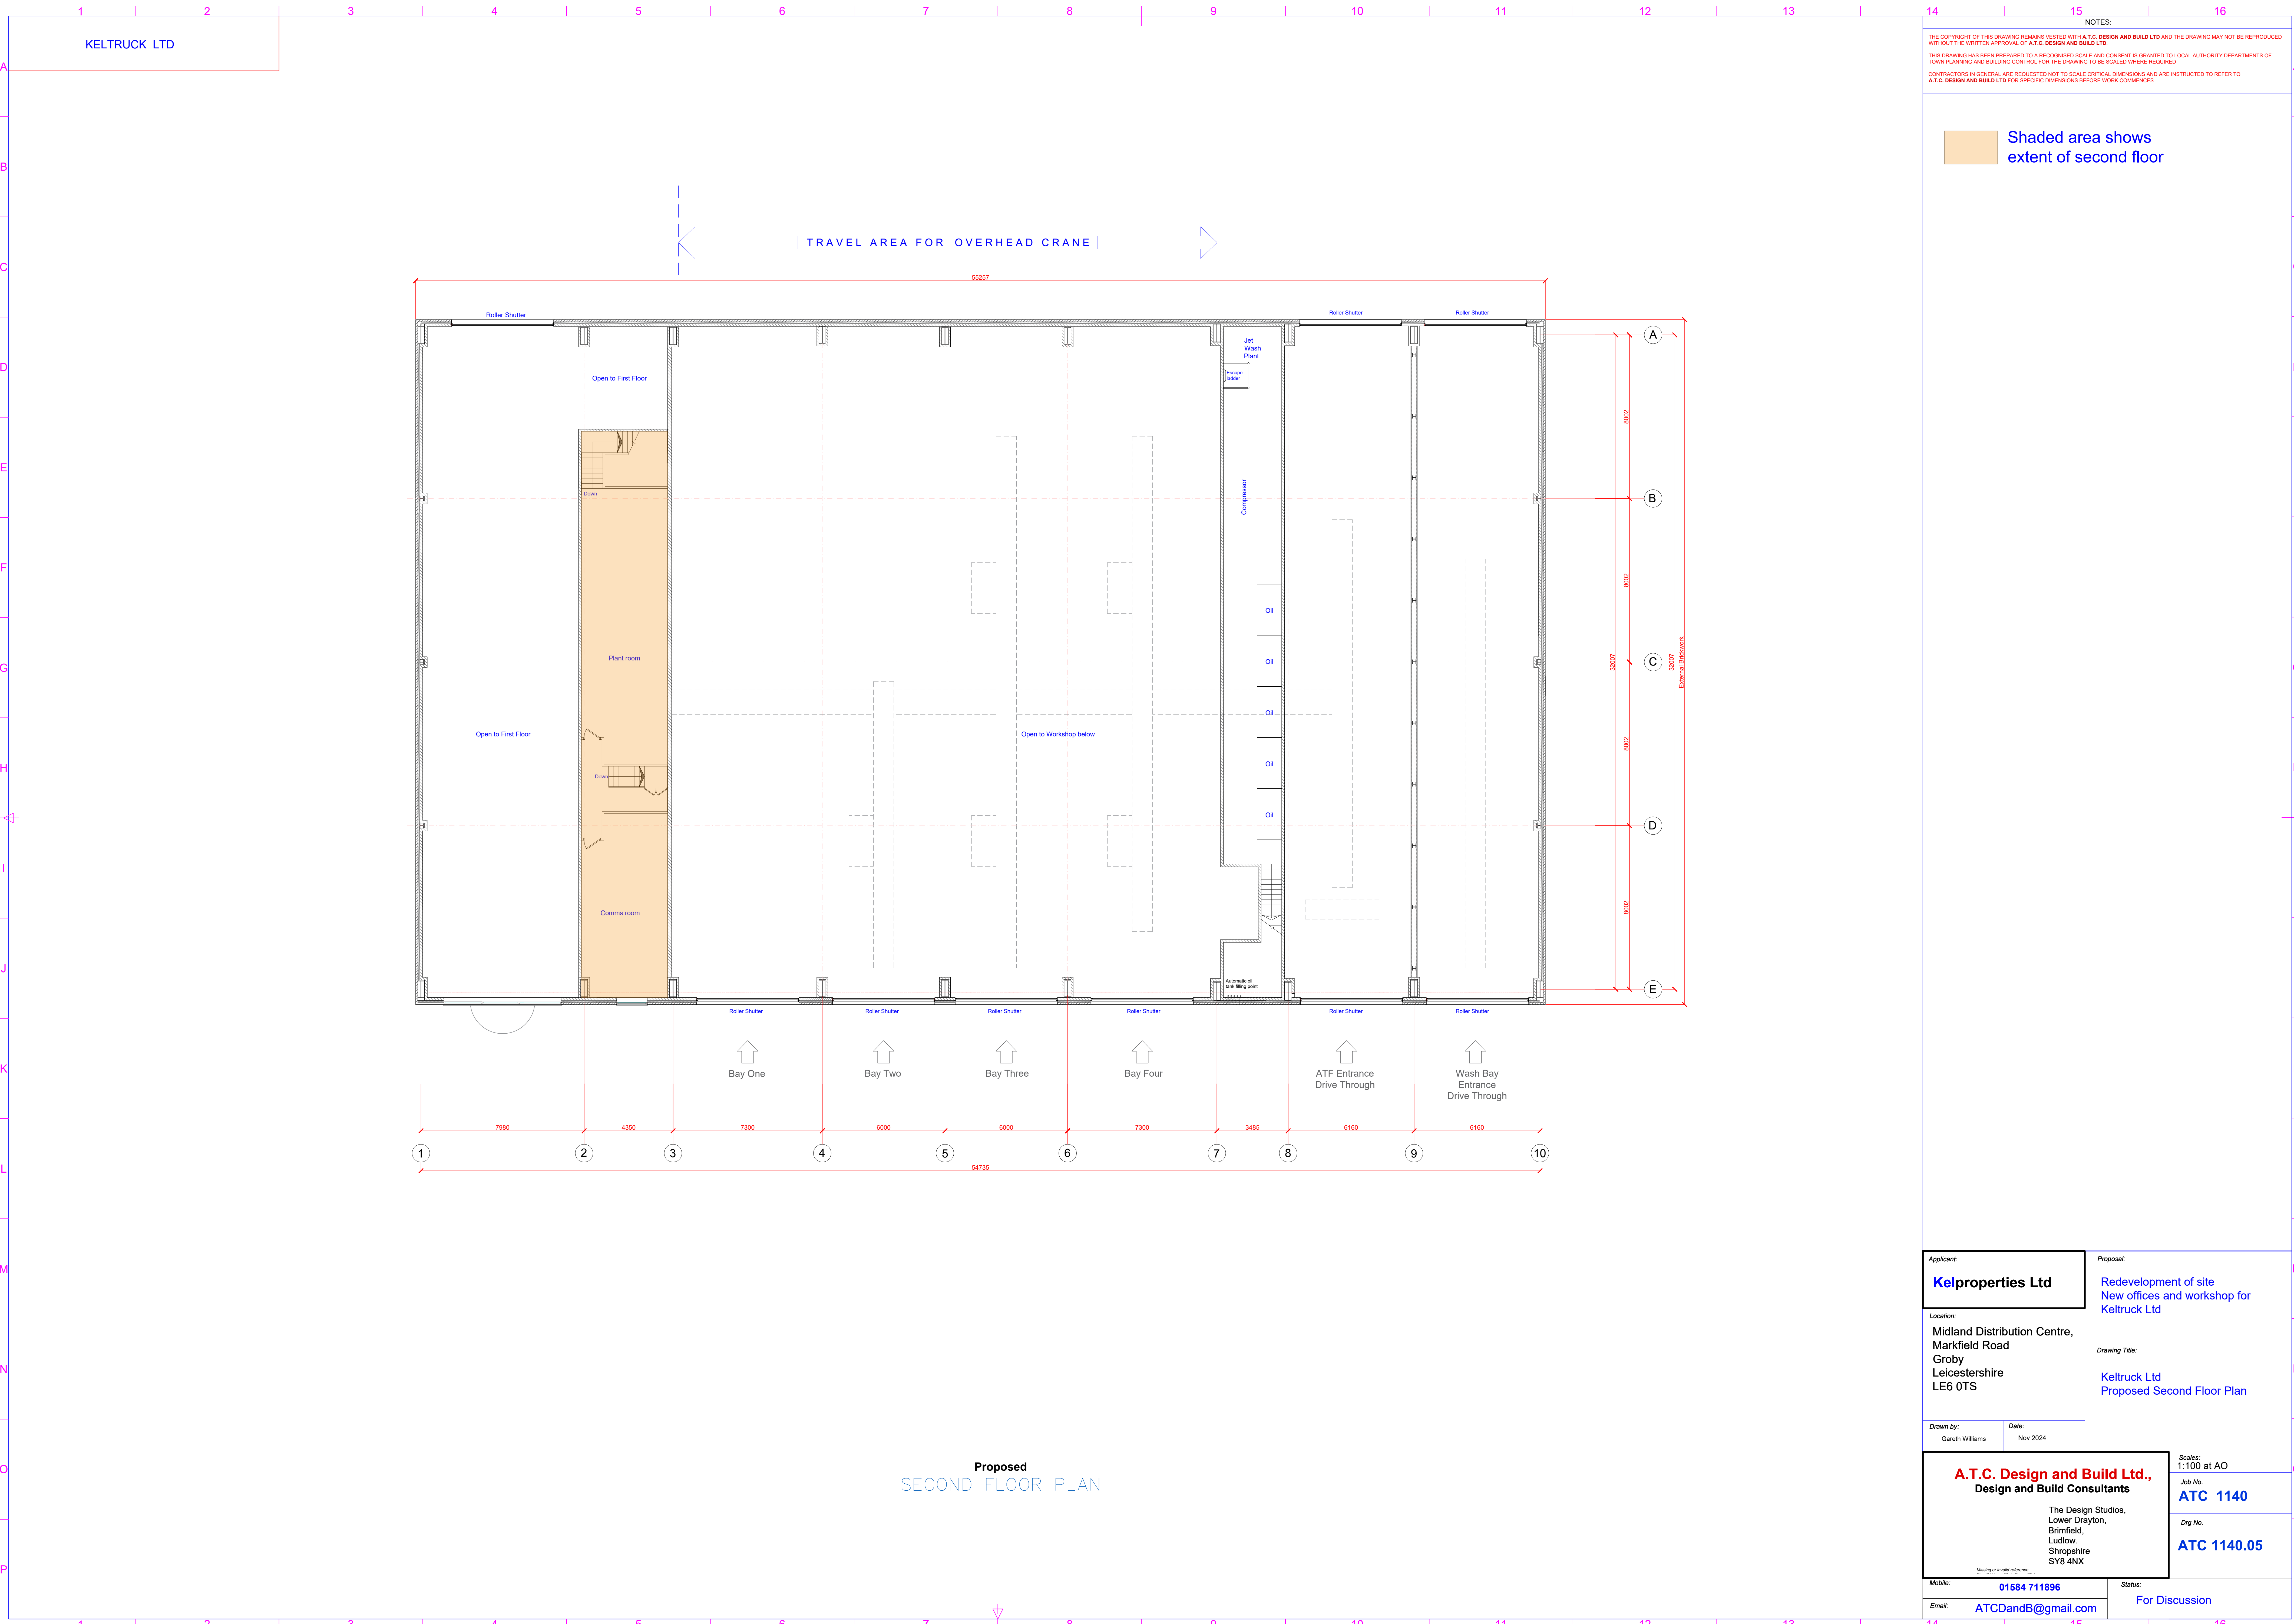

NOTES:
THE COPYRIGHT OF THIS DRAWING REMAINS VESTED WITH A.T.C. DESIGN AND BUILD LTD AND THE DRAWING MAY NOT BE REPRODUCED WITHOUT THE WRITTEN APPROVAL OF A.T.C. DESIGN AND BUILD LTD.
THIS DRAWING HAS BEEN PREPARED TO A RECOGNISED SCALE AND CONSENT IS GRANTED TO LOCAL AUTHORITY DEPARTMENTS OF TOWN PLANNING AND BUILDING CONTROL FOR THE DRAWING TO BE SCALED WHERE REQUIRED
CONTRACTORS IN GENERAL ARE REQUESTED NOT TO SCALE CRITICAL DIMENSIONS AND ARE INSTRUCTED TO REFER TO A.T.C. DESIGN AND BUILD LTD FOR SPECIFIC DIMENSIONS BEFORE WORK COMMENCES

Shaded area shows extent of second floor

Applicant: Kelproperties Ltd		Proposal: Redevelopment of site New offices and workshop for Keltruck Ltd	
Location: Midland Distribution Centre, Markfield Road Groby Leicestershire LE6 0TS		Drawing Title: Keltruck Ltd Proposed Second Floor Plan	
Drawn by: Gareth Williams	Date: Nov 2024	Scales: 1:100 at AO Job No. ATC 1140 Dwg No. ATC 1140.05	
A.T.C. Design and Build Ltd., Design and Build Consultants The Design Studios, Lower Drayton, Brimfield, Ludlow, Shropshire SY8 4NX Missing or invalid reference		Status: For Discussion	
Mobile: 01584 711896		Email: ATCDandB@gmail.com	