





EXISTING SIDE ELEVATION (WEST)
scale: 1:50

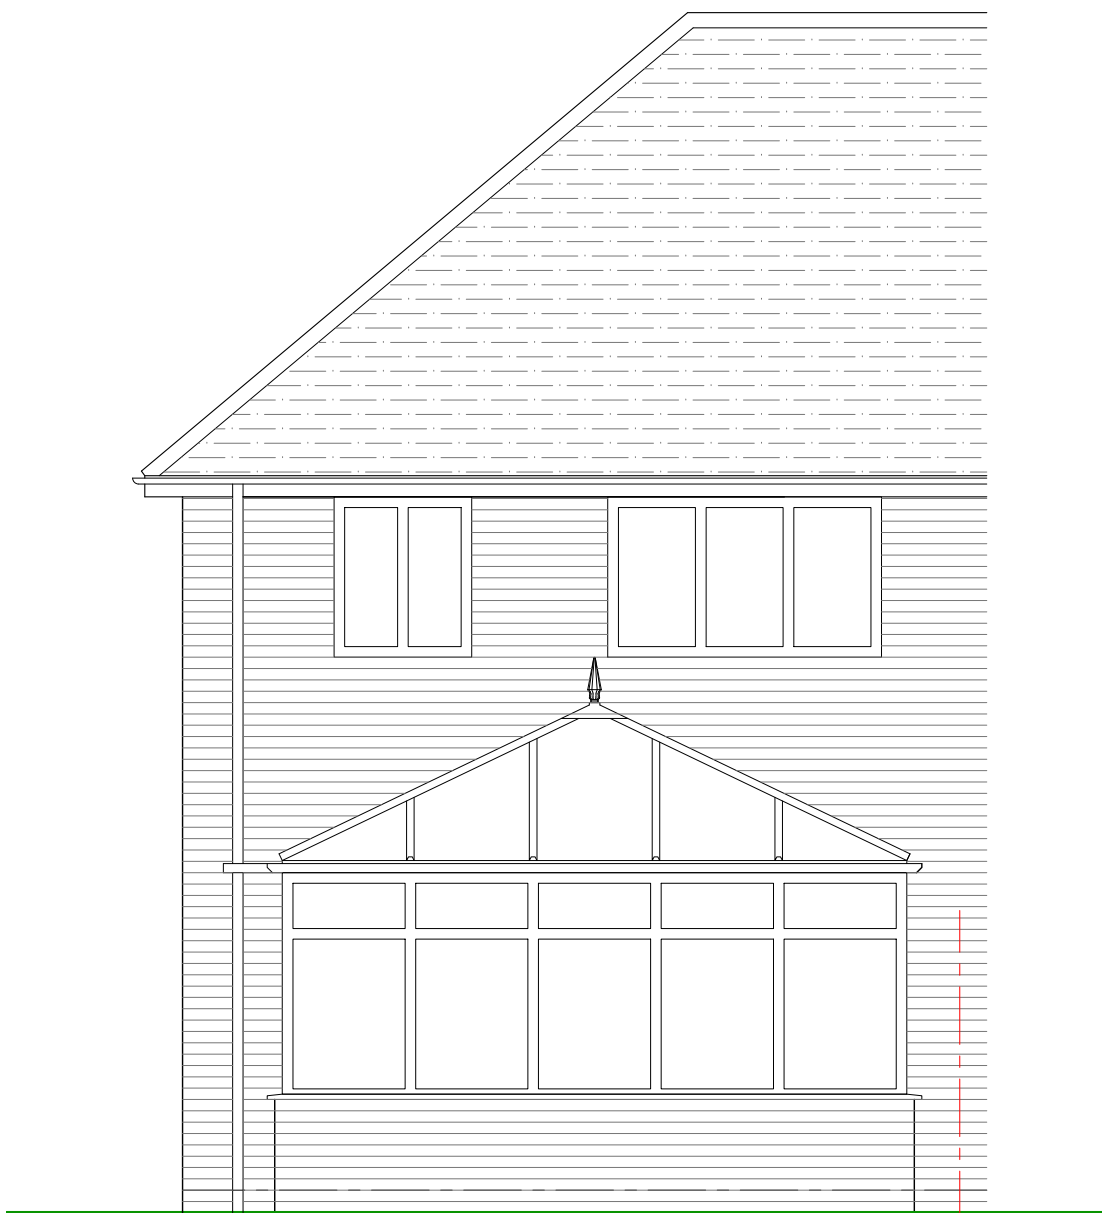

EXISTING REAR ELEVATION (SOUTH)
scale: 1:50




EXISTING SIDE ELEVATION (EAST)
scale: 1:50

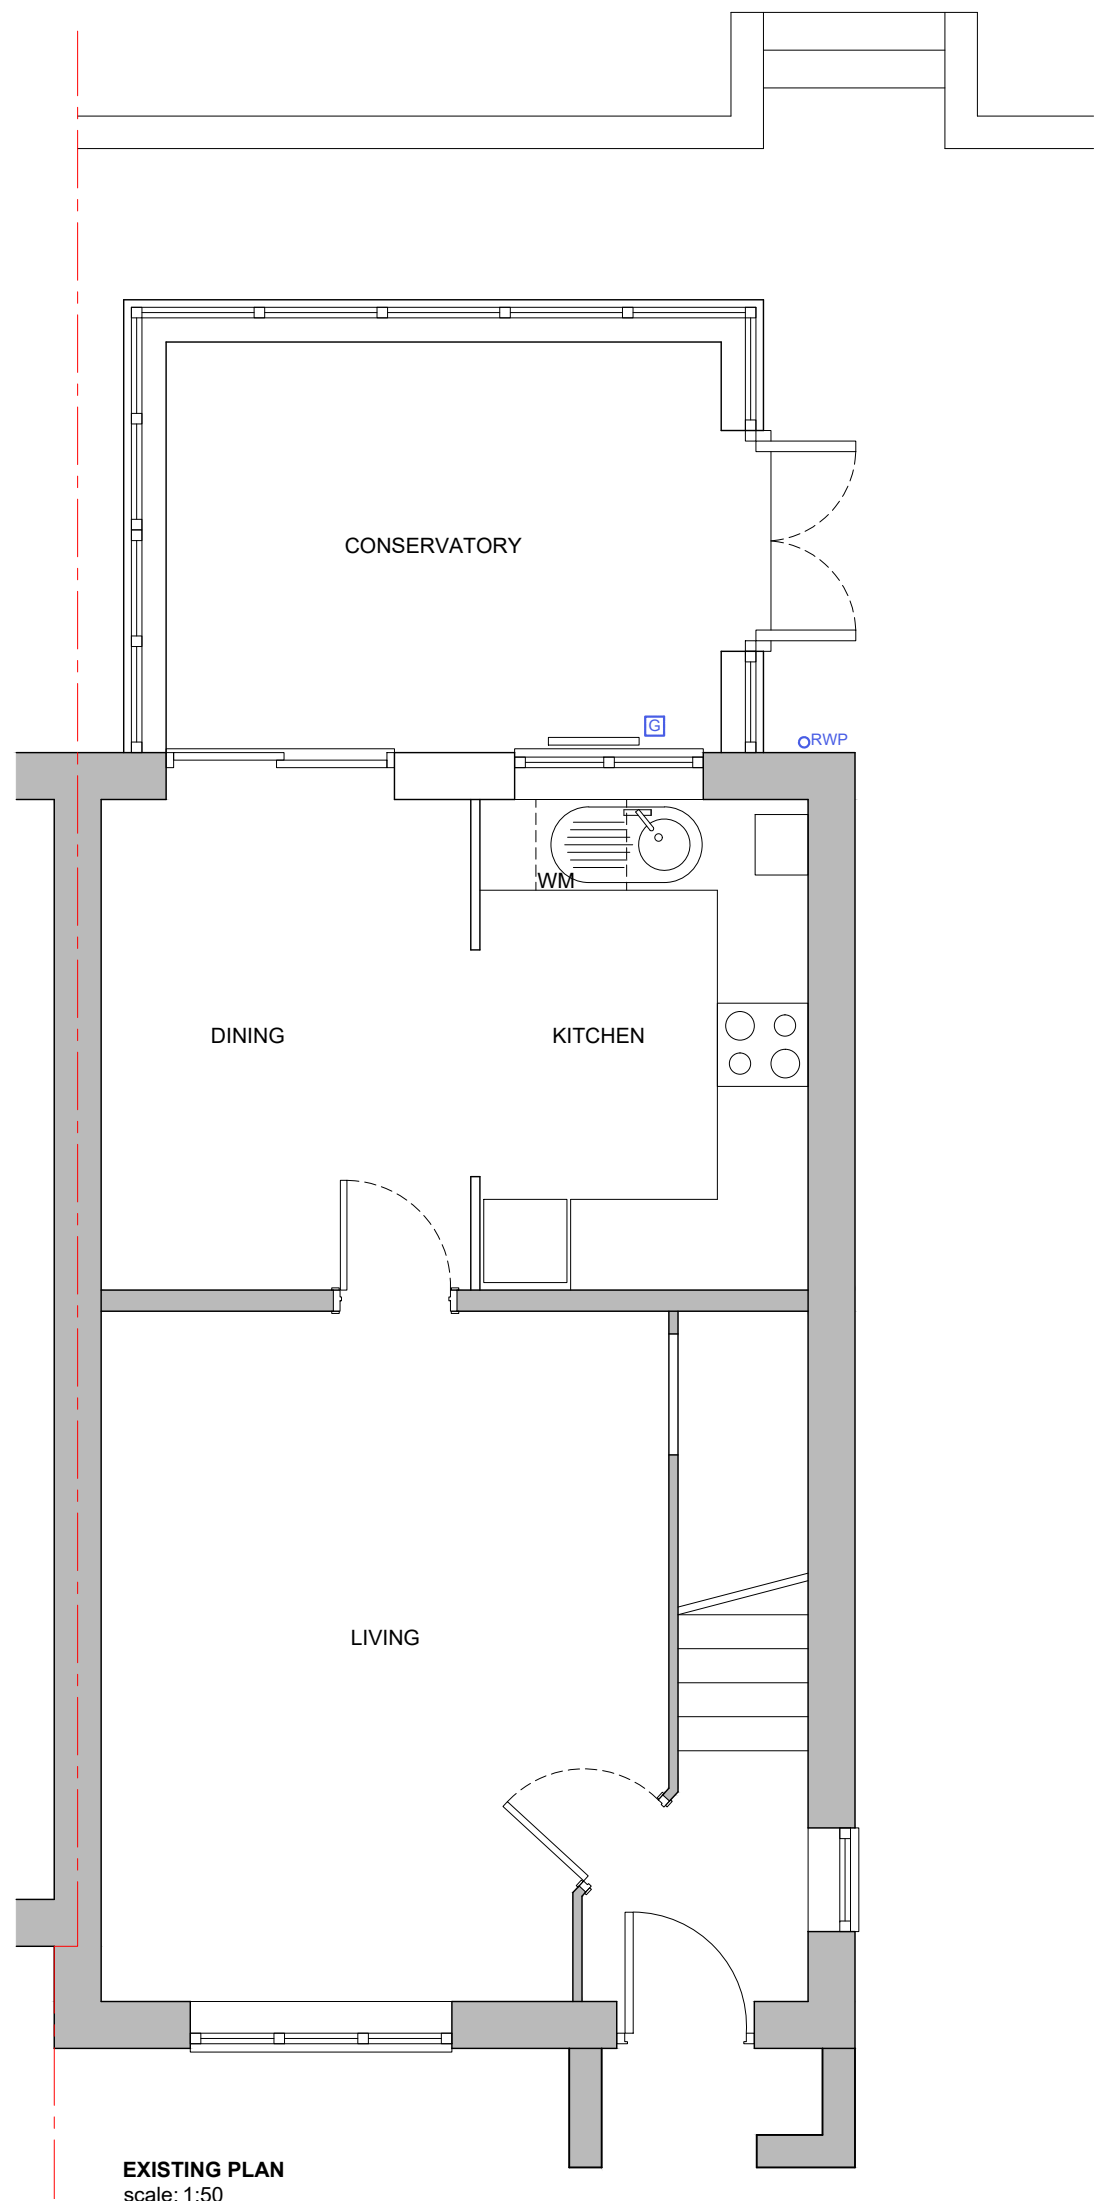

EXISTING PLAN
scale: 1:50




LOCATION PLAN
scale: 1:1250
SCALE BAR @ 1:1250

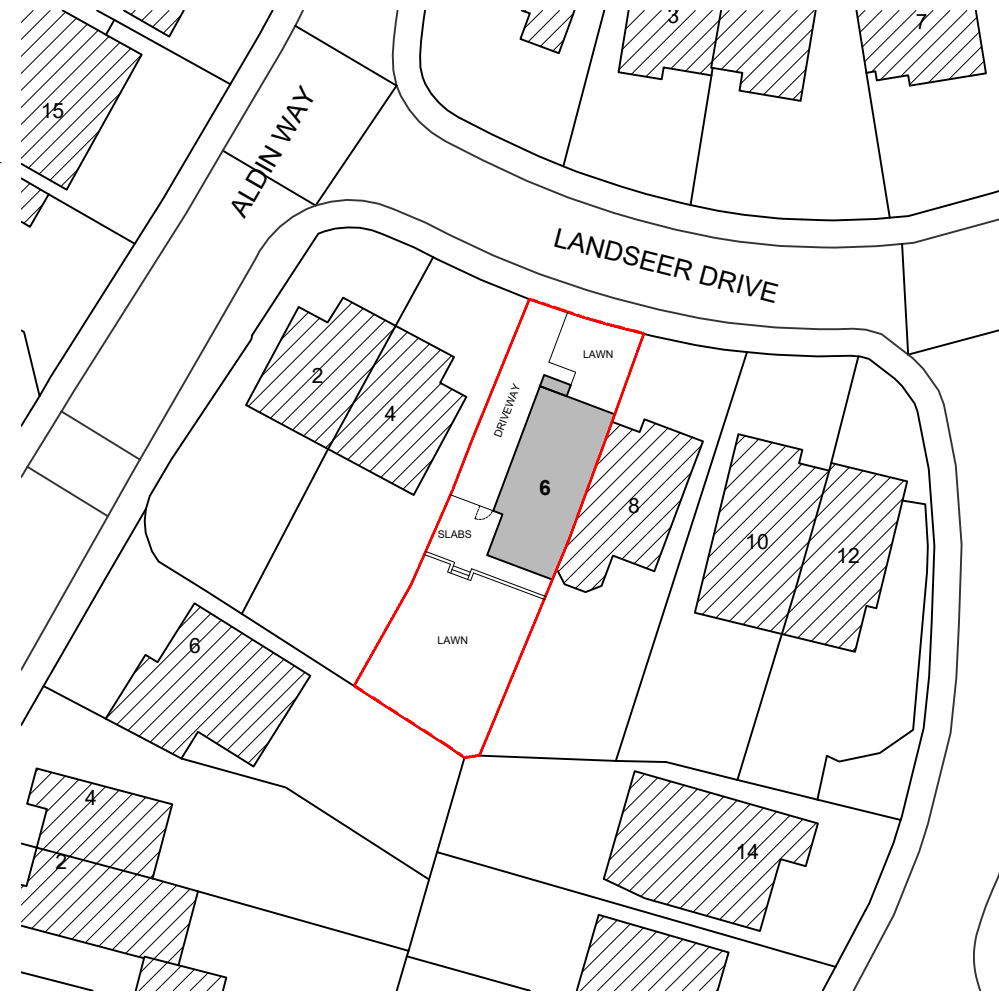


EXISTING SITE / BLOCK PLAN
scale: 1:500
SCALE BAR @ 1:1250




PROPOSED SITE / BLOCK PLAN
scale: 1:500

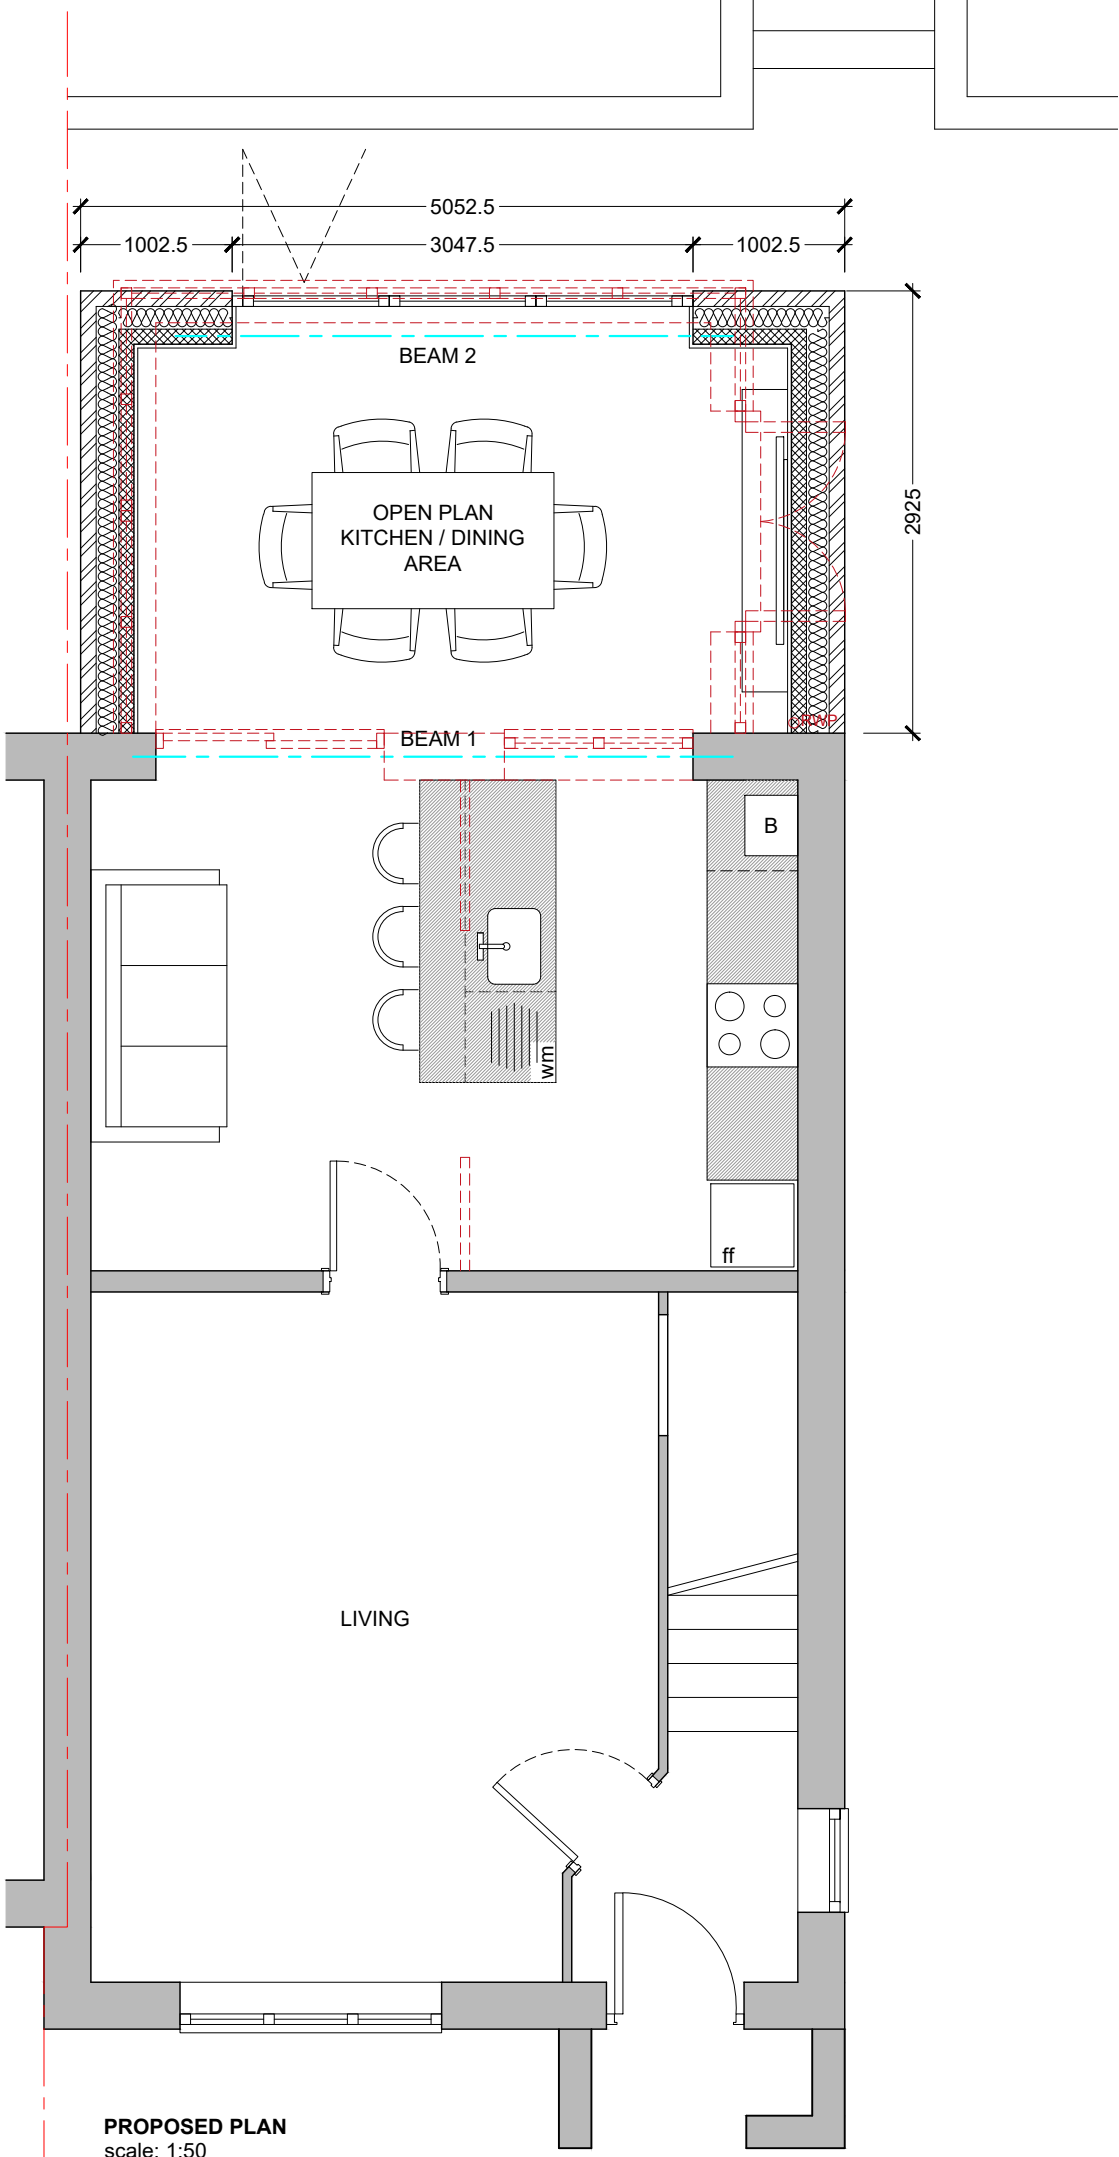


PROPOSED PLAN
scale: 1:50

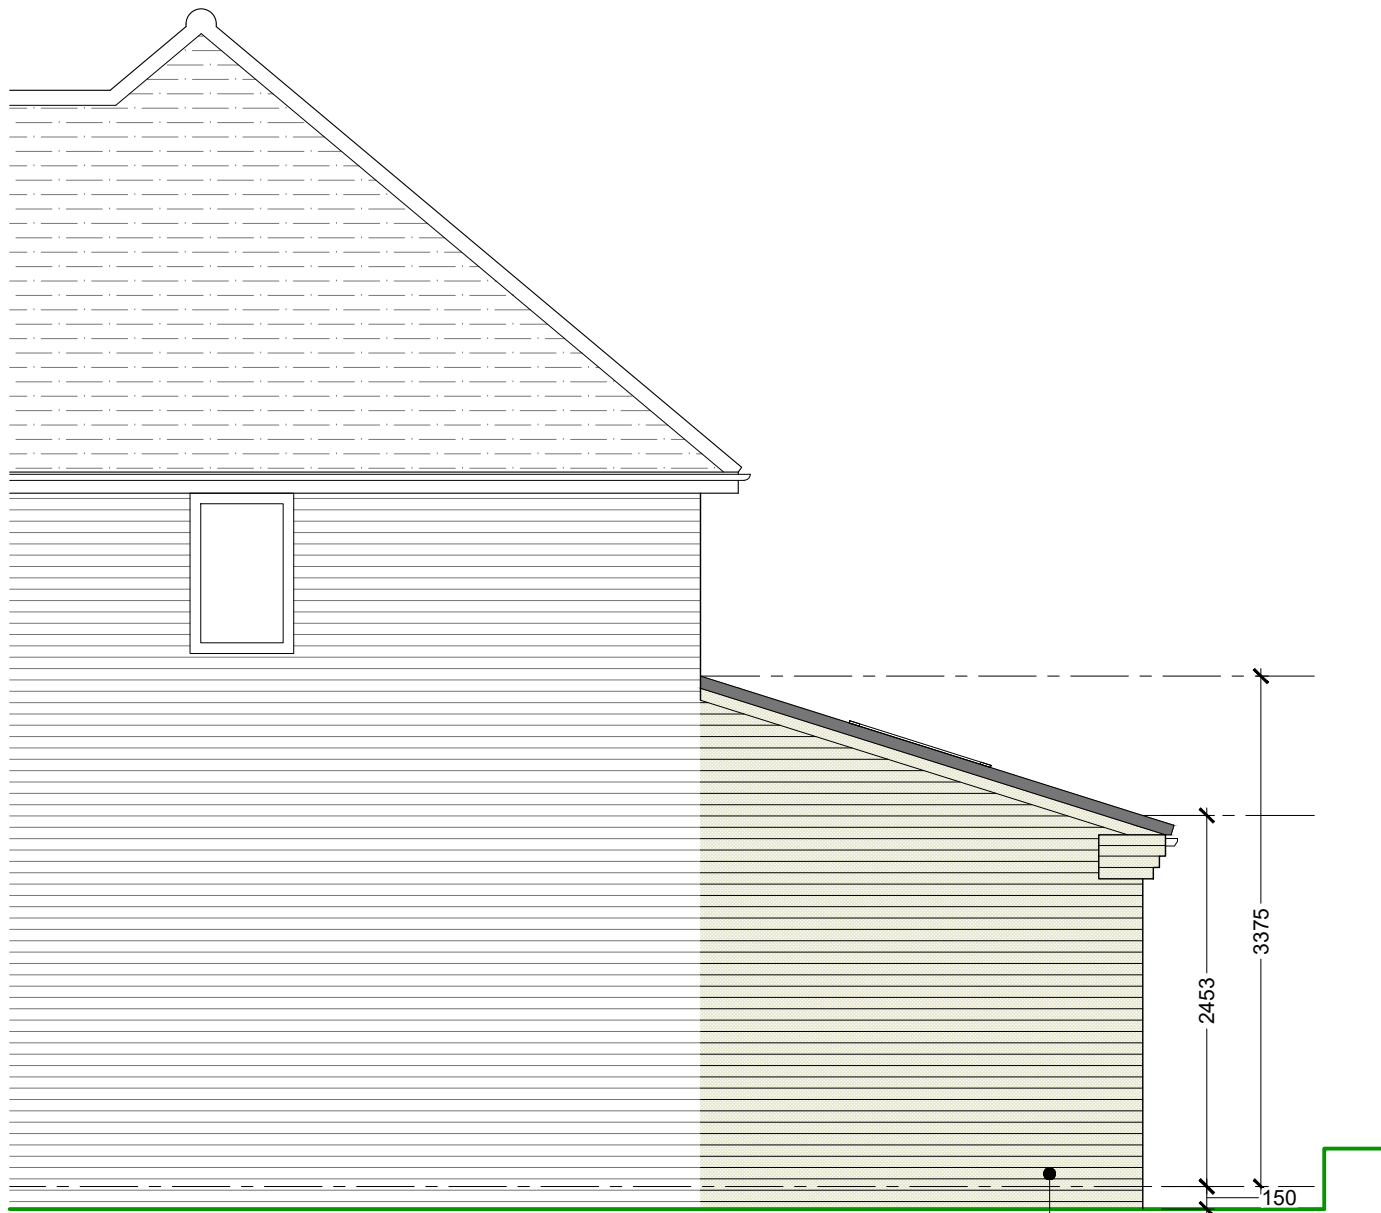

PROPOSED SIDE ELEVATION (WEST)
scale: 1:50

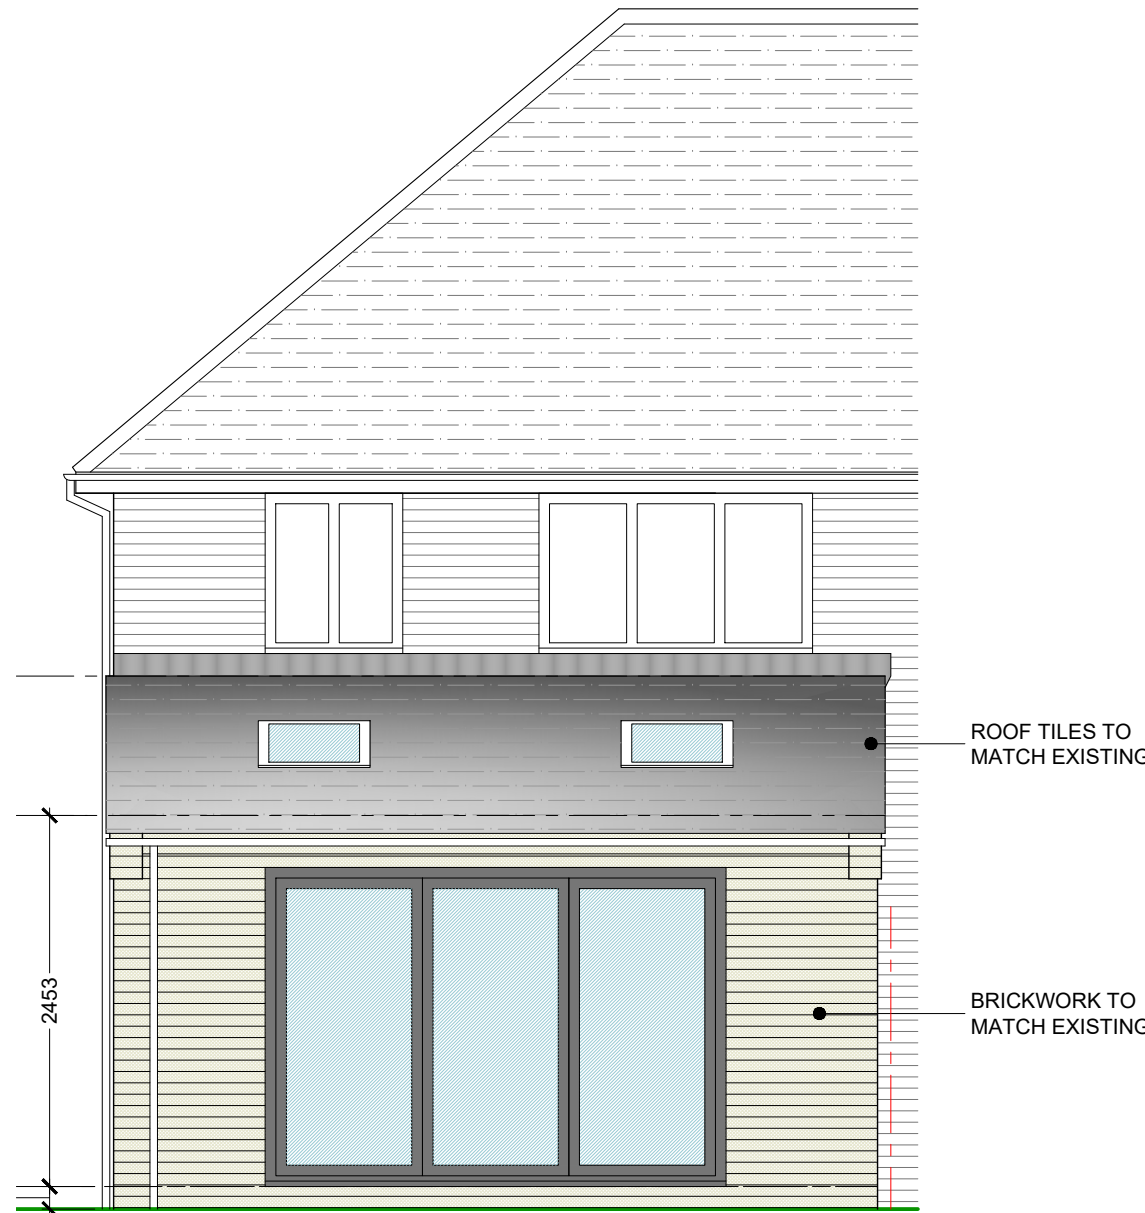

PROPOSED REAR ELEVATION (SOUTH)
scale: 1:50

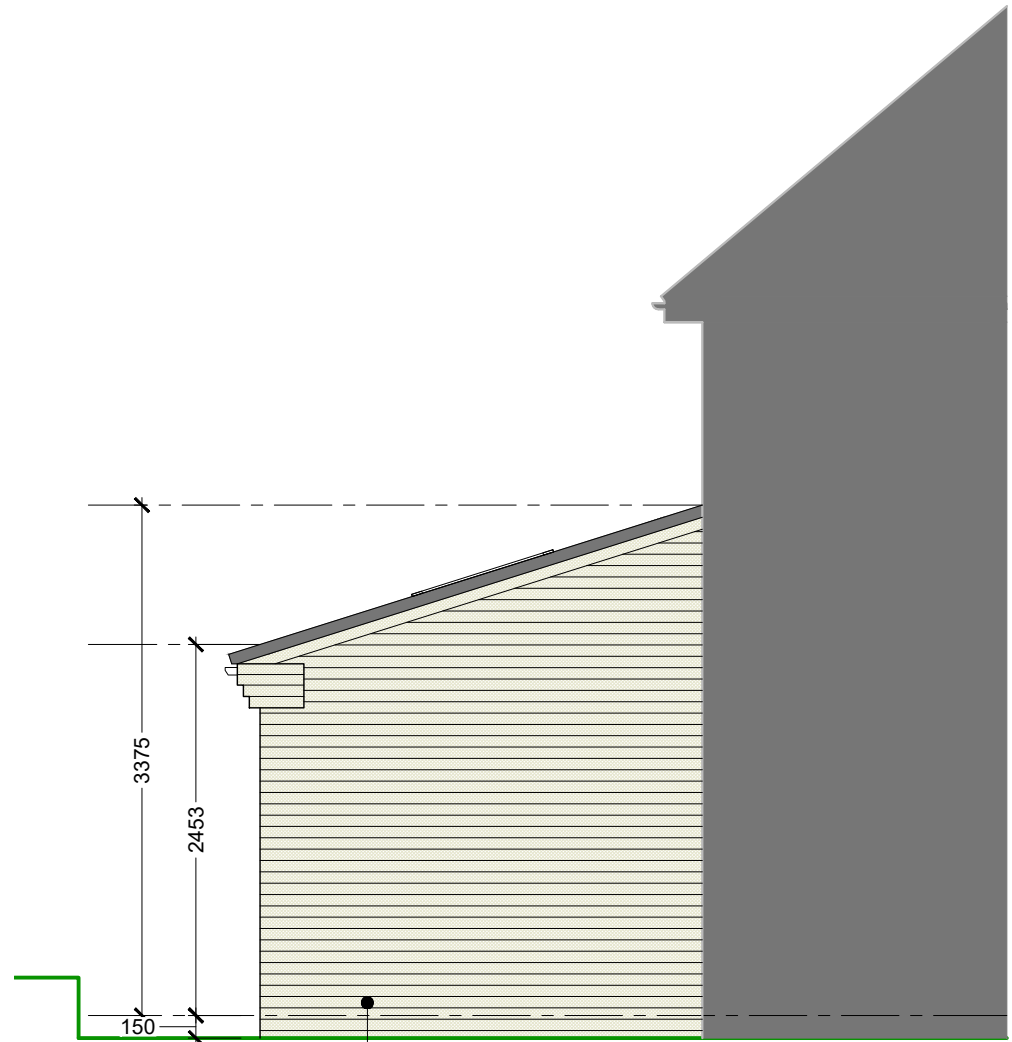

PROPOSED SIDE ELEVATION (EAST)
scale: 1:50

GENERAL NOTES

This drawing has been produced for Planning Purposes only.

Site boundaries are taken from information provided by Ordnance Survey in addition to local dimensional survey information.

Drainage indicated is indicative and based on assumed drainage runs. All drainage to be ascertained.

All setting out dimensions to be checked on site prior to the commencement of any works.

All dimensions are in millimetres and levels in metres unless specified otherwise.

For construction purposes scaled dimensions cannot be relied upon, actual site dimensions to be taken prior to the order/manufacture of any materials.

All workmanship & materials to be to current British Standards.

All services to be located & protected as necessary by the contractor prior to commencement of works.

Due to accessibility, elements of this drawing are based on visual survey only, any discrepancies are to be recorded and reported to the architect immediately.



SCALE BAR @ 1:50

aplan

ARCHITECTURAL
DESIGN LIMITED

Applan Architectural Design Limited

The Hall, Priory Hill, Rugby Rd,
Wolston, Coventry, Warwickshire, CV8 3FZ
t:024 76 937 380 e:office@aplan.uk.com

PLANNING

Mr B Woodroffe & Ms N Higgott

6 Landseer Drive, Hinckley, LE10 0GF

Existing & Proposed

scale AN @ A1

drawn ms checked

25.0128.GA.101

date Jan 25

© the copyright of this drawing is vested with applan ARCHITECTURAL DESIGN LIMITED and must not be copied or reproduced without written consent. Scaled dimensions cannot be relied upon, contractors/specialists must use actual site dimensions.