



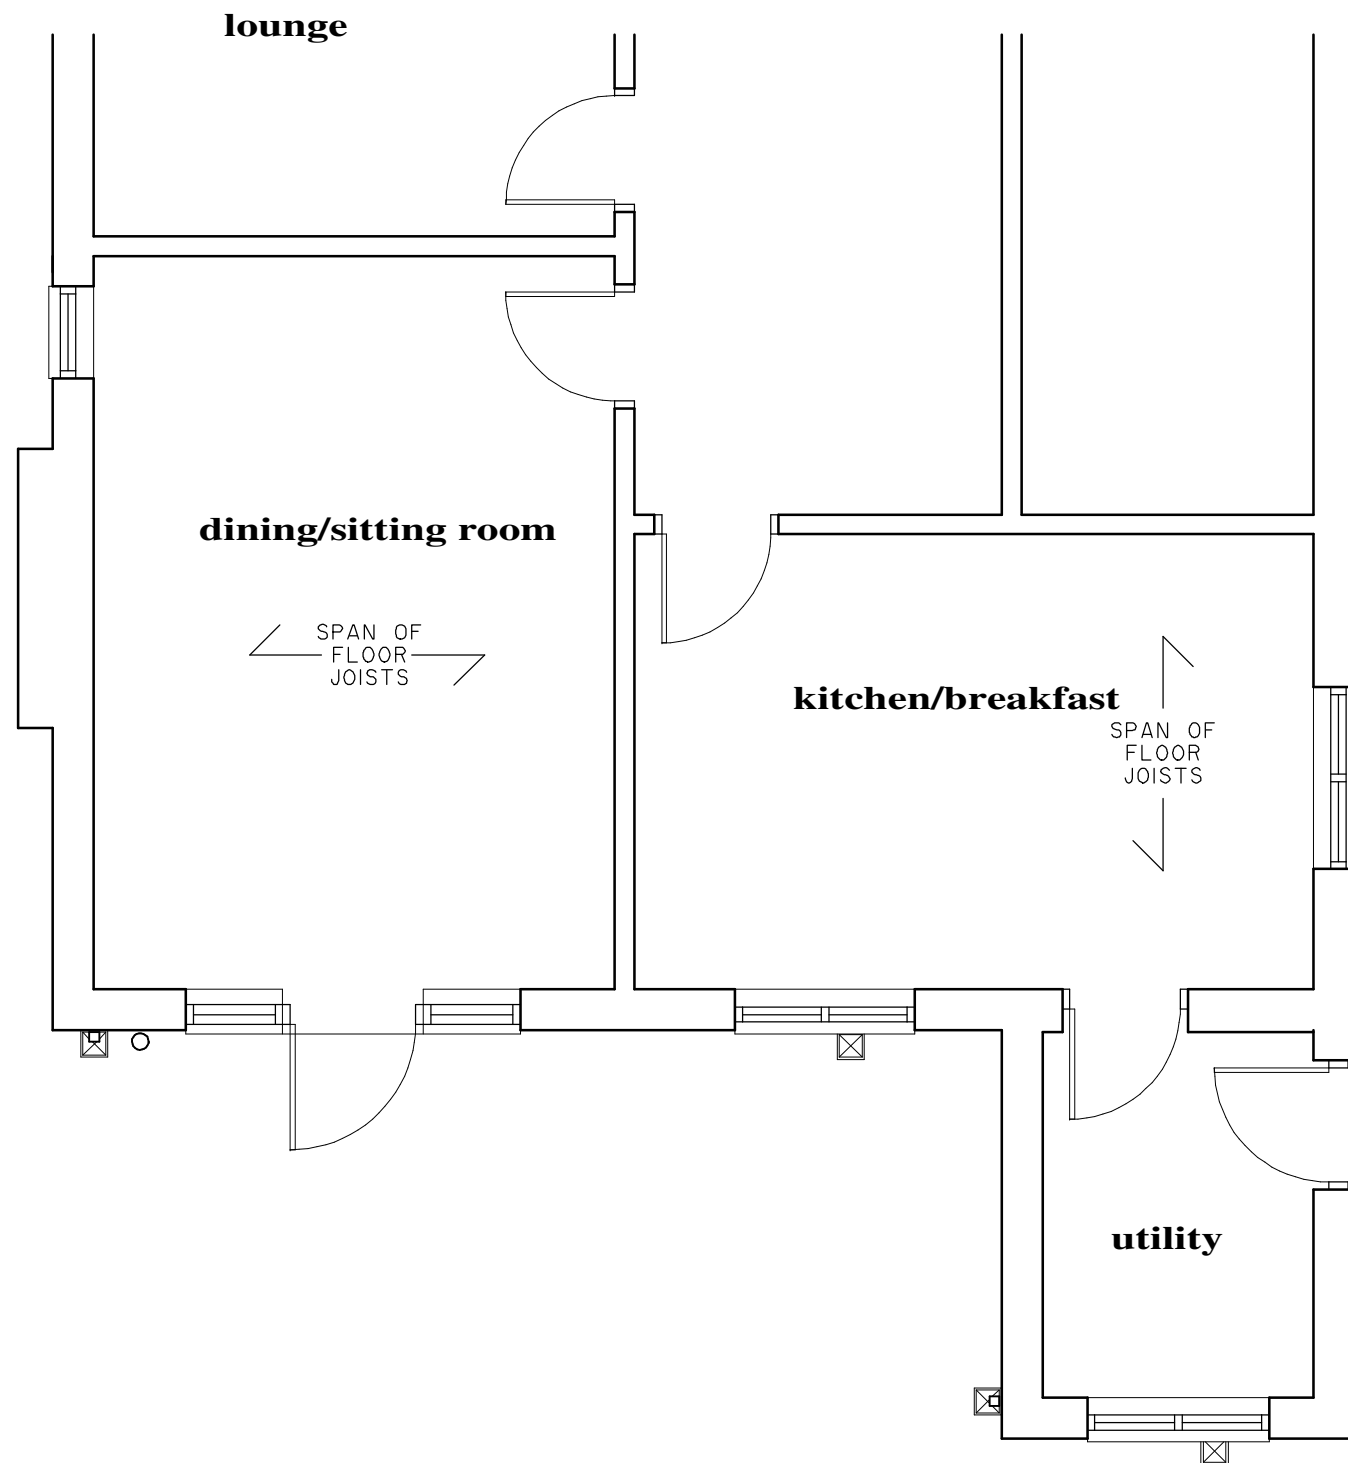

Existing Part Ground Floor Plan

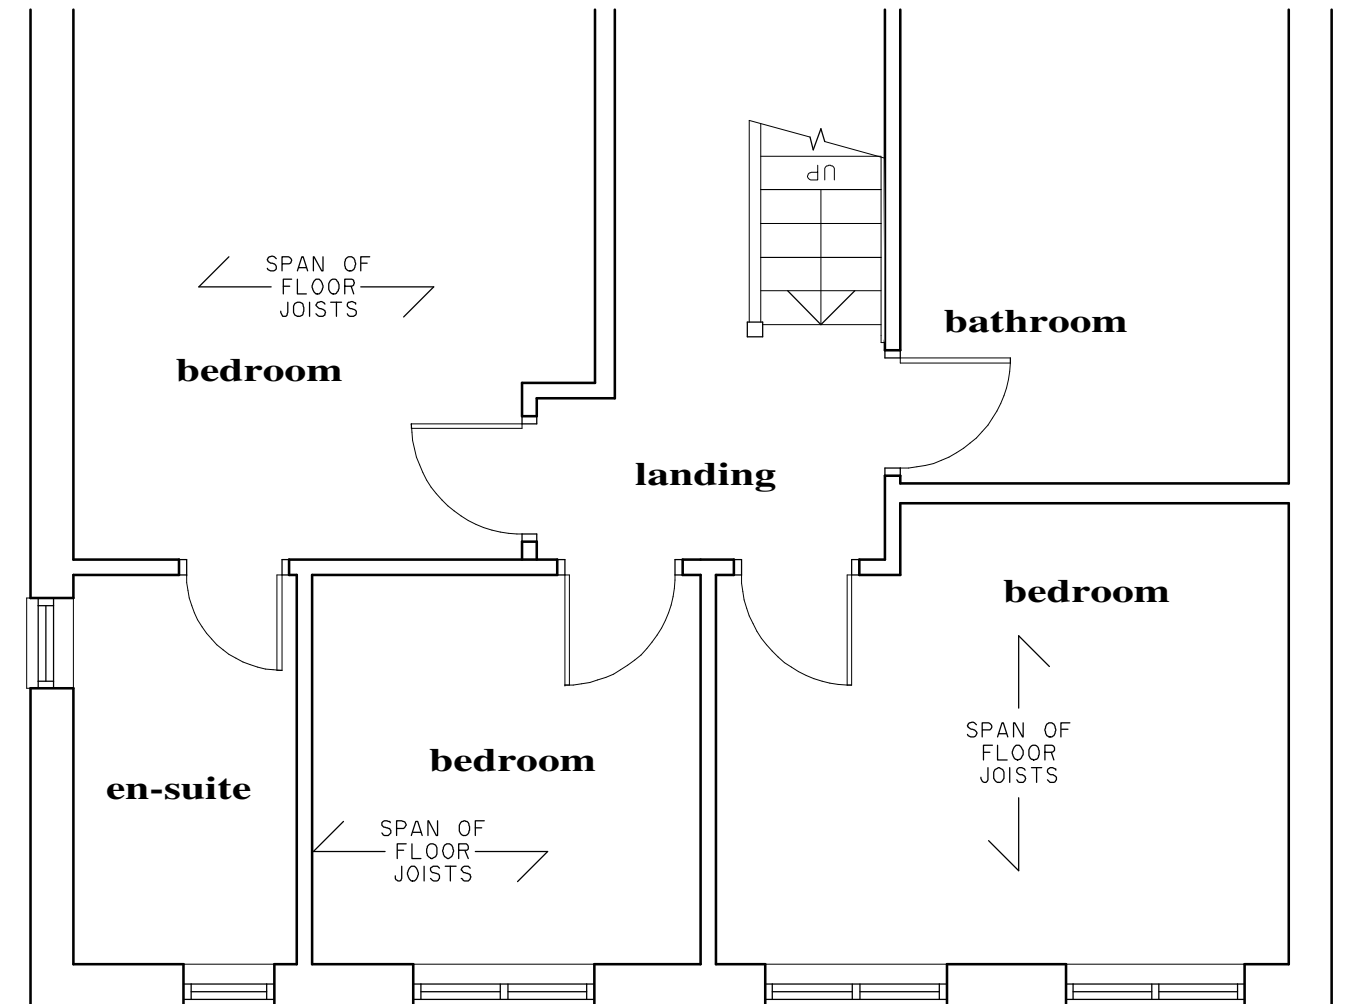

Existing Part First Floor Plan

Philip Baumber Architectural Services 50, Radmore Road, HINCKLEY, Leics. LE10 0RQ tel. 07913 560141; e.mail. baumberp1955@gmail.com	Project: Proposed Single Storey Rear Extension at No. 8, Bradgate Road, Hinckley, LE10 for Mr. & Mrs. T. Hayman	Drg.Title Existing Floor Plans	Date: Dec 2025	Scale: 1:50 @ A3
			Job No.: 1666	Drg. No. Rev. 01