
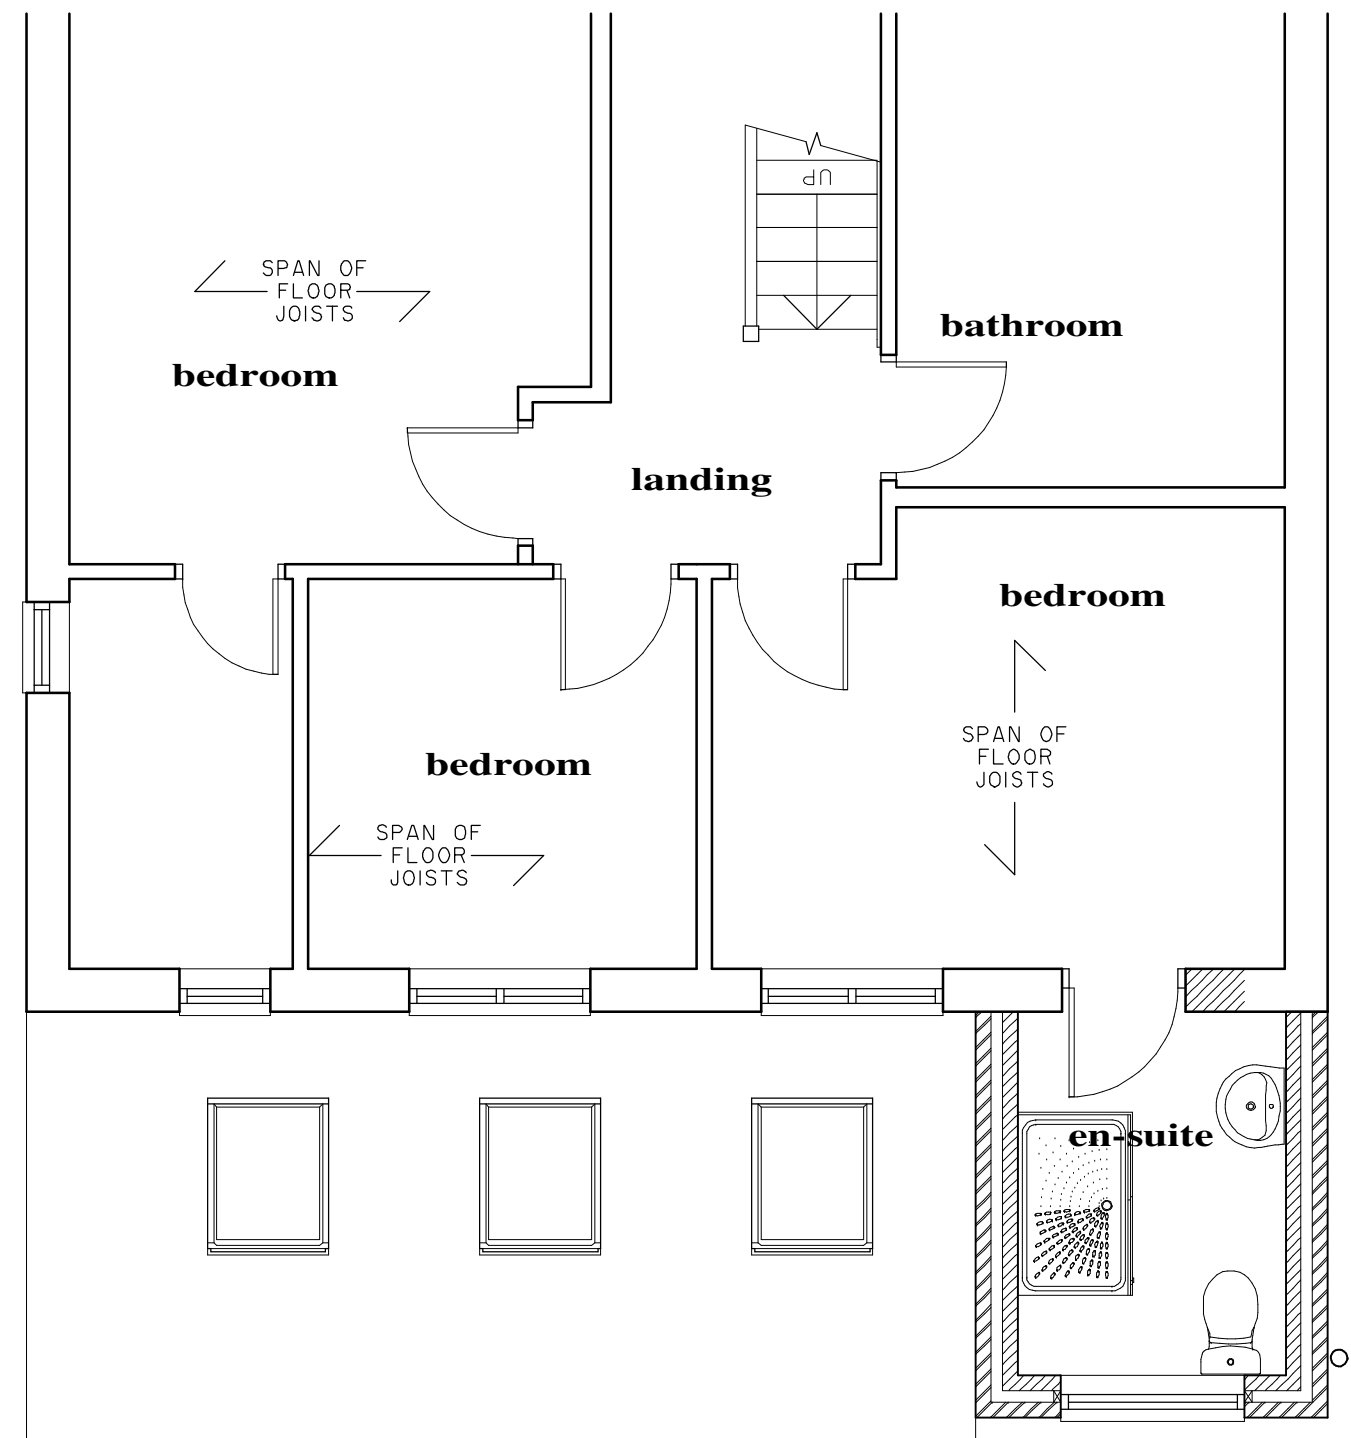


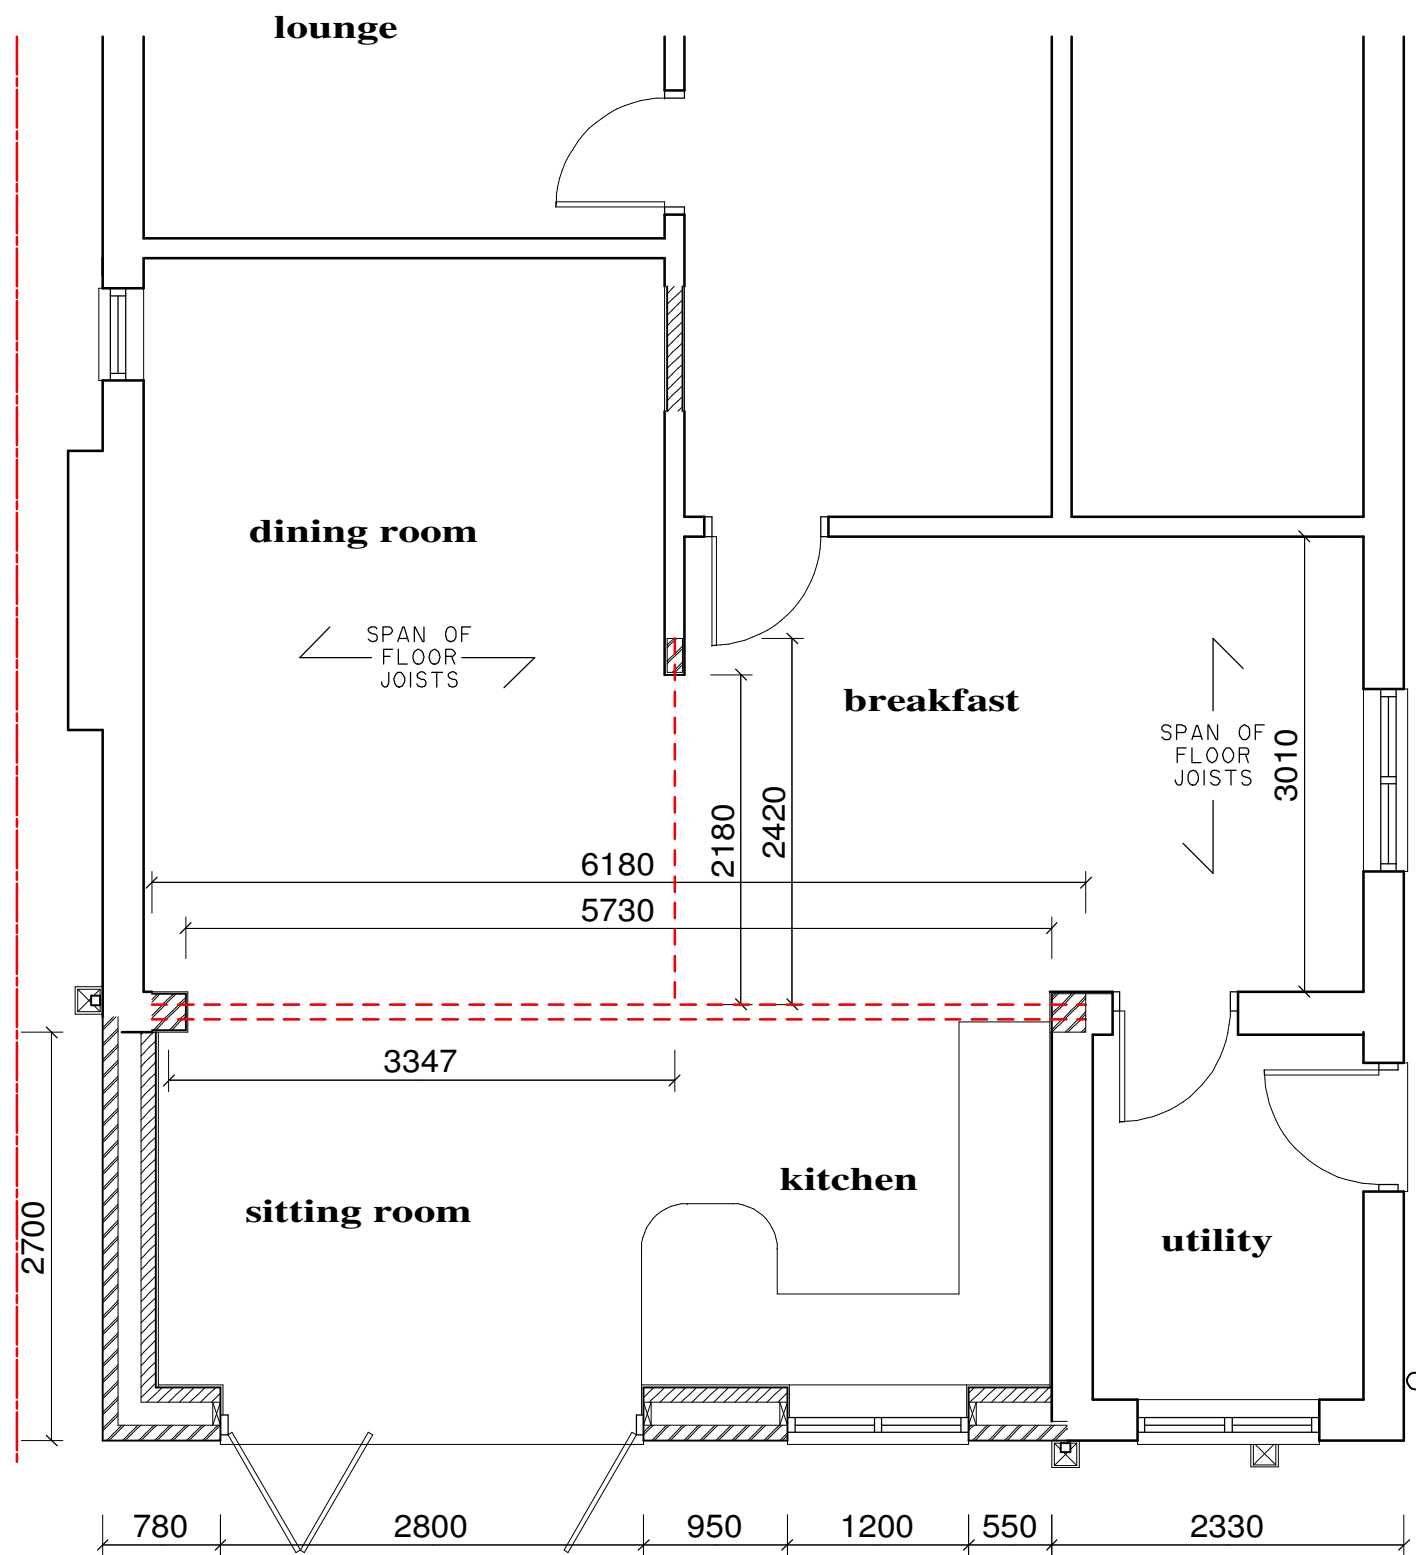

Proposed Part First Floor Plan

Proposed Part Ground Floor Plan

Philip Baumber Architectural Services 50, Radmore Road, HINCKLEY, Leics. LE10 0RQ tel. 07913 560141; e.mail. baumberp1955@gmail.com	Project: Proposed Ground Floor Single Storey and First Floor Rear Extensions at No: 8, Bradgate Road, Hinckley, LE10 1LA for Mr. & Mrs. T. Hayman	Drg.Title: Proposed Floor Plans	Date: Dec 2025	Scale: 1:50 @ A3
			Job No.: 1666	Drg. No. Rev.: 03