




Front Elevation




Side Elevation




Rear Elevation

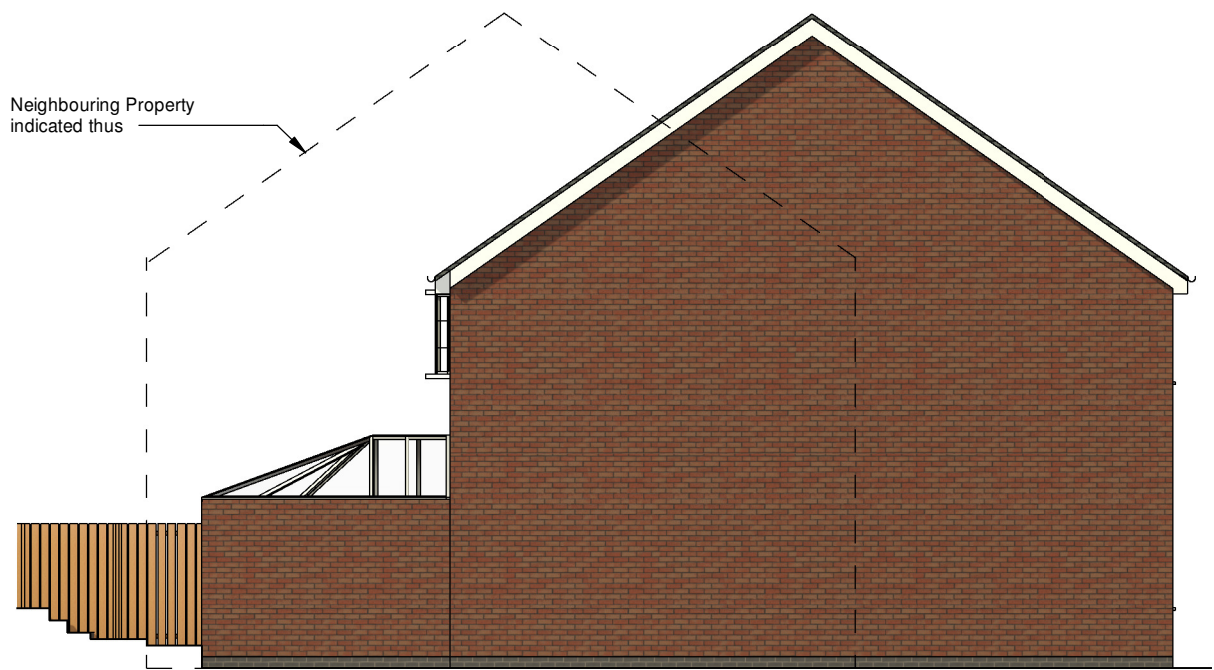


Side Elevation

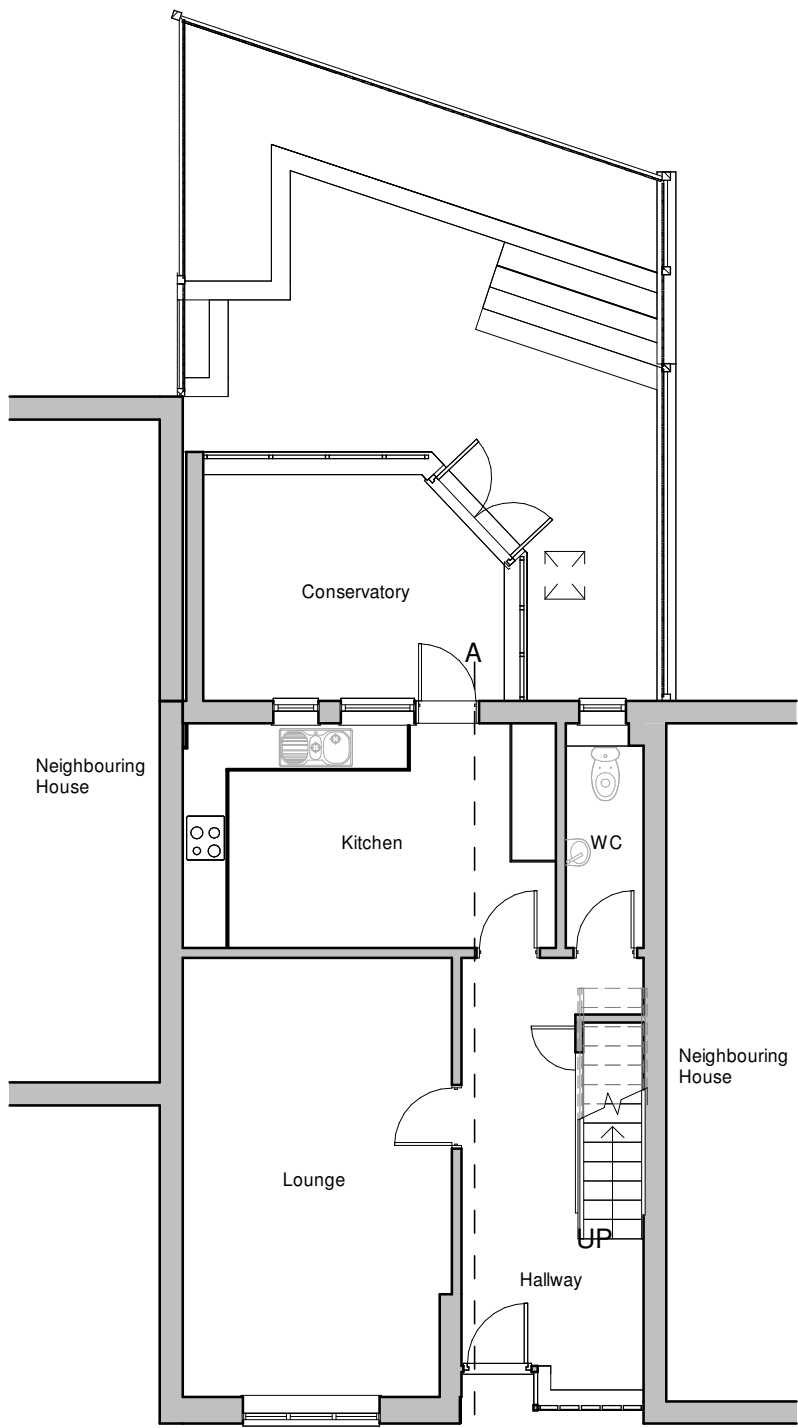


Ground Floor Plan

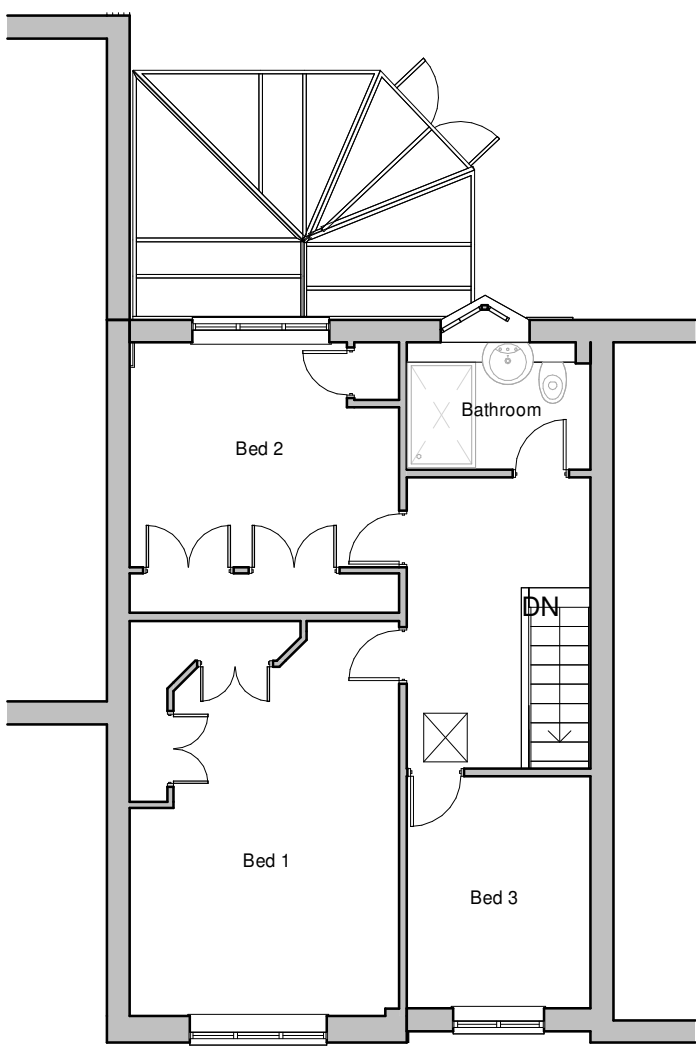

First Floor Plan

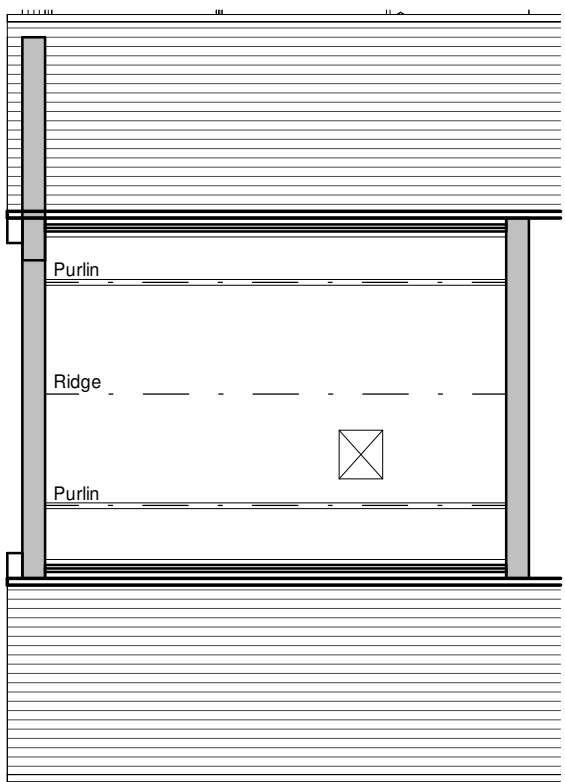

Loft Floor Plan

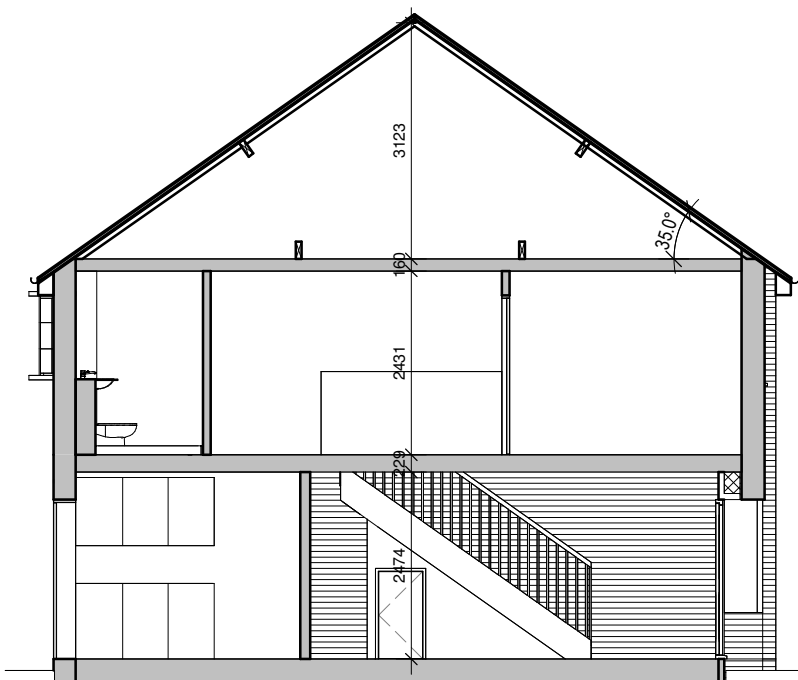

Section A - A

Client Bridle			hayward ARCHITECTS LTD 	
Project Title House Alterations 28 Main Street Market Bosworth				
Drawing Title As Existing			19 Station Road Hinckley Leicestershire LE10 1AW www.hayward-architects.co.uk	
Scale 1:100	Date Jan 2024	Sheet A2	Job No. 24 04	Drawing No. 01
Author MO	Checked by LJW			
THE COPYRIGHT OF THIS DRAWING IS VESTED IN HAYWARD ARCHITECTS LTD. REPRODUCTION IN ANY FORM, EITHER IN WHOLE OR IN PART IS FORBIDDEN WITHOUT THE PRIOR WRITTEN PERMISSION OF THE COPYRIGHT HOLDER. DO NOT SCALE FROM DRAWING AND ONLY FIGURED DIMENSIONS ARE TO BE USED			Status Planning	