




Front Elevation

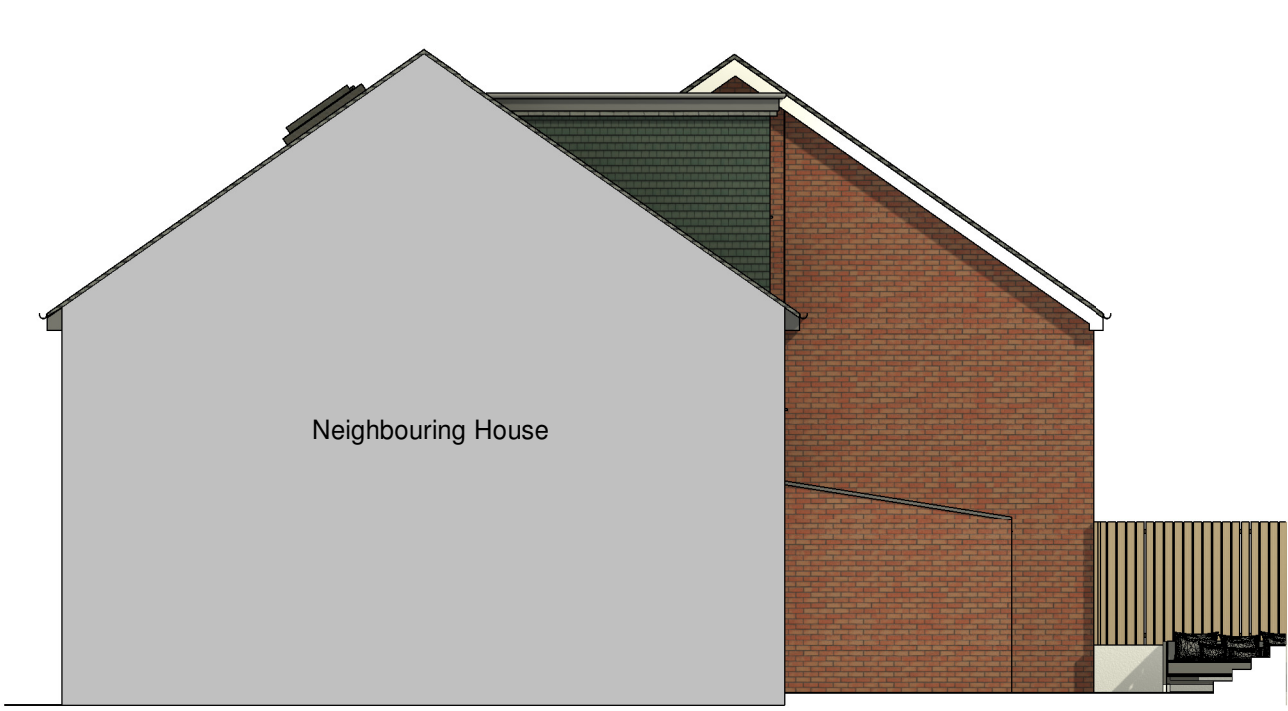

Side Elevation




Rear Elevation




Side Elevation

Green hanging tiles to match existing.


Neighbouring Property indicated thus

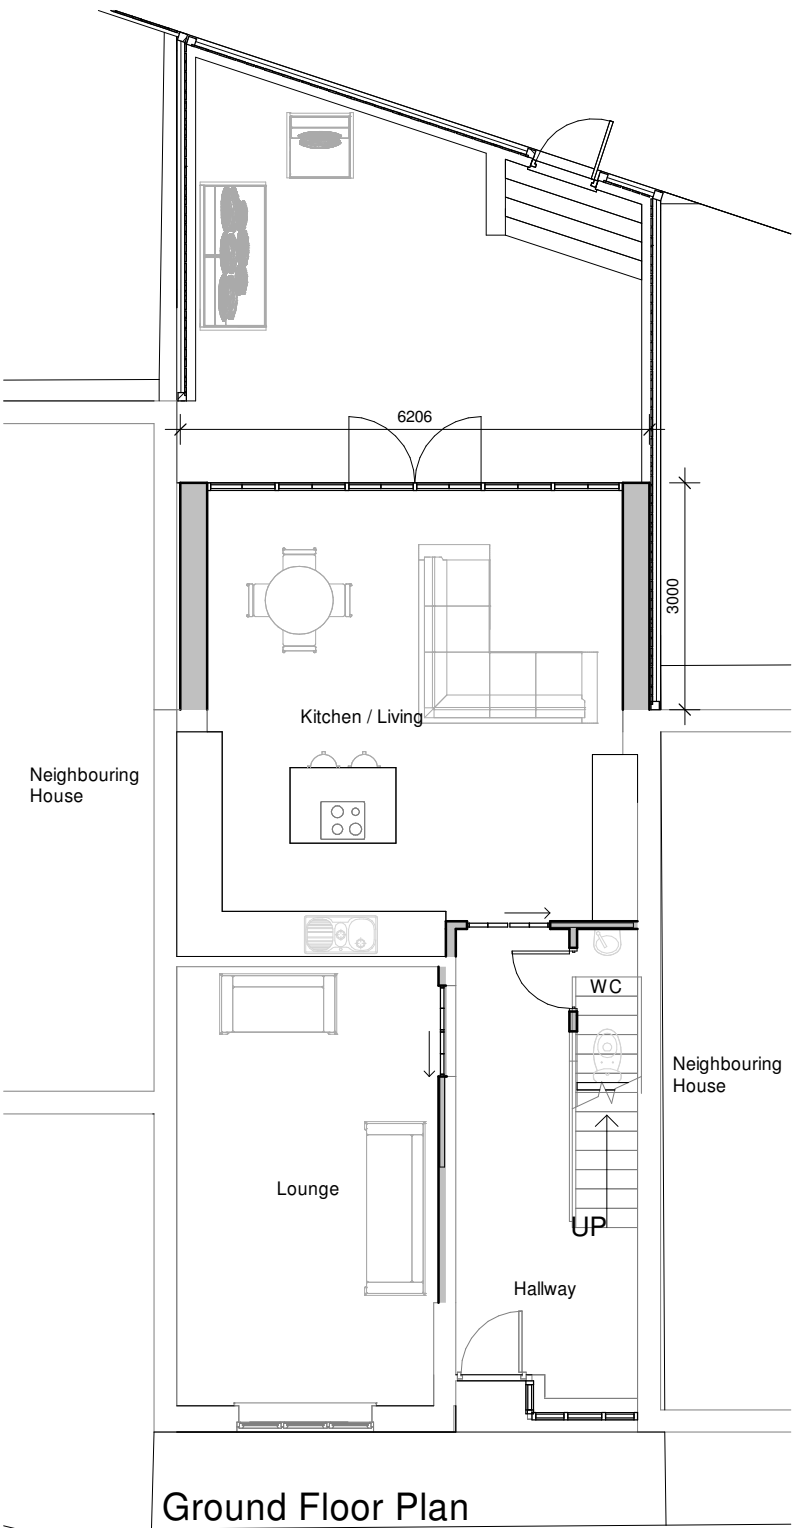

Ground Floor Plan

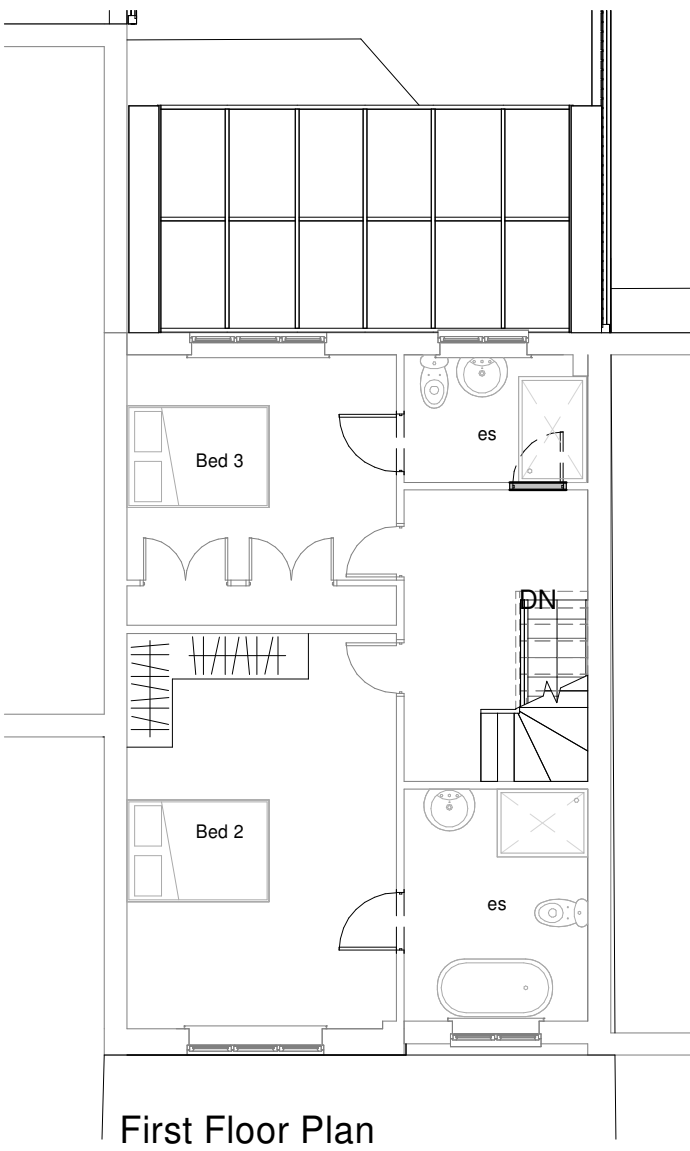

First Floor Plan

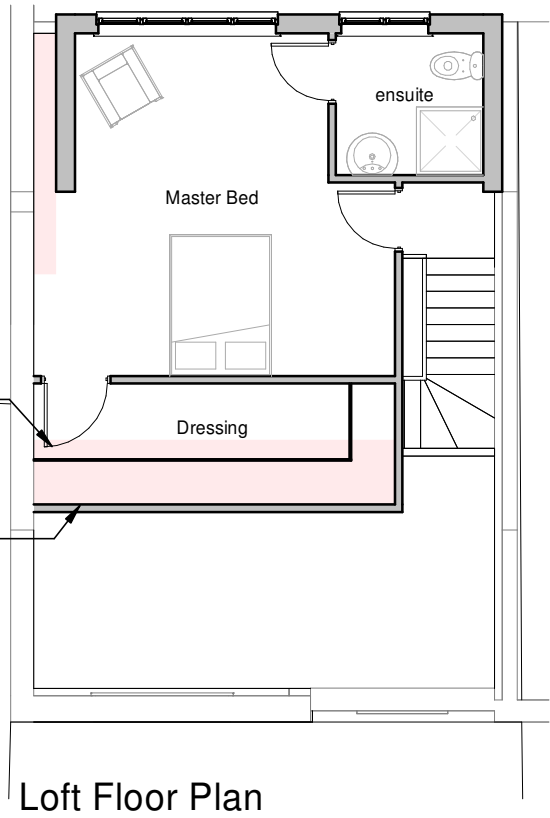

Loft Floor Plan

Denotes area under 2m headroom

Wall set at 1400mm high



Section A - A



hayward
ARCHITECTS LTD

19 Station Road
Hinckley
Leicestershire
LE10 1AW

Tel: 01455 635 665
Fax: 01455 618 971

www.hayward-architects.co.uk

Client		
Bridle		
Project Title		
House Alterations 28 Main Street Market Bosworth		
Drawing Title		
Scheme 03		
Scale	1:100	Date
		Feb 2024
Author	MO	Checked by
		LJW
Job No.		Drawing No.
24 04		04 A
Status		
Planning		

THE COPYRIGHT OF THIS DRAWING IS VESTED IN HAYWARD ARCHITECTS LTD.
REPRODUCTION IN ANY FORM, EITHER IN WHOLE OR IN PART IS FORBIDDEN WITHOUT
THE PRIOR WRITTEN PERMISSION OF THE COPYRIGHT HOLDER. DO NOT SCALE FROM
DRAWING AND ONLY FIGURED DIMENSIONS ARE TO BE USED