



Existing ground Floor Plan

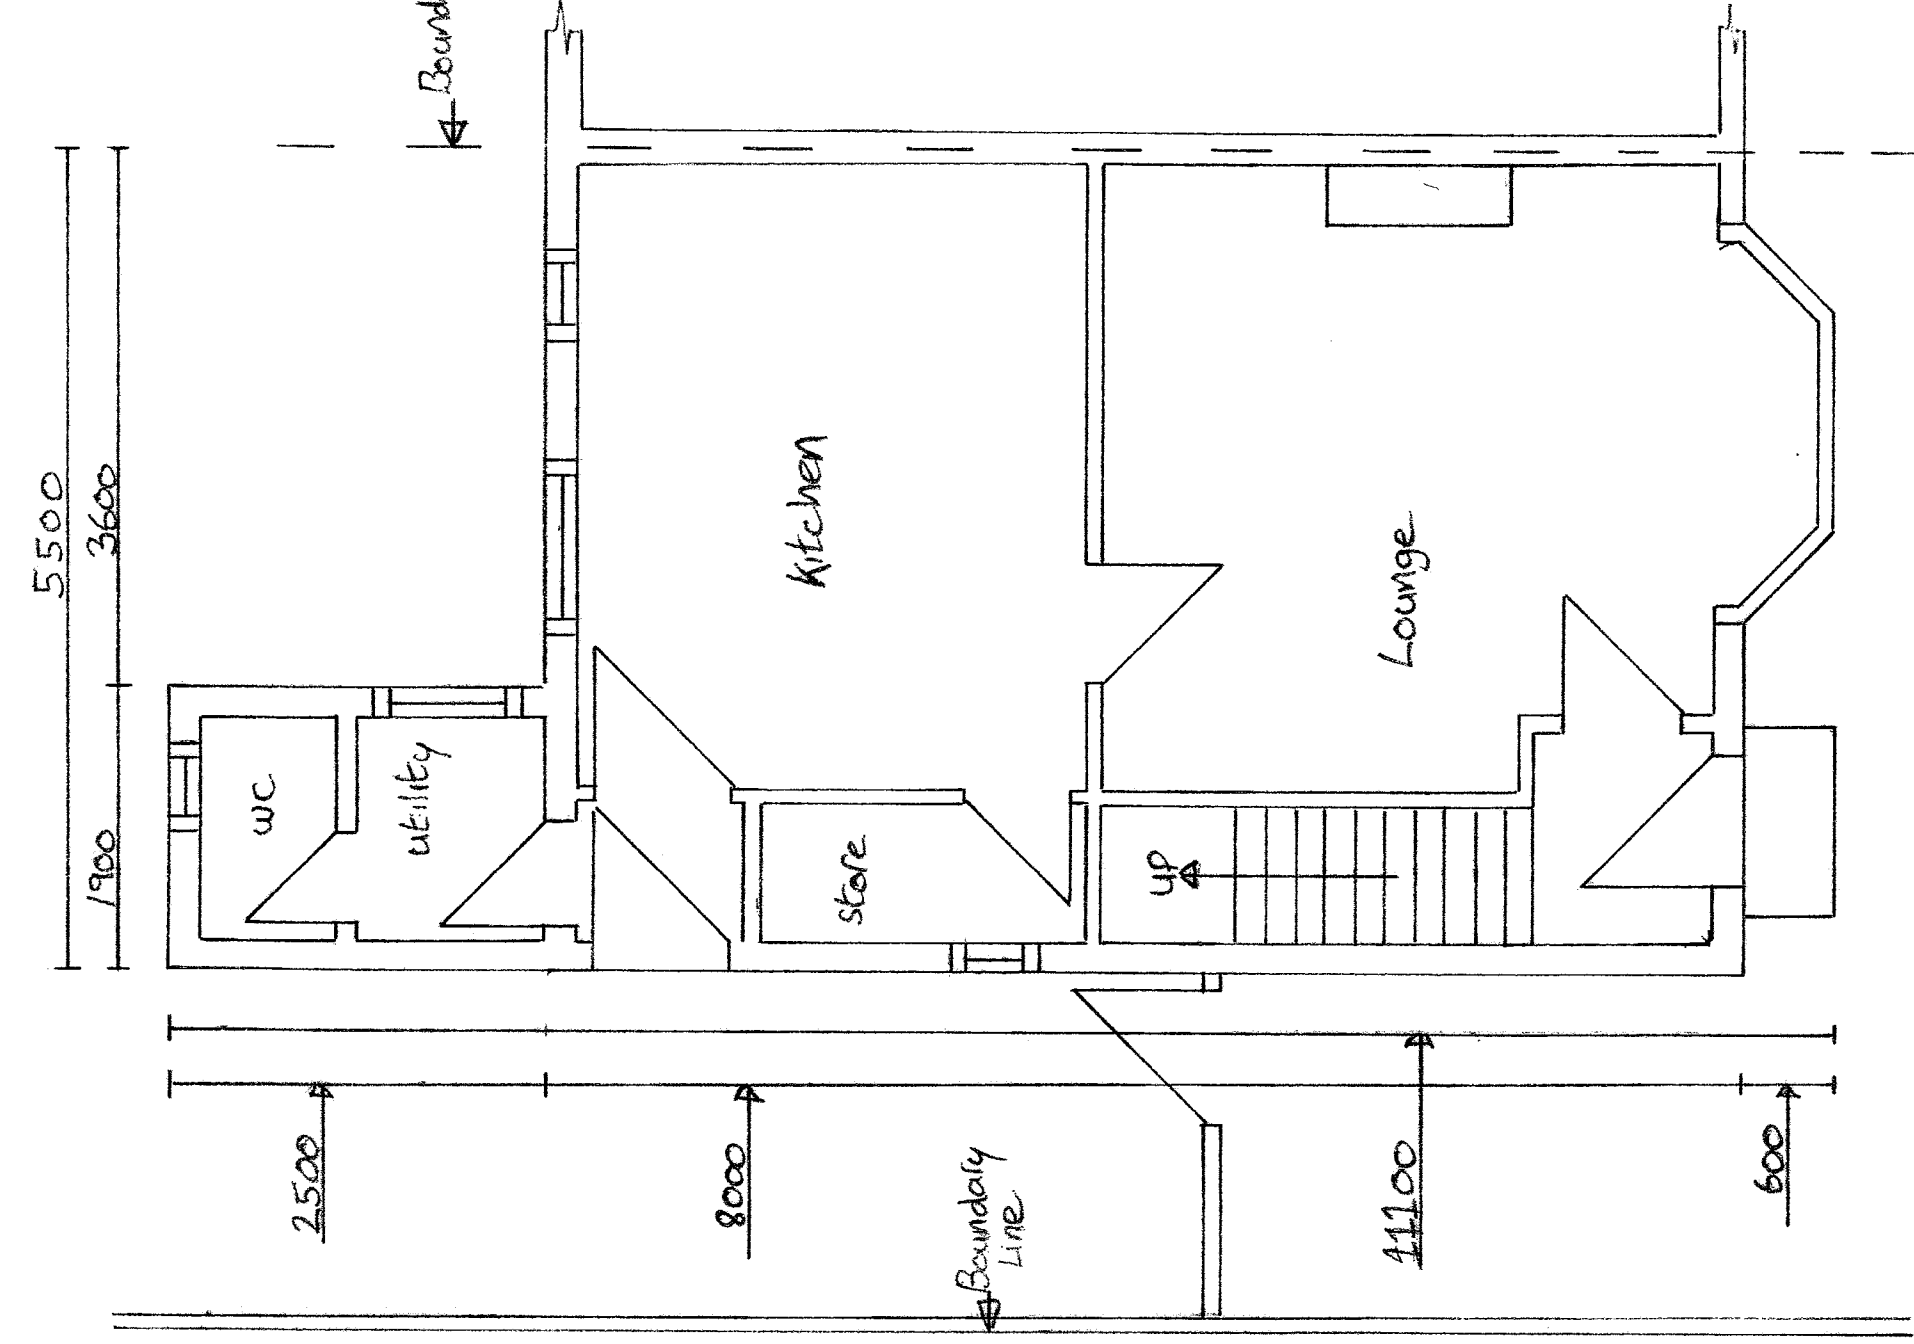


RUP to soak away


Proposed Ground Floor Plan

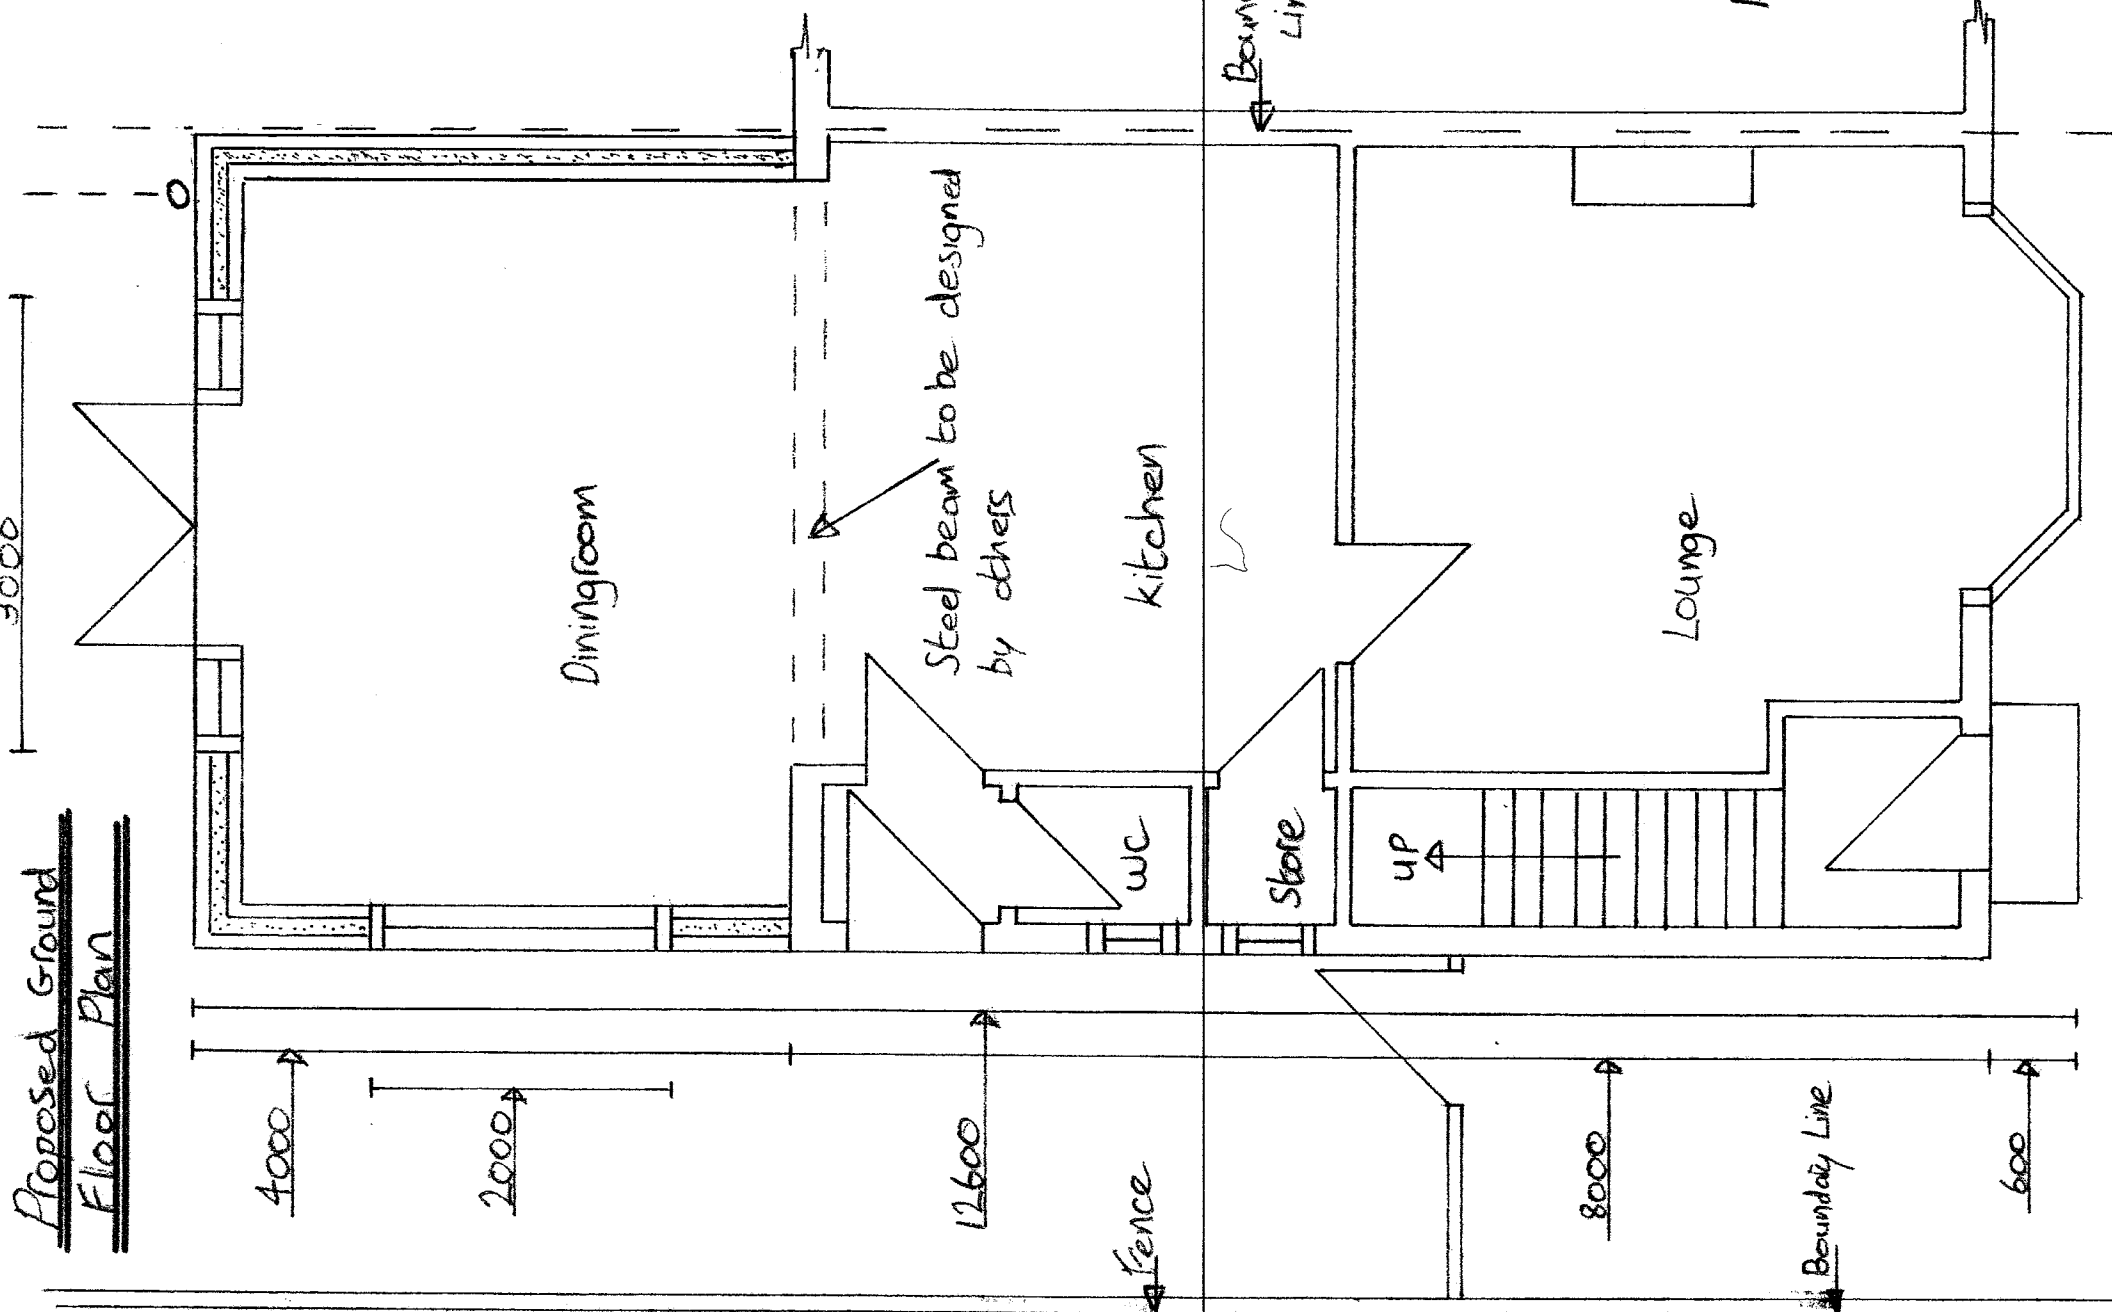

Section

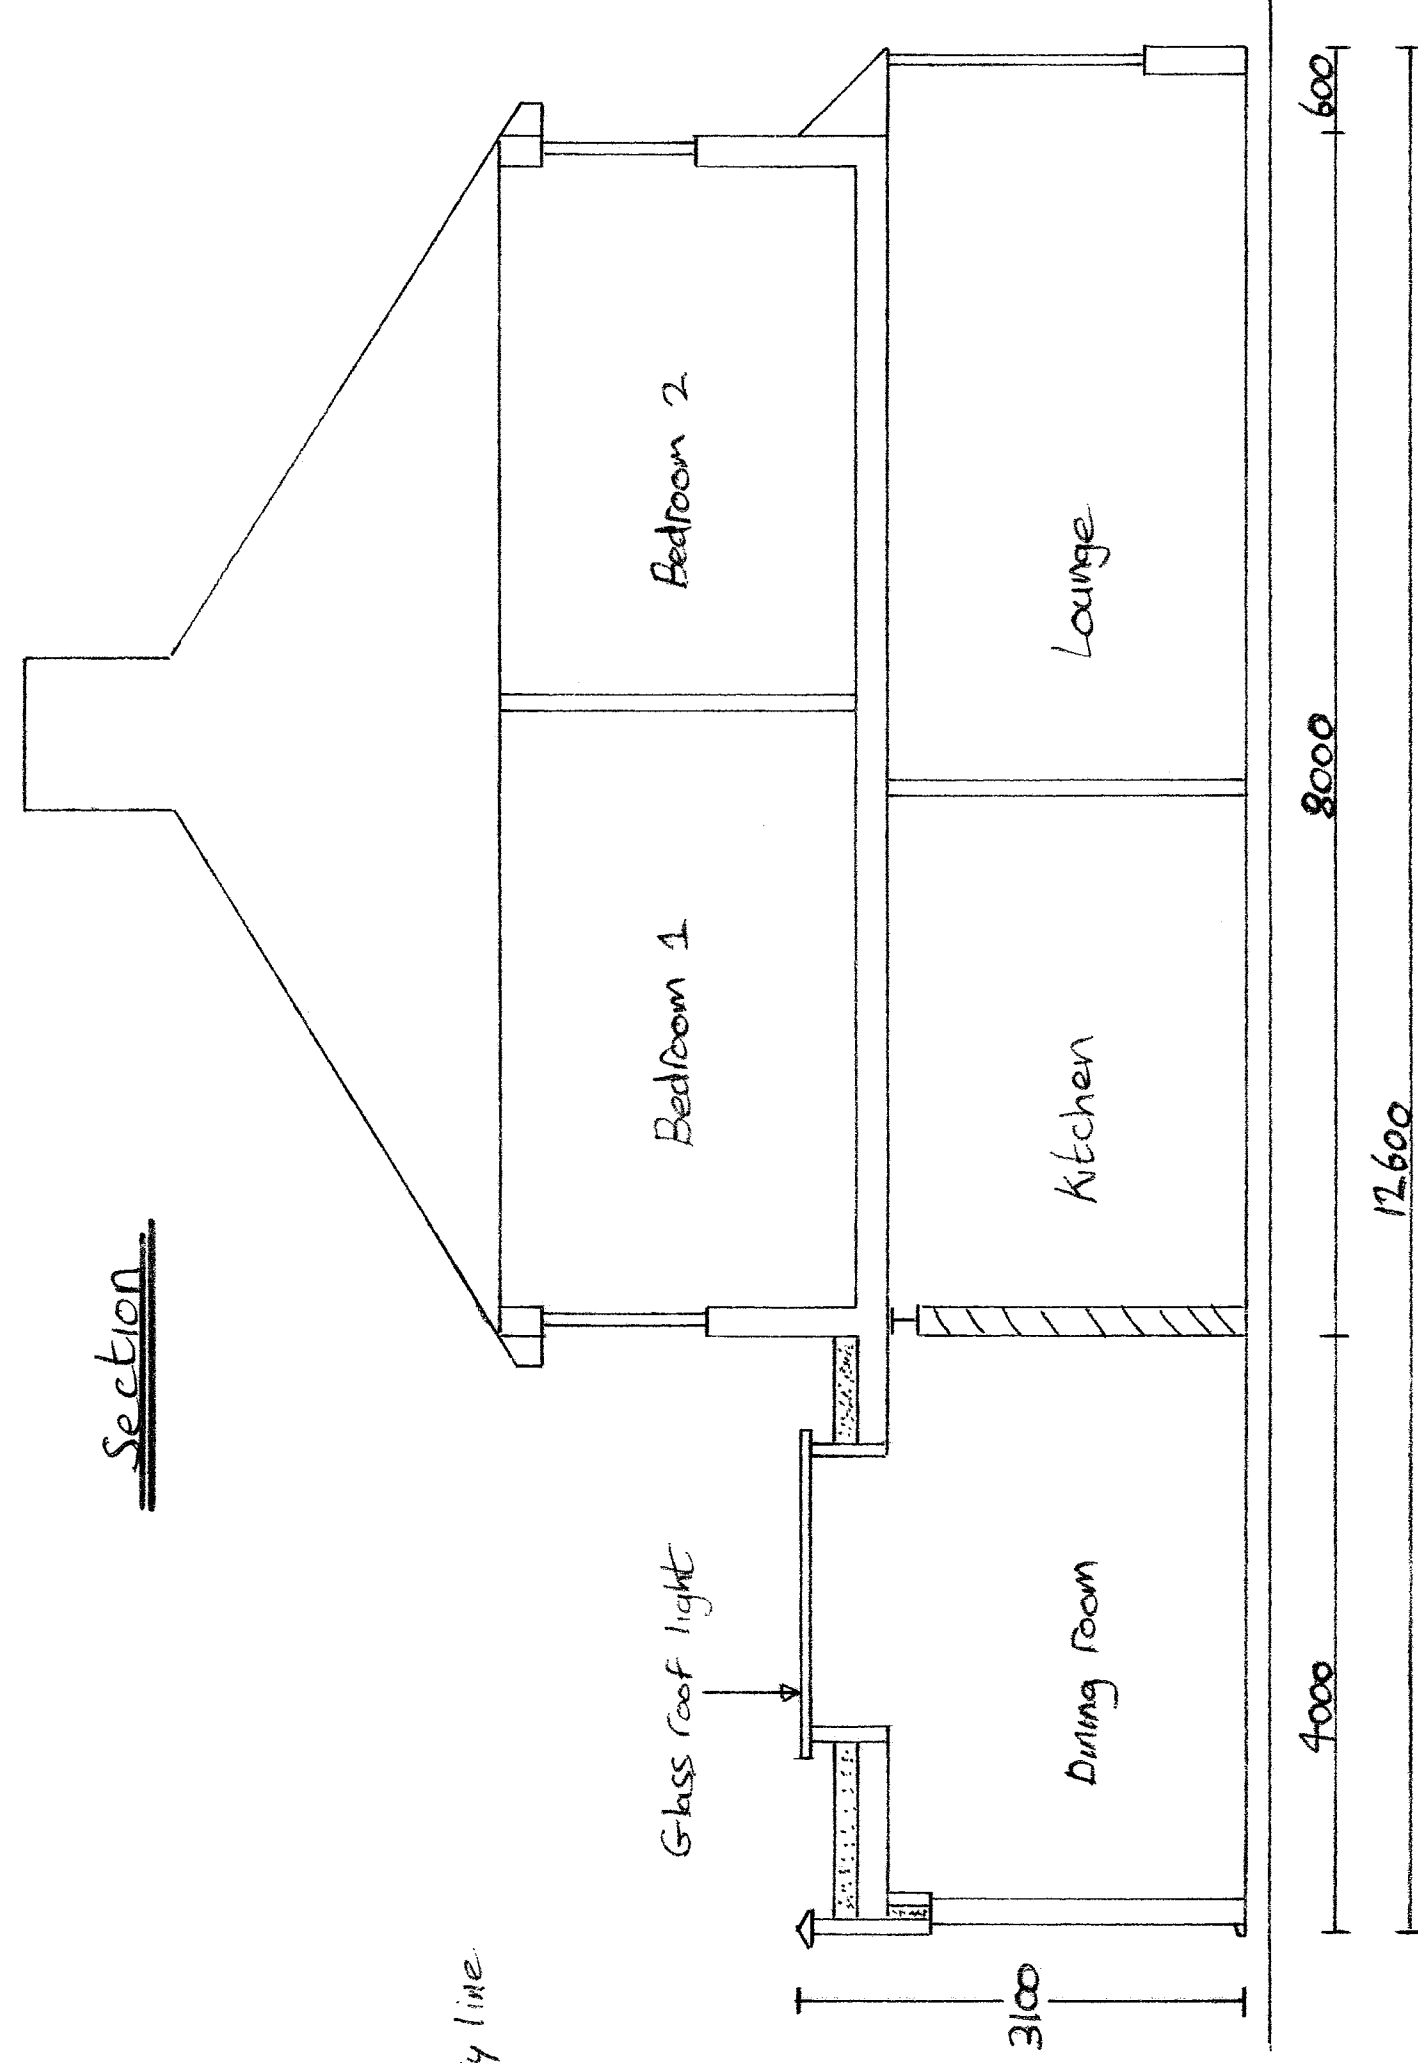


Existing Rear elevation

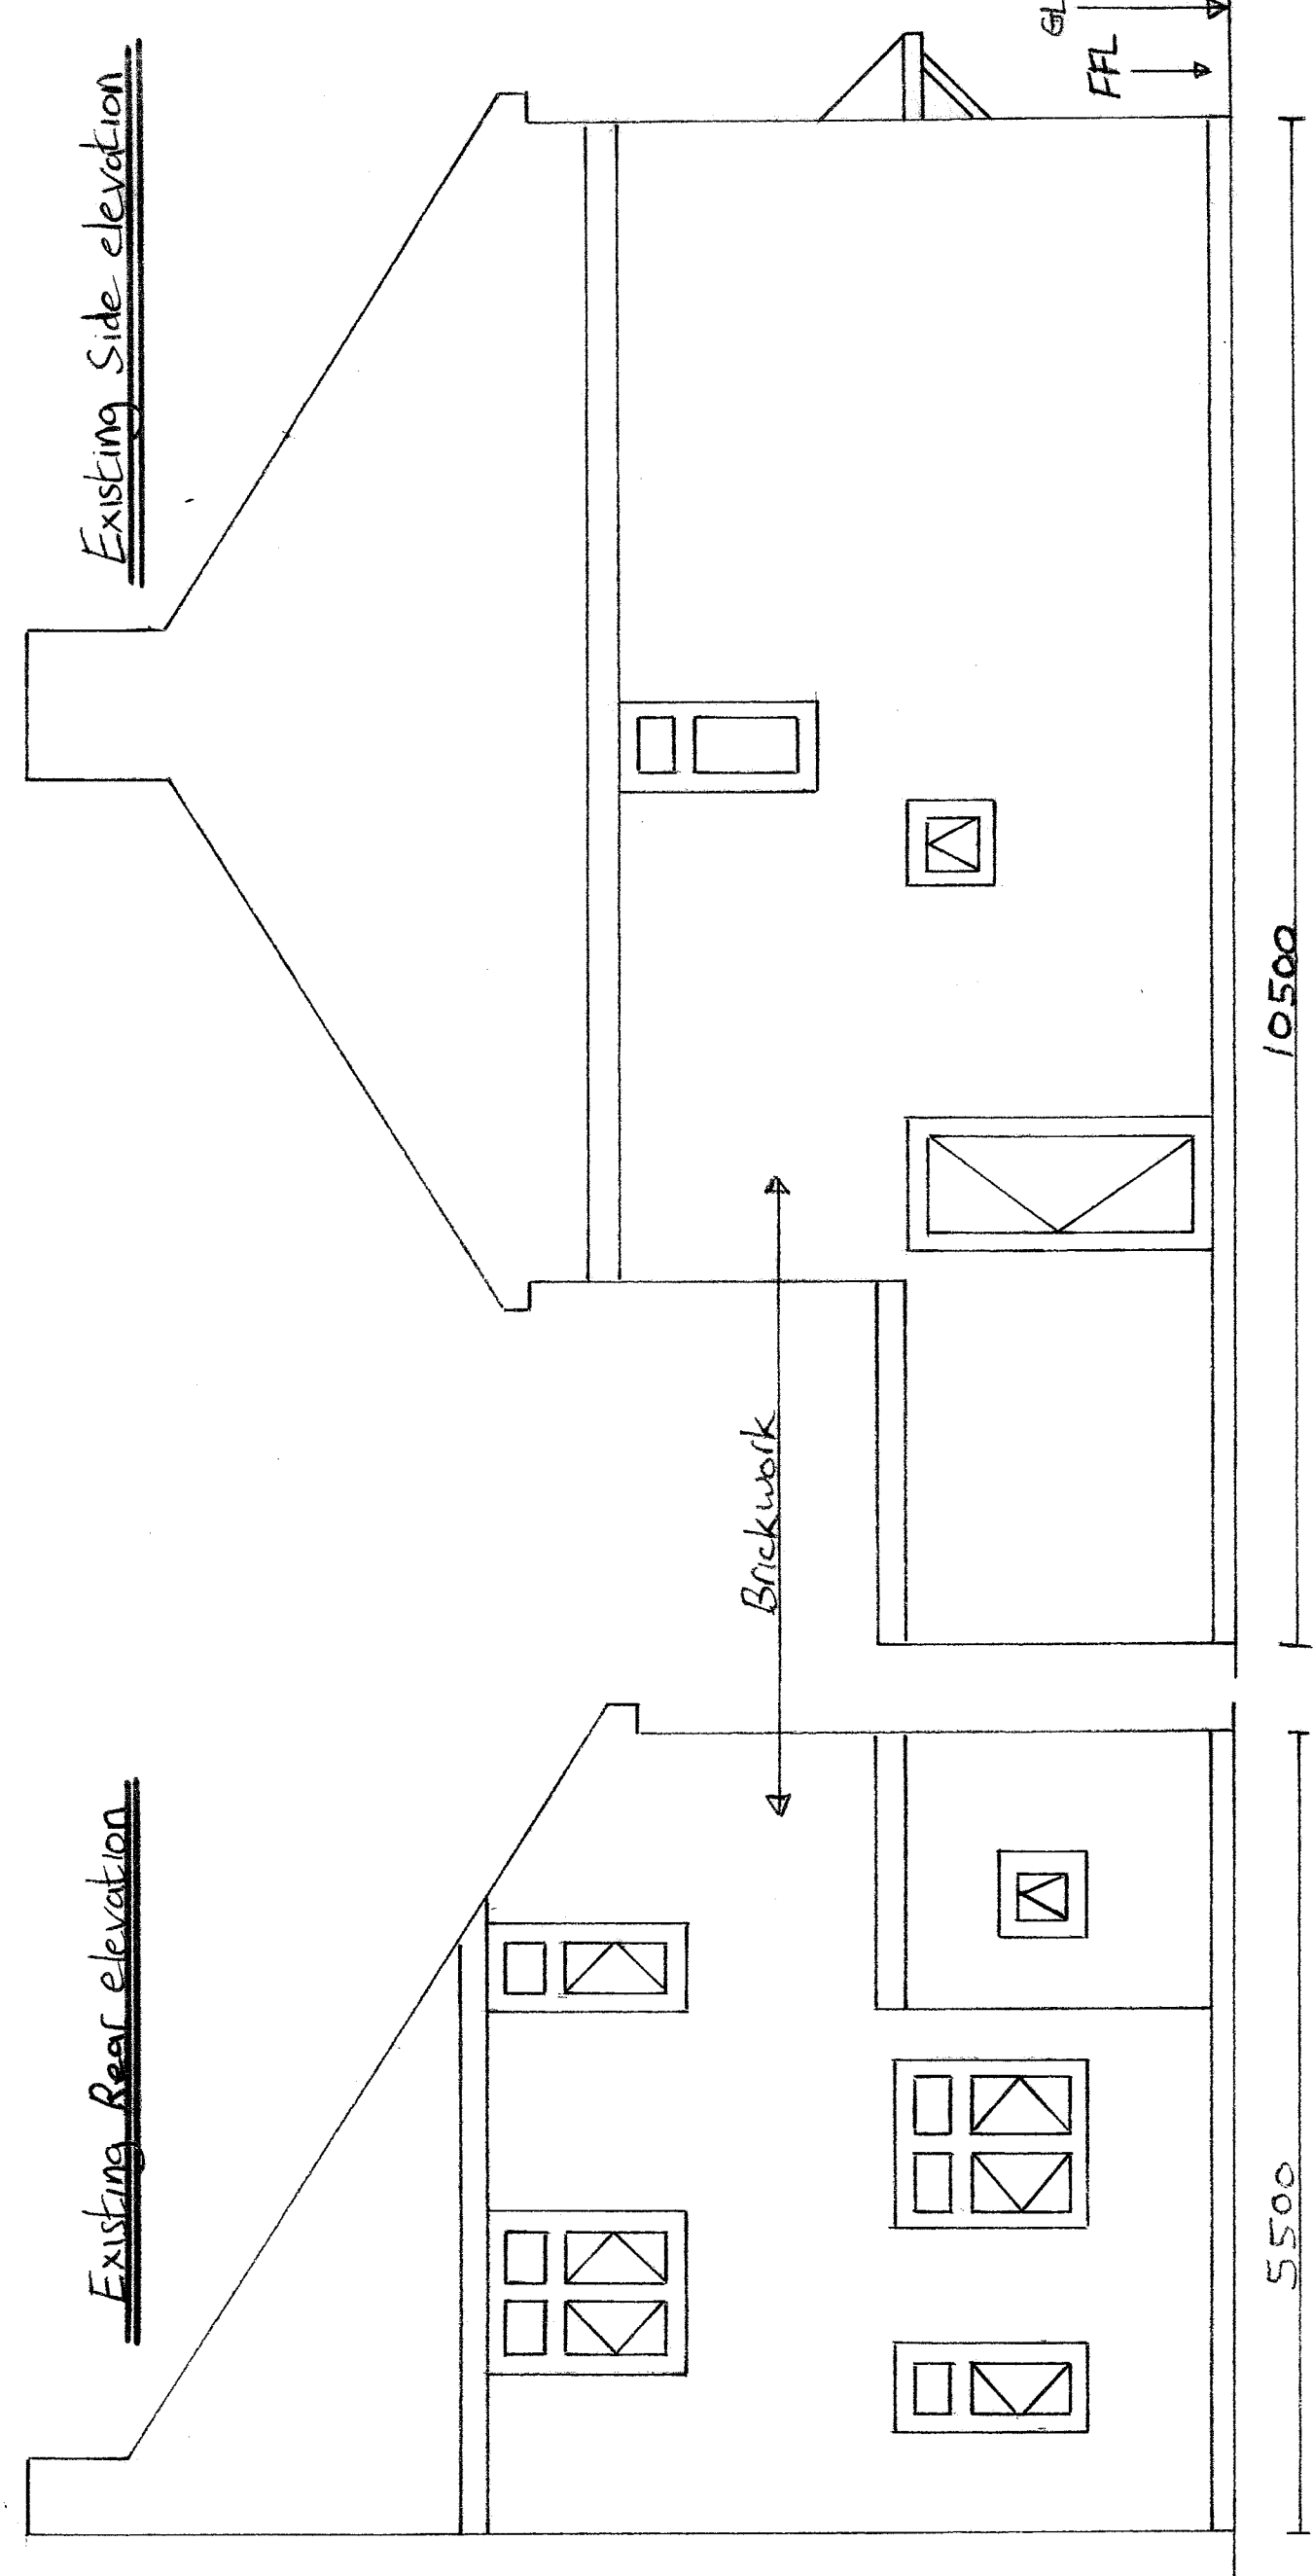


Existing Side elevation

Proposed side elevation

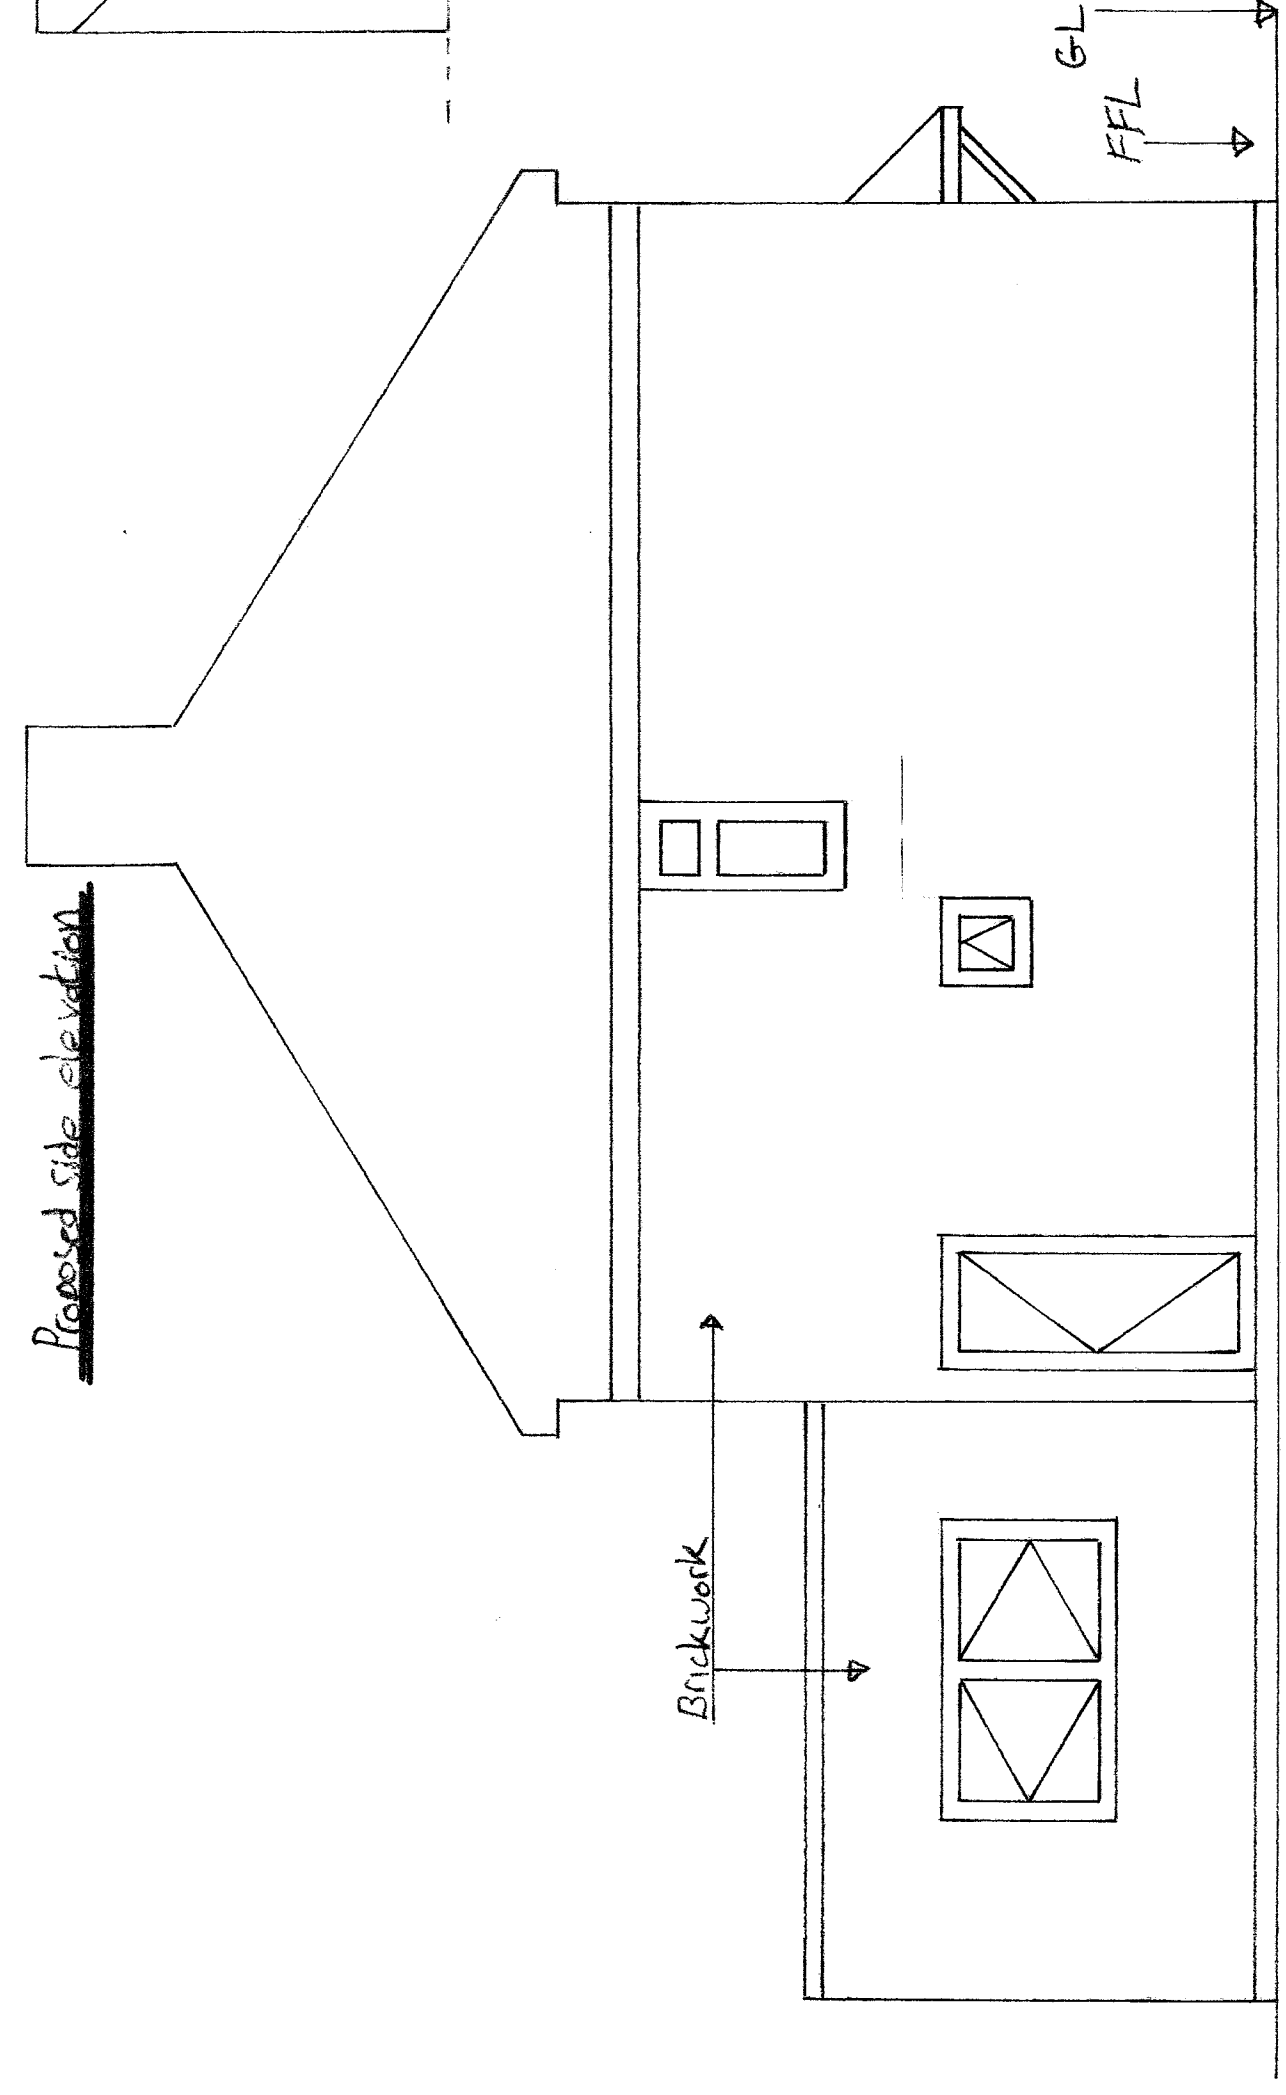

Existing Roof Plan

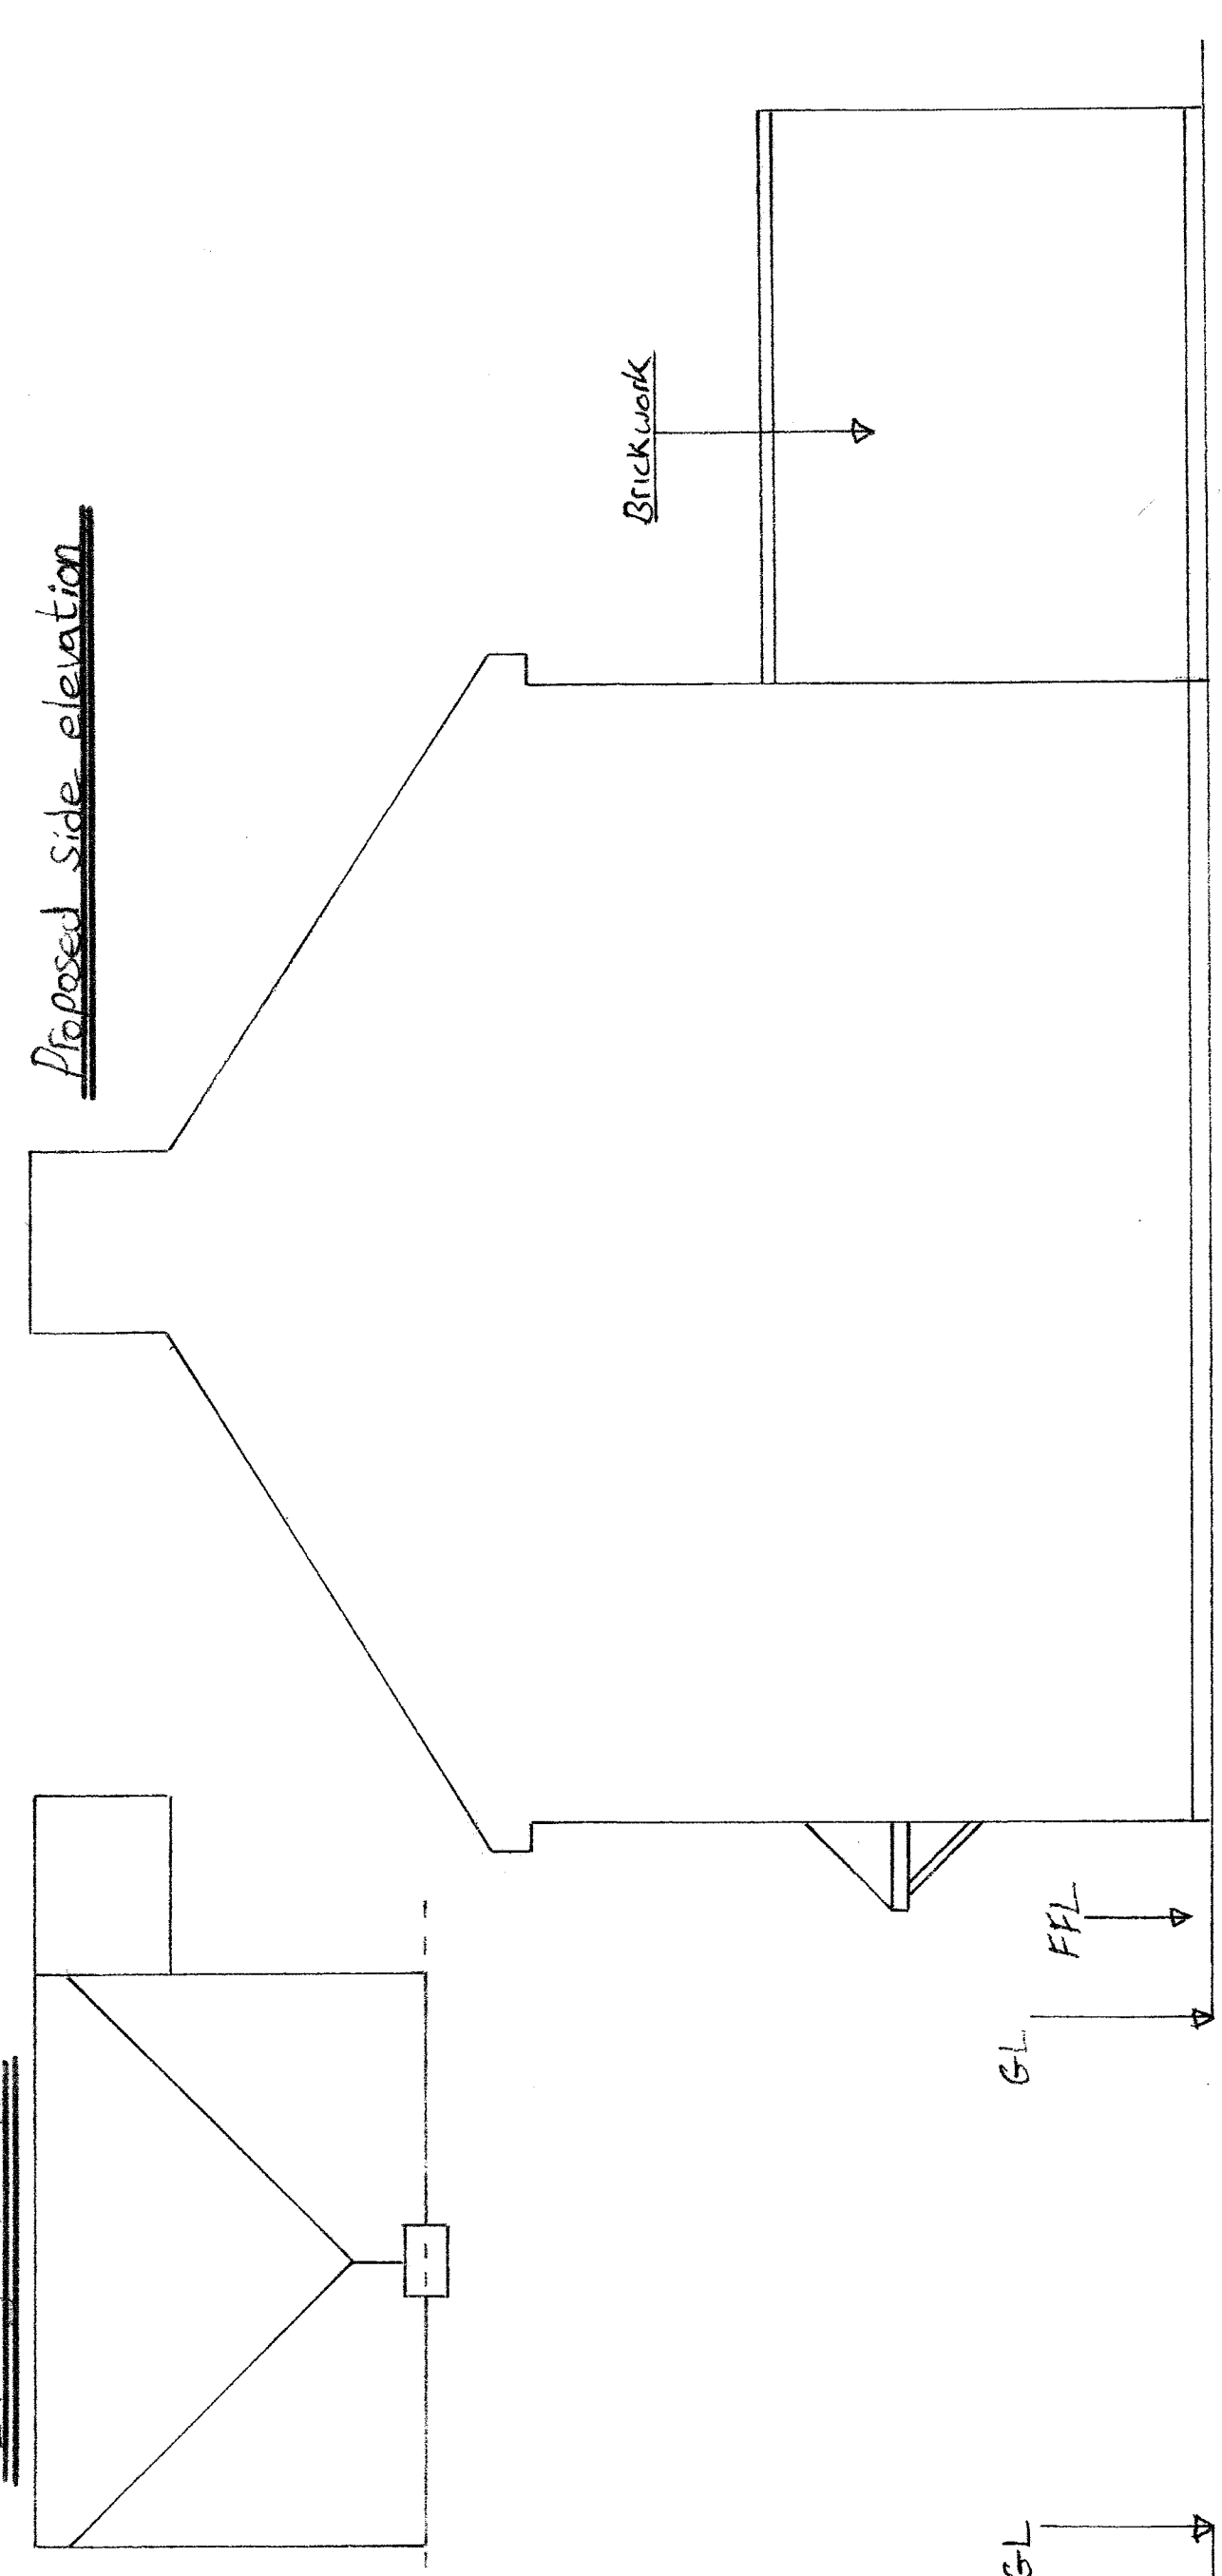


Proposed side elevation

Brickwork


GL
FFL

GL
FFL


Proposed Roof Plan

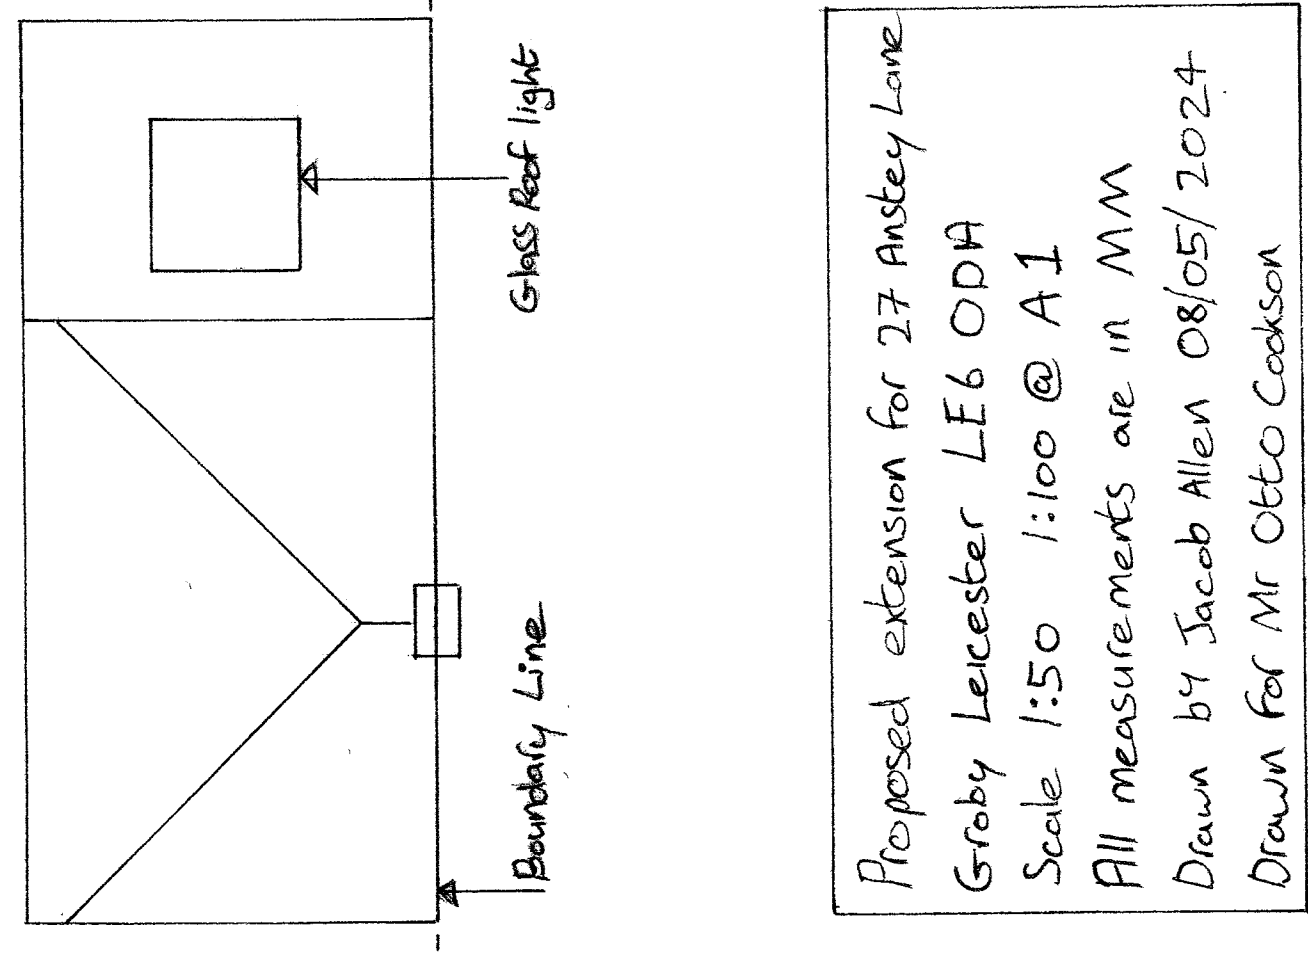


Existing side elevation

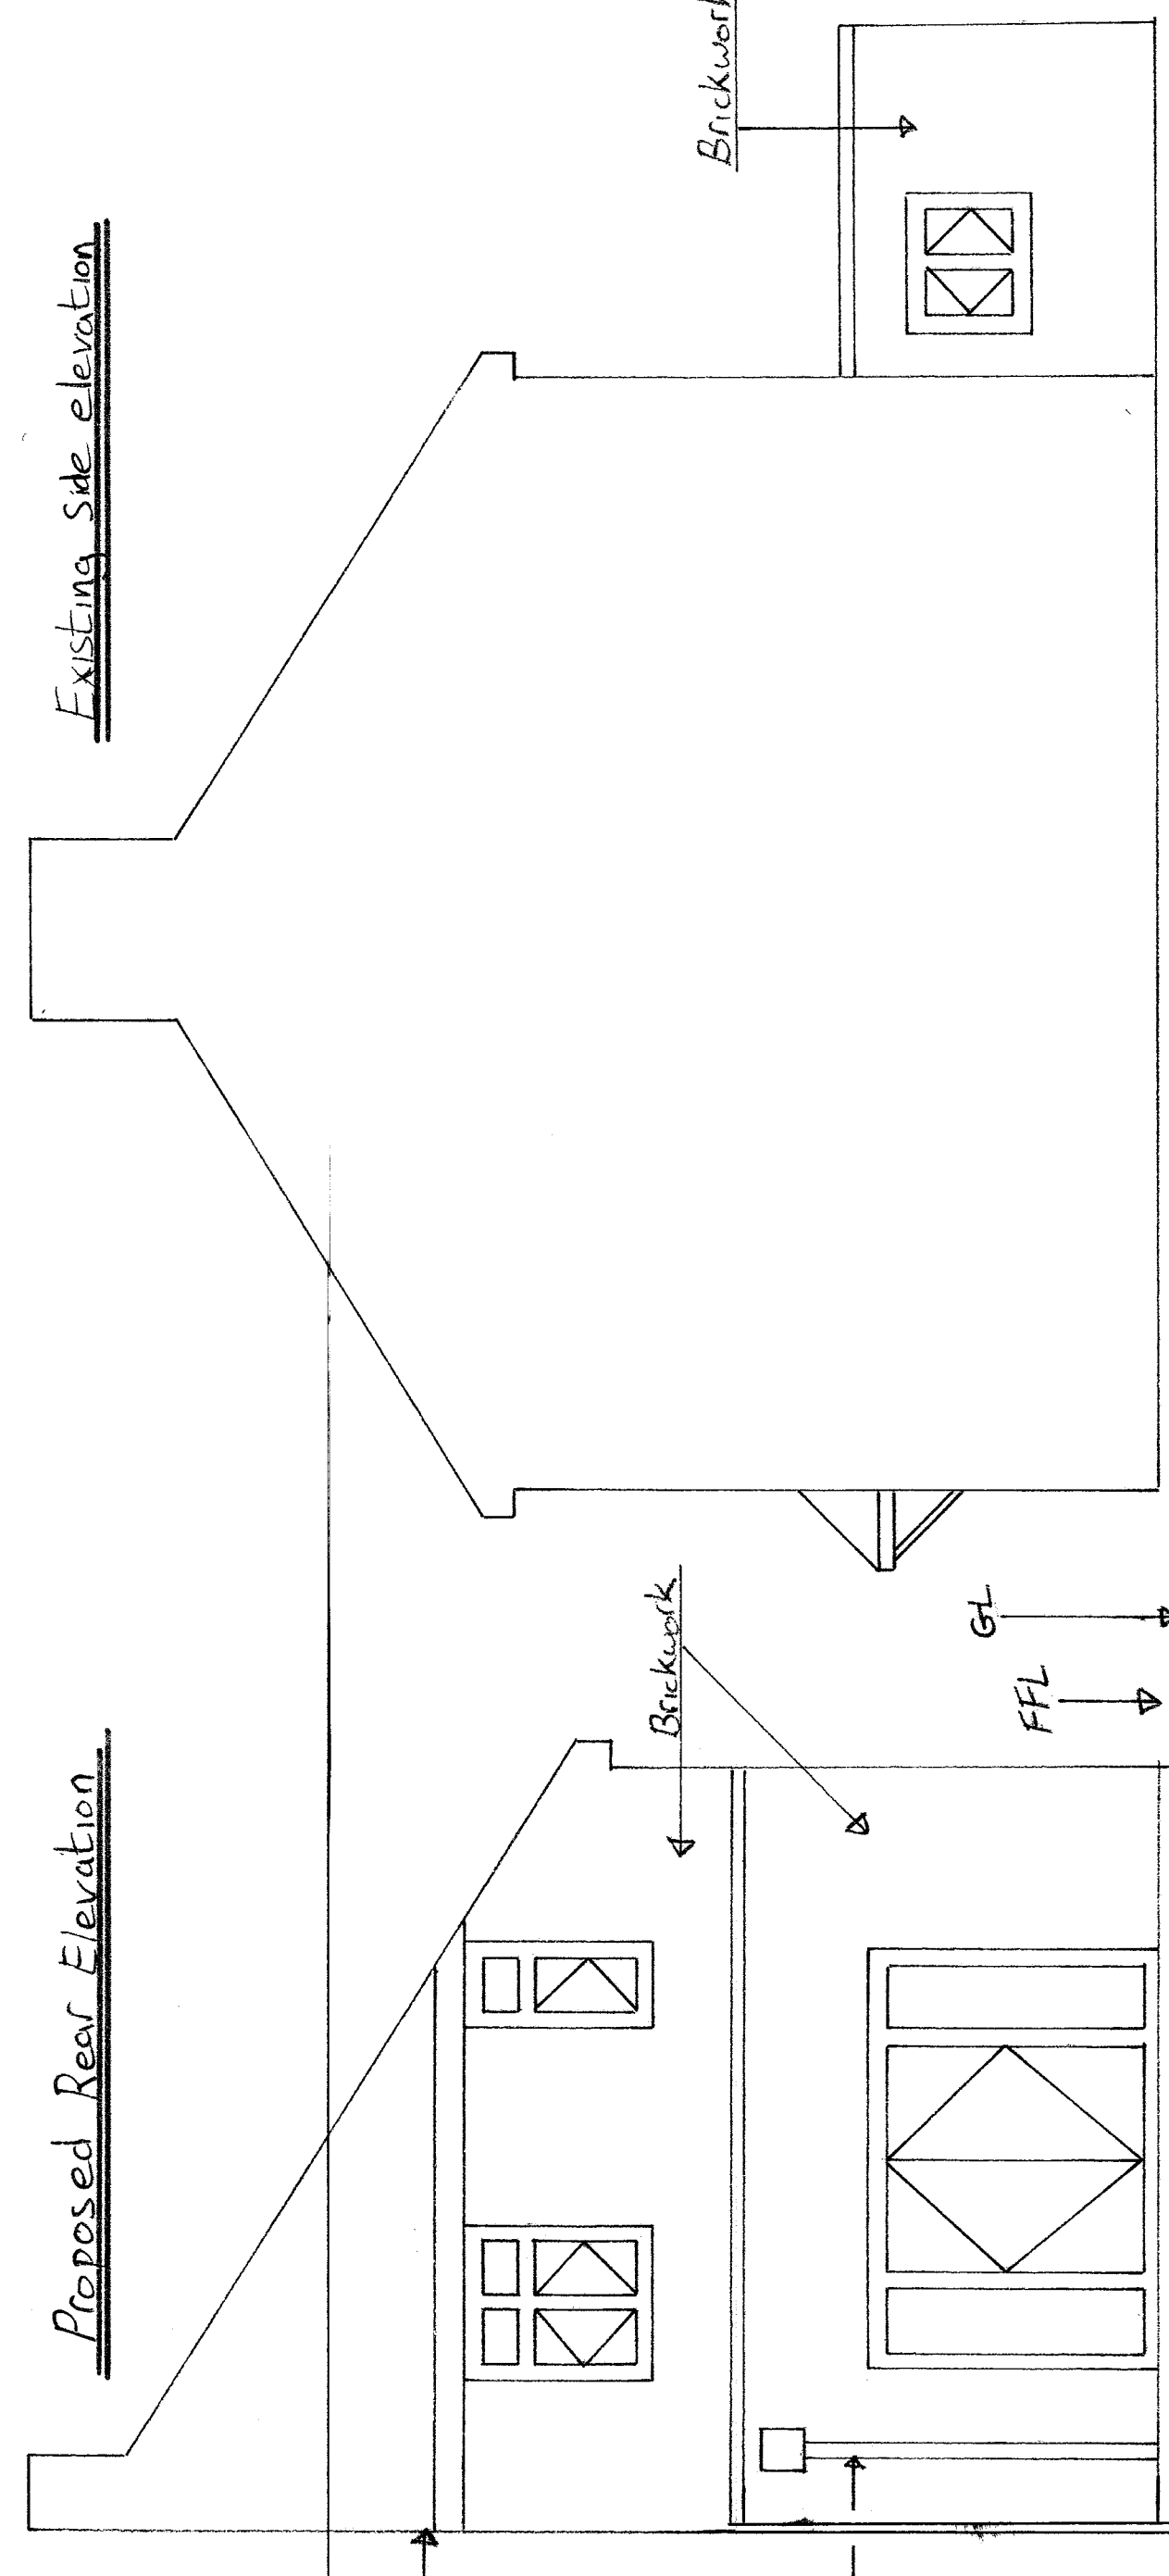

Existing front elevation

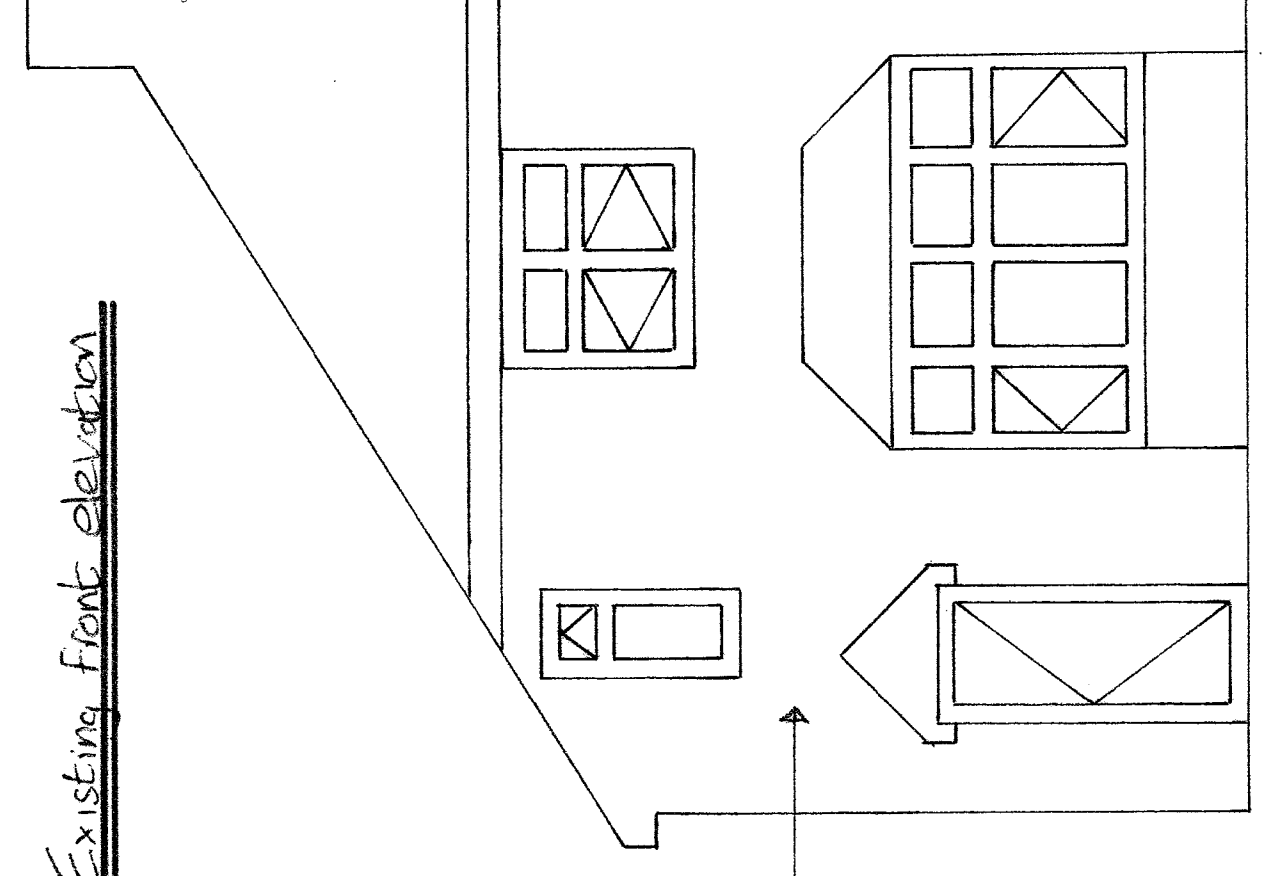

Proposed Rear Elevation

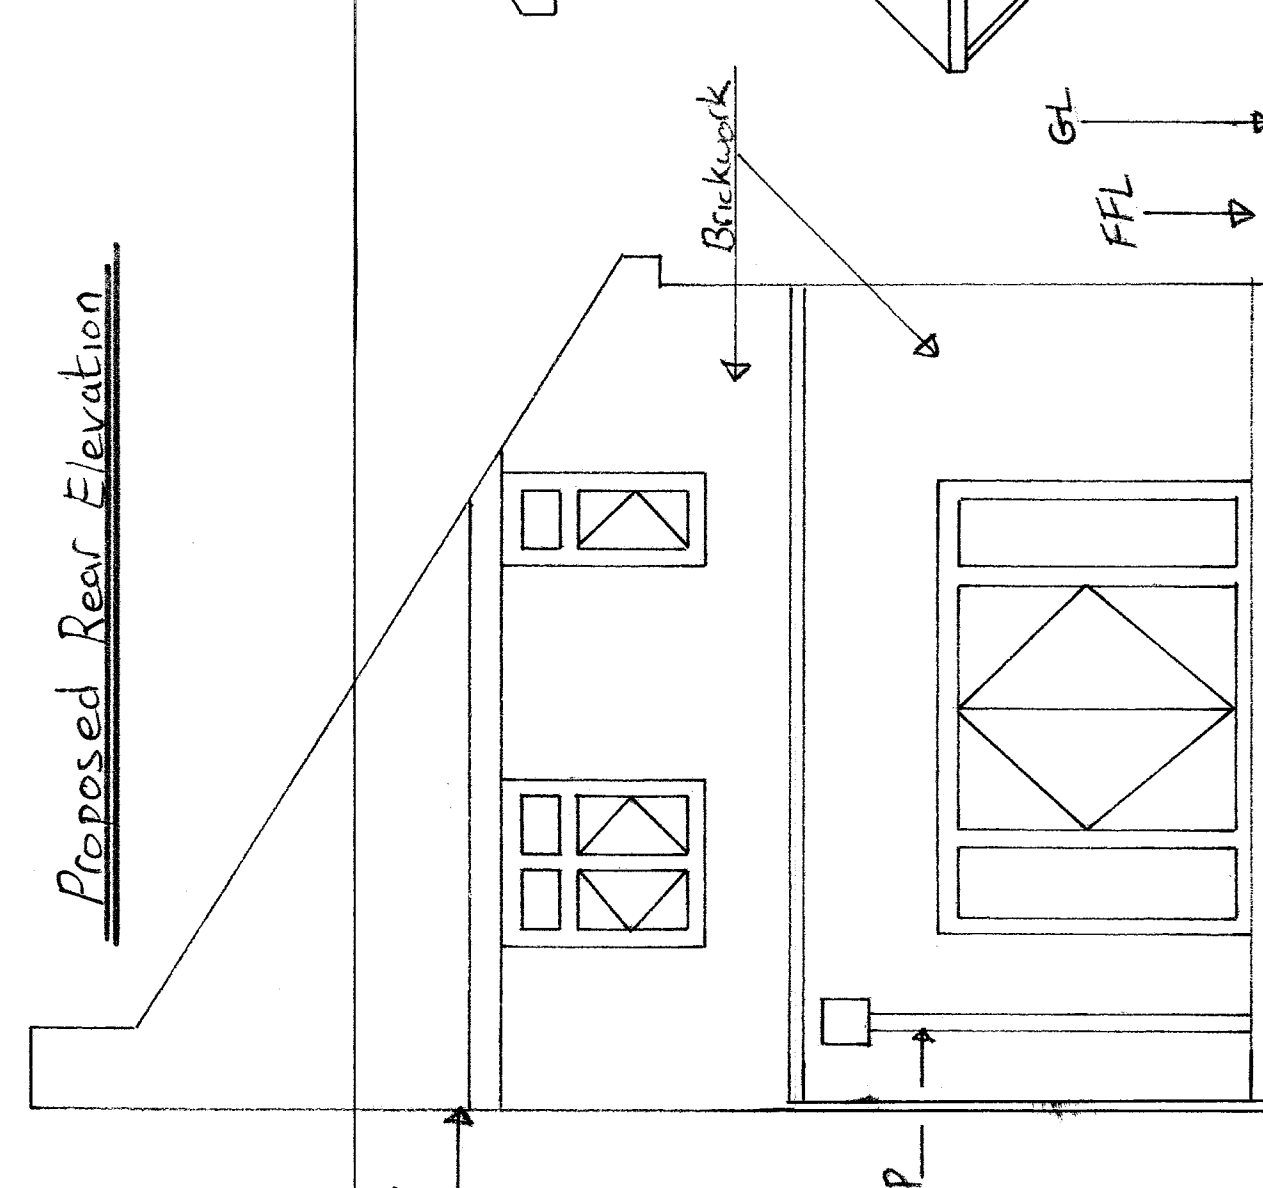

Proposed extension for 27 Andrey Lane
Grobby Leicester LE6 0DA
Scale 1:50 1:100 @ A1
All measurements are in MM
Drawn by Jacob Allen 08/05/2024
Drawn for Mr Otto Cookson