

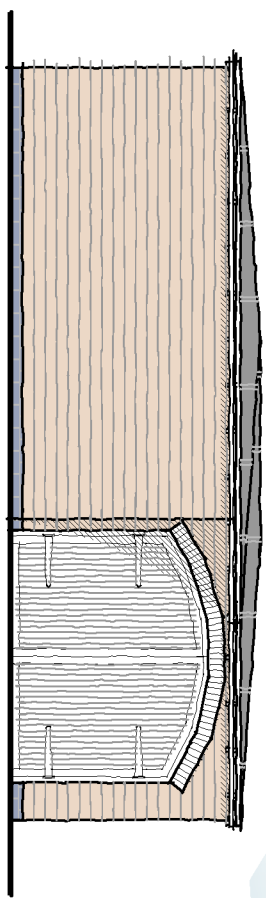


DETAILED PLANNING PROPOSALS


PROPOSED EXTENSIONS AND ALTERATIONS ~ 65A NEWBOLD ROAD ~ BARLESTONE ~ NUNEATON ~ WARWICKSHIRE

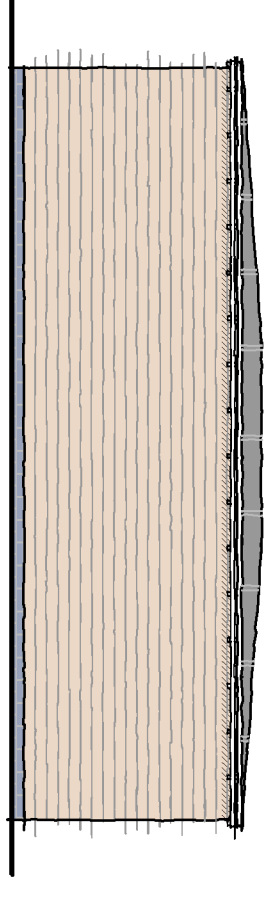



Proposed Front Elevation

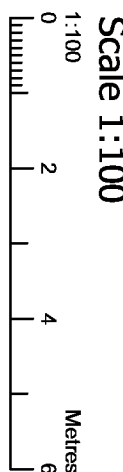


Proposed Rear Elevation

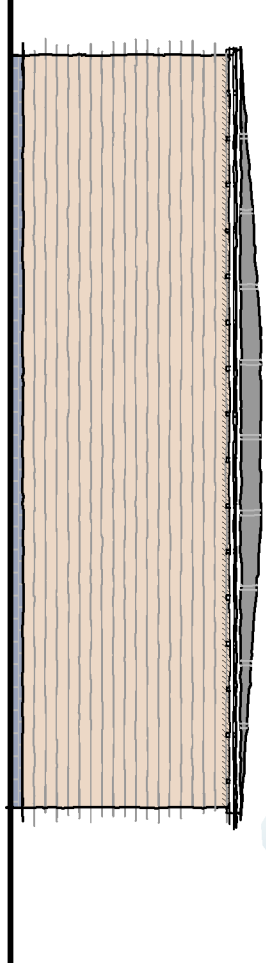

Proposed Side Elevation

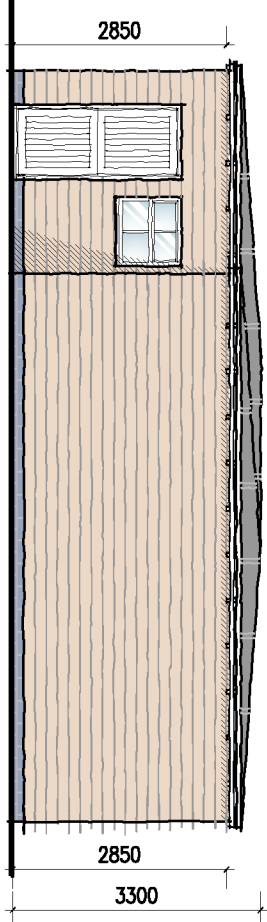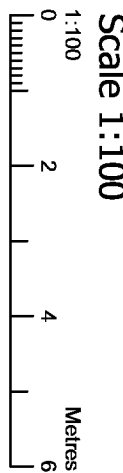


Proposed Side Elevation

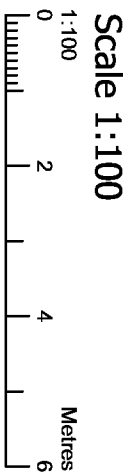

- MATERIALS SCHEDULE:
- Timber cladding
 - Timber doors and windows
 - Metal roof covering

VEHICLES/MATERIALS FOR STORAGE:

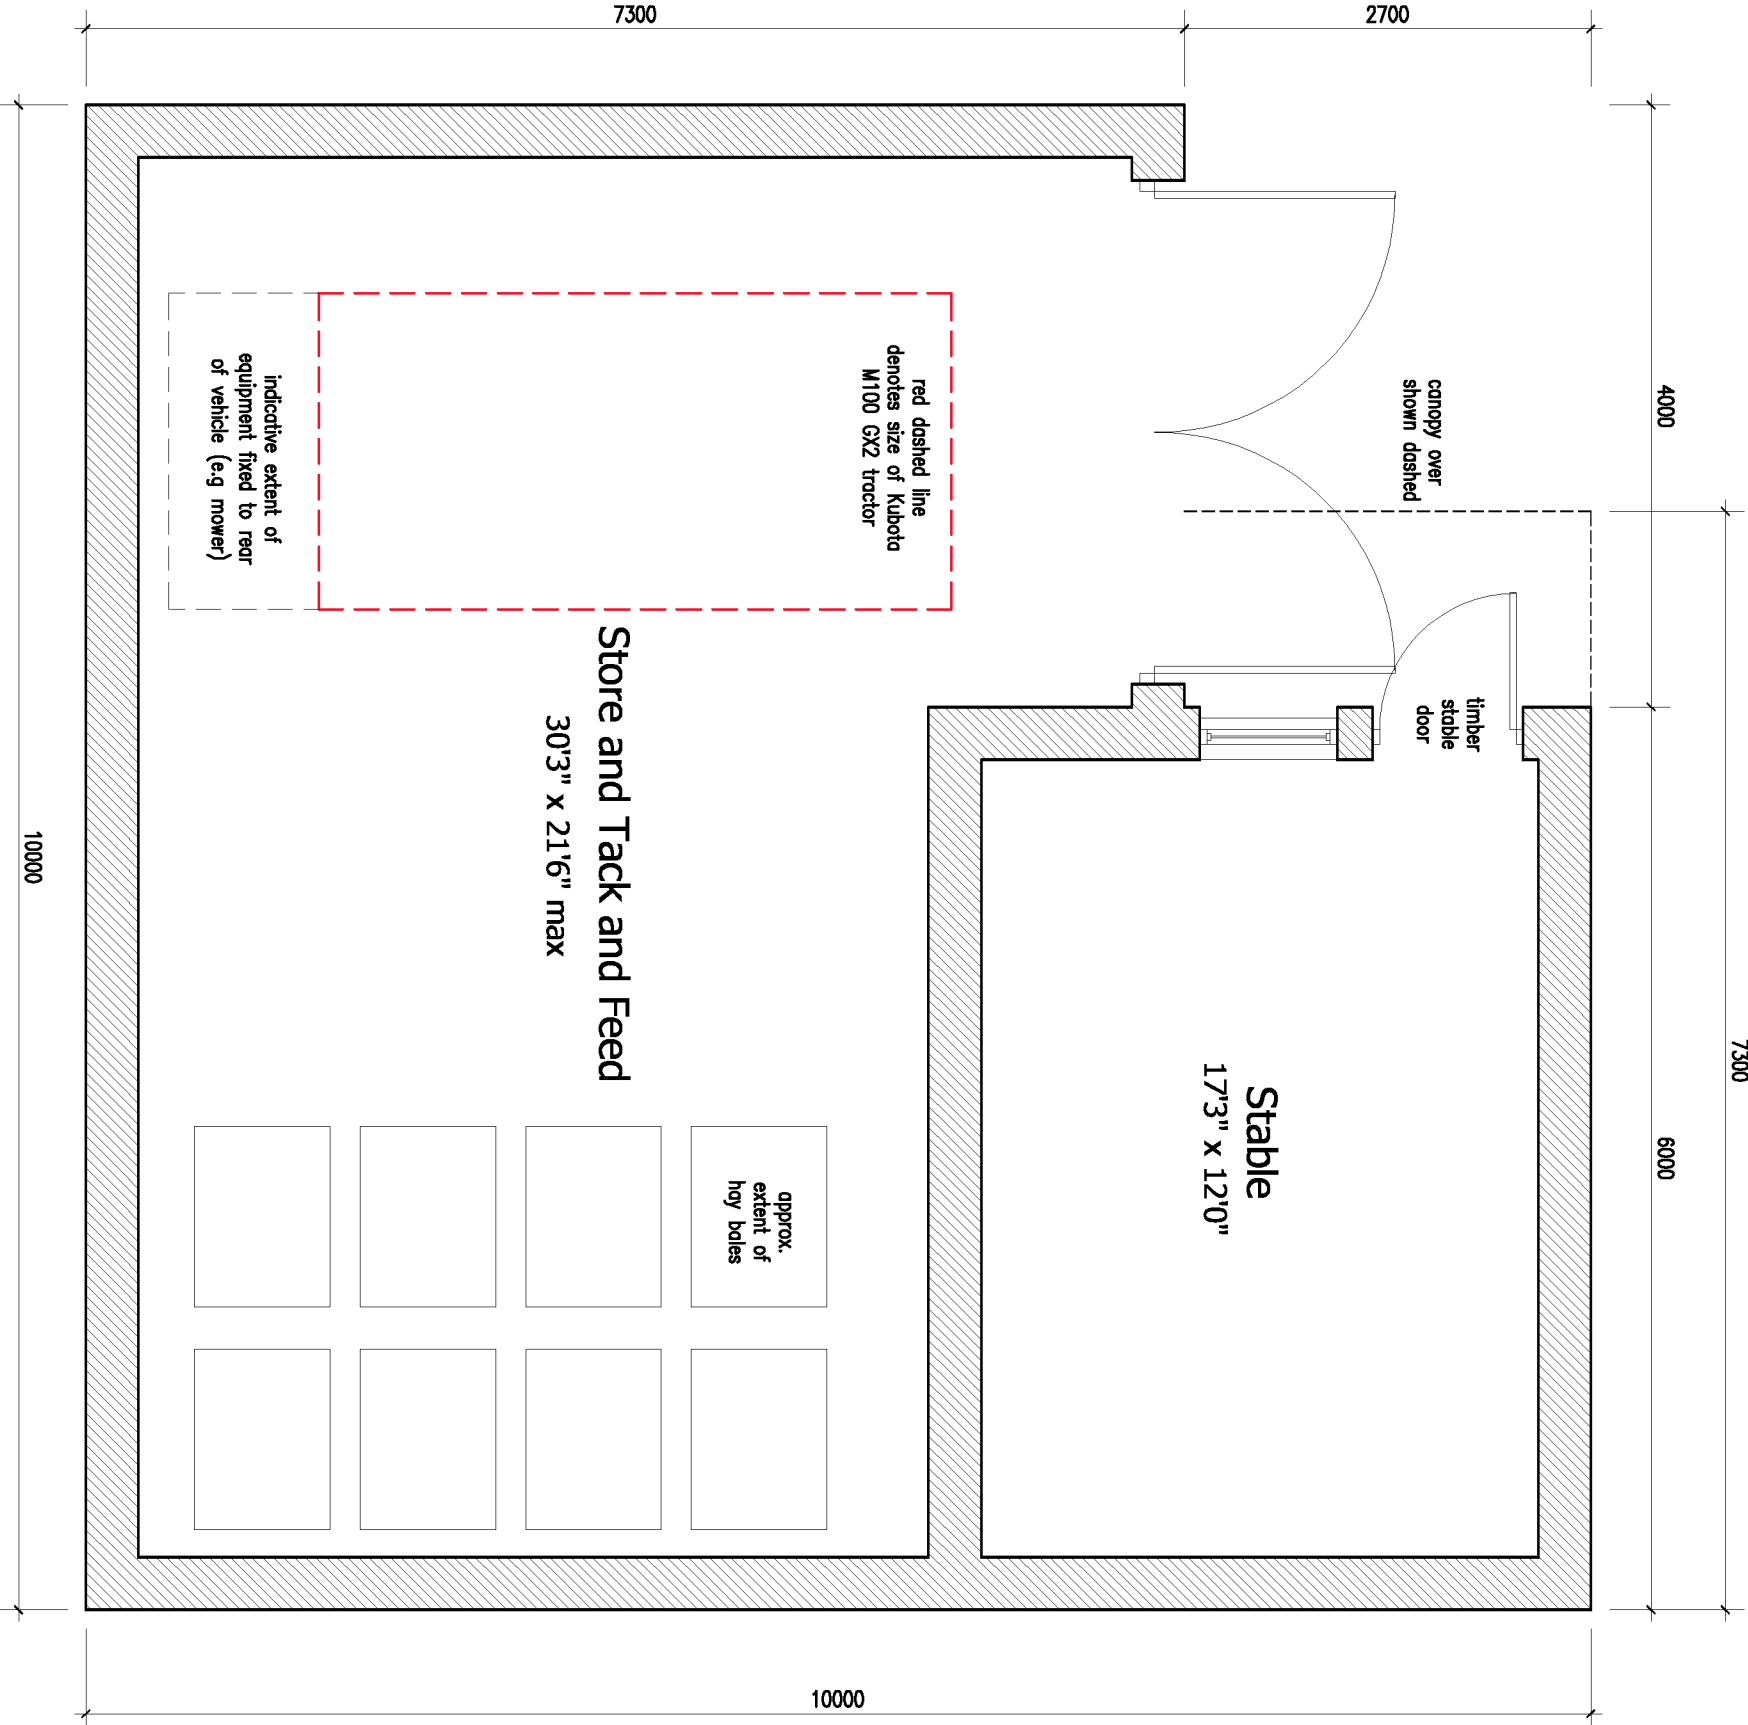

Proposed Ground Floor Plan



This drawing is to be read in conjunction with
Drawing No. 11.26/9.19 'Topographical Survey'

E	Planning Amendments	20.10.2023
D	Planning Amendments	09.10.2023
C	Planning Amendments	13.09.2023
B	Planning Amendments	07.08.2023
A	Client's Amendments	13.04.2023

Figured dimensions must be taken in preference to scaled dimensions
and any discrepancies are to be referred to David Granger Architectural
and any discrepancies are to be referred to David Granger Architectural
and any discrepancies are to be referred to David Granger Architectural
all dimensions on site before commencing any work or making any
workshop drawings. All drawings are copyright of David Granger
Architectural Design Limited. Ordinance Survey Data. © Crown
Copyright. All rights reserved. Licence No. AR10020445. Landmark
Ref. 116915

DAVID GRANGER
ARCHITECTURAL DESIGN LIMITED

Project
Proposed Extensions & Alterations
65A Newbold Road
Barlestone, Nuneaton
Warwickshire

Drawing Title
Detailed Planning Proposals
Sheet 2 of 2

Client
Mr A. Gibson

Drawing No.
11.26/9.23 E

Date
October 2021

Drawn By
JH

Scale (A1 Size)
As Shown

Checked By
SM

The Old Cottage Hospital, Leicester Road,
Ashby-de-la-Zouch, Leicestershire, LE65 1DB

Tel: 01530 569699
www.davidgranger.co.uk
Company Reg. No. 584812