


External Finishes Key

- ① Reclaimed "heather" blue/grey plain tiles
② Roof mounted solar thermal and PV panels
③ UK-sourced Douglas Fir timber cladding
④ Flue, matt metal finish, colour tbc
⑤ Dormer, matt metal finish, colour tbc
⑥ Gutter, matt metal finish, colour tbc
⑦ Door with timber cladding to match walls
⑧ Triple-glazed window, rooflight or door, timber frame with aluminium external treatment
⑨ Metal foot detail to timber fins
⑩ Brick plinth - reclaimed red brick
⑪ Flat roof EPDM or similar

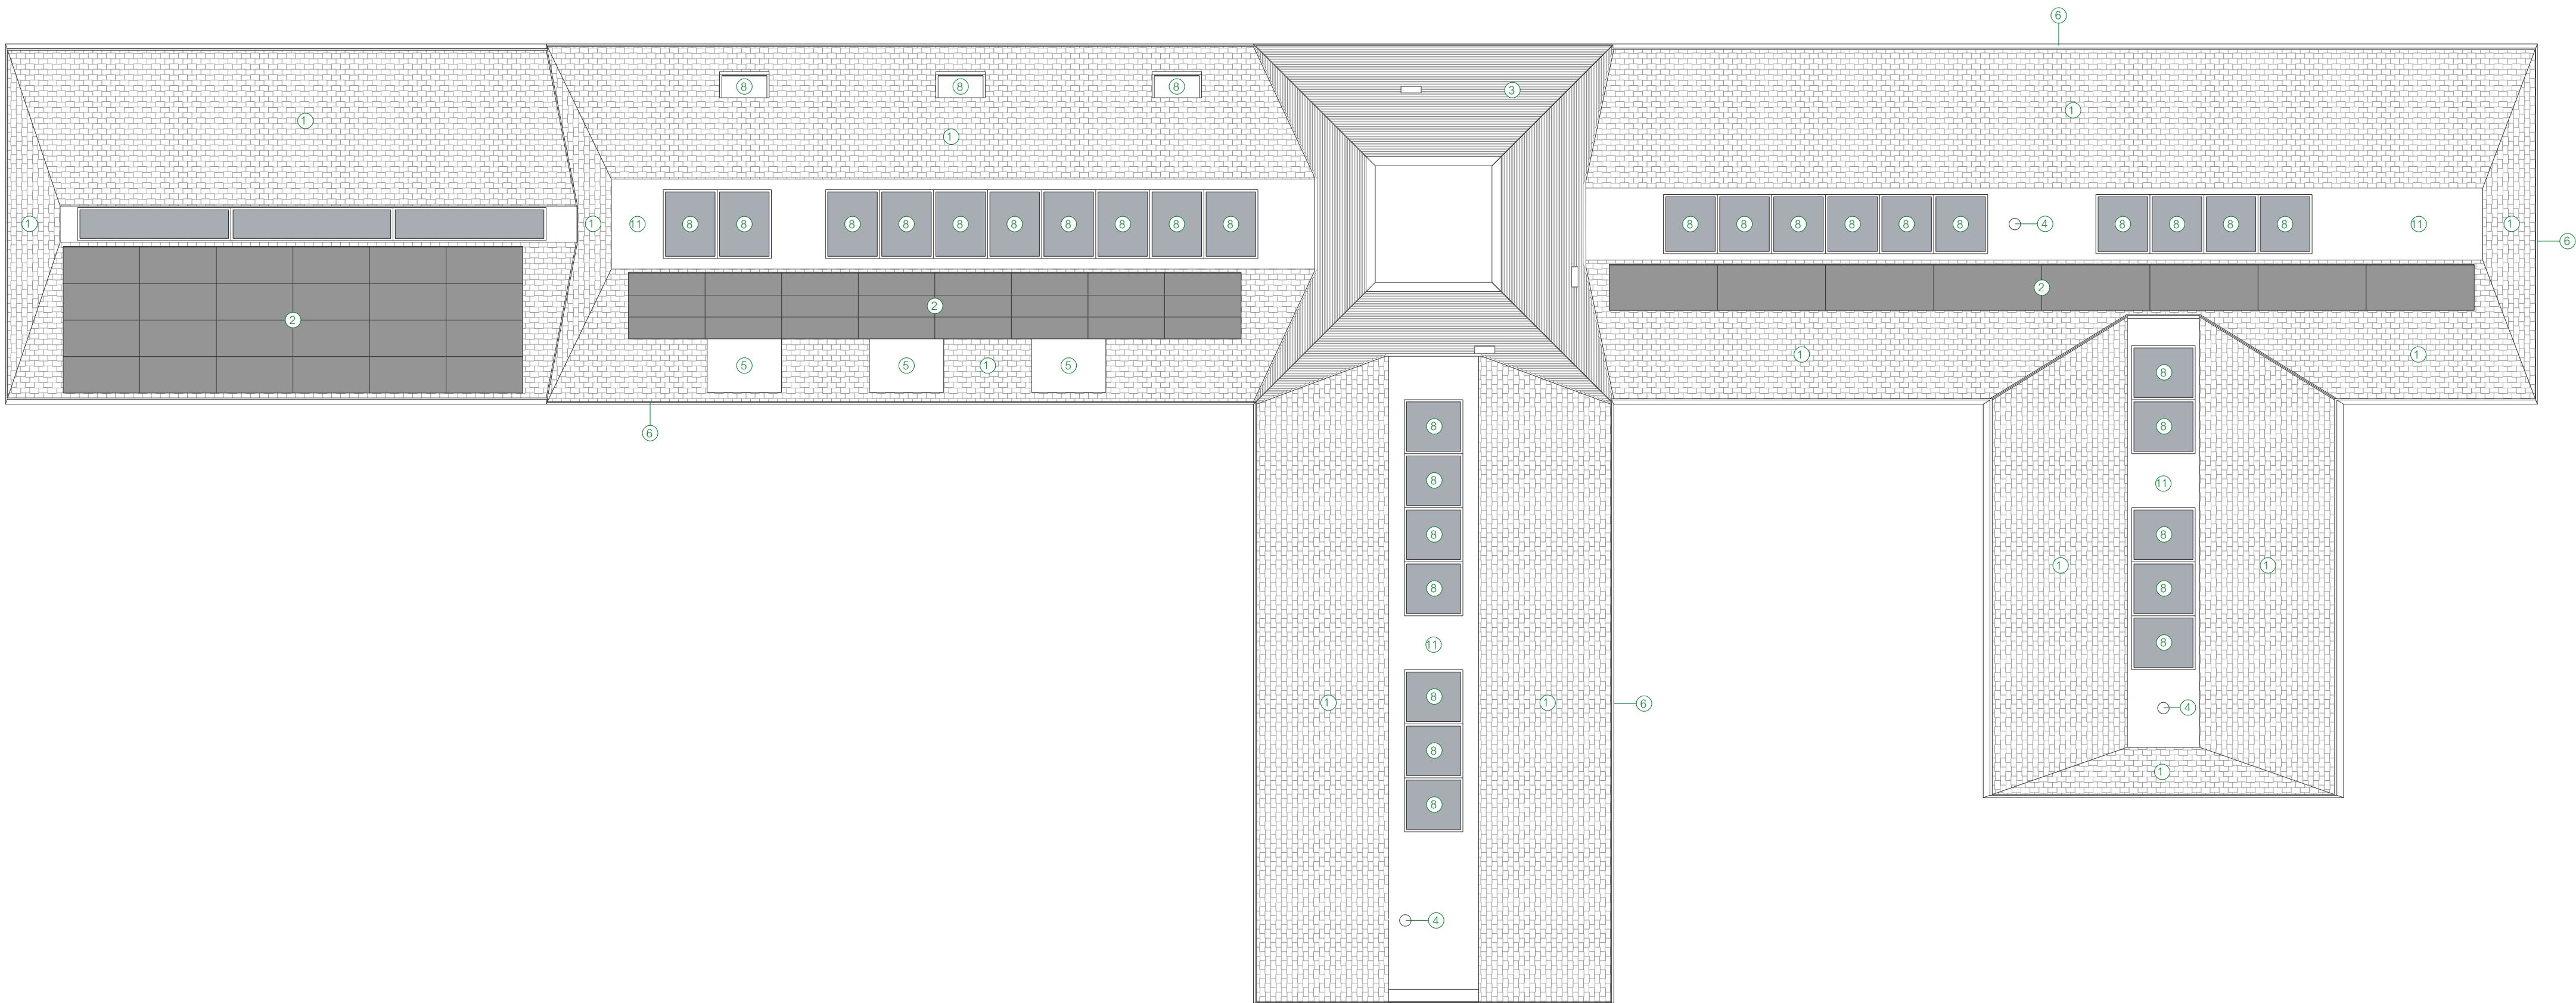

0m 1m 5m 10m

Key			



Rev	Date	Description	Drawn	Checked
A	14/09/23	Preliminary	TB	-

Rev	Date	Description	Drawn	Checked

Rev	Date	Description	Drawn	Checked

- Corrections should not scale from this drawing. Use figured dimensions only.
- Any discrepancies shall be brought to the attention of Studio Bark for resolution.
- These drawings are for planning purposes and should not be used for construction.
- Structure and services information shown is indicative only. Refer to consultants drawings for details and setting out.
- Copyright notice: Studio Bark owns the copyright of these drawings which must not be reproduced in whole or part without the written permission of Studio Bark.

PLANNING

A247 - Breach House

Roof Plan						
Drawn	Checked	Date	Scale	Job Ref	Drawing Number	Rev
TB	-	SEP 23	1:100 @ A1	A247	1900	A