



Soft & Hard Landscaping along with all external levels and 3D visuals are shown indicatively only

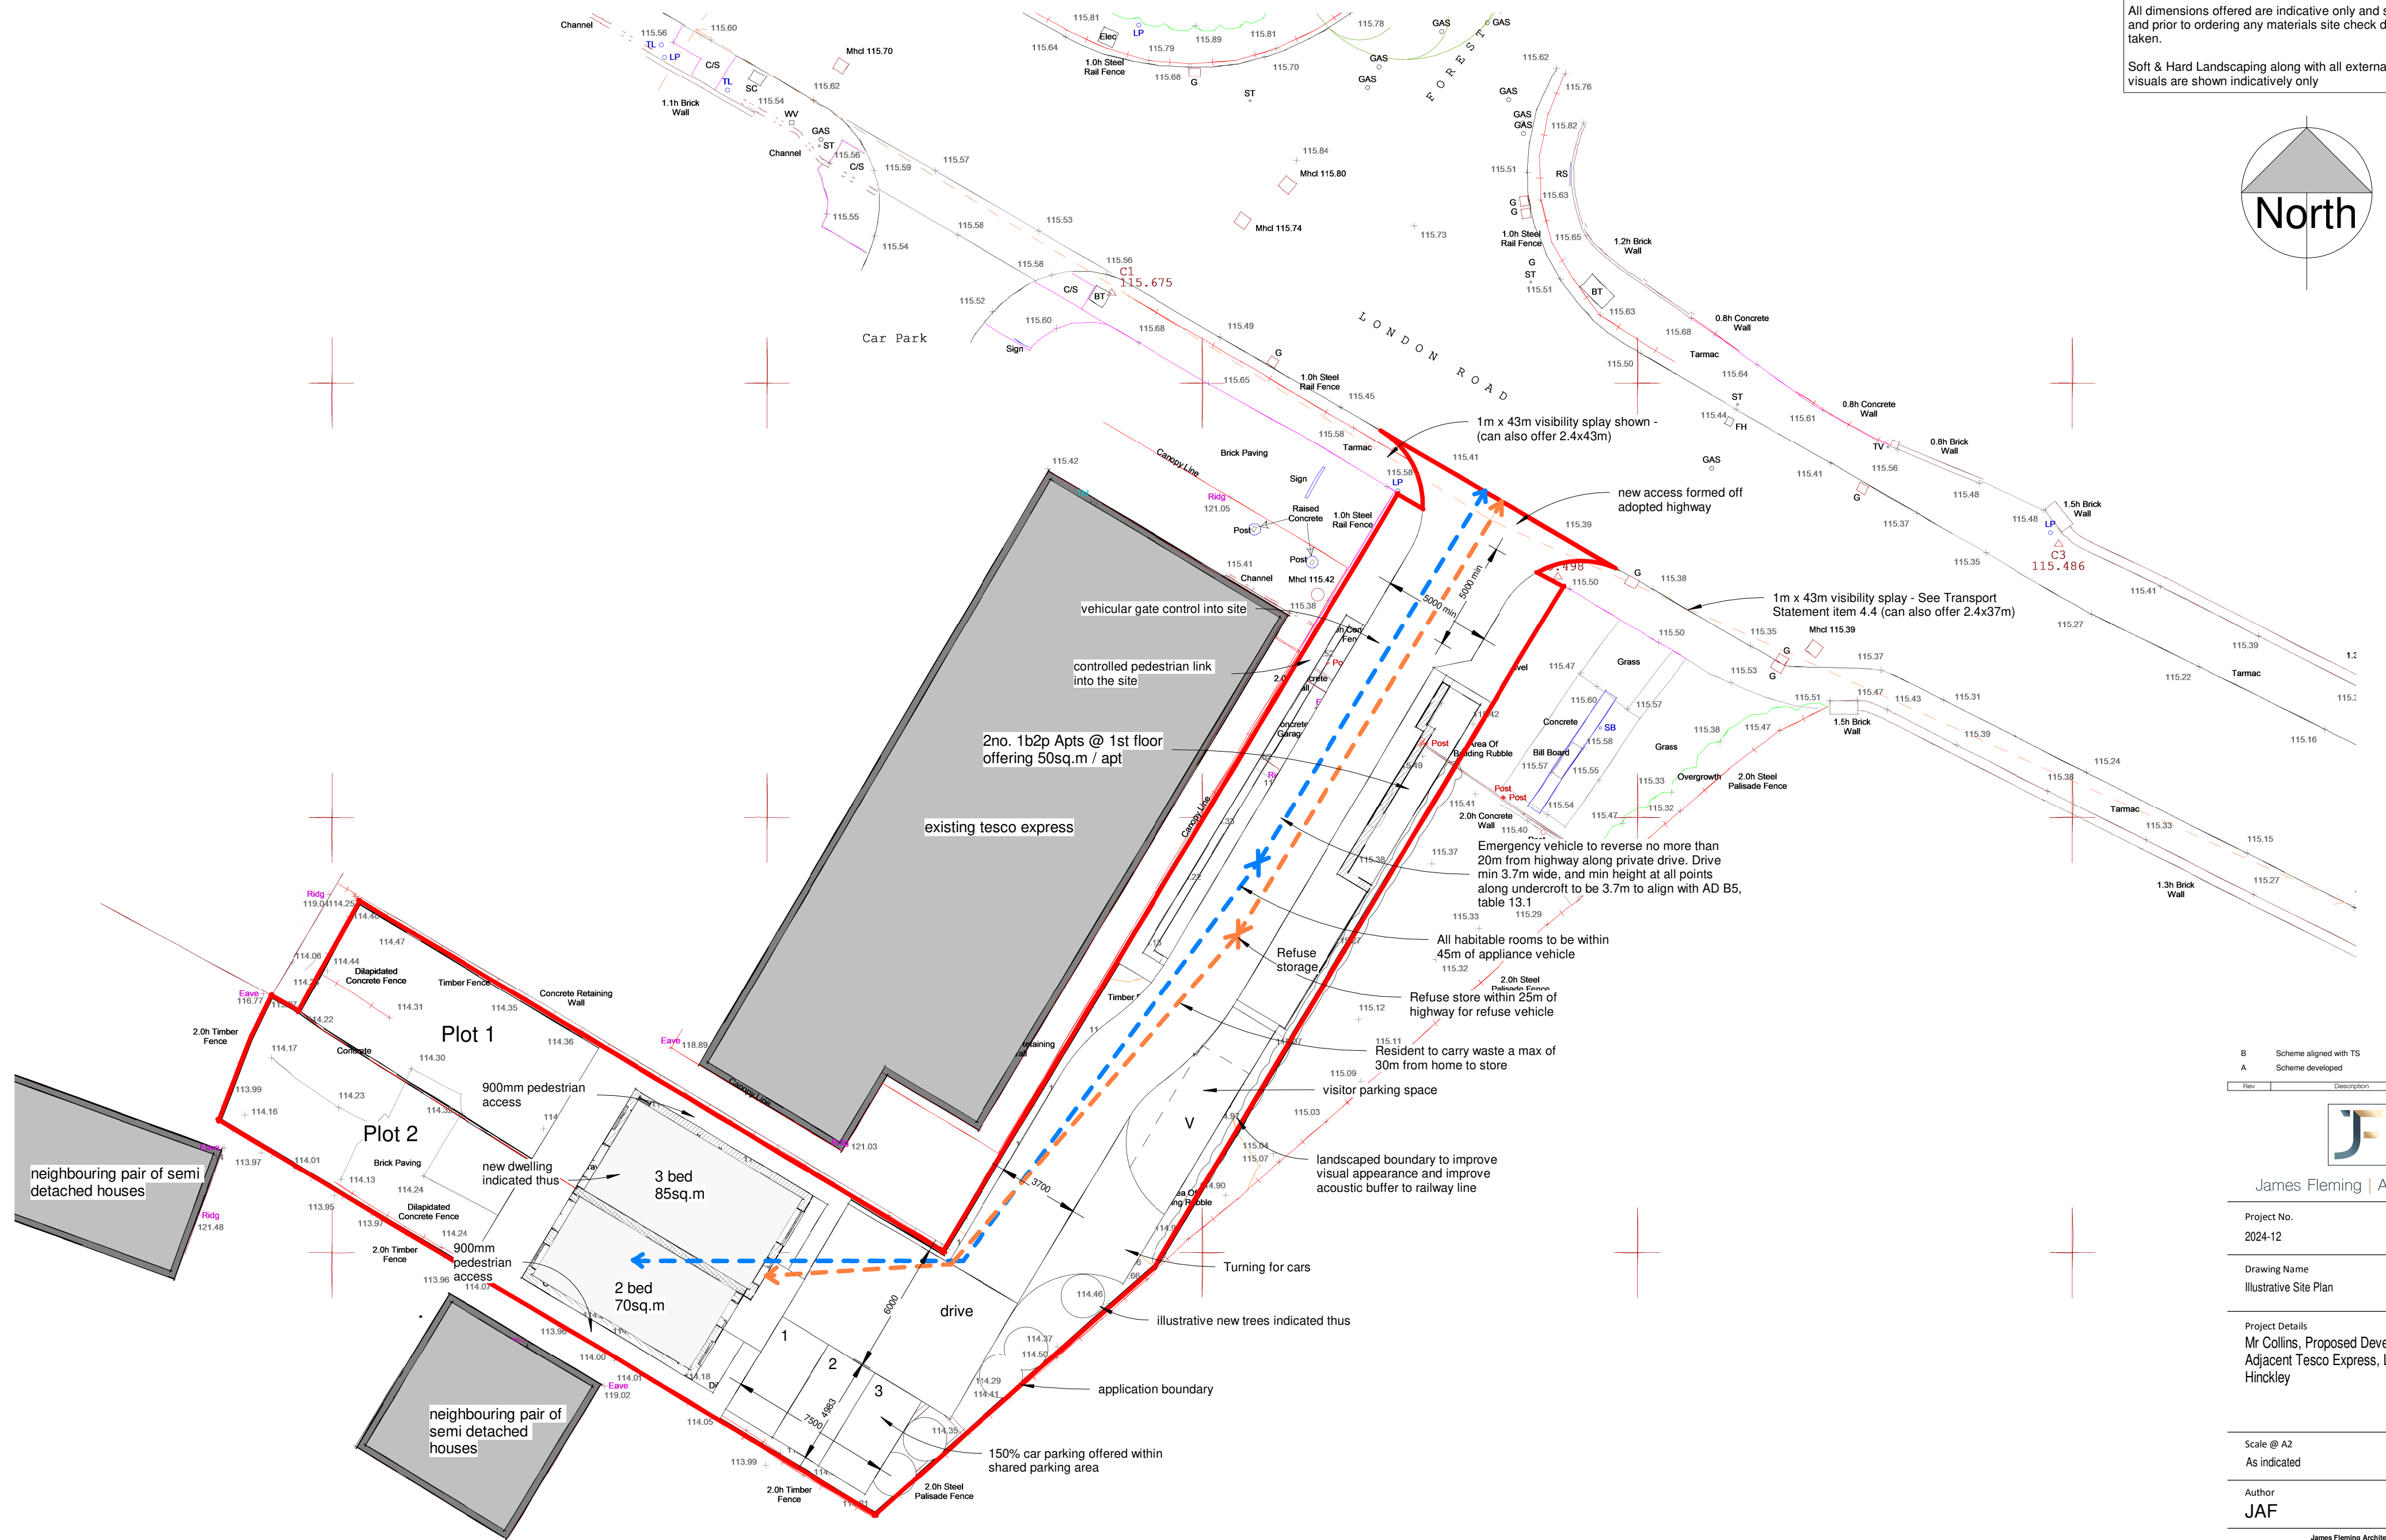

|     |                        |          |
|-----|------------------------|----------|
| B   | Scheme aligned with TS | 02.12.24 |
| A   | Scheme developed       | 28.11.24 |
| Rev | Description            | Date     |

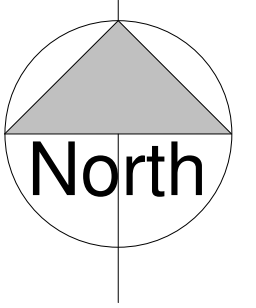

James Fleming | Architectural

|             |             |
|-------------|-------------|
| Project No. | Drawing No. |
| 2024-12     | 113 Rev B   |

Drawing Name  
Illustrative Site Plan

Project Details  
Mr Collins, Proposed Development, Land  
Adjacent Tesco Express, London Road,  
Hinckley

Scale @ A2  
As indicated

Author  
**JAF**

James Fleming Architectural Ltd  
50 Leicester Road, Hinckley, Leicestershire, LE10 1LT  
Tel: 01455 372041 / 07885 718350      james@jamesflemingarchitectural.co.uk



This drawing and the building works depicted are the copyright of James Fleming Architectural Ltd and may not be reproduced or amended except by written permission. No liability will be accepted for amendments made by other persons.  
All dimensions to be checked on site and architect notified of any discrepancies prior to commencement. Do not scale.

## Illustrative Site Plan

1 : 200

0m 2m 4m 6m 8m 10m

SCALE 1:200 @ A2