



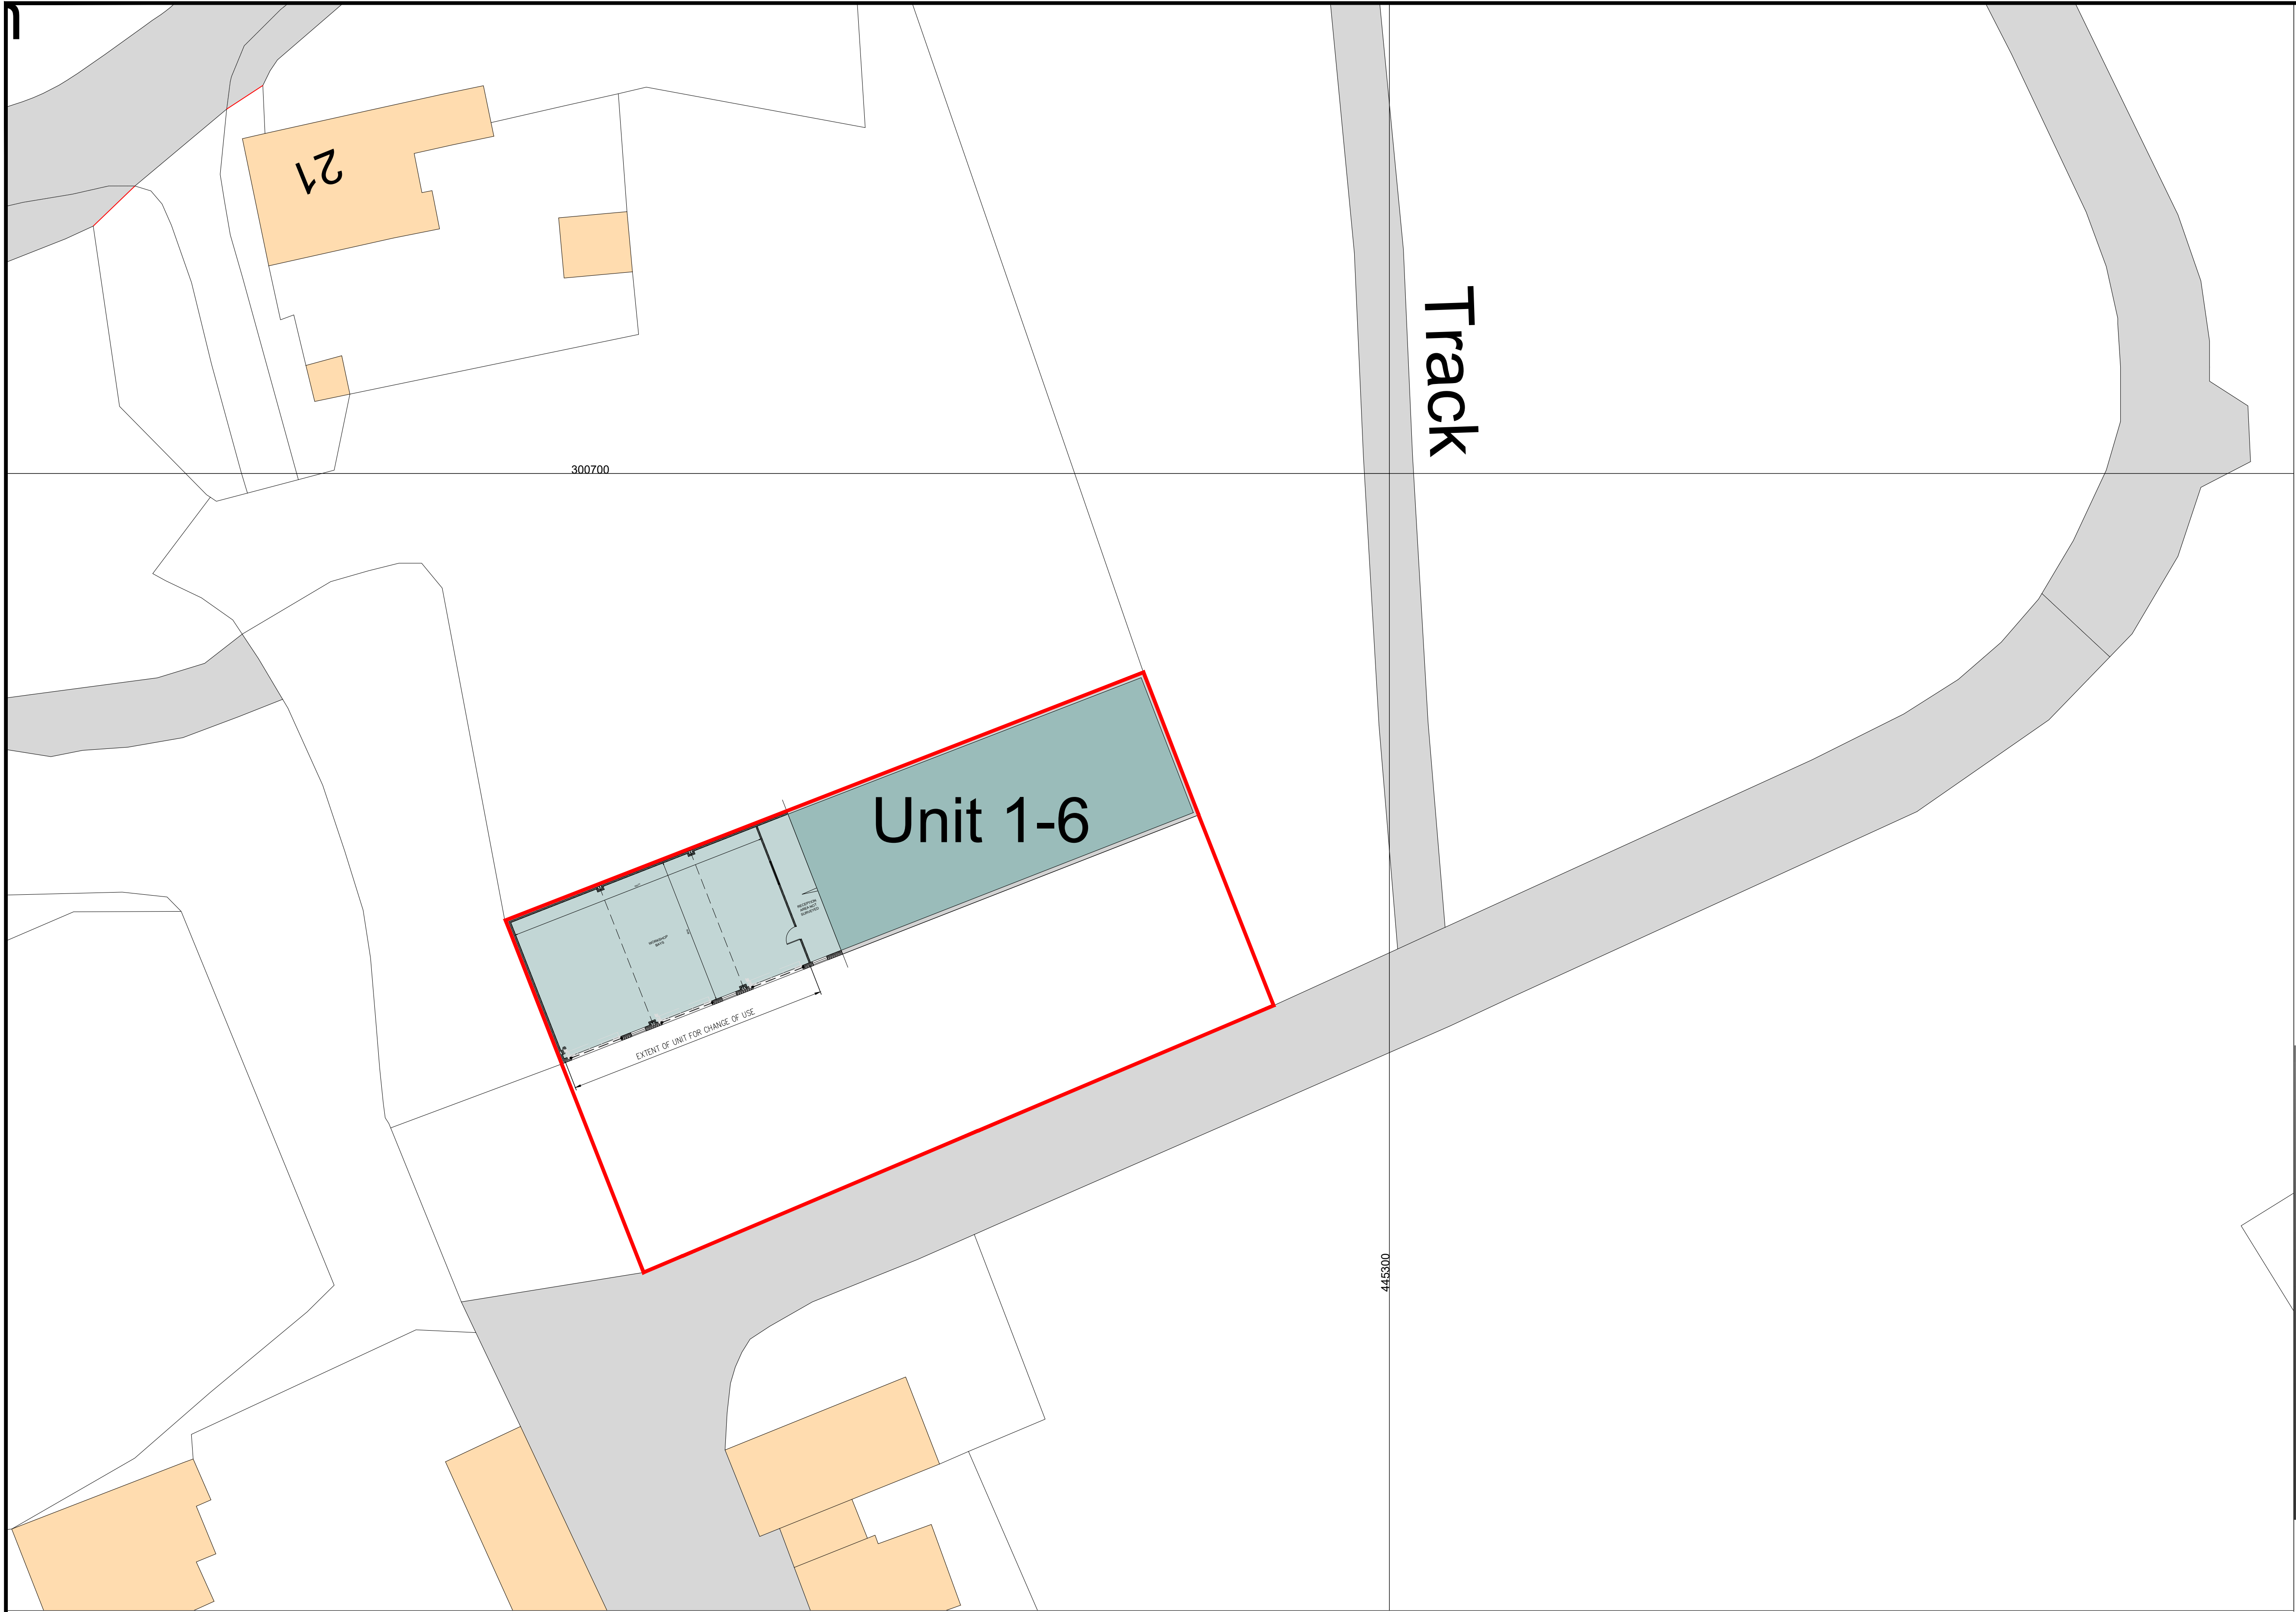

Existing Site Plan Scale 1:200

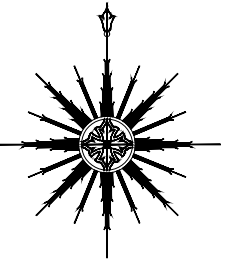

CLIENT:
Mr Barry Burrell
Mallory Performance
1-6 Mallory Park Race Circuit
Church Road
Kirby Mallory
Leicestershire LE9 7QE

PROJECT:
Change of Use at:
Mallory Performance

DRAWING: 1337.MP.24.002

ISSUE: A

DATE: Dec 2024

SCALE: 1:200

PLANNING APPLICATION:

EXISTING SITE PLAN

