




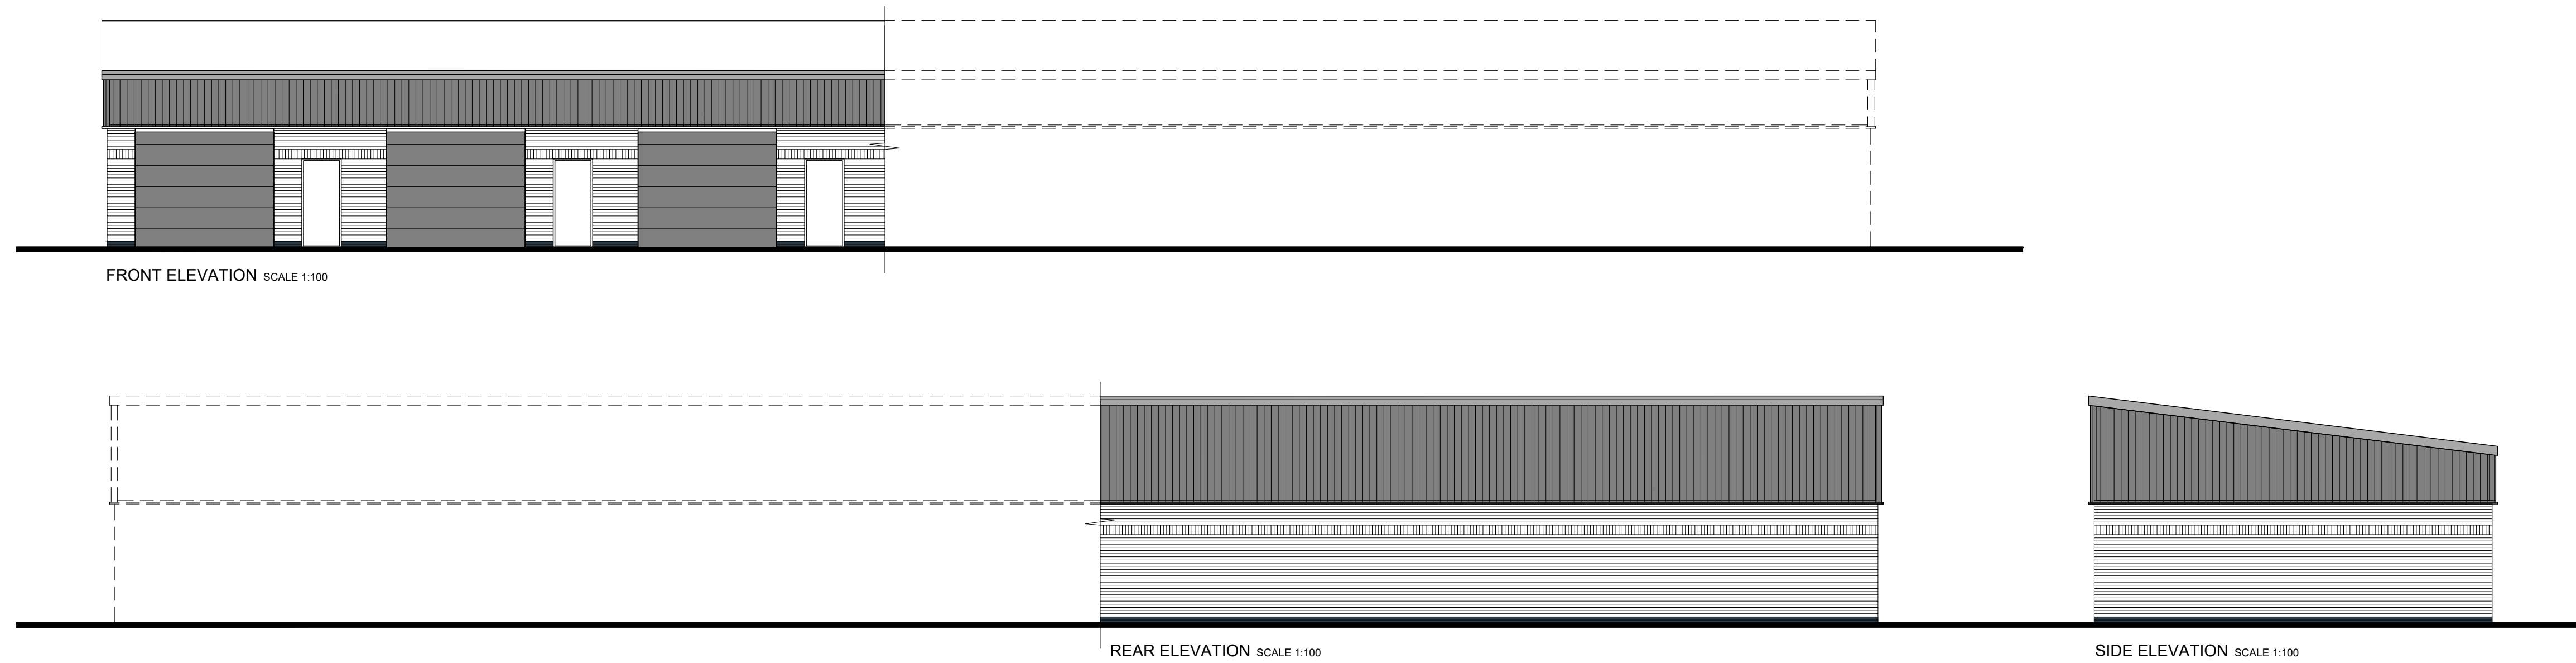

Existing Elevations Scale 1:100

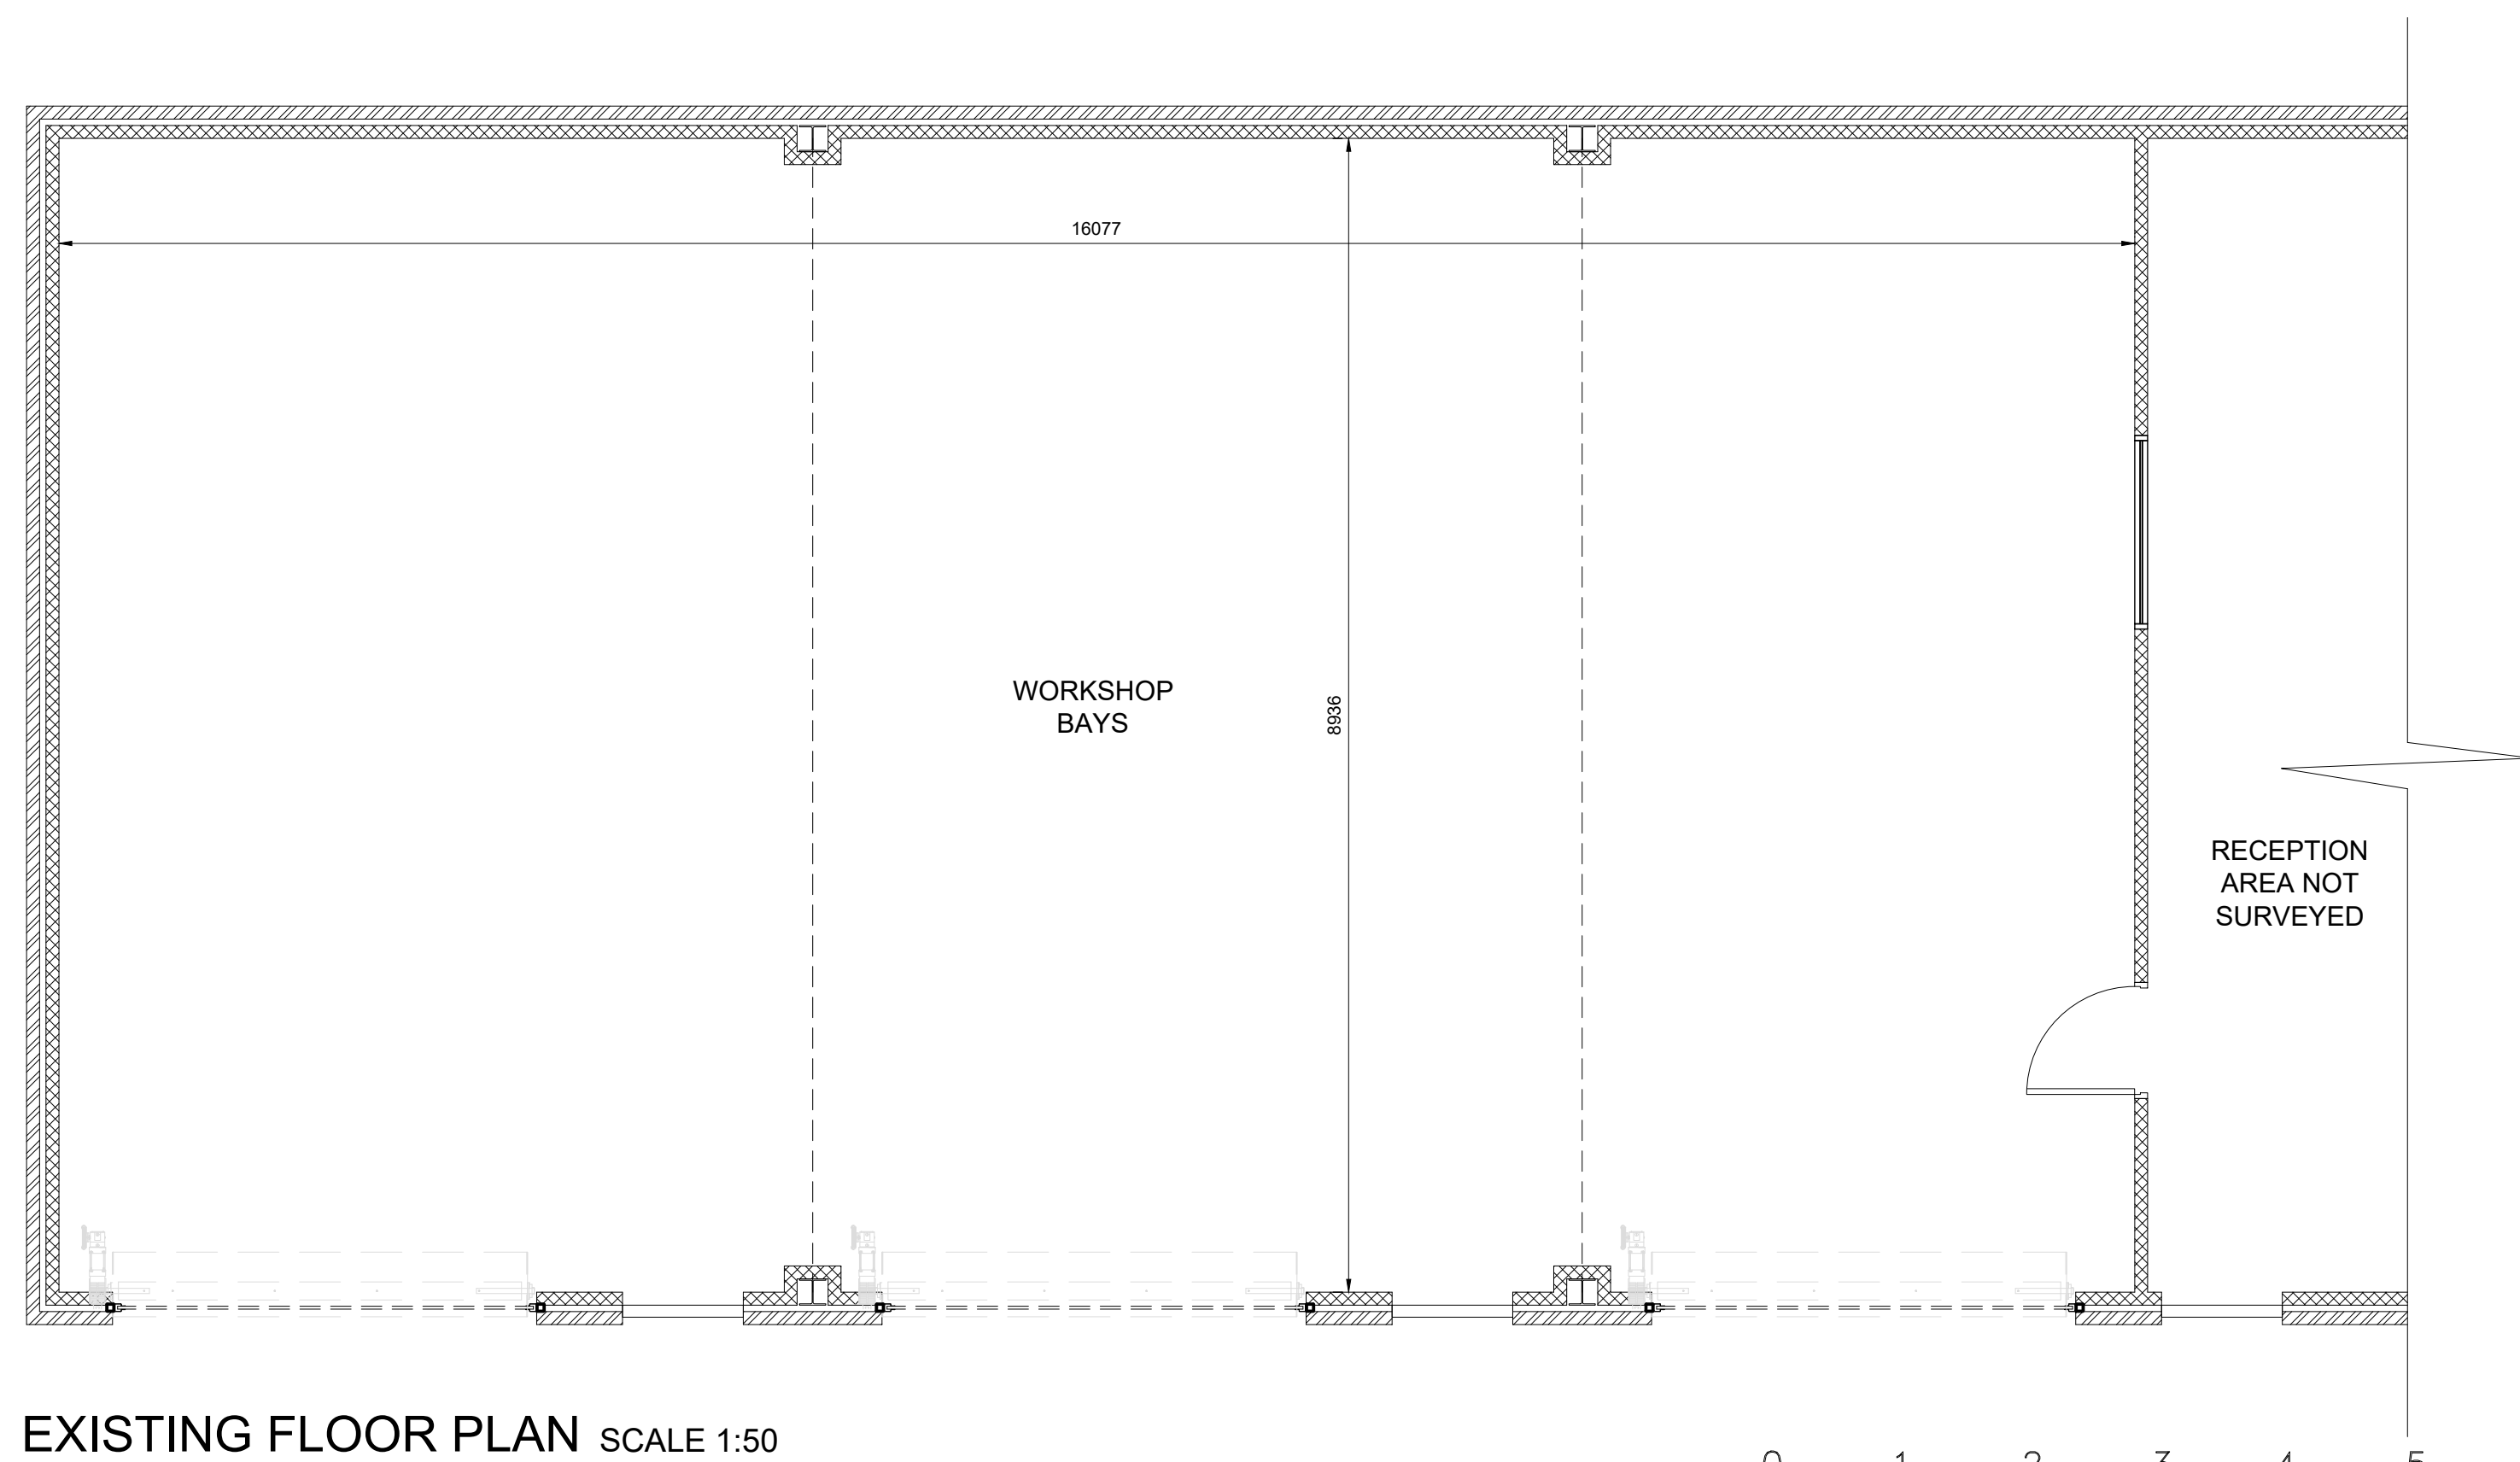

Existing Floor Plans Scale 1:50

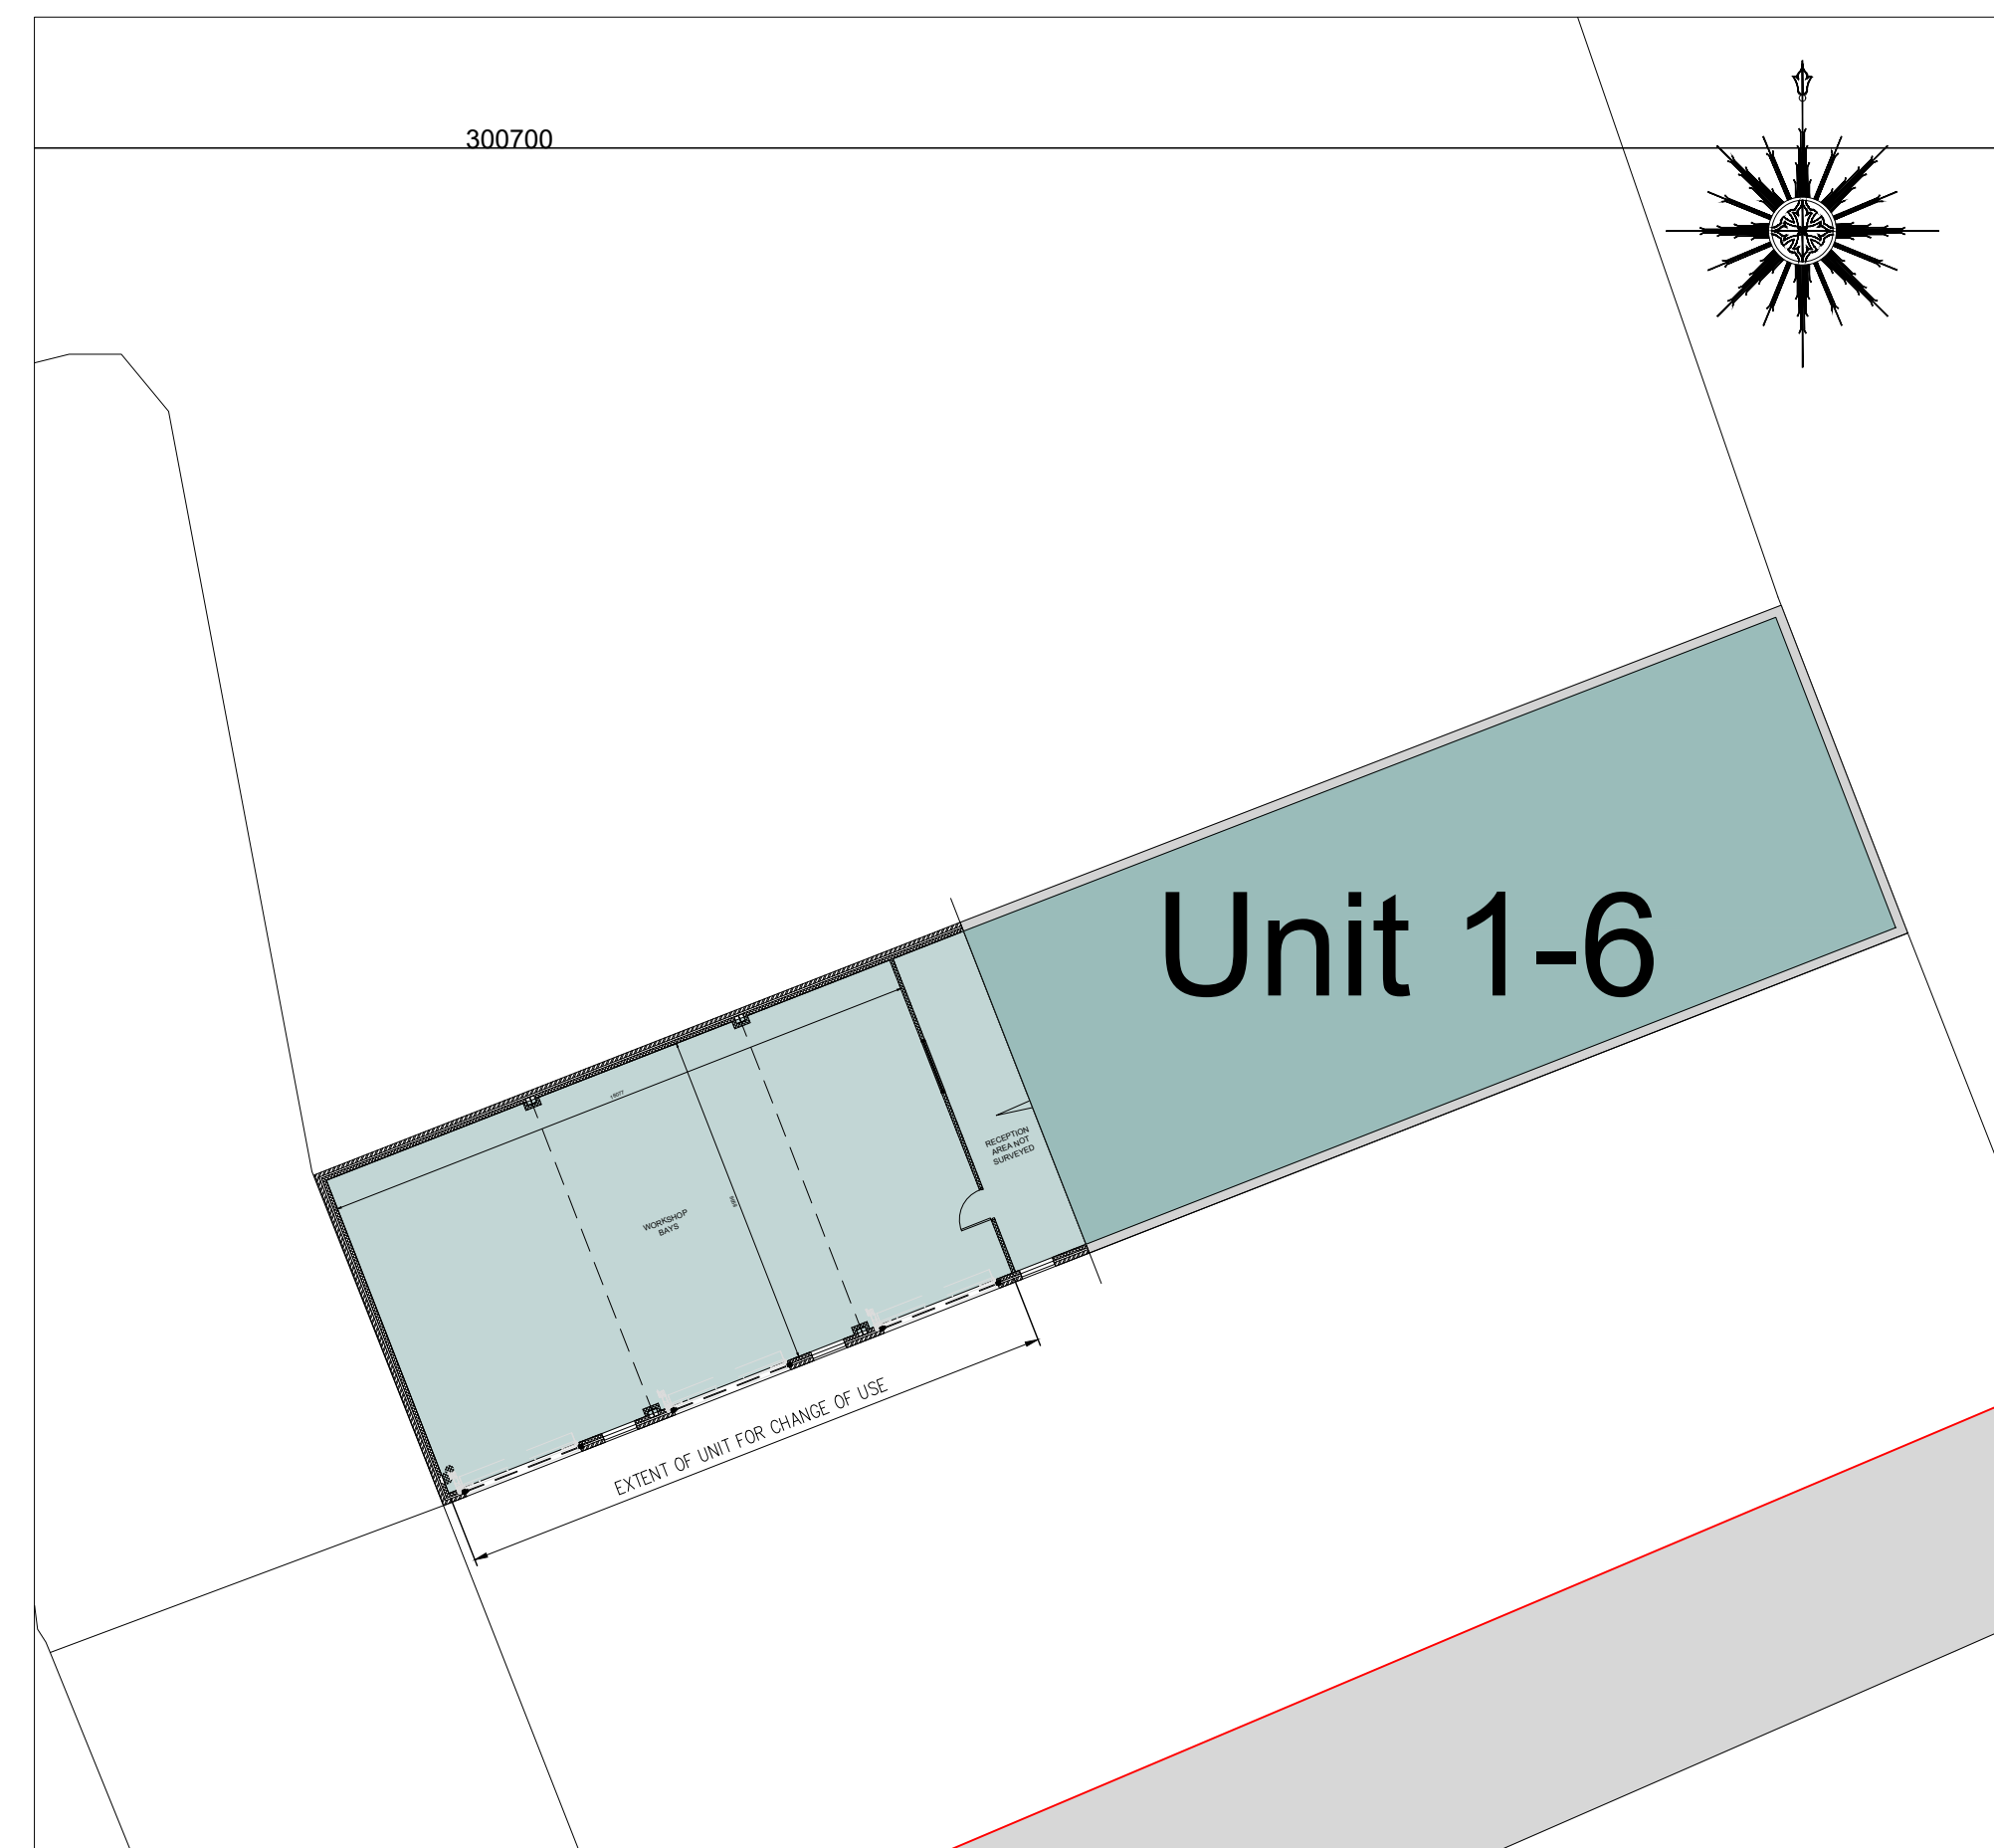

Existing Site Plan Scale 1:100

CLIENT:
Mr Barry Burrell
Mallory Performance
1-6 Mallory Park Race Circuit
Church Road
Kirby Mallory
Leicestershire LE9 7QE

PROJECT:
Change of Use at:
Mallory Performance

DRAWING: 1337.MP.24.003

ISSUE: -

DATE: Dec 2024

SCALE: 1:50, 1:100 & 1:200

PLANNING APPLICATION:

EXISTING PLANS AND ELEVATIONS

