

LEGEND



ARTIFICIAL TURF PITCH (ATP)
WITH ALL YEAR PLAYING
PITCHES:

11V11 FOOTBALL PITCH 100 X
65M (1NO.)

CROSS PLAY FOOTBALL
TRAINING PITCHES 65 X 31M
(3NO.)



15.0M HIGH LIGHTING MAST
(6NO.) WITH HID LUMINAIRES
(16NO.)



3.0M TO 5.0M HIGH BALL STOP
FENCING (385M LINEAR)




PEDESTRIAN ENTRANCE GATE
(6NO.)



VEHICULAR ENTRANCE GATE
(1NO.)



3G ARTIFICIAL TURF
SURFACING (7656M2)

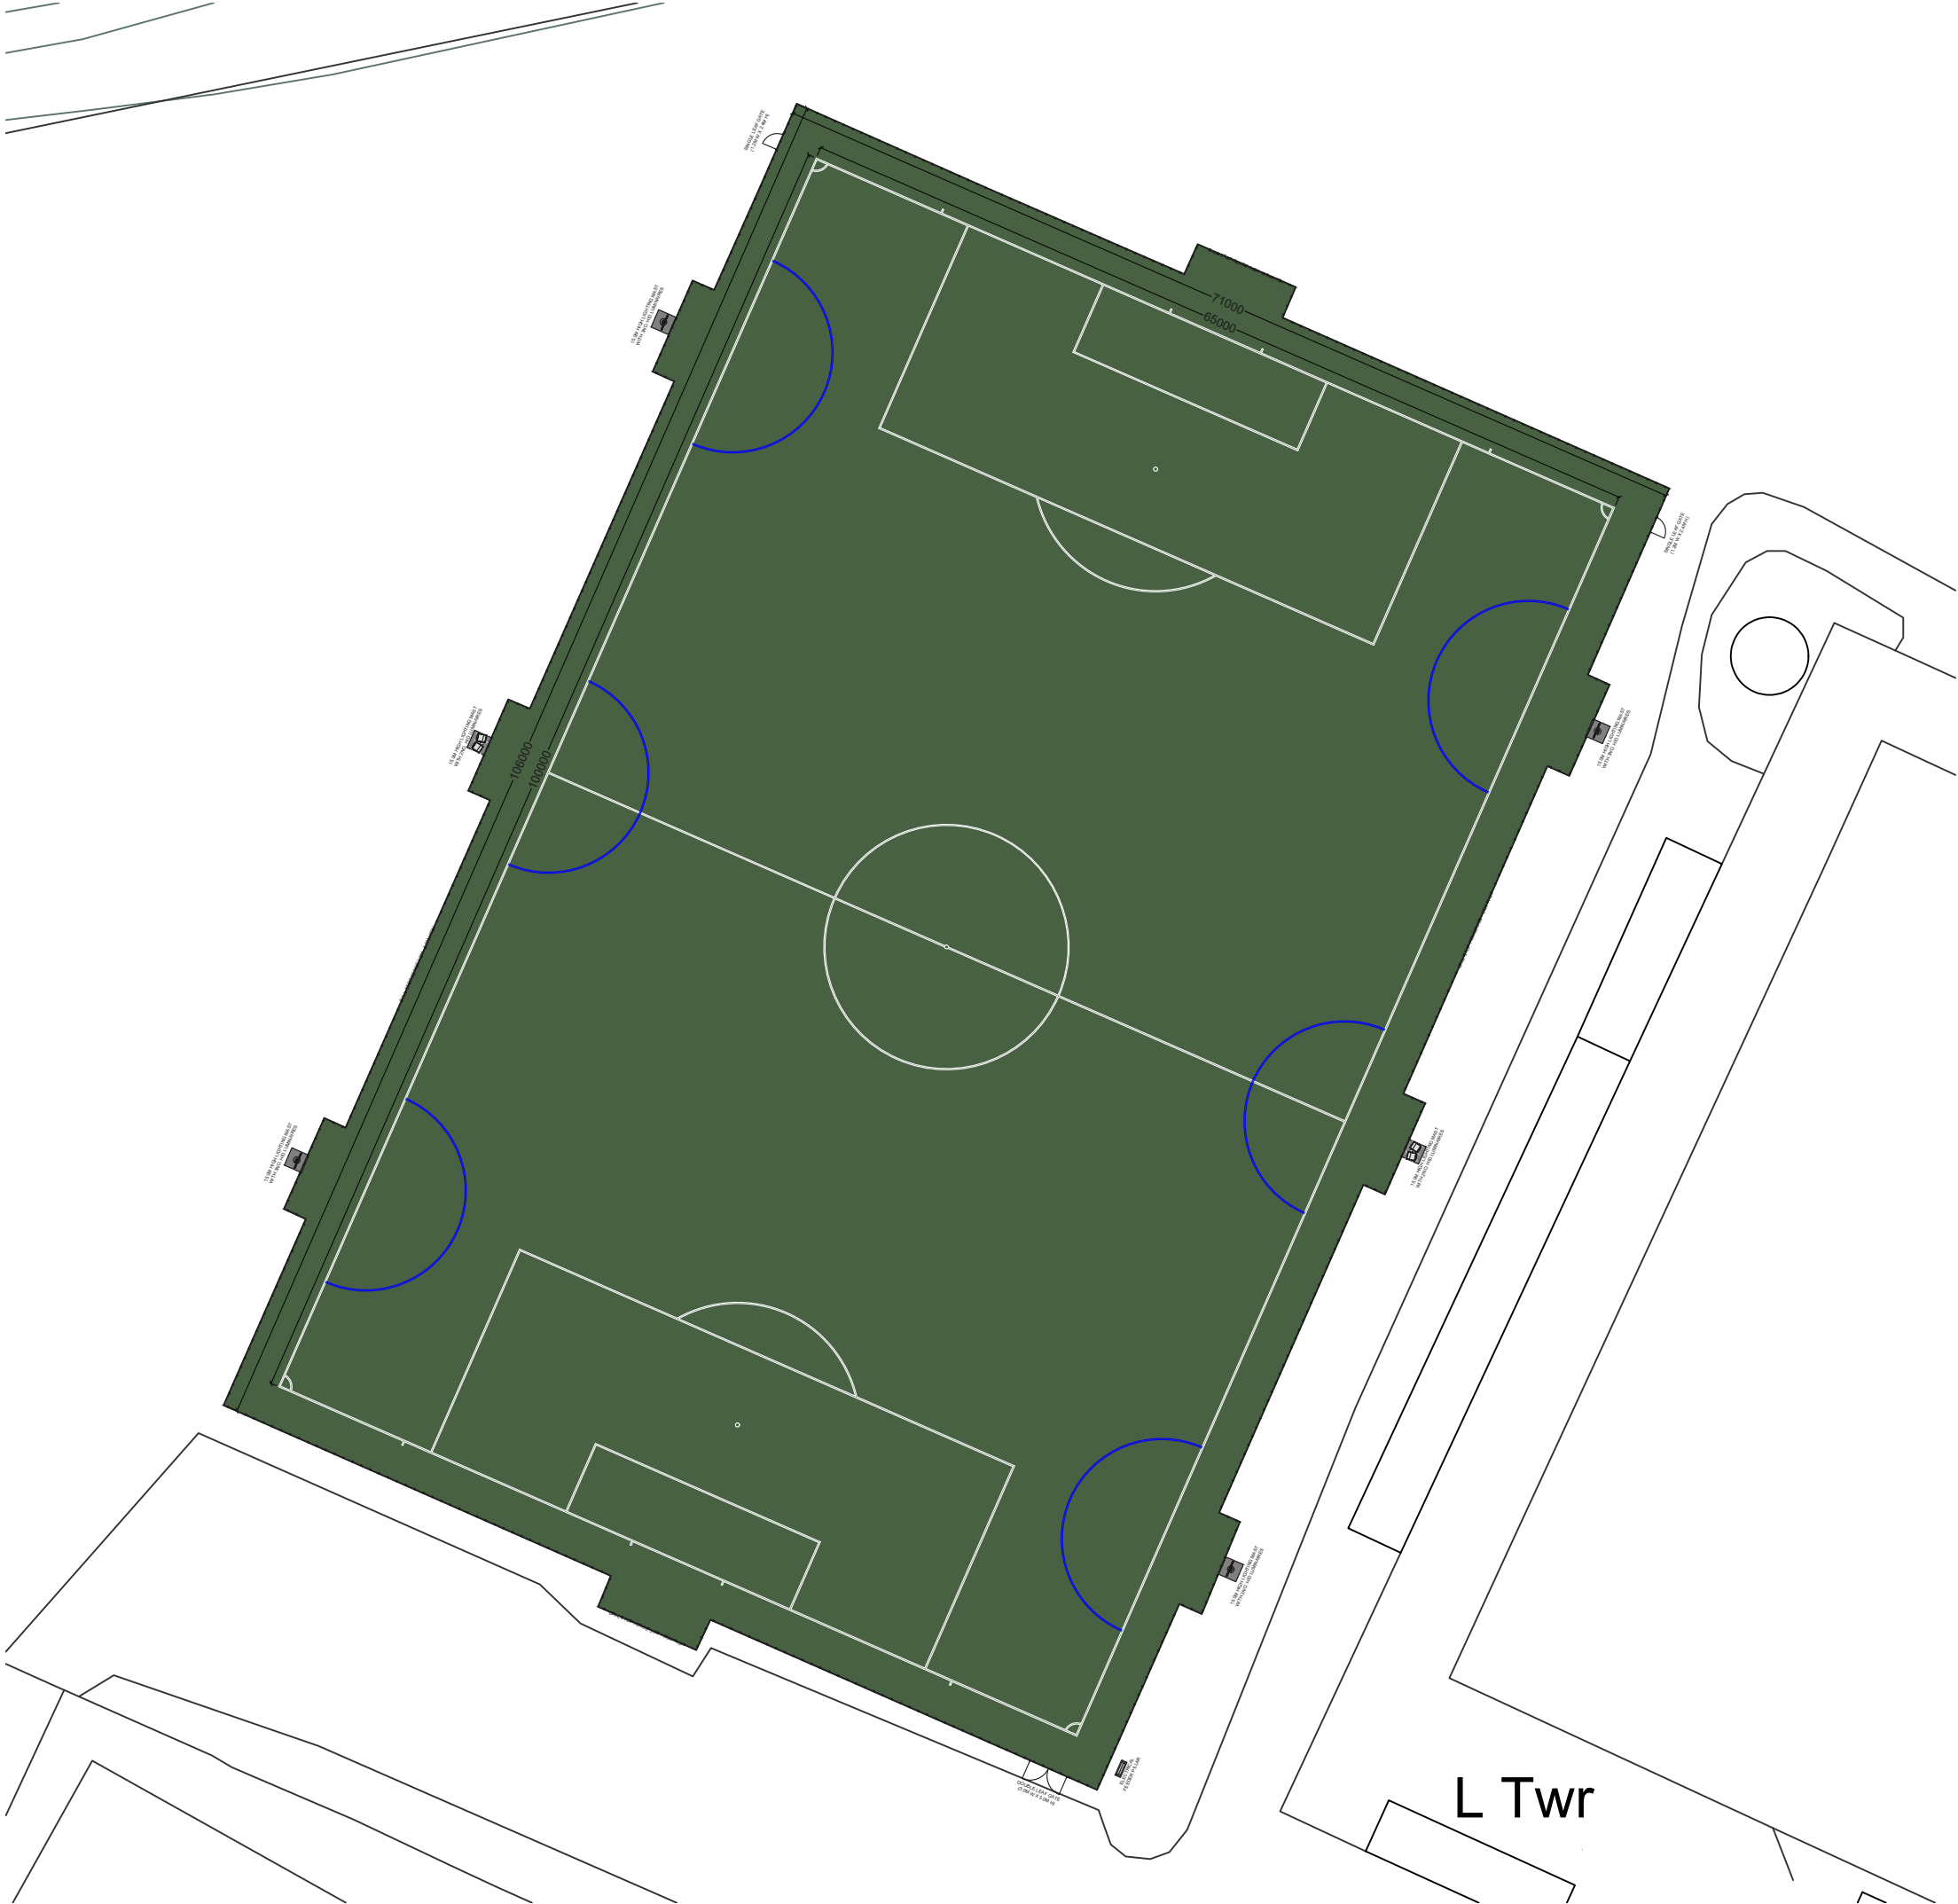

NOTES

BASE MAP REPRODUCED FROM ORDNANCE SURVEY MAP DATA © CROWN
COPYRIGHT 2023. ALL RIGHTS RESERVED. LICENCE NUMBER 100022432.

COPYRITE S&C SLATTER.

DO NOT SCALE FROM THIS DRAWING UNLESS FOR PLANNING PURPOSES.

ALL MEASUREMENTS ARE IN MILLIMETRES (MM) UNLESS STATED OTHERWISE.

SAFETY HEALTH AND ENVIRONMENTAL (SHE) INFORMATION


IN ADDITION TO HAZARDS AND RISKS NORMALLY ASSOCIATED WITH THE TYPES OF
WORK, NOTE ANY PROJECT SPECIFIC RISKS DETAILED ON THIS DRAWING.

RISKS LISTED HERE ARE NOT EXHAUSTIVE AND WILL BE DEVELOPED AND MITIGATED
DURING TECHNICAL DESIGN, MANUFACTURING, AND CONSTRUCTION PROJECT
STAGES.


CONTROL MEASURES WILL BE APPLIED TO RESIDUAL RISKS AS
APPROPRIATE AND IDENTIFIED WITH HAZARD TRIANGLES.



INFORMATION RELATING TO USE, MAINTENANCE, AND DEMOLITION TO BE DETAILED
IN DUE COURSE WITHIN A BUILDING MANUAL AND HEALTH AND SAFETY FILE.

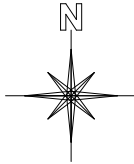

1:500 SCALE

 

REVISION	DATE	DRAWN	DESCRIPTION
.01	19 12 2023	TB	FIRST ISSUE

CLIENT

HINCKLEY RUGBY FOOTBALL CLUB LTD

PROJECT

3G ARTIFICIAL TURF PITCH (3G ATP)

LOCATION

HINCKLEY RUGBY FOOTBALL CLUB LTD
LEICESTER ROAD
HINCKLEY
LEICESTERSHIRE
LE10 3DR

DRAWING TITLE

EXISTING SITE PLAN

STATUS

PLANNING
(SPATIAL COORDINATION)

PROJECT NO.

S23-281

DRAWING NO.

S23-281 / DWG / 0002

REVISION NO.

.00

SCALE

1:500

SIZE

A3

DRAWN

TB



S&C SLATTER
STEPHEN'S YARD ENBORNE NEWBURY BERKSHIRE RG20 0HA
01635 34521 info@sandcslatter.com www.sandcslatter.com