

LEGEND



3G ARTIFICIAL TURF PITCH (3G ATP) WITH ALL YEAR PLAYING PITCHES:

11V11 OPEN AGES AND YOUTH U15 / U16 FOOTBALL PITCH 91 X 55M (1NO.)

9V9 YOUTH U11 / U12 FOOTBALL PITCH 73 X 46M (1NO.)

7V7 MINI SOCCER U9 / U10 PITCHES 55 X 37M (2NO.)

5V5 MINI SOCCER U7 / U8 PITCHES 37 X 25.3M (4NO.)

FOOTBALL TRAINING PITCHES 41.5 X 25.3M (4NO.)



15.0M HIGH LIGHTING MAST (6NO.) WITH LED LUMINAIRES (14NO.)



2.6M HIGH MAINTENANCE EQUIPMENT STORE (1NO.)



3.0M HIGH DIVIDING NET SYSTEM (1NO.)



4.5M HIGH BALL STOP FENCING (334M LINEAR)



1.2M HIGH PITCH BARRIERS (75M LINEAR)



PEDESTRIAN ENTRANCE GATE (2NO.)



VEHICULAR ENTRANCE GATE (2NO.)




3G ARTIFICIAL TURF SURFACING (5917M²)



POROUS ASPHALT SURFACING (519M²)



AREAS OF THE PREVIOUS ARTIFICIAL TURF PITCH (ATP) RETURNED TO GRASS (1220M²)

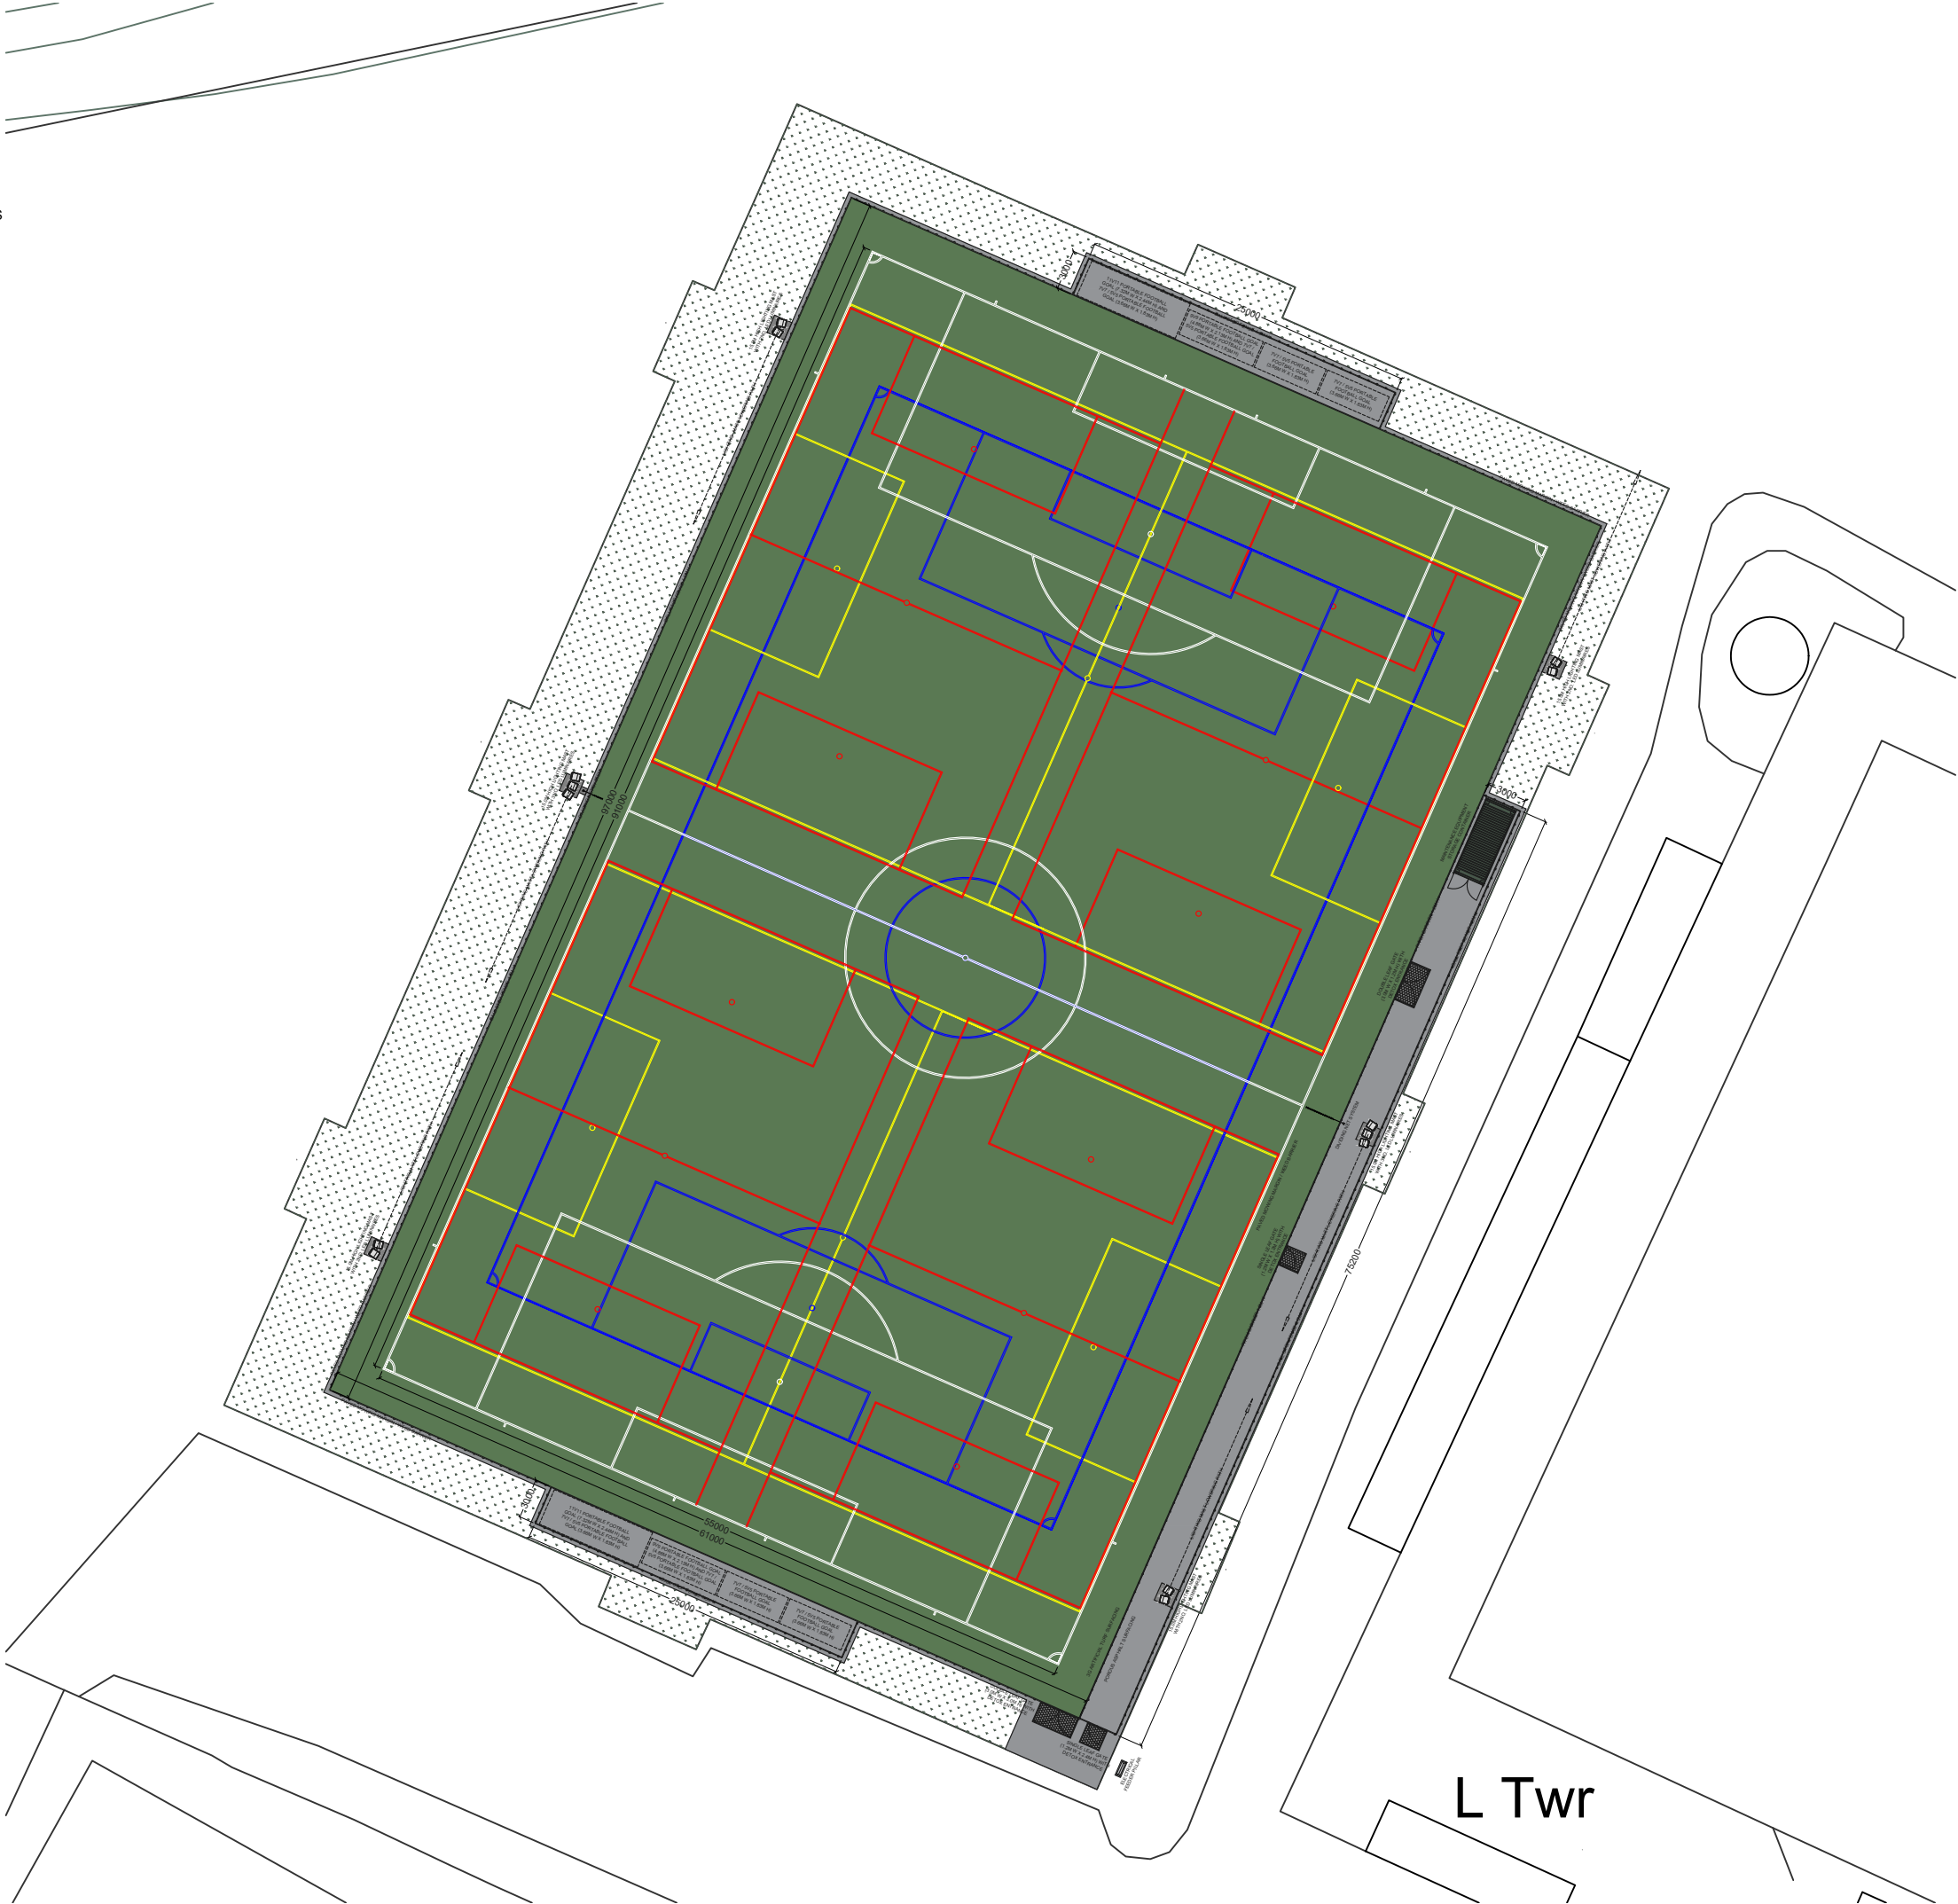

NOTES

BASE MAP REPRODUCED FROM ORDNANCE SURVEY MAP DATA © CROWN COPYRIGHT 2023. ALL RIGHTS RESERVED. LICENCE NUMBER 100022432.

COPYRITE S&C SLATTER.

DO NOT SCALE FROM THIS DRAWING UNLESS FOR PLANNING PURPOSES.

ALL MEASUREMENTS ARE IN MILLIMETRES (MM) UNLESS STATED OTHERWISE.

SAFETY HEALTH AND ENVIRONMENTAL (SHE) INFORMATION


IN ADDITION TO HAZARDS AND RISKS NORMALLY ASSOCIATED WITH THE TYPES OF WORK, NOTE ANY PROJECT SPECIFIC RISKS DETAILED ON THIS DRAWING.

RISKS LISTED HERE ARE NOT EXHAUSTIVE AND WILL BE DEVELOPED AND MITIGATED DURING TECHNICAL DESIGN, MANUFACTURING, AND CONSTRUCTION PROJECT STAGES.


CONTROL MEASURES WILL BE APPLIED TO RESIDUAL RISKS AS APPROPRIATE AND IDENTIFIED WITH HAZARD TRIANGLES.



INFORMATION RELATING TO USE, MAINTENANCE, AND DEMOLITION TO BE DETAILED IN DUE COURSE WITHIN A BUILDING MANUAL AND HEALTH AND SAFETY FILE.

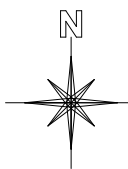

1:500 SCALE

 

REVISION	DATE	DRAWN	DESCRIPTION
.01	19 12 2023	TB	FIRST ISSUE

CLIENT

HINCKLEY RUGBY FOOTBALL CLUB LTD

PROJECT

3G ARTIFICIAL TURF PITCH (3G ATP)

LOCATION

HINCKLEY RUGBY FOOTBALL CLUB LTD
LEICESTER ROAD
HINCKLEY
LEICESTERSHIRE
LE10 3DR

DRAWING TITLE

PROPOSED SITE PLAN

STATUS

PLANNING
(SPATIAL COORDINATION)

PROJECT NO.

S23-281

DRAWING NO.

S23-281 / DWG / 0003

REVISION NO.

.00

SCALE

1:500

SIZE

A3

DRAWN

TB



S&C SLATTER
STEPHEN'S YARD ENBORNE NEWBURY BERKSHIRE RG20 0HA
01635 34521 info@sandcslatter.com www.sandcslatter.com