

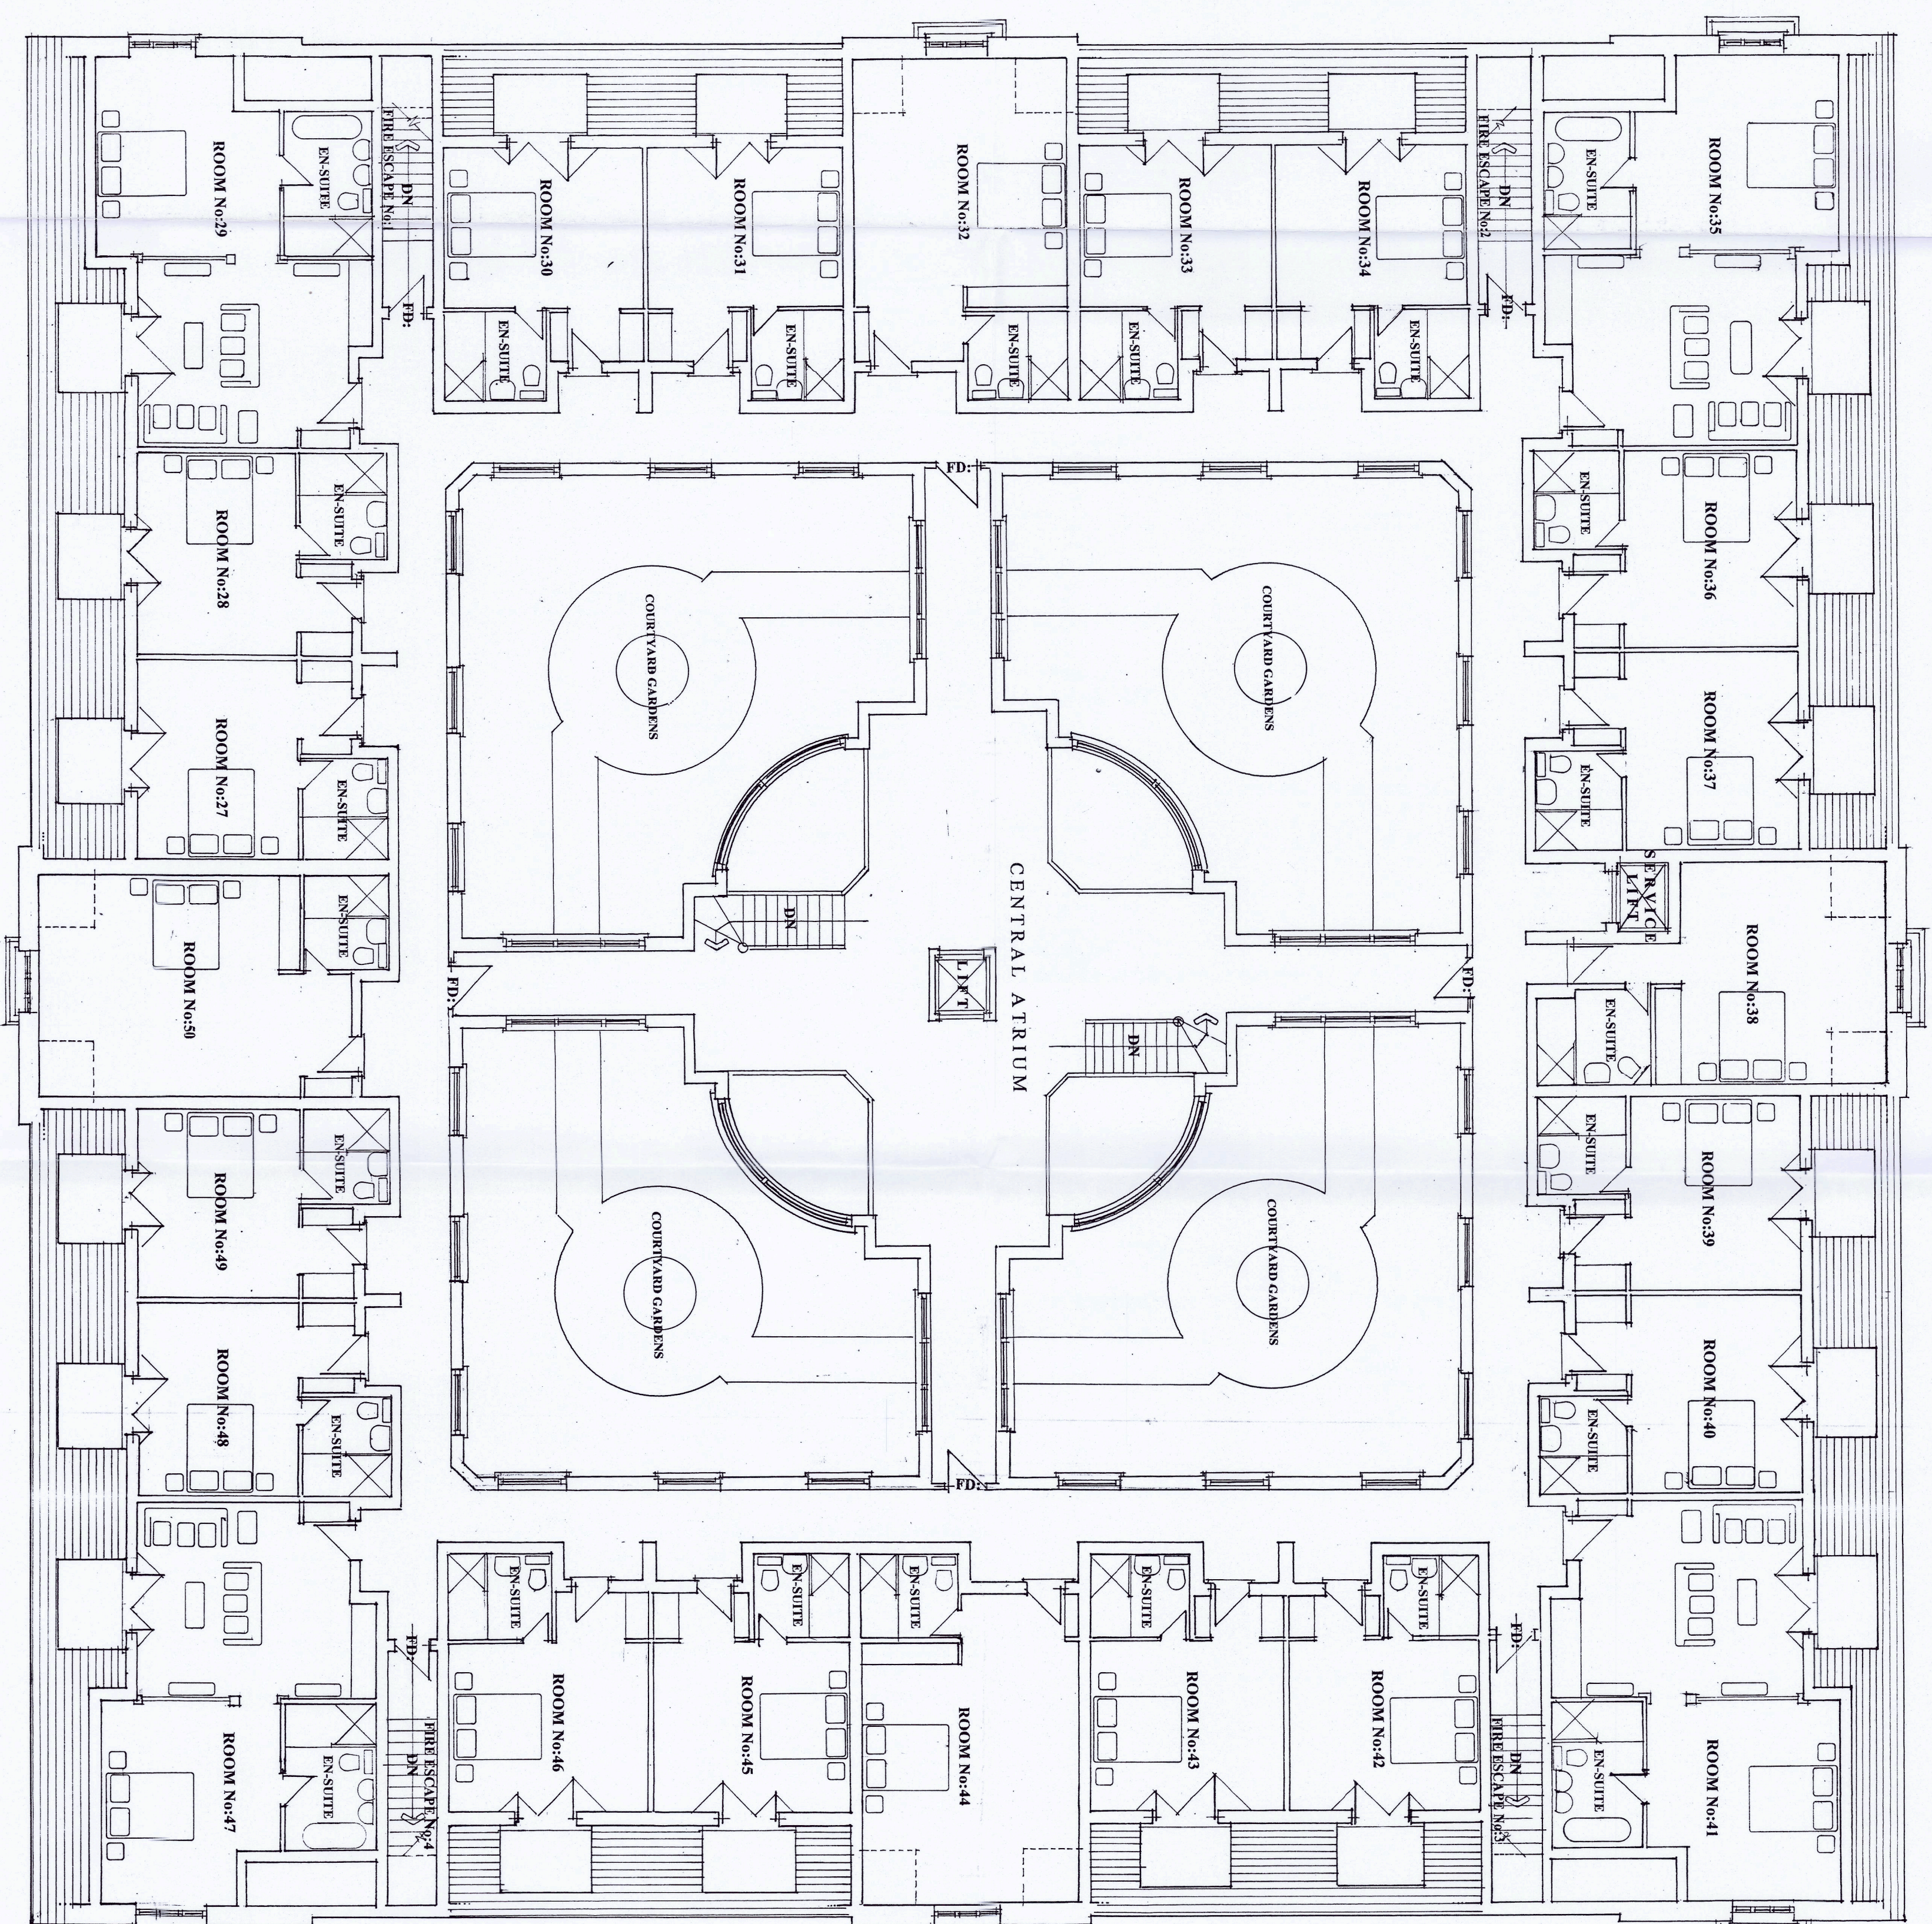


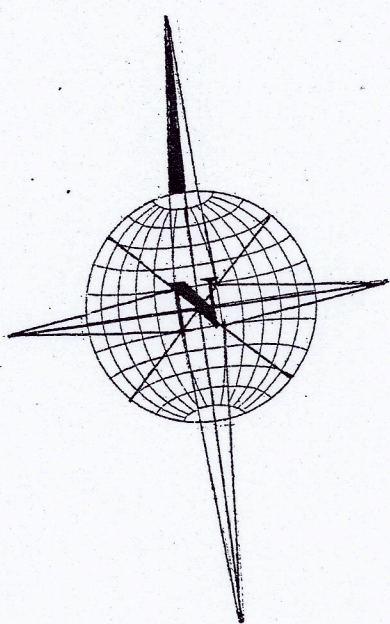

FIRST FLOOR PLAN 1:100

 

CLIENT:
Statue Homes Ltd.

PROJECT:
Erection of a Golf & Leisure Hotel
Kynigs Golf & Country Club.
Station Road,
Market Bosworth,
Leicestershire.

DRAWING TITLE:
Proposed First Floor Layout Plan-
(Guest Room No s:27-50 inc:3)

SCALE: 1:100 @ A1.
DATE: December 2023
DRWG.No: HMD/PD/0532/03.
© Copyright HMD/2023

HOUSEMARTIN
DESIGNS

