




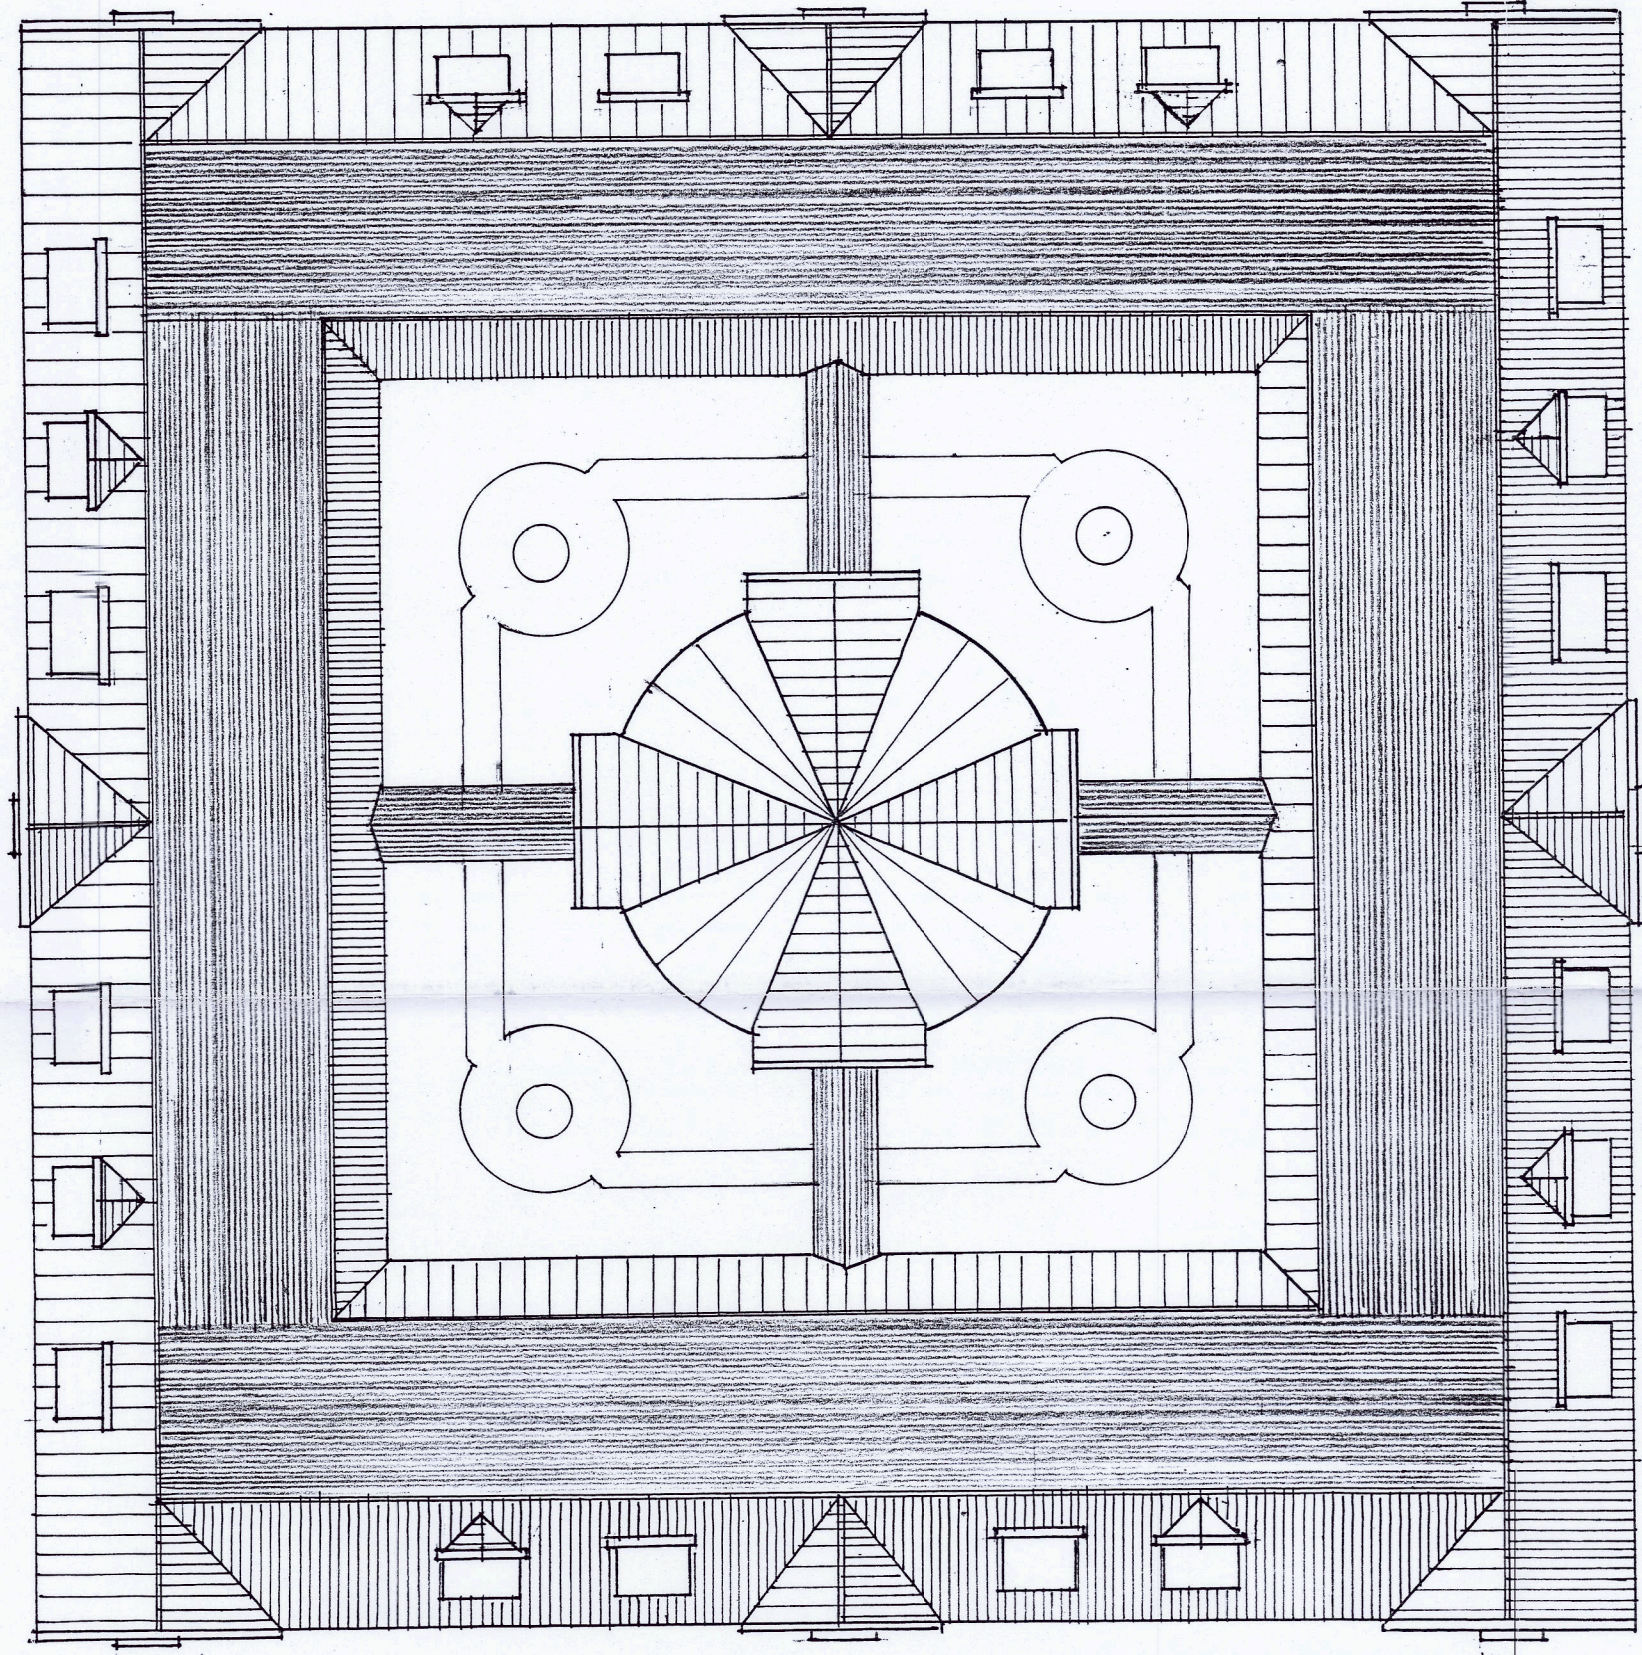


ROOF PLAN 1:200

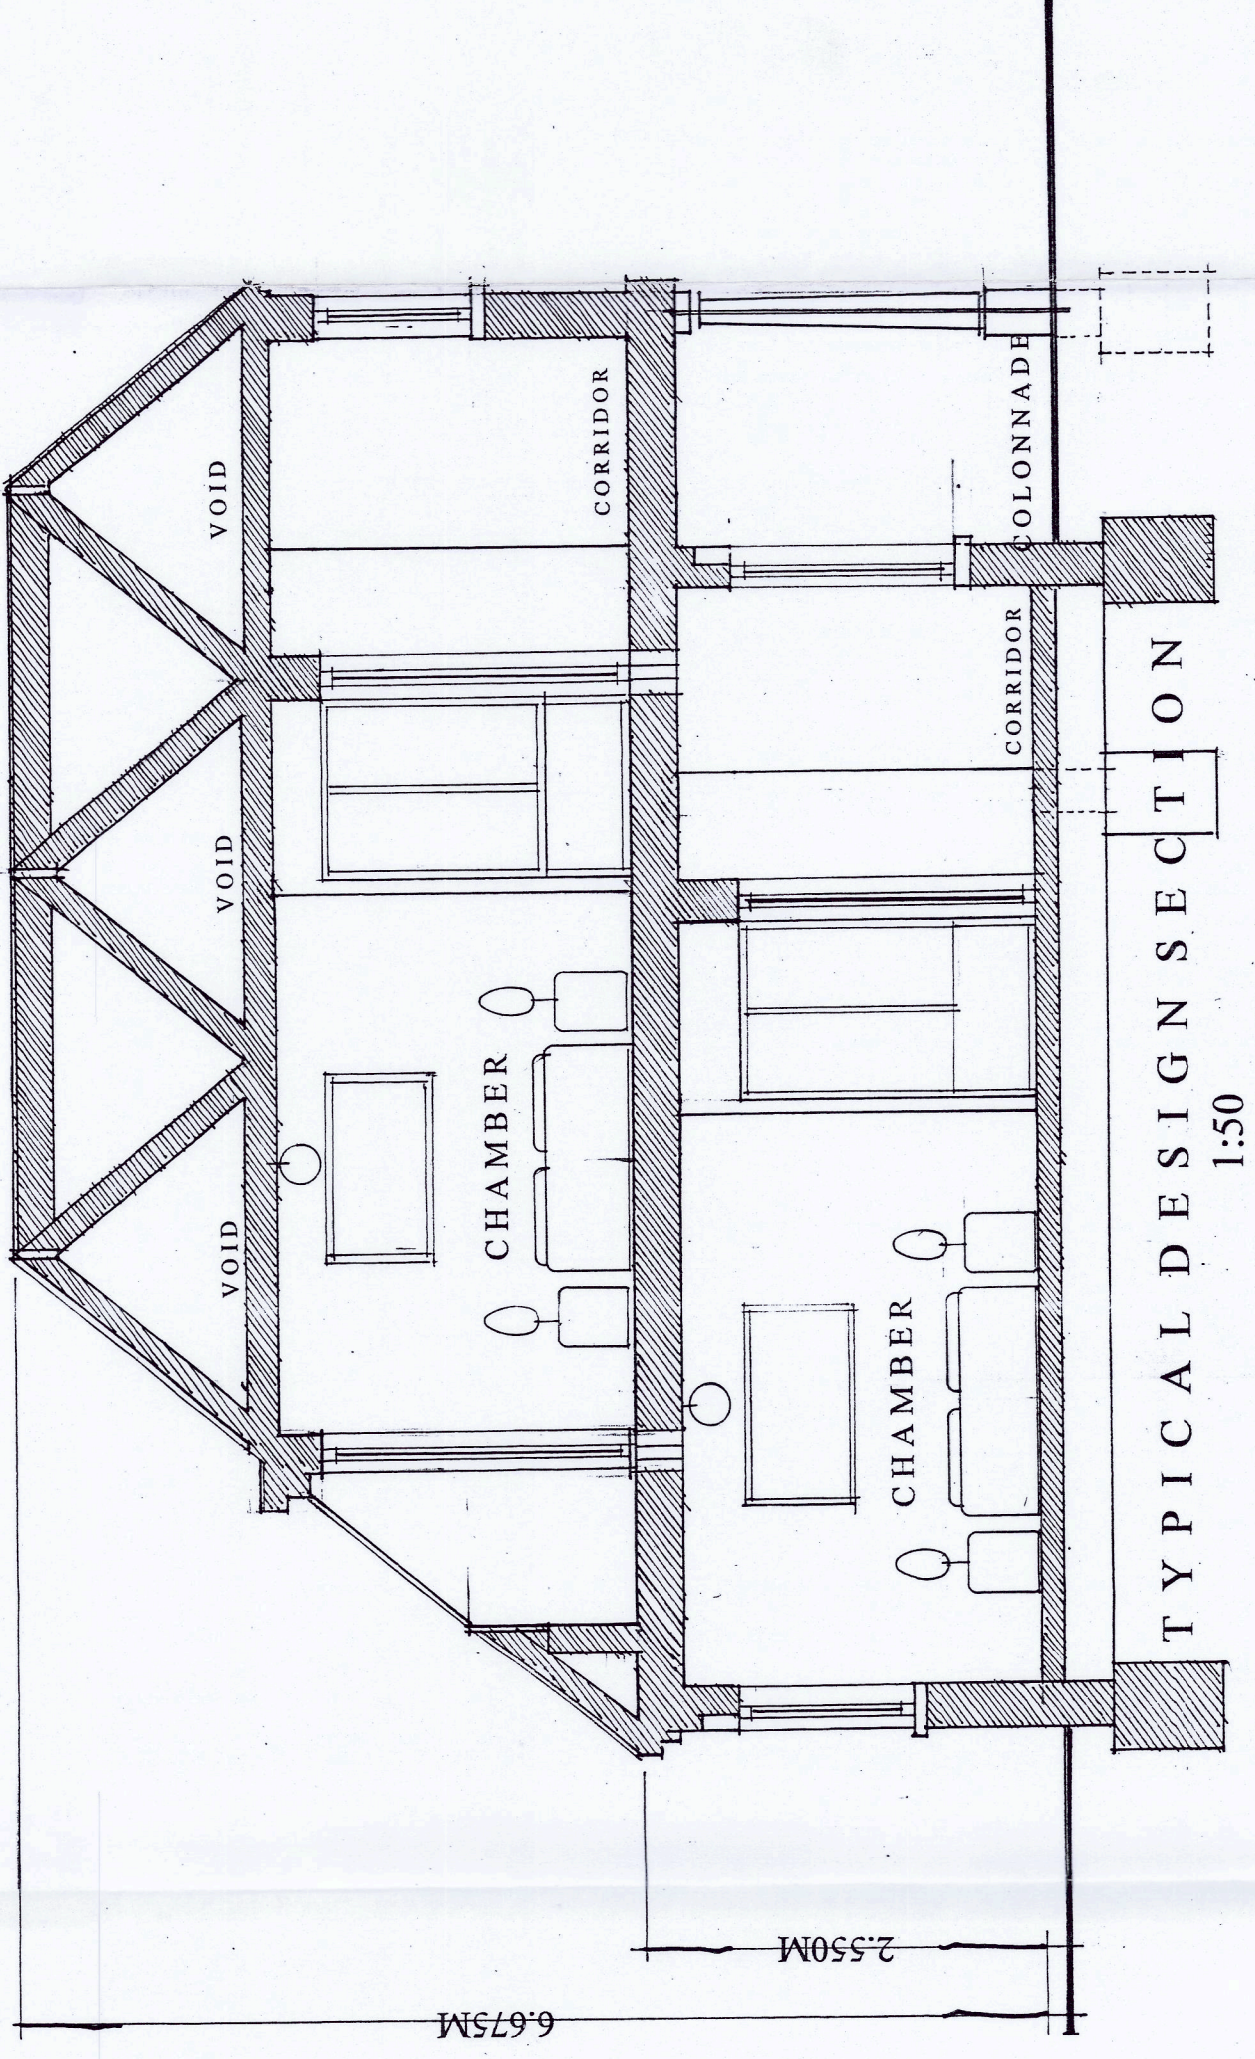


TYPICAL DESIGN SECTION 1:50

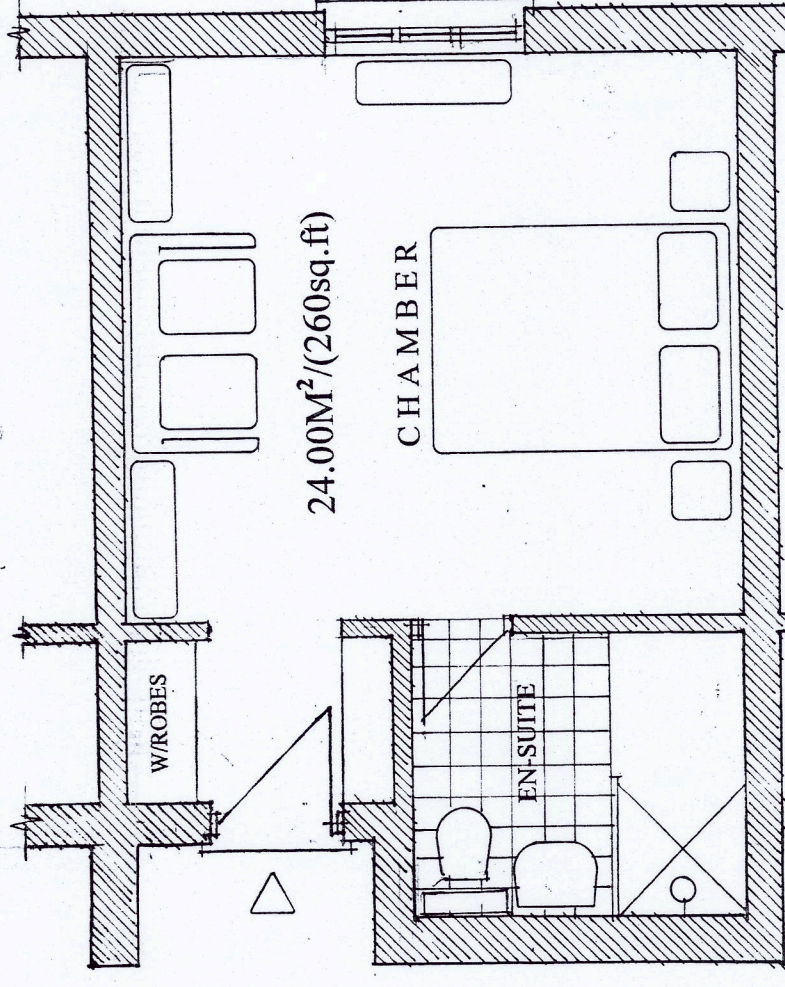


STANDARD ROOM FLOOR PLAN 1:50
(ROOM No's: 1-28/30&31/33&34/36-40/42&43/45&46/48&49)

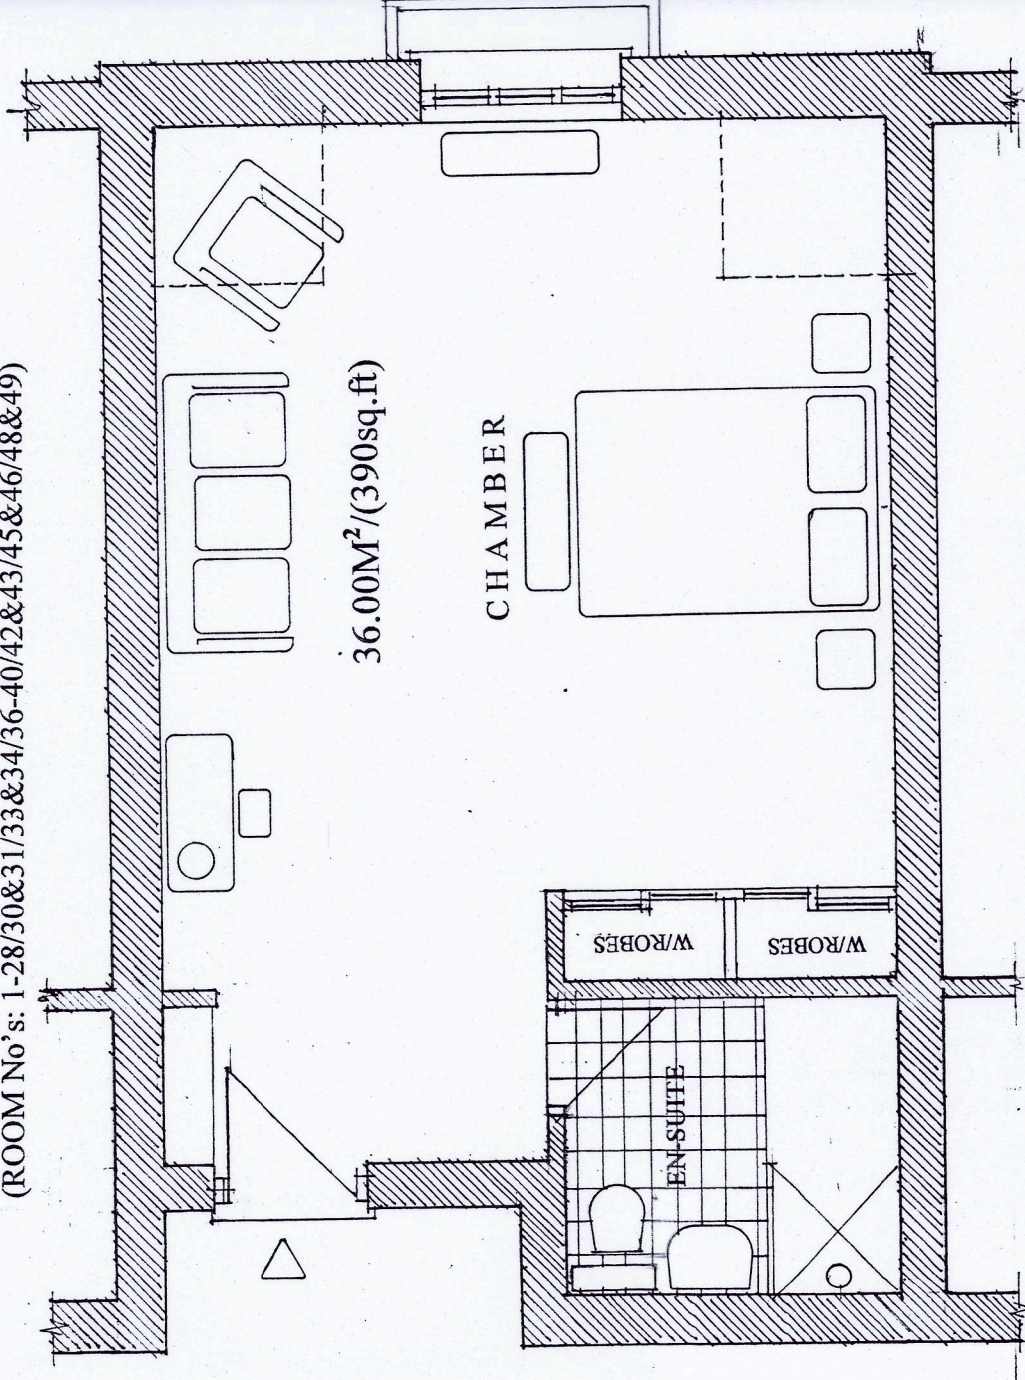

SUPERIOR ROOM FLOOR PLAN 1:50
(ROOM No's: 32/44/50)

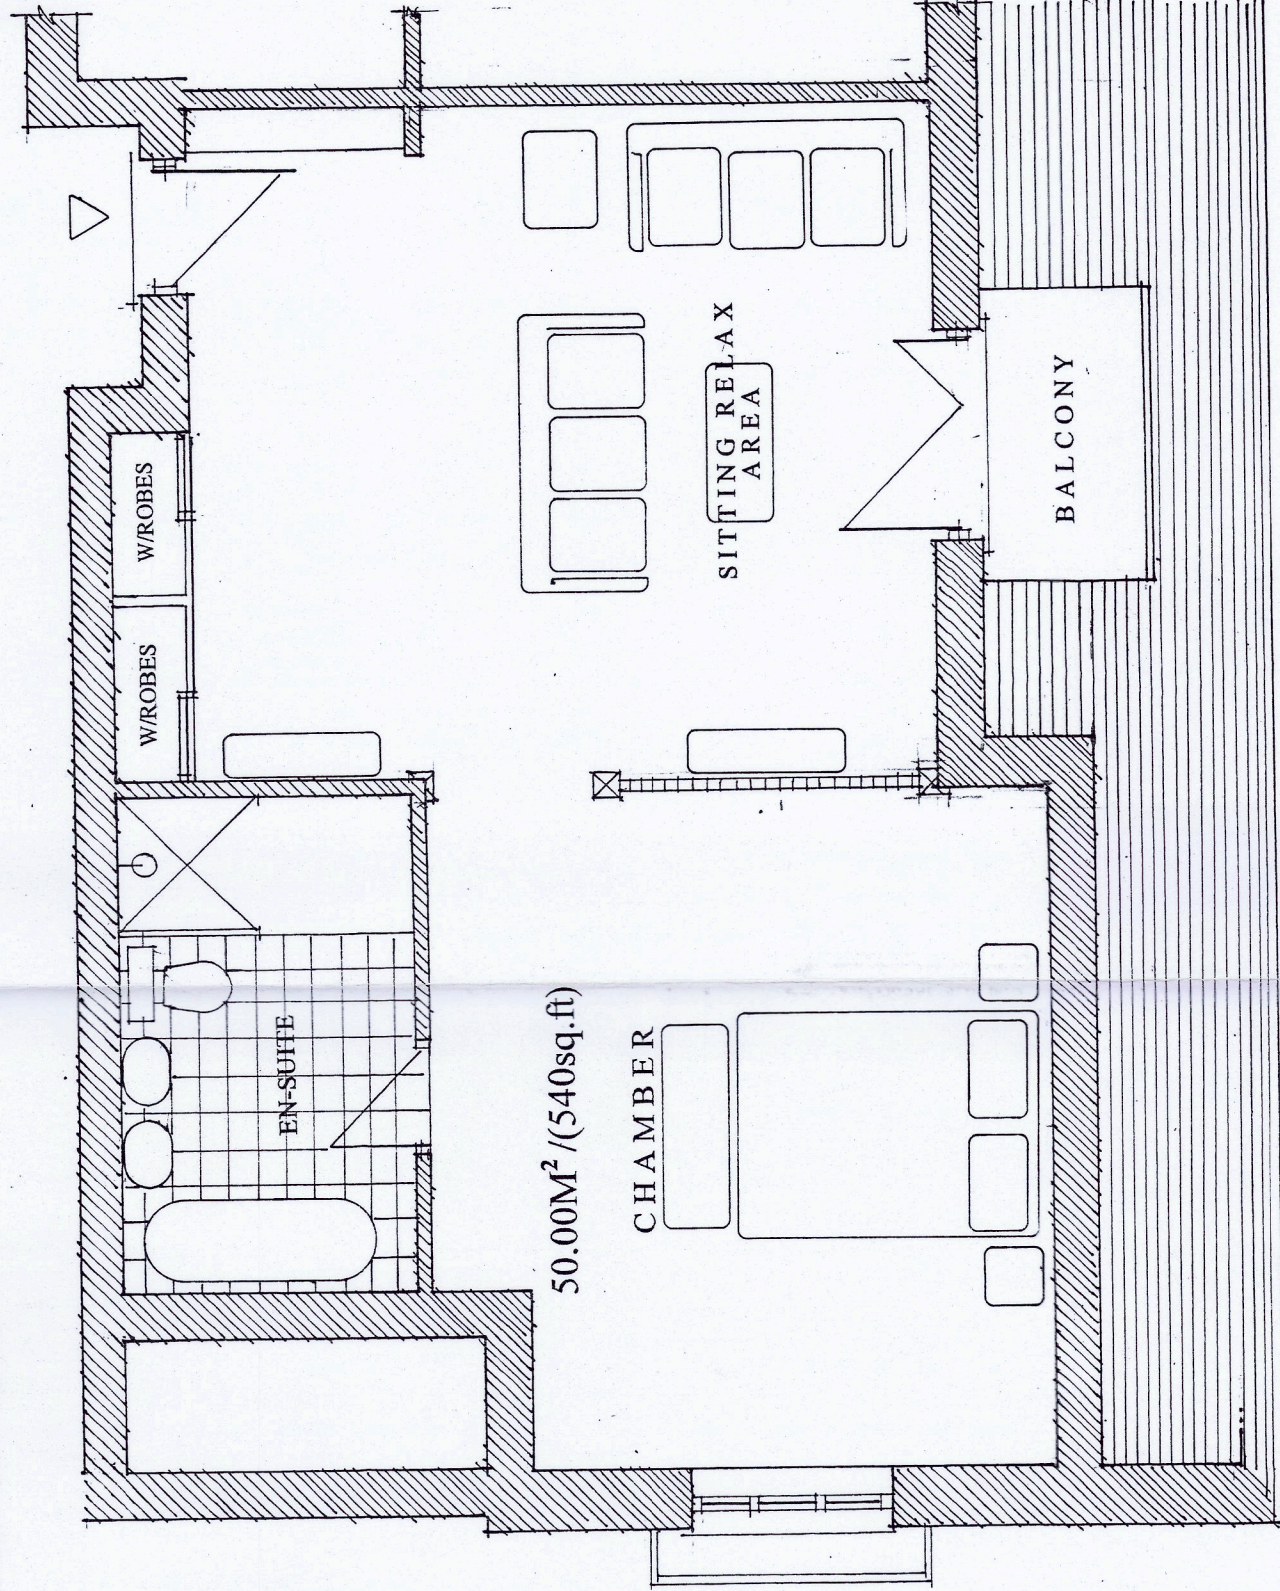

EXECUTIVE ROOM FLOOR PLAN 1:50
(ROOM No's: 29/35/41&47)

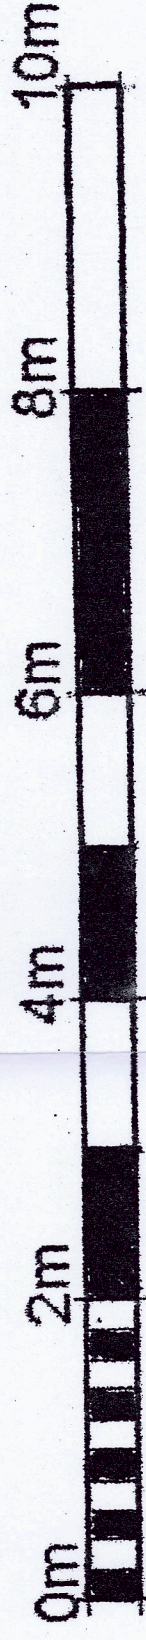


CLIENT:
Statue Homes Ltd.

PROJECT:
Erection of a Golf & Leisure Hotel.
Kyngs Golf & Country Club.
Station Road,
Market Bosworth.
Leicestershire.

DRAWING TITLE:
Proposed Roof Plan.
Typical Design Section.
Guest Room Layout Plans:

SCALE: 1:200/1:50 @ A1.
DATE: December 2023.
DRWG No: HMD/PD/0532/06.
c Copyright HMD/2023

HOUSEMARTIN
DESIGNS

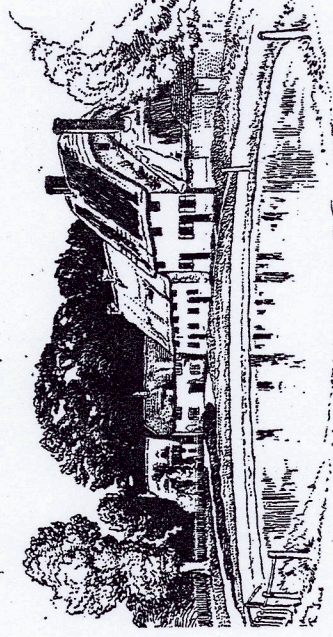

c Copyright HMD.
(The Copyright Design & Patents Act 1988 - as amended)