
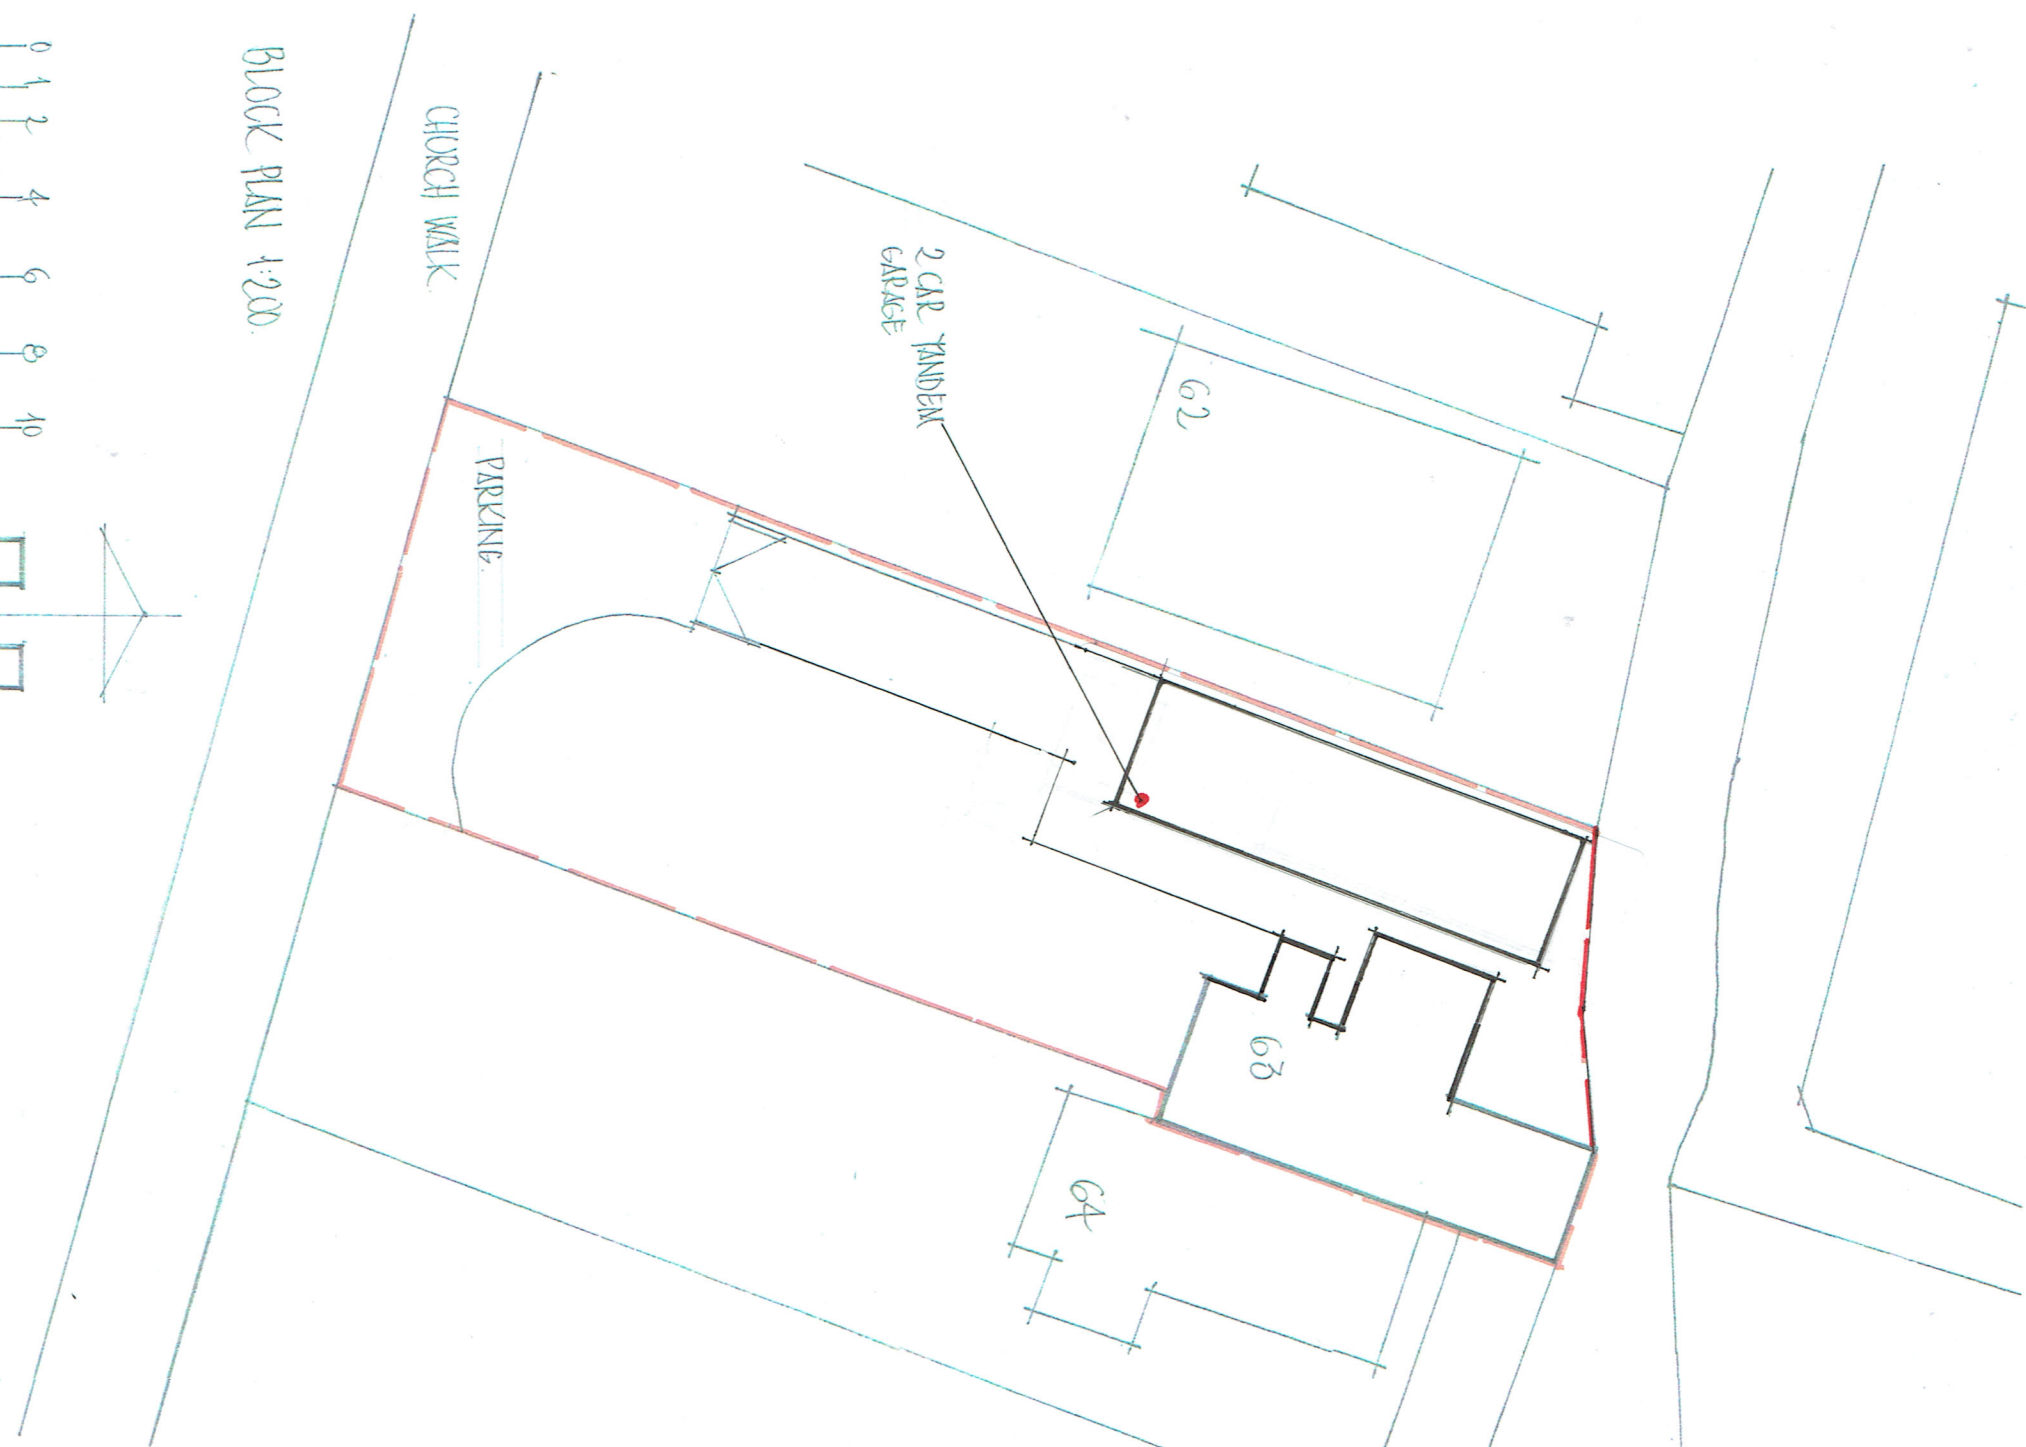
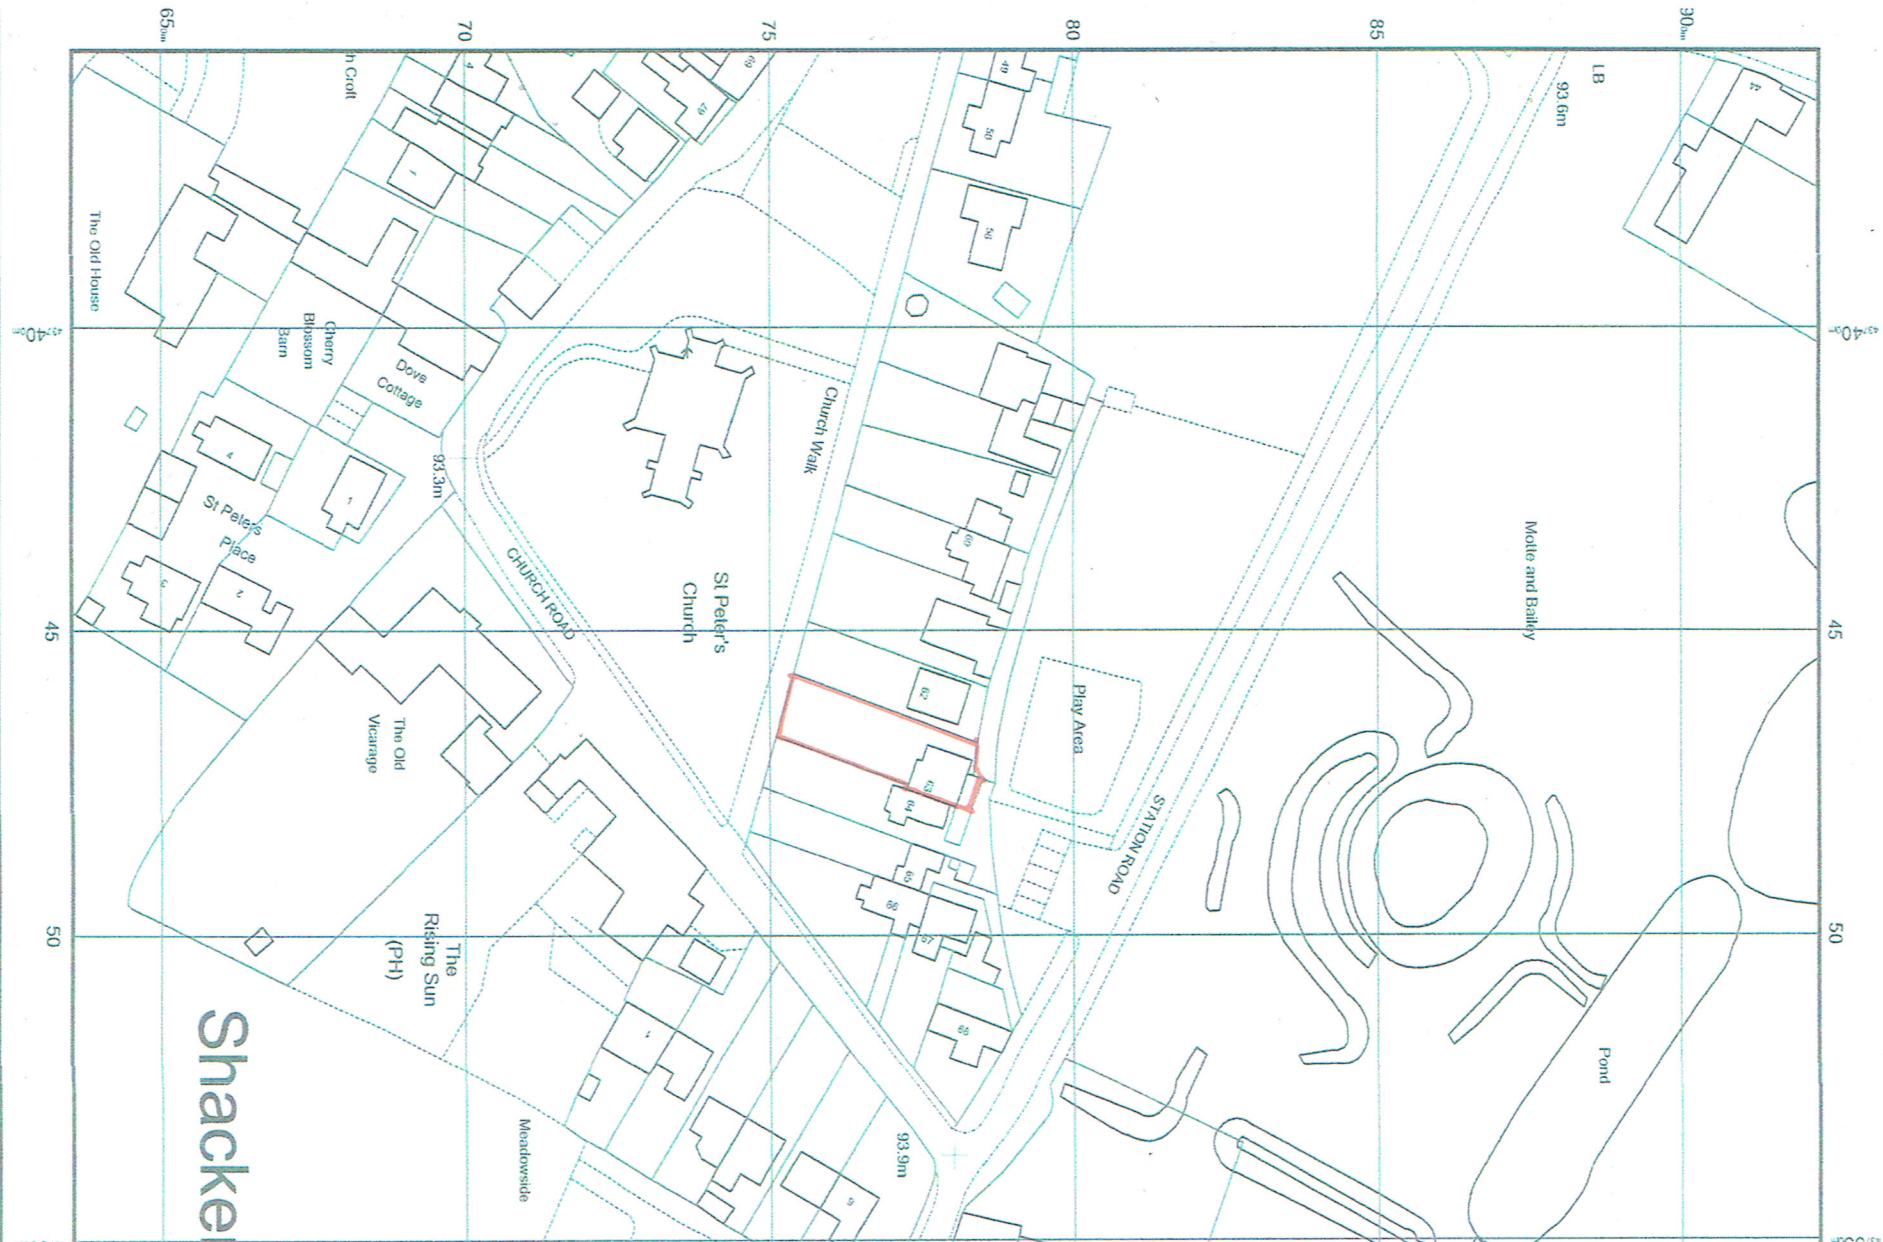


 

PLANNING APPLICATION-23/00349/HOU

KEITH REYNOLDS ASSOCIATES WOODSIDE THE GROVE HAMPTON in ARDEN SOLIHULL B92 0HD

CLIENT Mr. N. Sharpe. PROJECT New Tandem Garage

LOCATION 63 Church Walk, Shackerstone, Leicestershire, CV13 6DP

TITLE Location & Site Plan DWG No 2022/134/01/ SCALE 1:1250 & 1:200 DATE 08/04/23 REV.A DATE 30/06/23